



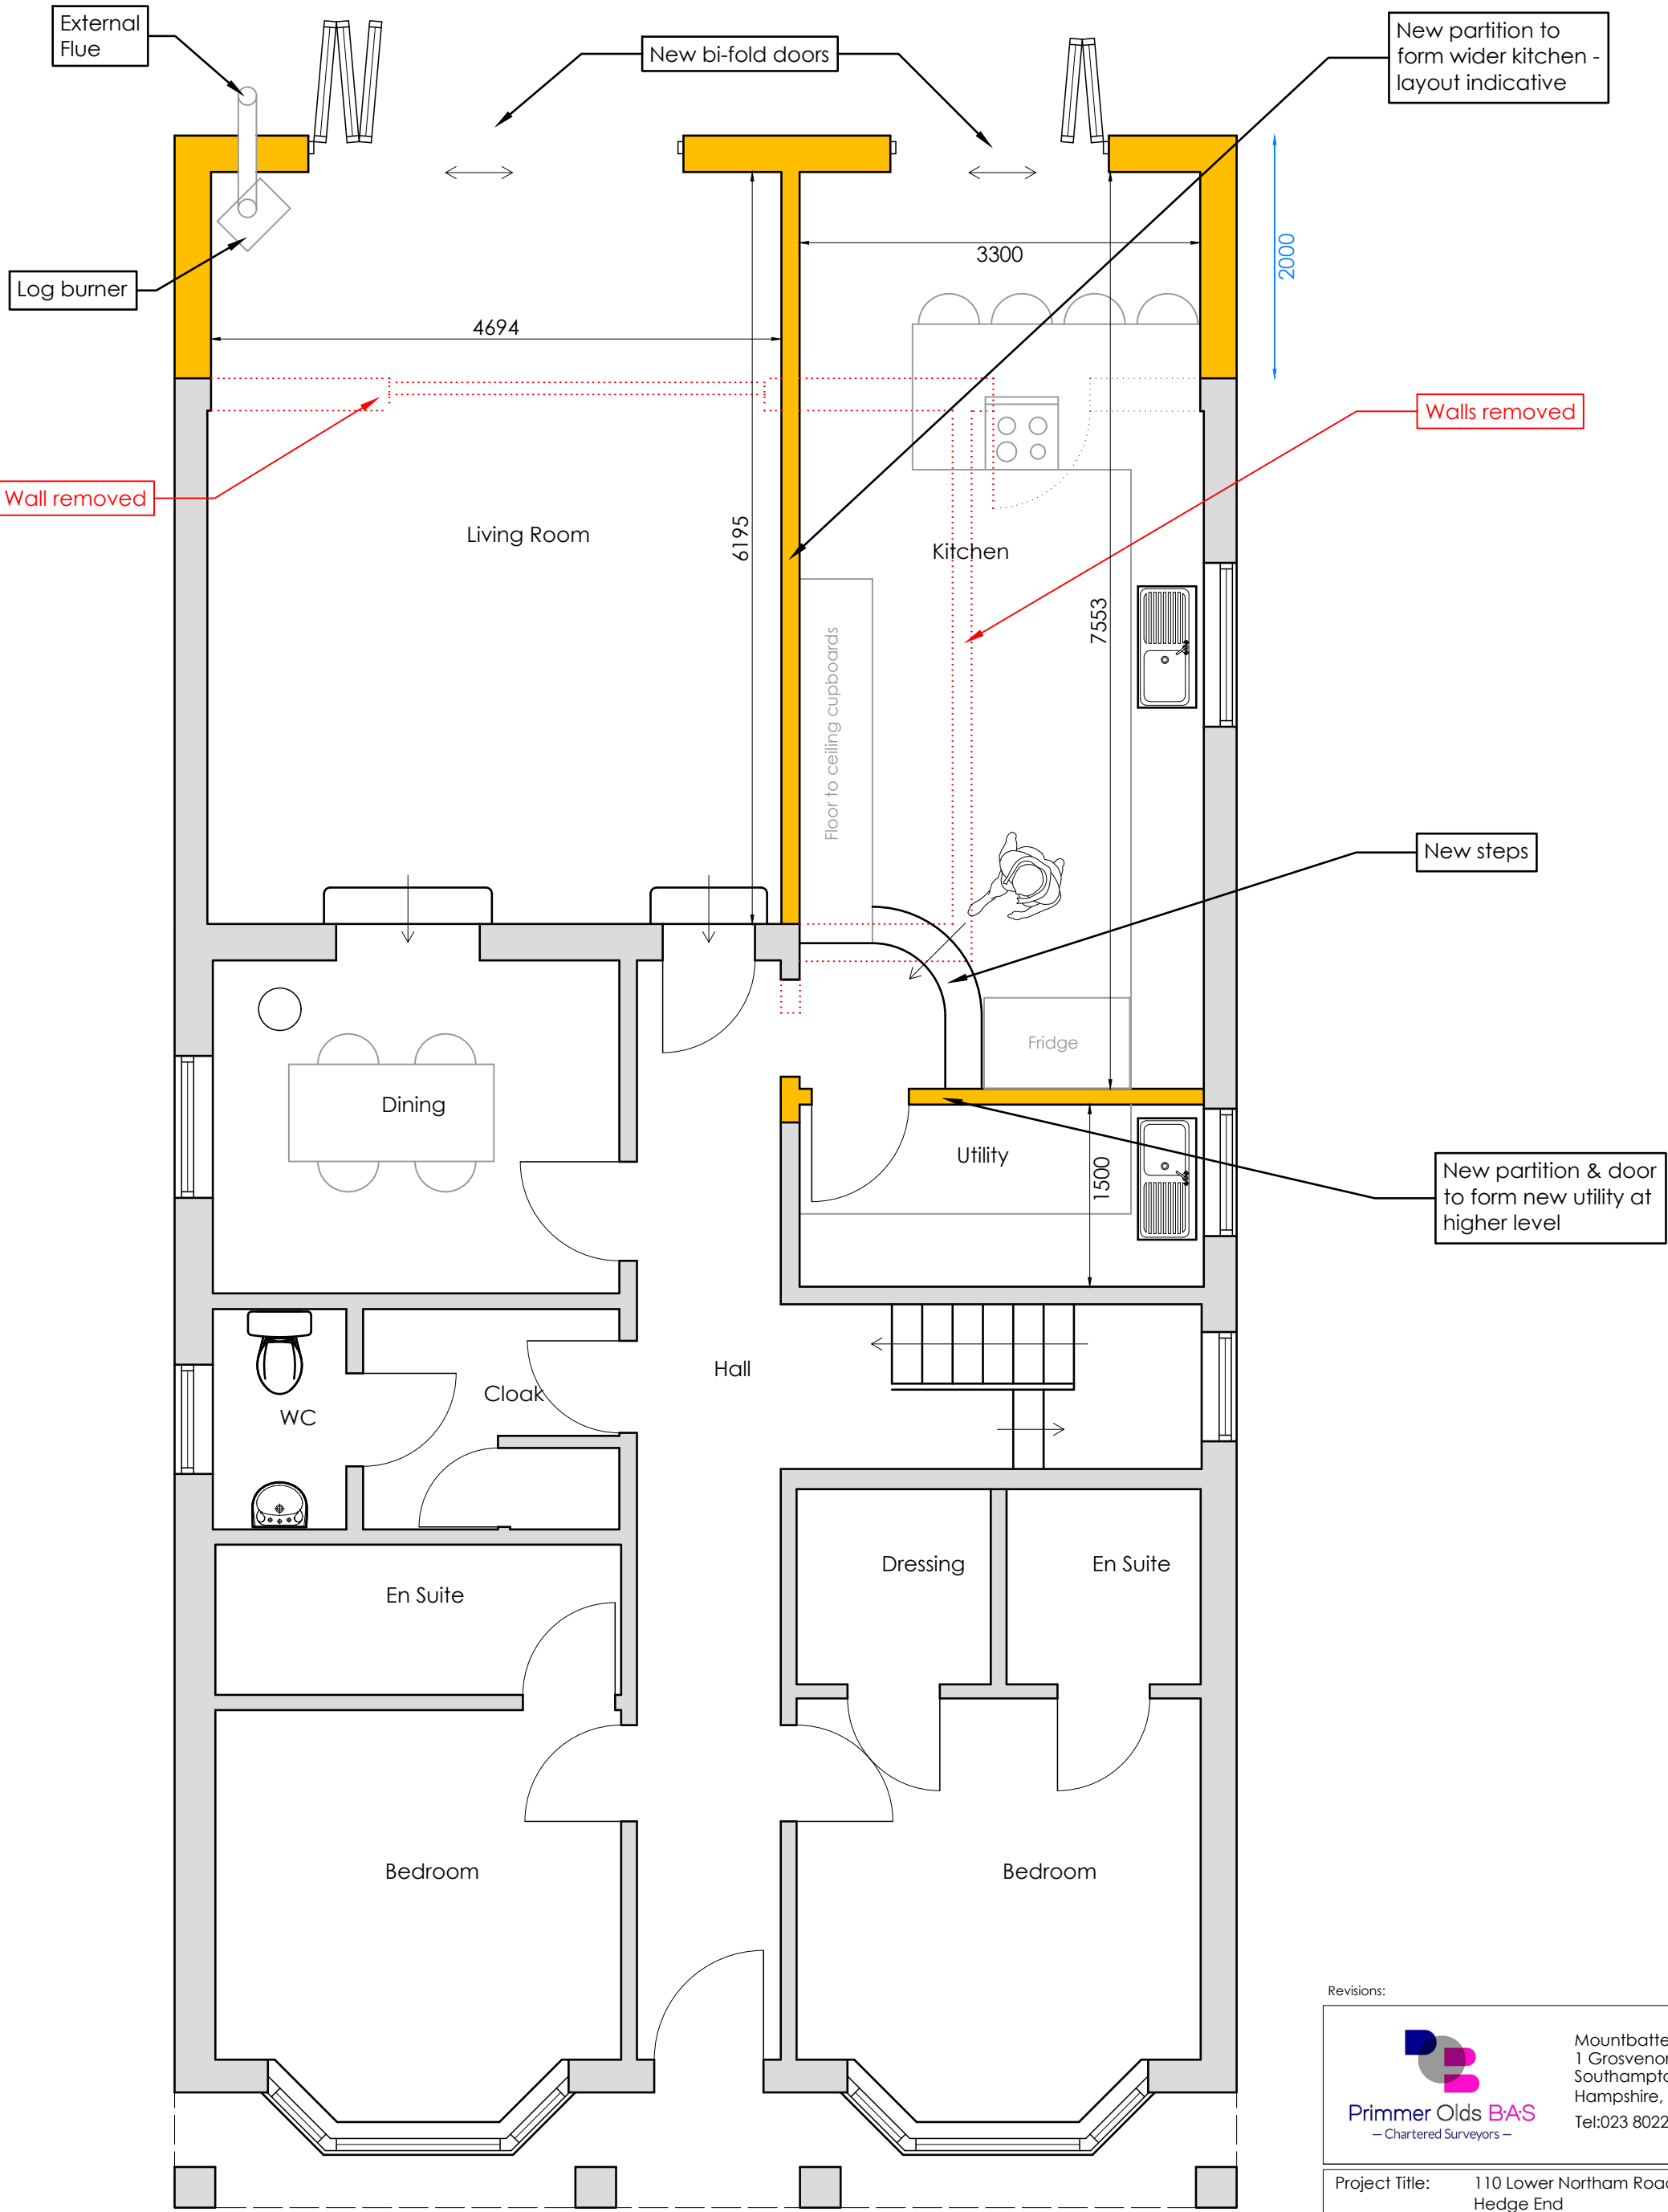

① Ground Floor Plan
Scale 1:50

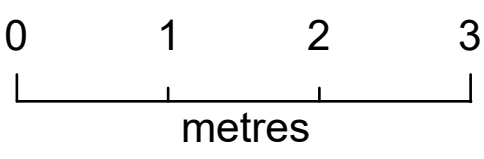

Revisions:

 Primmer Olds BAS — Chartered Surveyors —	Mountbatten House 1 Grosvenor Square Southampton Hampshire, SO15 2JU Tel:023 8022 2292		
Project Title: 110 Lower Northam Road Hedge End SO30 4FT			
Drawing Title: Proposed Plans			
Client	Mr & Mrs Tomlin		
Dwg No:	110	Scale	1:50 @ A3
Drawn	AW	Date	Oct 2022
All dimensions are in millimeters and are to be checked on site. Contact Primmer Olds BAS with any queries and to report any			