

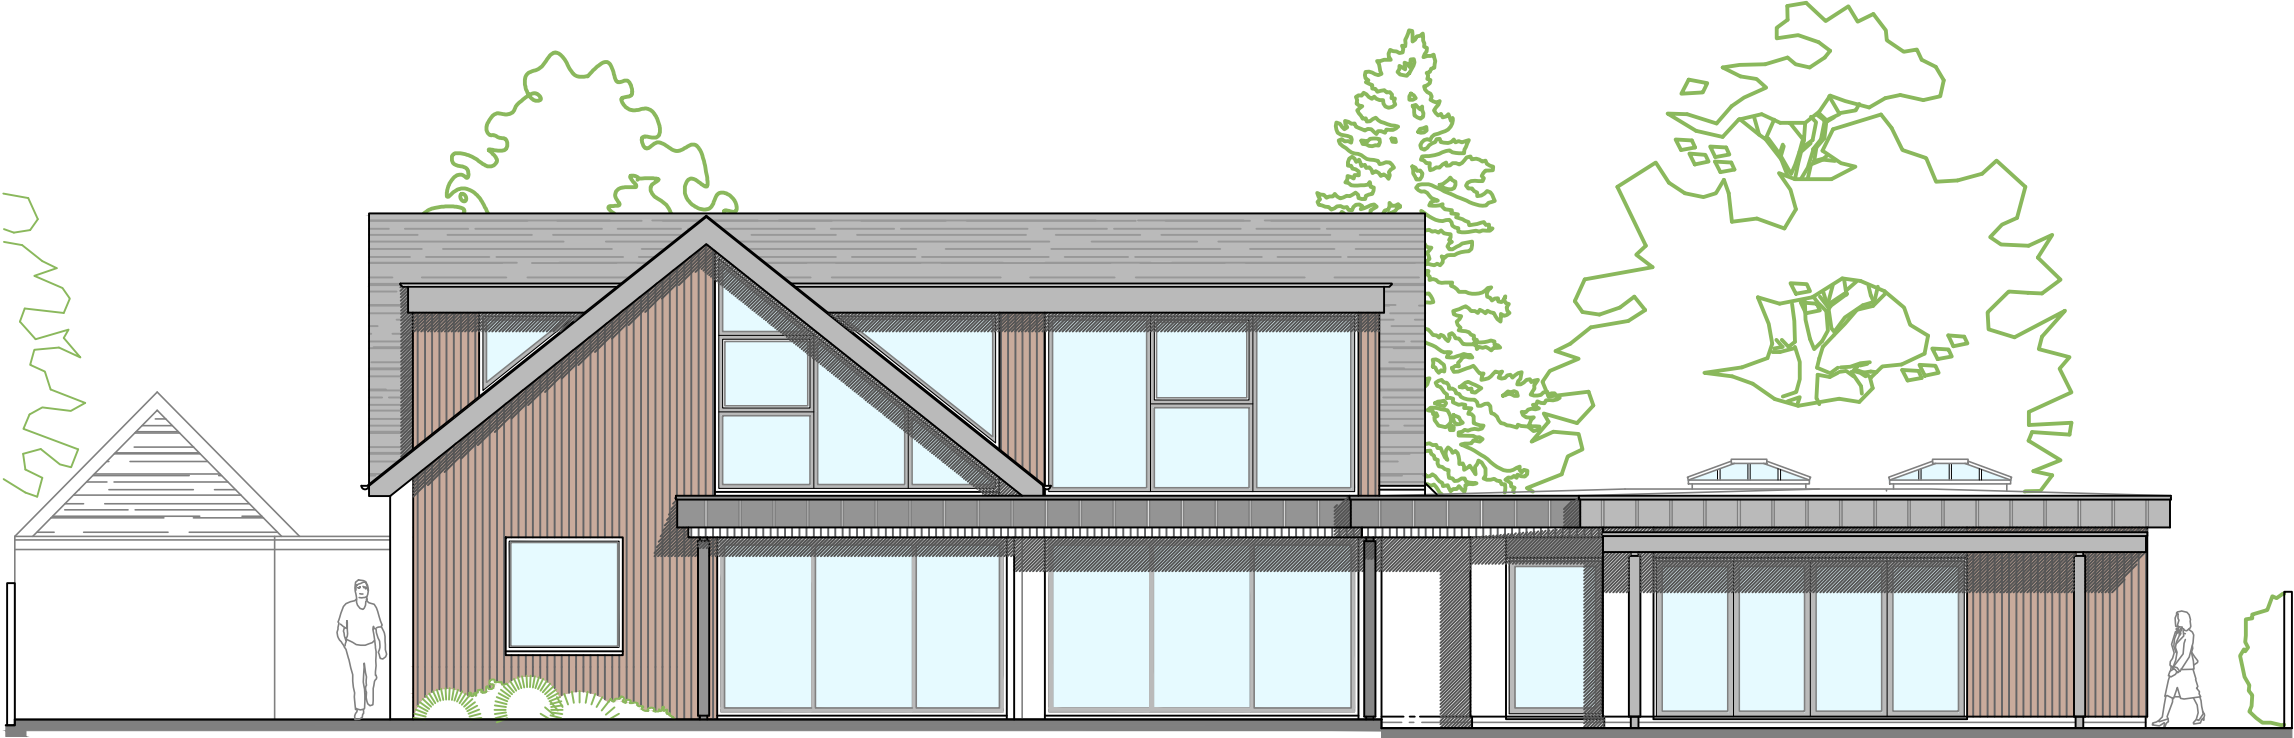


Notes  
Report any discrepancies to the author.  
This drawing is copyrighted to Temple Ford Design LTD.

 

NW ELEVATION

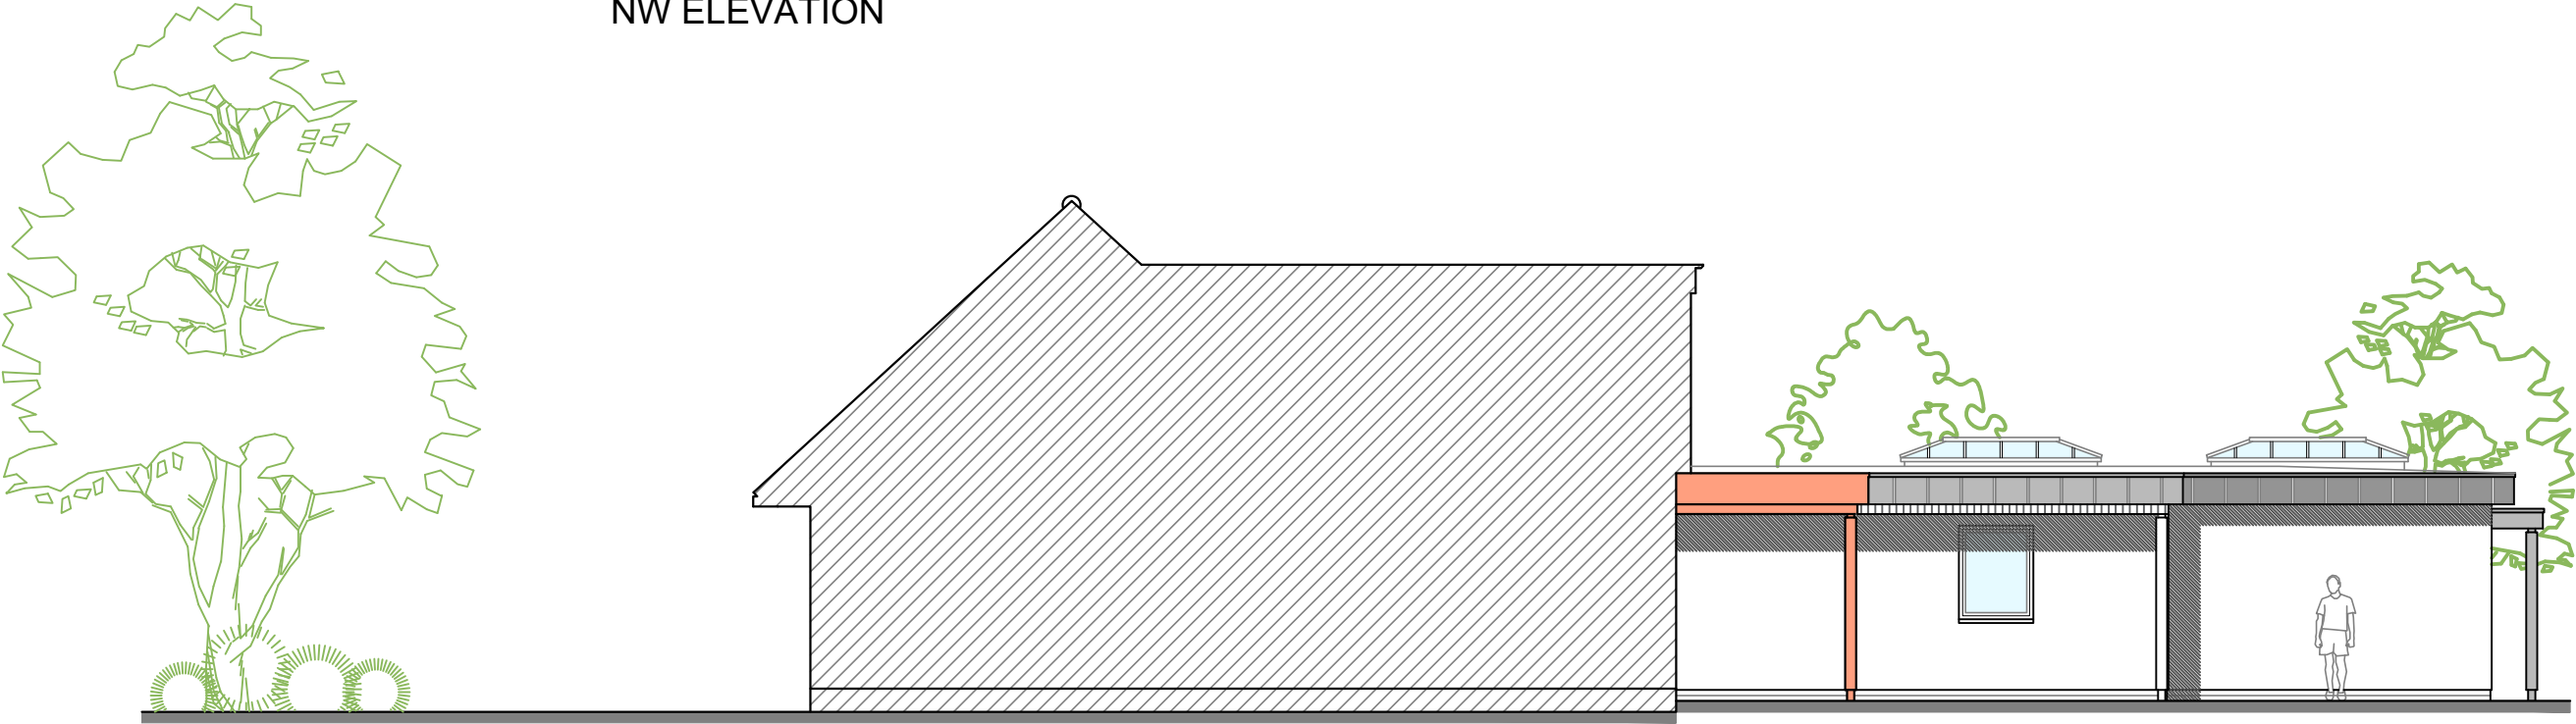

SECTION A-A AND NORTH EAST ELEVATION

Revision Notes:

| Rev: | Date:      | Description:                                          |
|------|------------|-------------------------------------------------------|
| a    | 12/07/2022 | Plans revised to address EBC PreApp Planning comments |
| b    | 12/08/2022 | notes for planning                                    |
| c    | 01/11/2022 | Re-design                                             |
| d    | 22/11/2022 | Elevation title amended                               |

Date:  
May 2022

Scale @ A3:  
1/100

Drawing Status:  
Planning

Drawn:  
dmm

Checked:  
mp

Project:  
209 Winchester Road  
Proposed Ancillary Annexe

Drawing Title:  
Rear Elevation and Section A-A  
As Proposed

Client:  
Mr & Mrs Chivers  
Chandlers Ford

Project:  
2077

Dwg No:  
D04

Rev:  
d

Temple Ford Design Ltd  
architects



T 023 8027 6393  
E templeforddesign@gmail.com W templeforddesign.co.uk