



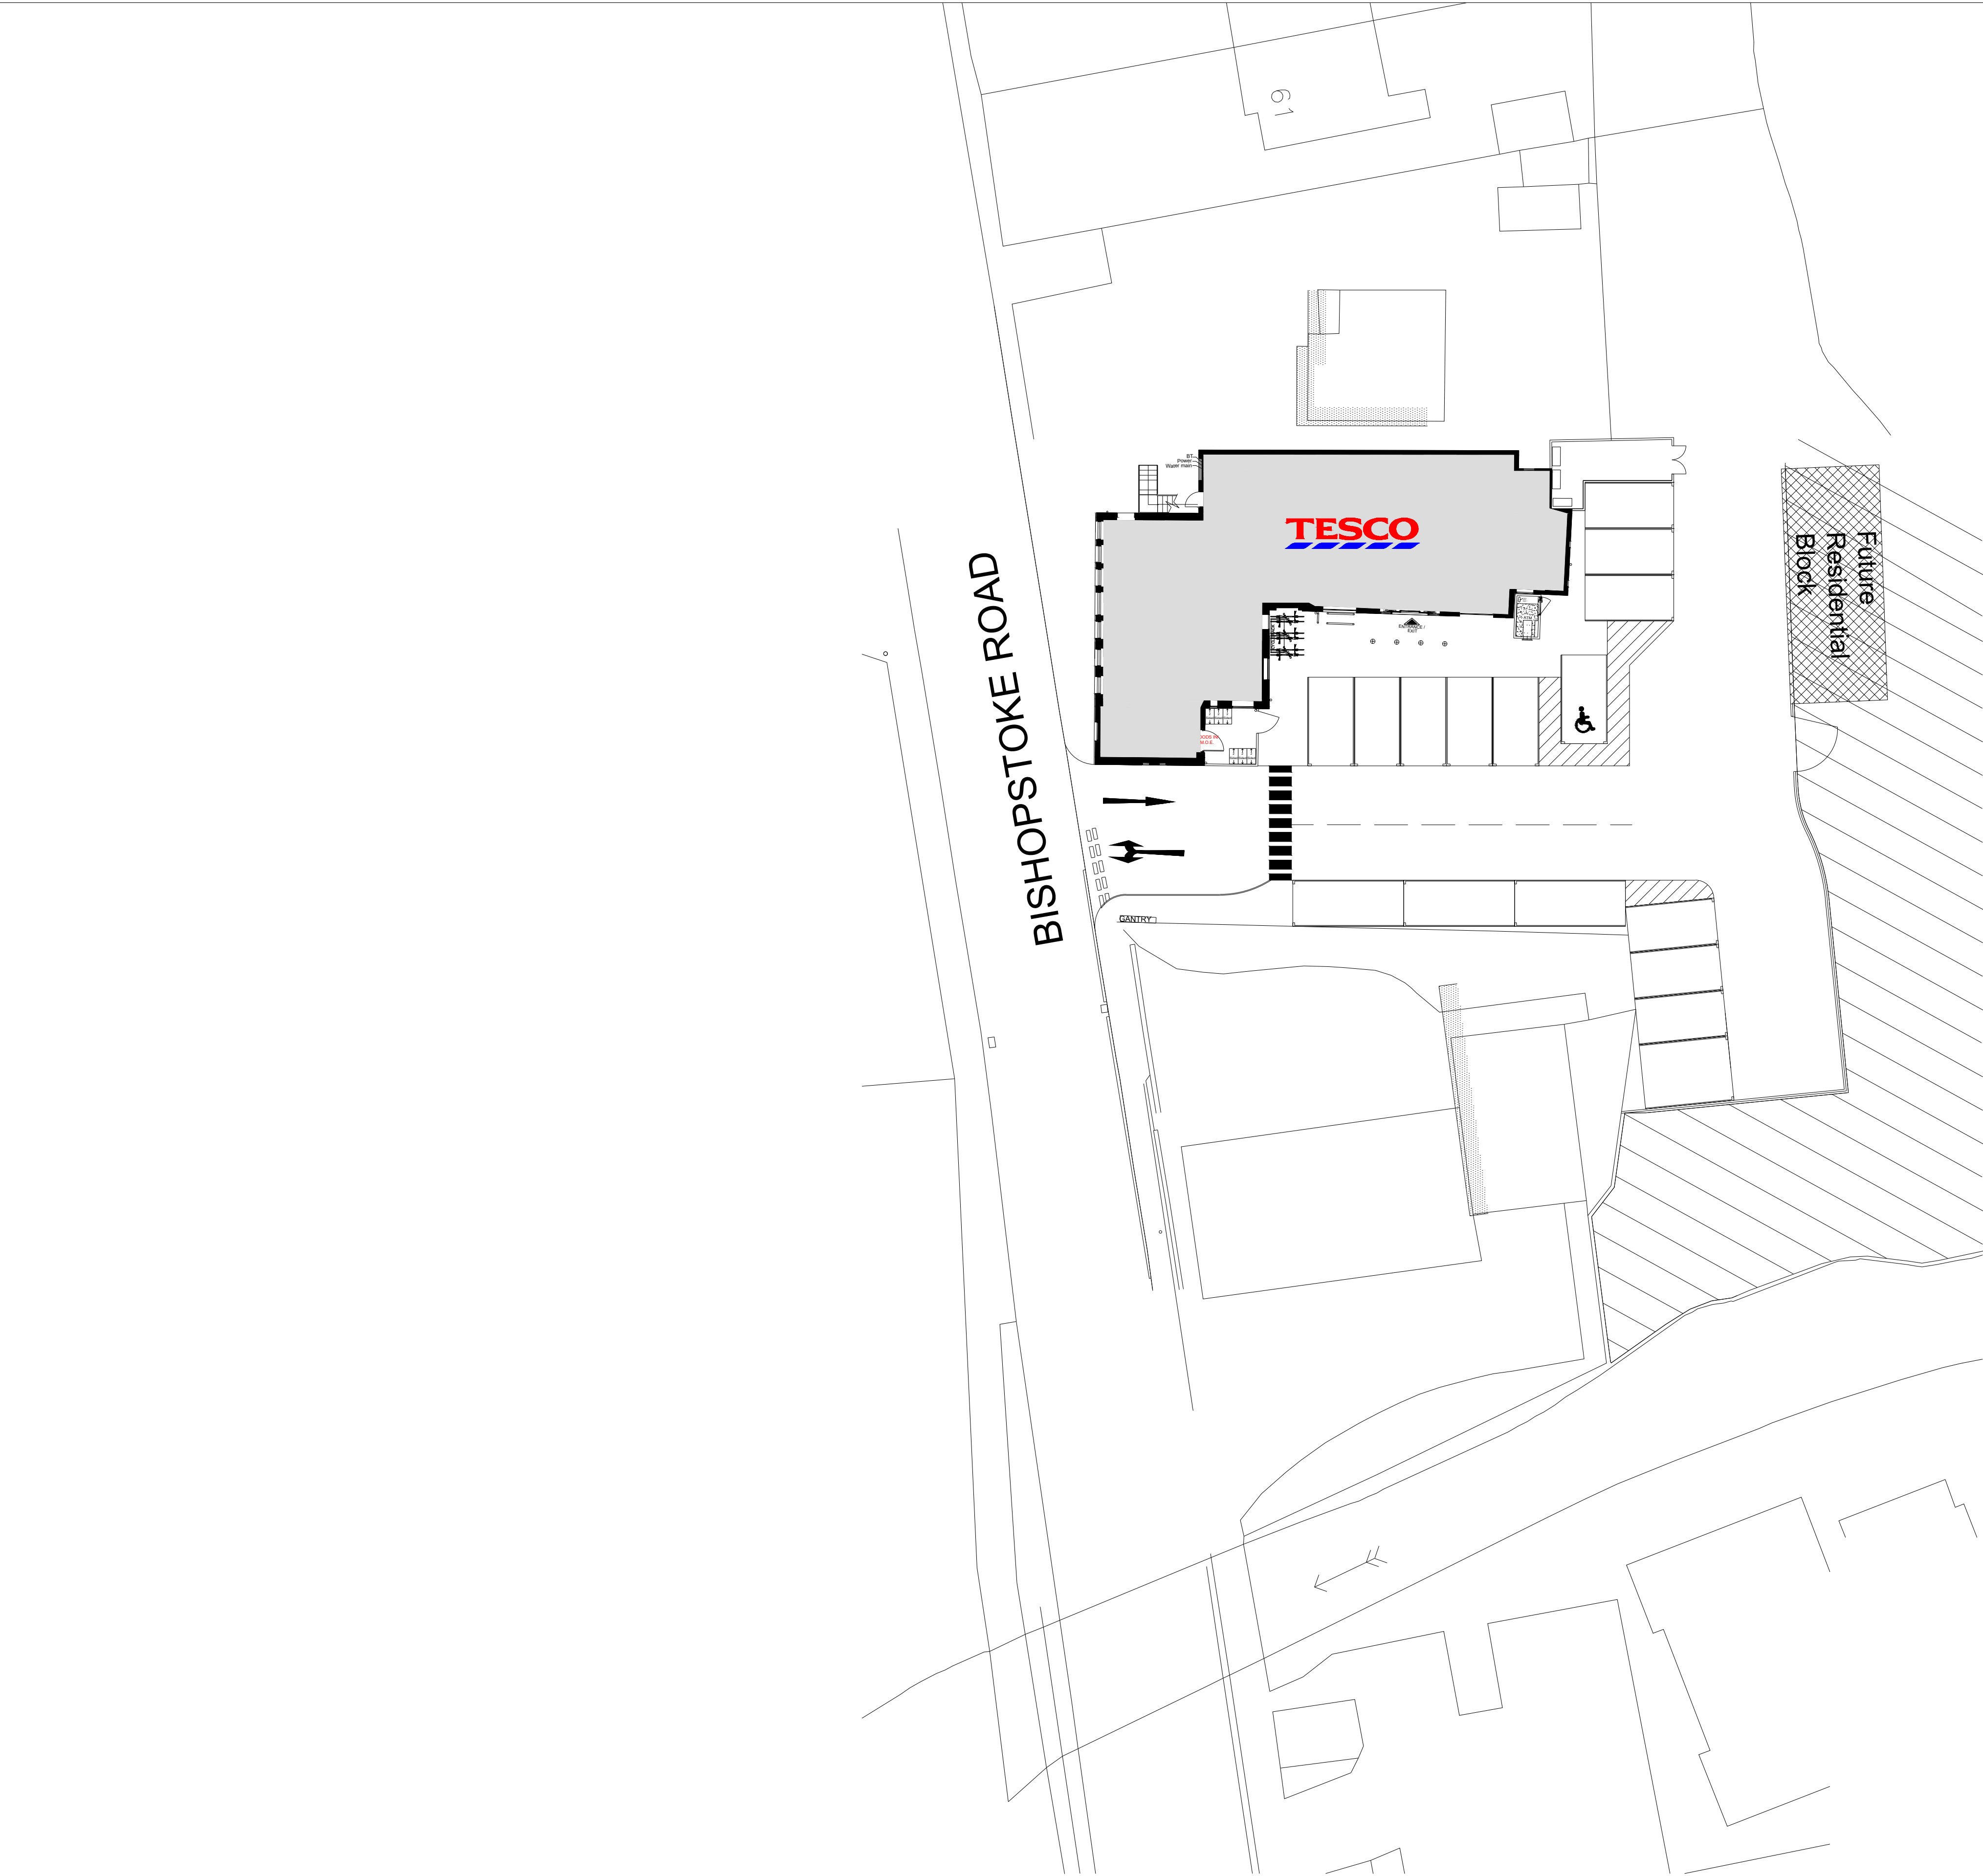

SCALE BAR

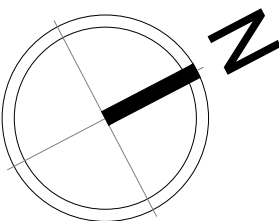

DRAWING NO
02_6795_02A

SCALE
1:200@A1

DATE
17.11.2022

CHECKED BY
RITESH
DRAWN BY
AVINASH

STORE TYPE
EXPRESS

STORE NAME
EASTLEIGH BISHOPSTOKE

CONTENT
EXISTING SITE PLAN_ADV

TESCO

FEASIBILITY PLANNING

STORE PLANNING DEPARTMENT

PROPERTY SERVICES

HIGHWOODS BUILDING, KESTREAL WAY

WELWYN GARDEN CITY, HERTFORDSHIRE, AL7 1GB UK

TELEPHONE : 01707 395150

THE COPYRIGHT AND ALL OTHER RIGHTS IN AND RELATING TO THIS PUBLICATION

BELONG TO AND ARE THE SOLE PROPERTY OF TESCO STORES LIMITED.

ALL RIGHTS ARE RESERVED. NEITHER THE WHOLE NOR ANY PART OF THIS

PUBLICATION MAY BE REPRODUCED OR TRANSMITTED IN ANY FORM OR BY ANY

ELECTRONIC OR MECHANICAL MEANS INCLUDING PHOTOCOPYING AND RECORDING

OR FROM ANY RETRIEVAL SYSTEM WITHOUT THE PRIOR WRITTEN LICENCE FROM THE

OWNER © 1997 TESCO STORES LIMITED