
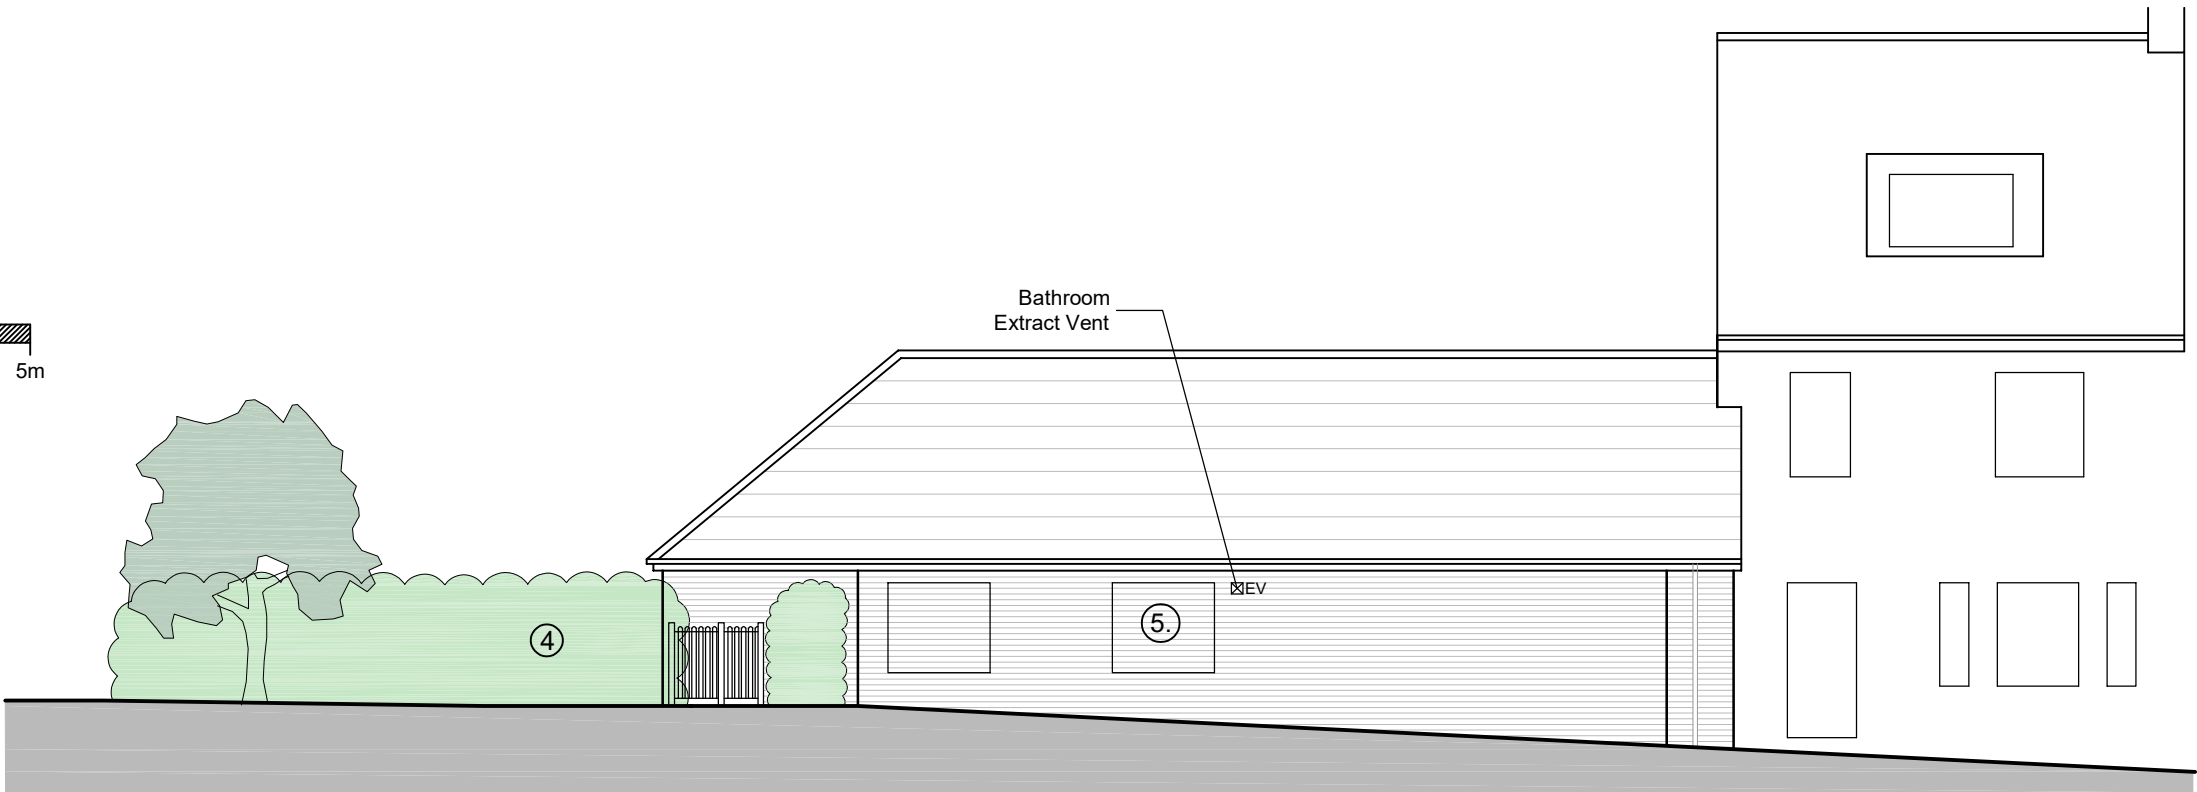



GENERAL NOTES:
1. THIS DRAWING IS TO BE READ IN CONJUNCTION WITH THE OTHER RELEVANT CONSULTANTS DRAWINGS.
2. ALL FINISHES ARE TO CONFORM TO THE CURRENT BUILDING REGULATIONS.
3. REFER TO A SEPARATE DOCUMENT FOR THE DESIGNERS RISK ASSESSMENT.
4. ALL WORKS OR MATERIALS INDICATED ON THIS DRAWING ARE TO BE TO THE LATEST RELEVANT BRITISH STANDARDS AND CARRIED OUT IN ACCORDANCE WITH THE BRITISH STANDARDS CODES OF PRACTICE OR RECOGNIZED INSTITUTE OR TRADE ASSOCIATION RECOMMENDATIONS AND PUBLICATIONS.

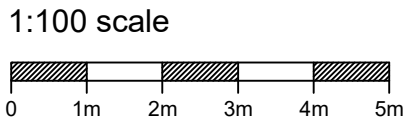


South Elevation

External Materials

- ① Timber Double Glazed Sash Windows.
- ② Timber Double Glazed Folding Doors.
- ③ Black Metal railings & gate.
- ④ Existing hedge to be retained and reduced in height to, and maintained at, 2.0m high.
- ⑤ Recessed brick panels.

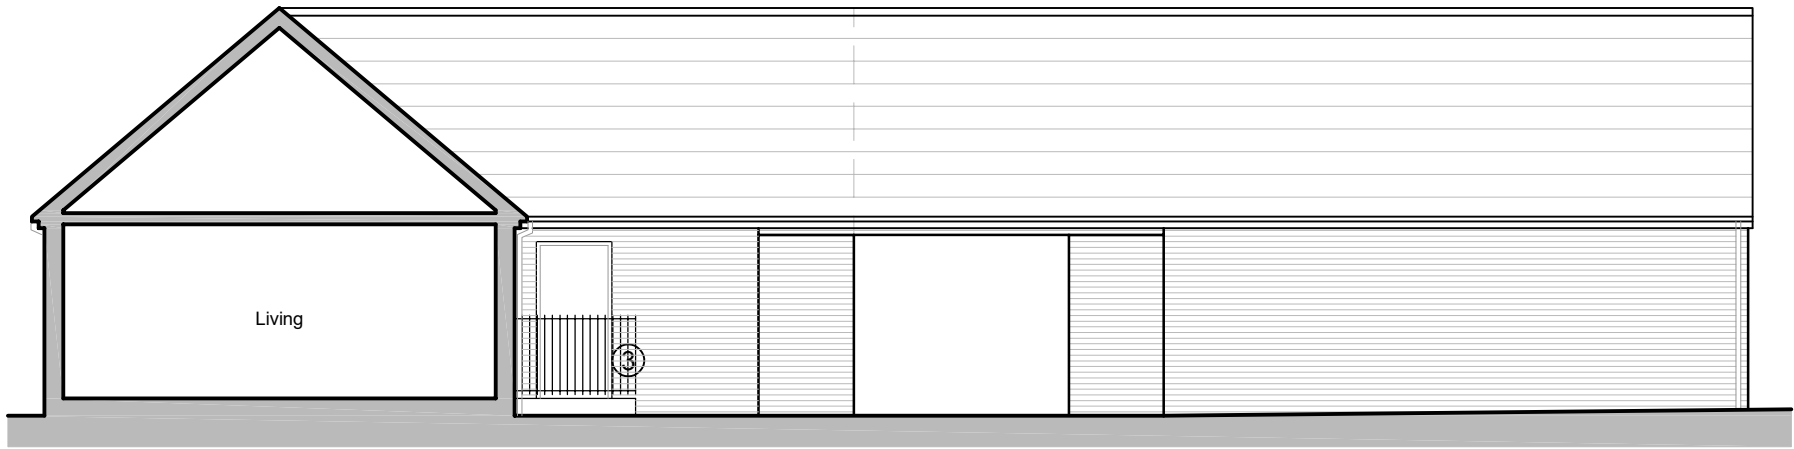

East Elevation / Section

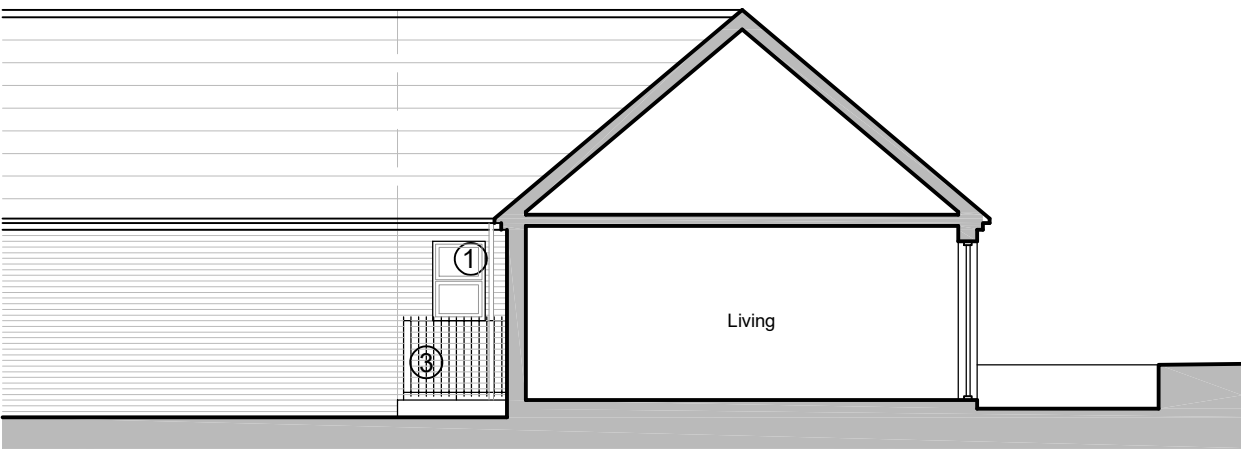

Part North Elevation / Section



West Elevation - Boundary Wall dotted

P8	Nov 2022	Materials updated, incorrectly indicated window removed from south elevation.	TH
P7	Nov 2022	Amended in accordance with comments received.	TH
P6	Oct 2022	Amended in accordance with comments received.	TH

Revision	Date	Description	Dwn	Chkd
----------	------	-------------	-----	------



Lansdowne House
25-26 Hampshire Terrace
Portsmouth PO1 2QF
Hampshire England
Tel: (023) 92 755 333
E-Mail: admin@plcarchitects.com
Web: www.plcarchitects.com

Client :
Edward Leask

Project :
Barncroft Corner
Hamble-Le-Rice
SO31 4RZ

Drawing Title :
Proposed Elevations

Drawn By	Date	Checked By	Date	Approved By	Date
JCB	Jan' 21				

Drawing No	Revison:	Scale:
20.3198.111	P8	As Stated @ A2