

General Notes

Scale from this drawing for planning purposes only.

Contractors are to check all dimensions on site prior to any construction work beginning.

This drawing, and all others associated with it, remain the property of King Architecture & Design and are not to be reproduced or amended without the written consent of King Architecture & Design.

Unauthorised use for any purpose is prohibited.

All work undertaken in collaboration with this drawing is to be undertaken to conform to current building regulations and all current building legislation, if divergencies from statutory requirements are shown on the drawings then these should be reported to King Architecture & Design immediately.

K | A | D

King Architecture & Design

39 Alresford Road


Winchester

SO23 0HG

W: www.kingarchitectureanddesign.co.uk

E: admin@kingarchitectureanddesign.co.uk

T: 079 5574 2966

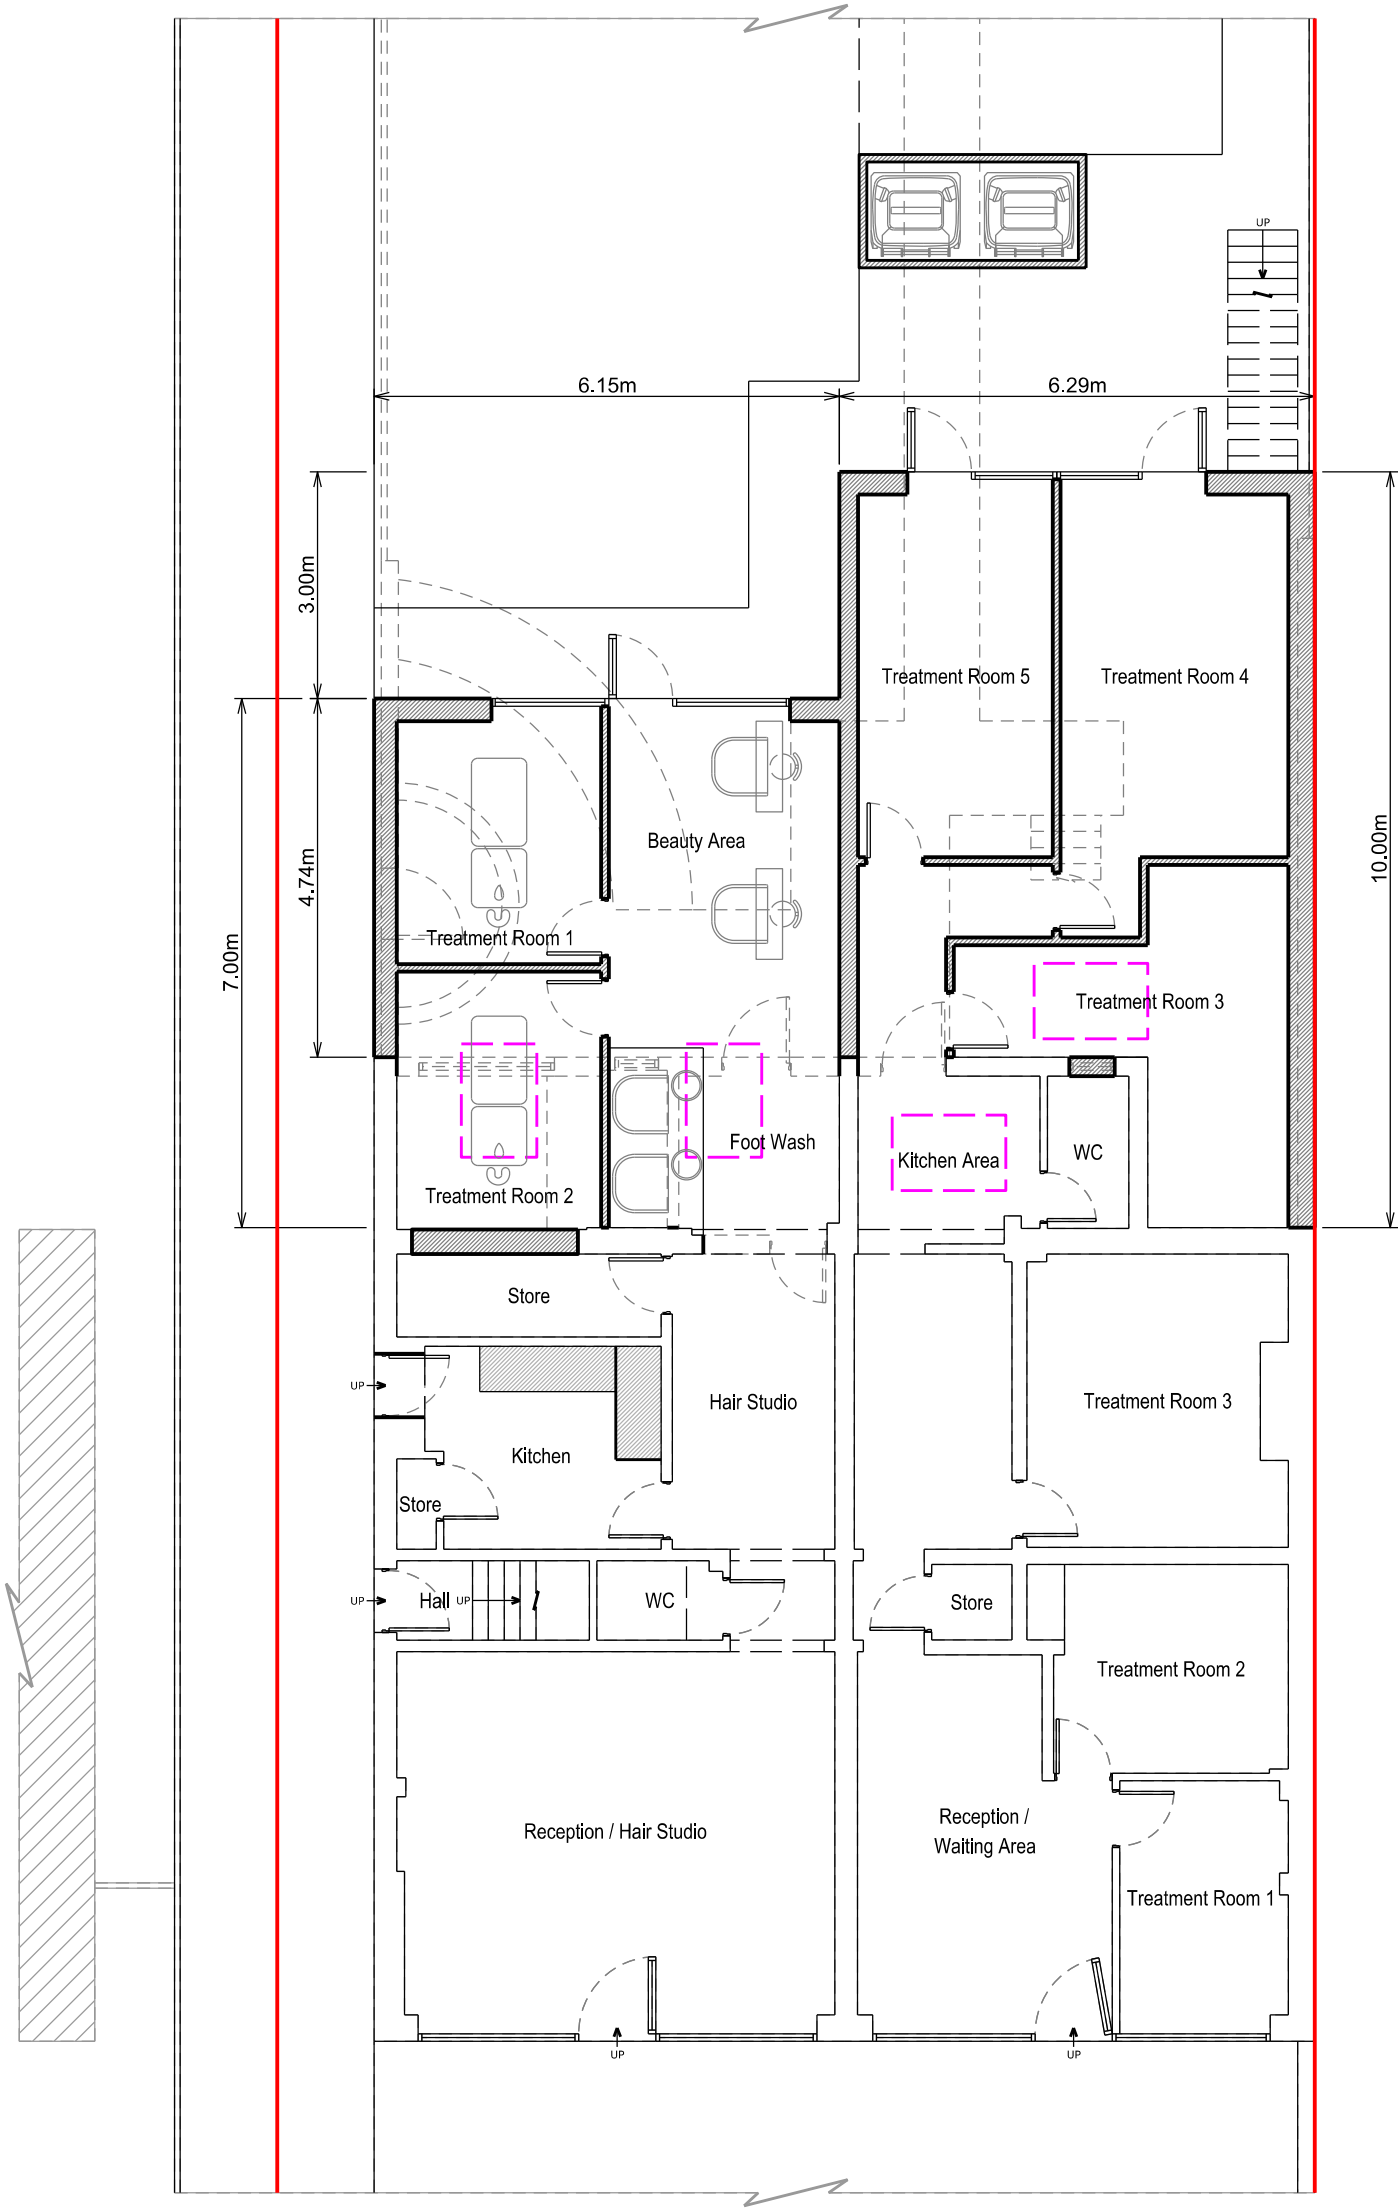

Ground Floor Plan

Page Size

A3

Scale

1:100



Orientation



B	29/11/2022	Side access track notes added Car turn lines added Garage sizes updated
A	30/09/2022	Garage details added

Rev Date Description

Project Address	Client
143 & 145 Passfield Avenue, Eastleigh, SO50 9NH	Marc Teague
	Local Authority
	Eastleigh Borough Council

Project Status	Drawing Description
Design	Proposed Plan

Project No.	Drawing No.
092	P - 101

Date	Revision
30/09/2022	A