




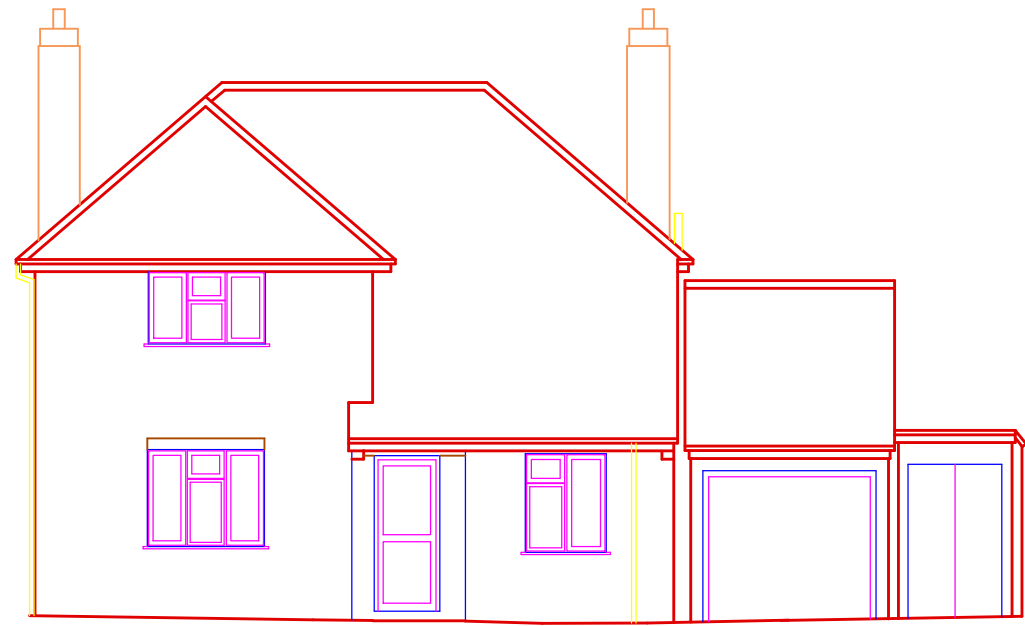


14.0m DATUM
NORTH ELEVATION

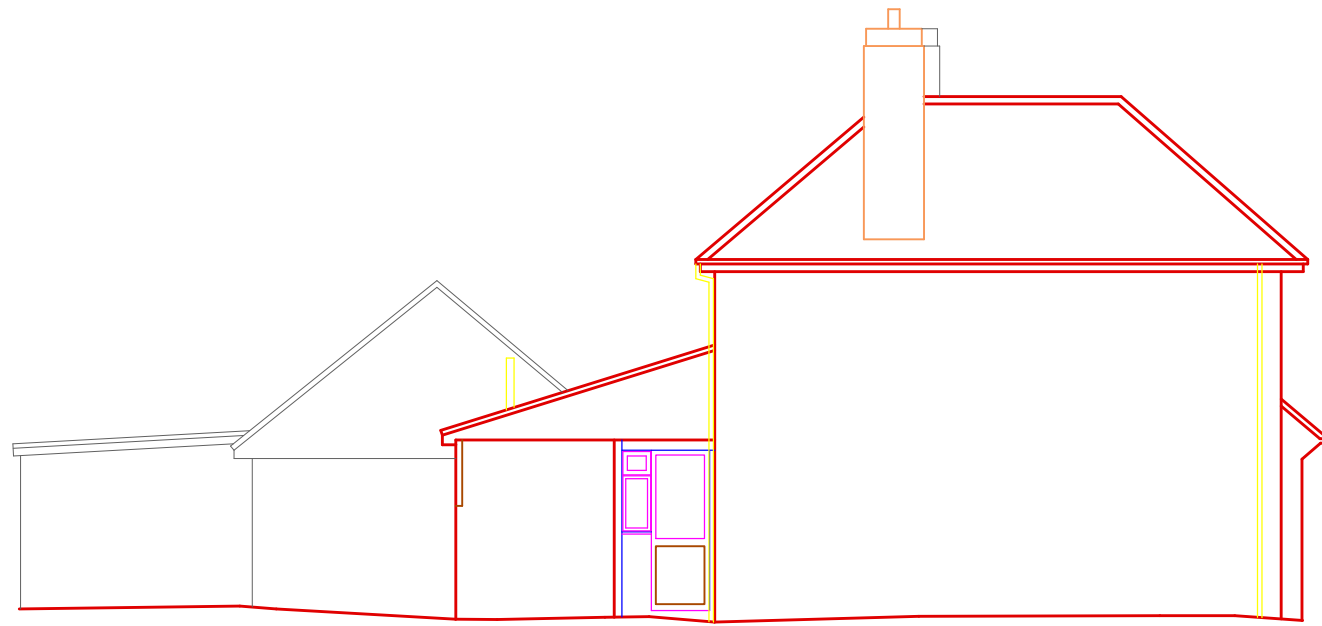


14.0m DATUM
EAST ELEVATION

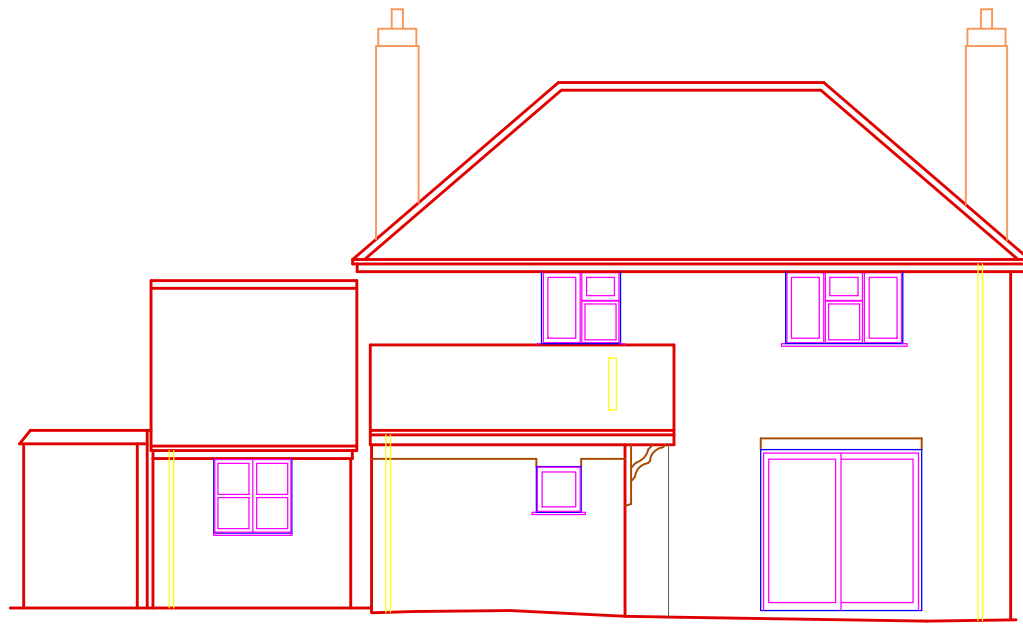


14.0m DATUM
SOUTH ELEVATION

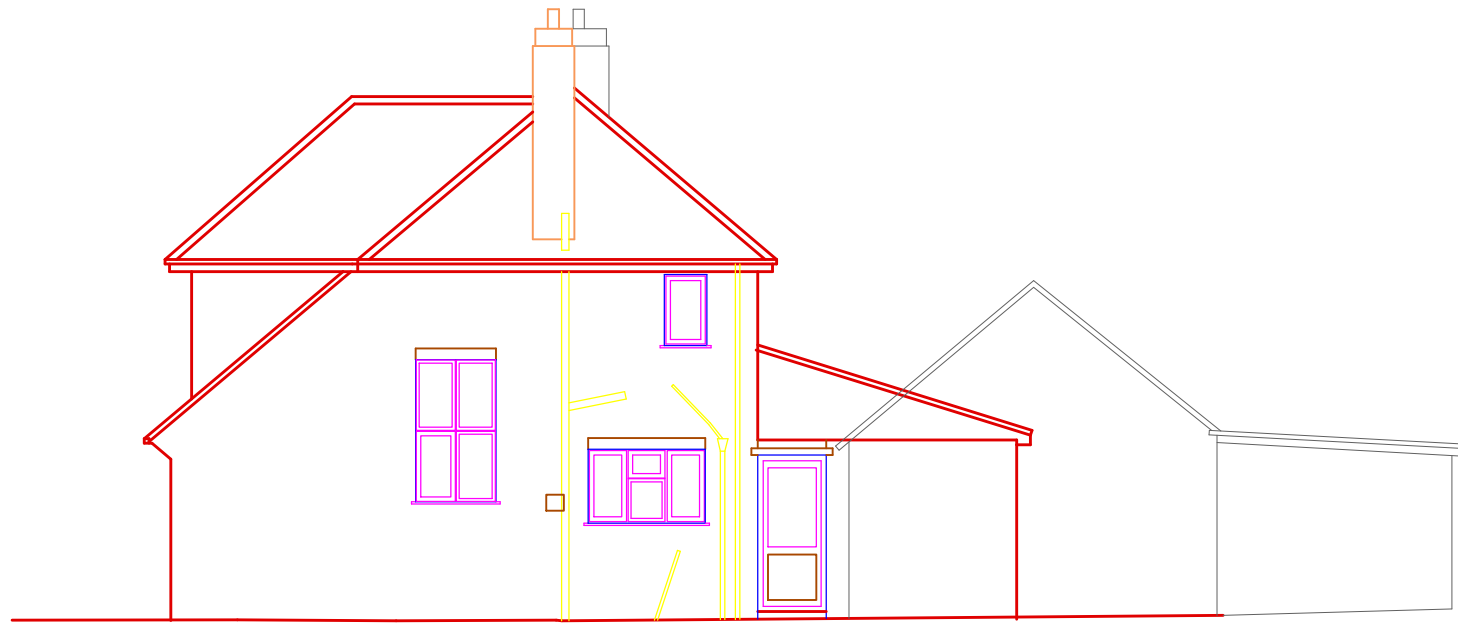


14.0m DATUM
WEST ELEVATION

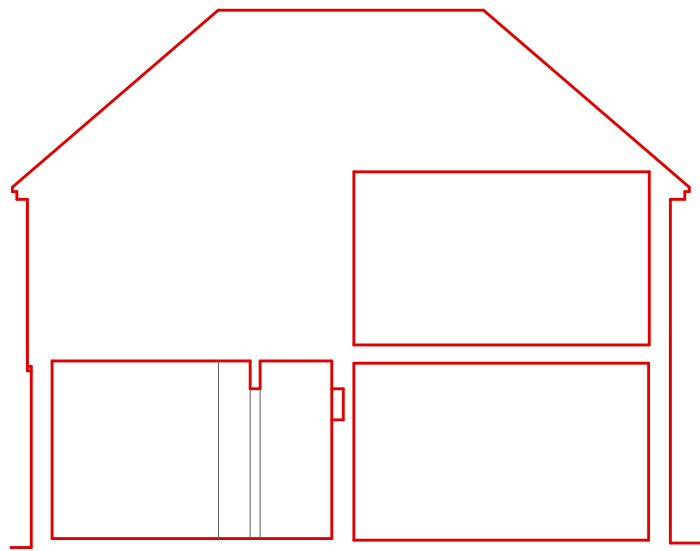


14.0m DATUM
SECTION 1-1

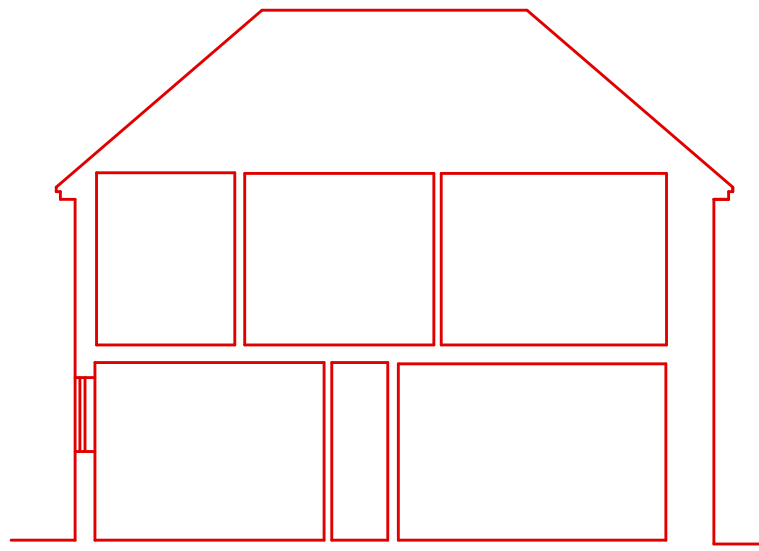


14.0m DATUM
SECTION 2-2

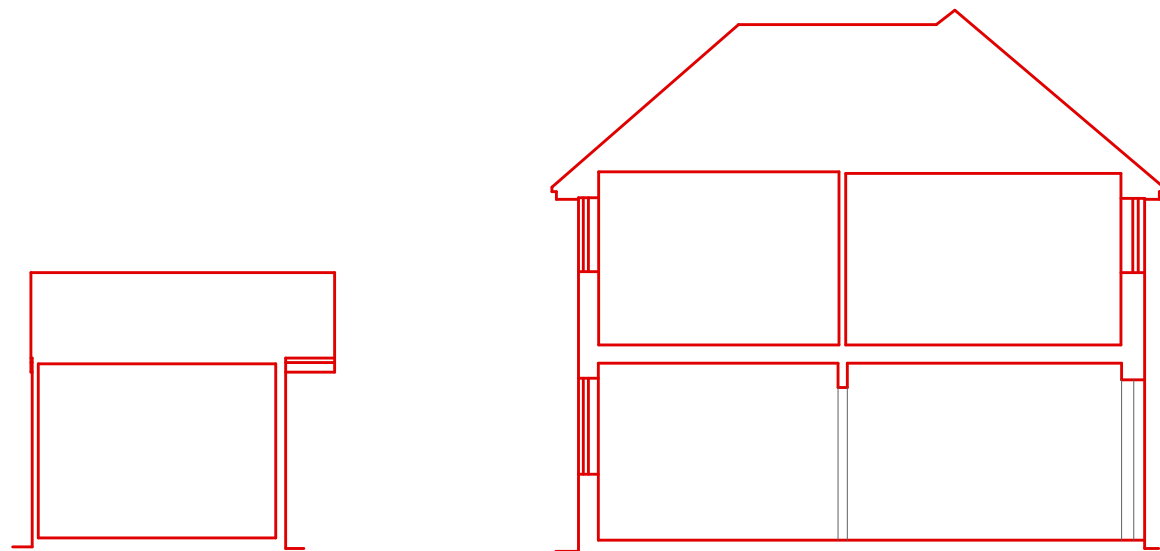


14.0m DATUM
SECTION 3-3

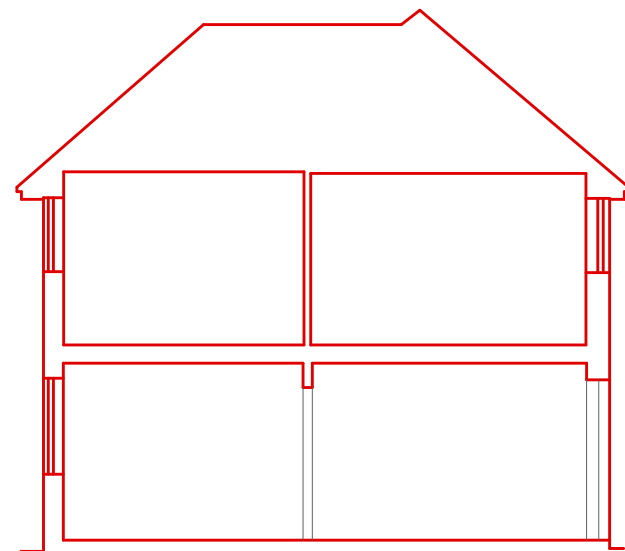


14.0m DATUM
SECTION A-A

 

INDICATIVE

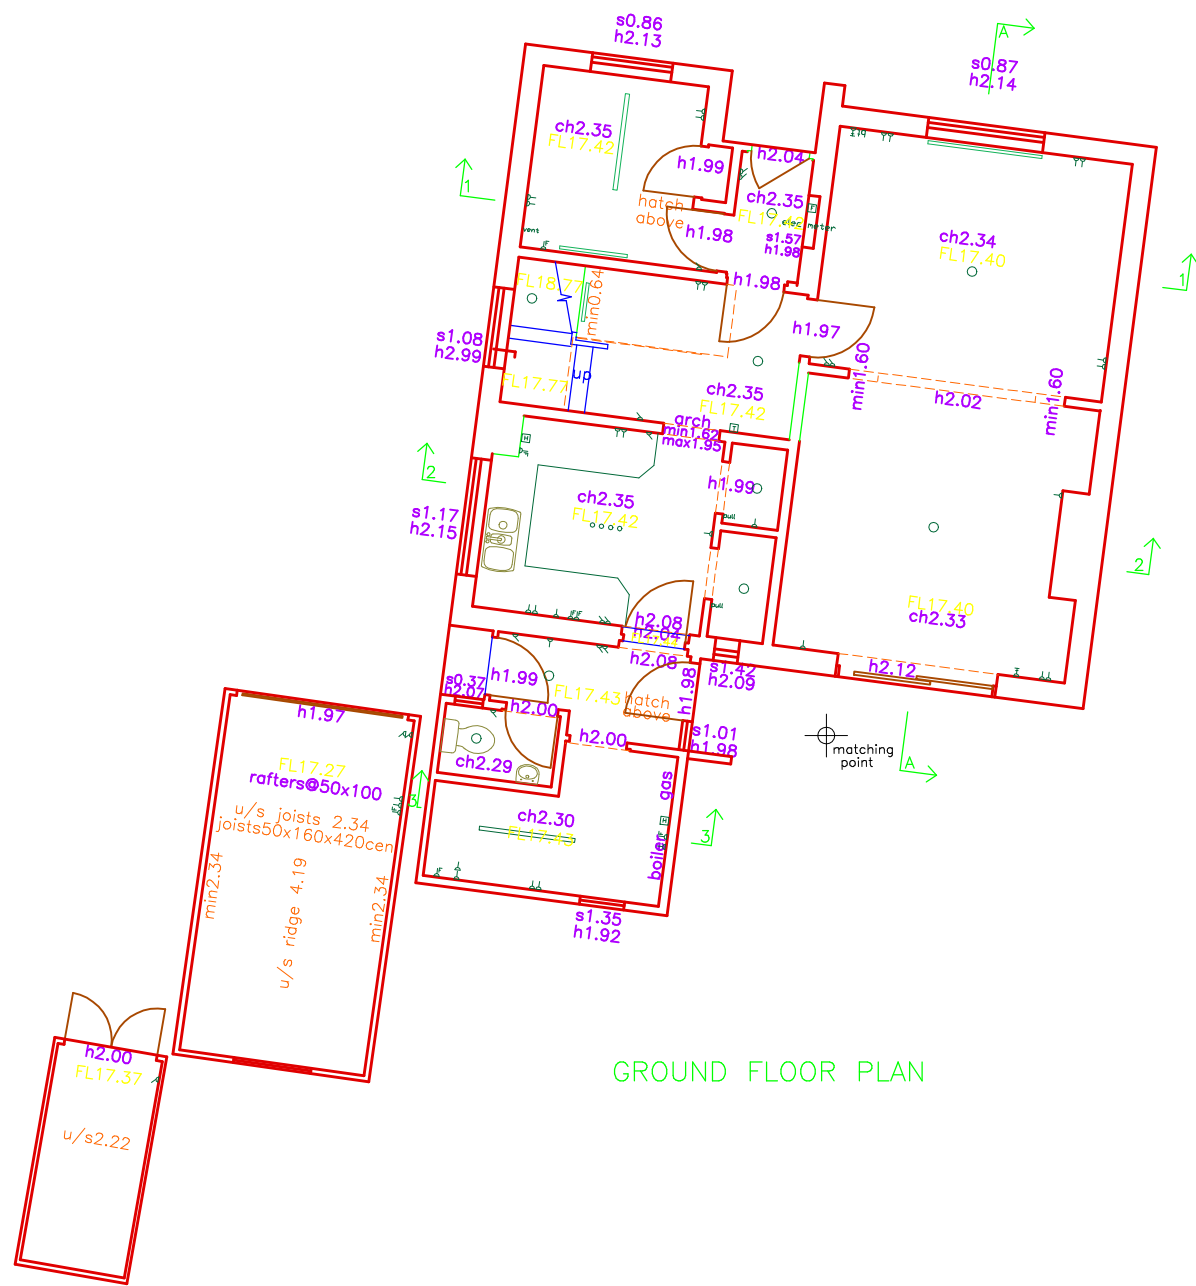

GROUND FLOOR PLAN

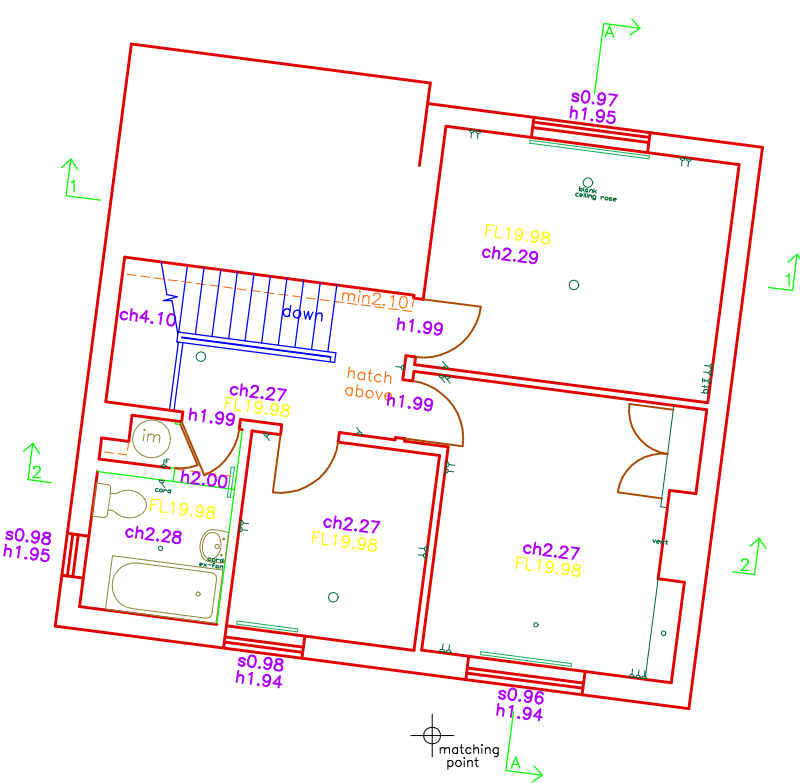

FIRST FLOOR PLAN

KEY:-
○ - WALL LIGHT
○ - STRIP LIGHT
○ - LIGHT PASSEY
○ - SPOT LIGHT
○ - FLOOR LIGHT
○ - LIGHT SWITCH
○ - DIM LIGHT SWITCH
○ - BT POINT
○ - AERIAL
○ - DOUBLE SOCKET
○ - SINGLE SOCKET
○ - 5 AMP SOCKET
○ - FUSE SOCKET
○ - FUSE BOX
○ - ALARM FOR
○ - ALARM SET IN/OUT
○ - SMOKE DETECTOR
○ - BELL
○ - SPEAKER
○ - ALARM UNIT
○ - THERMOSTAT
○ - HEATING THER

key:-	ceiling height
ch	floor level relative to external survey
fl	head height from floor
h	head height from floor
im	immersion heater
min	minimum height from floor
max	maximum height from floor
s	sill height from floor
u/s	height to underside

NOTES:
LEVELS RELATE TO D.S. DATUM
ALL DIMENSIONS & LEVELS SHOWN IN METRES
ON SITE DIMENSION ACCURACY IS TAKEN RELATIVE TO
THE PRINTED SCALE AND SHOULD BE CHECKED ON SITE
WHERE OF CRITICAL IMPORTANCE

P STUBBINGTON LAND SURVEYS LTD

THE MEAD
DURLEY BROOK ROAD
DURLEY
SOUTHAMPTON
HAMPSHIRE
SO32 2AR

TEL : 023 8060 1876

MOBILE:-

07973 348165

EMAIL:-

PAUL@PSLANDSURVEYS.COM

CLIENT:- J TAMLIN

CONTRACT:- FERNDAL
HIGHT STREET
SO31 4JE

TITLE:- MEASURED SURVEY

SCALE:- 1:100 @A1

DRAWING NO. 9740/02

DATE:- APRIL 2022

SURVEYOR:- RD/NLA

