



0m 2m 4m 6m 8m 10m
VISUAL SCALE 1:100 @ A1

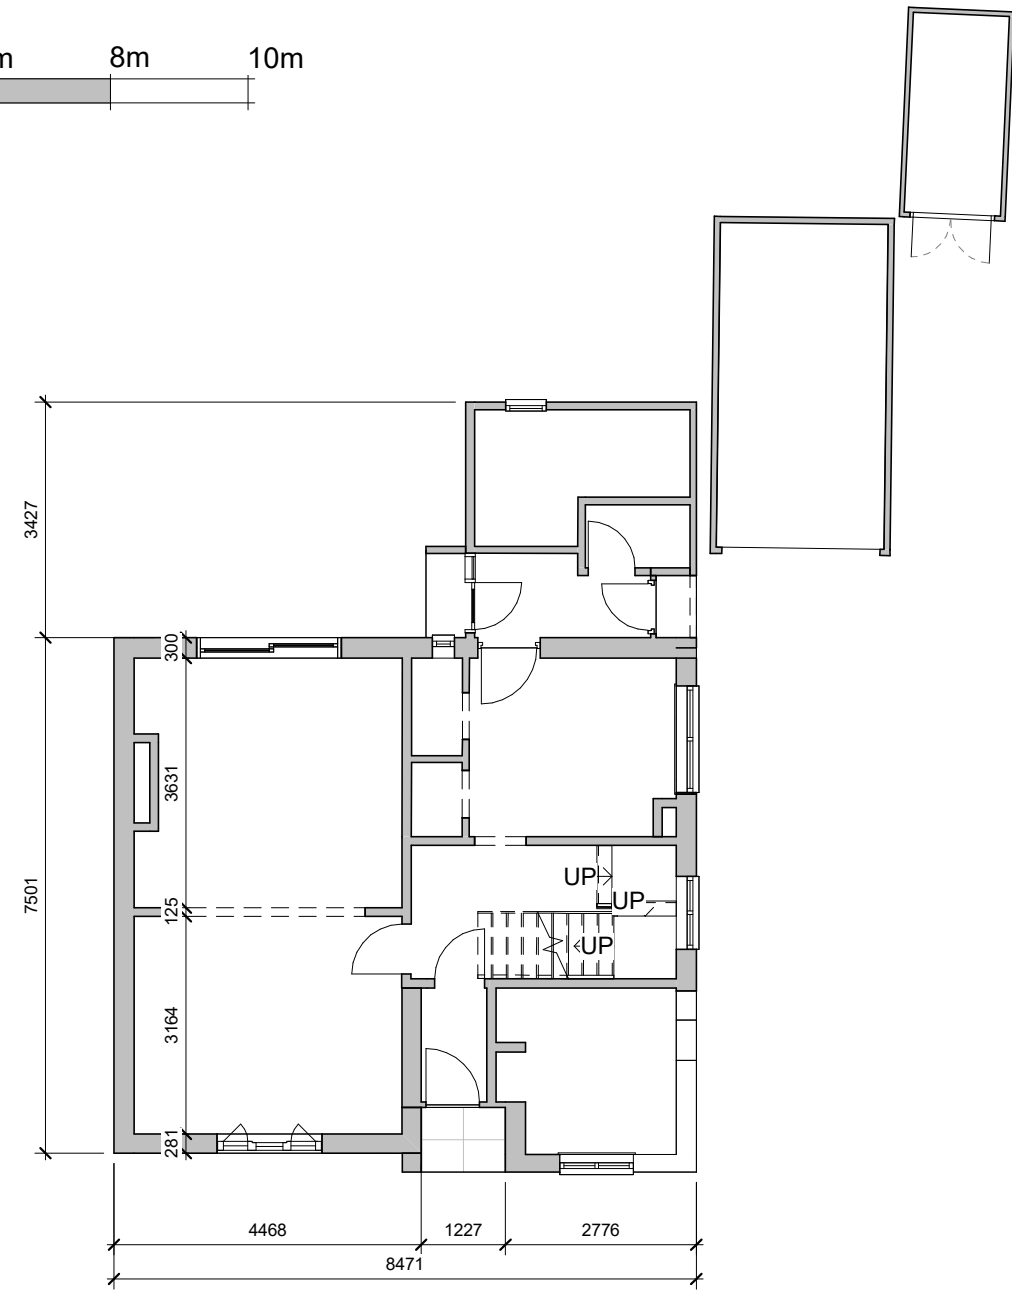

1 01_Ground Floor - Existing
1 : 100

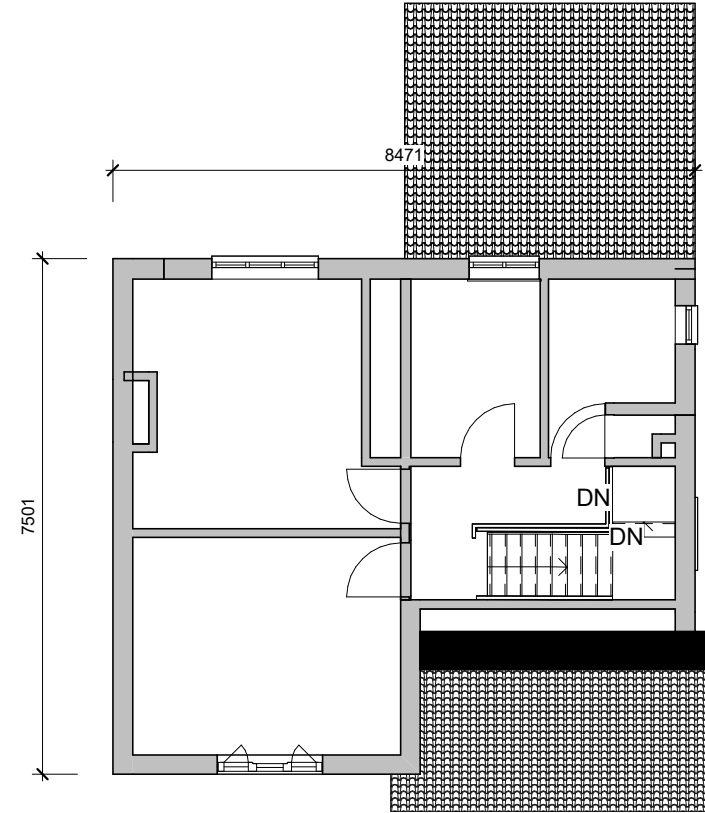


2 02_First Floor - Existing
1 : 100




4 Section 1-1
1 : 100



3 Section 2-2
1 : 100

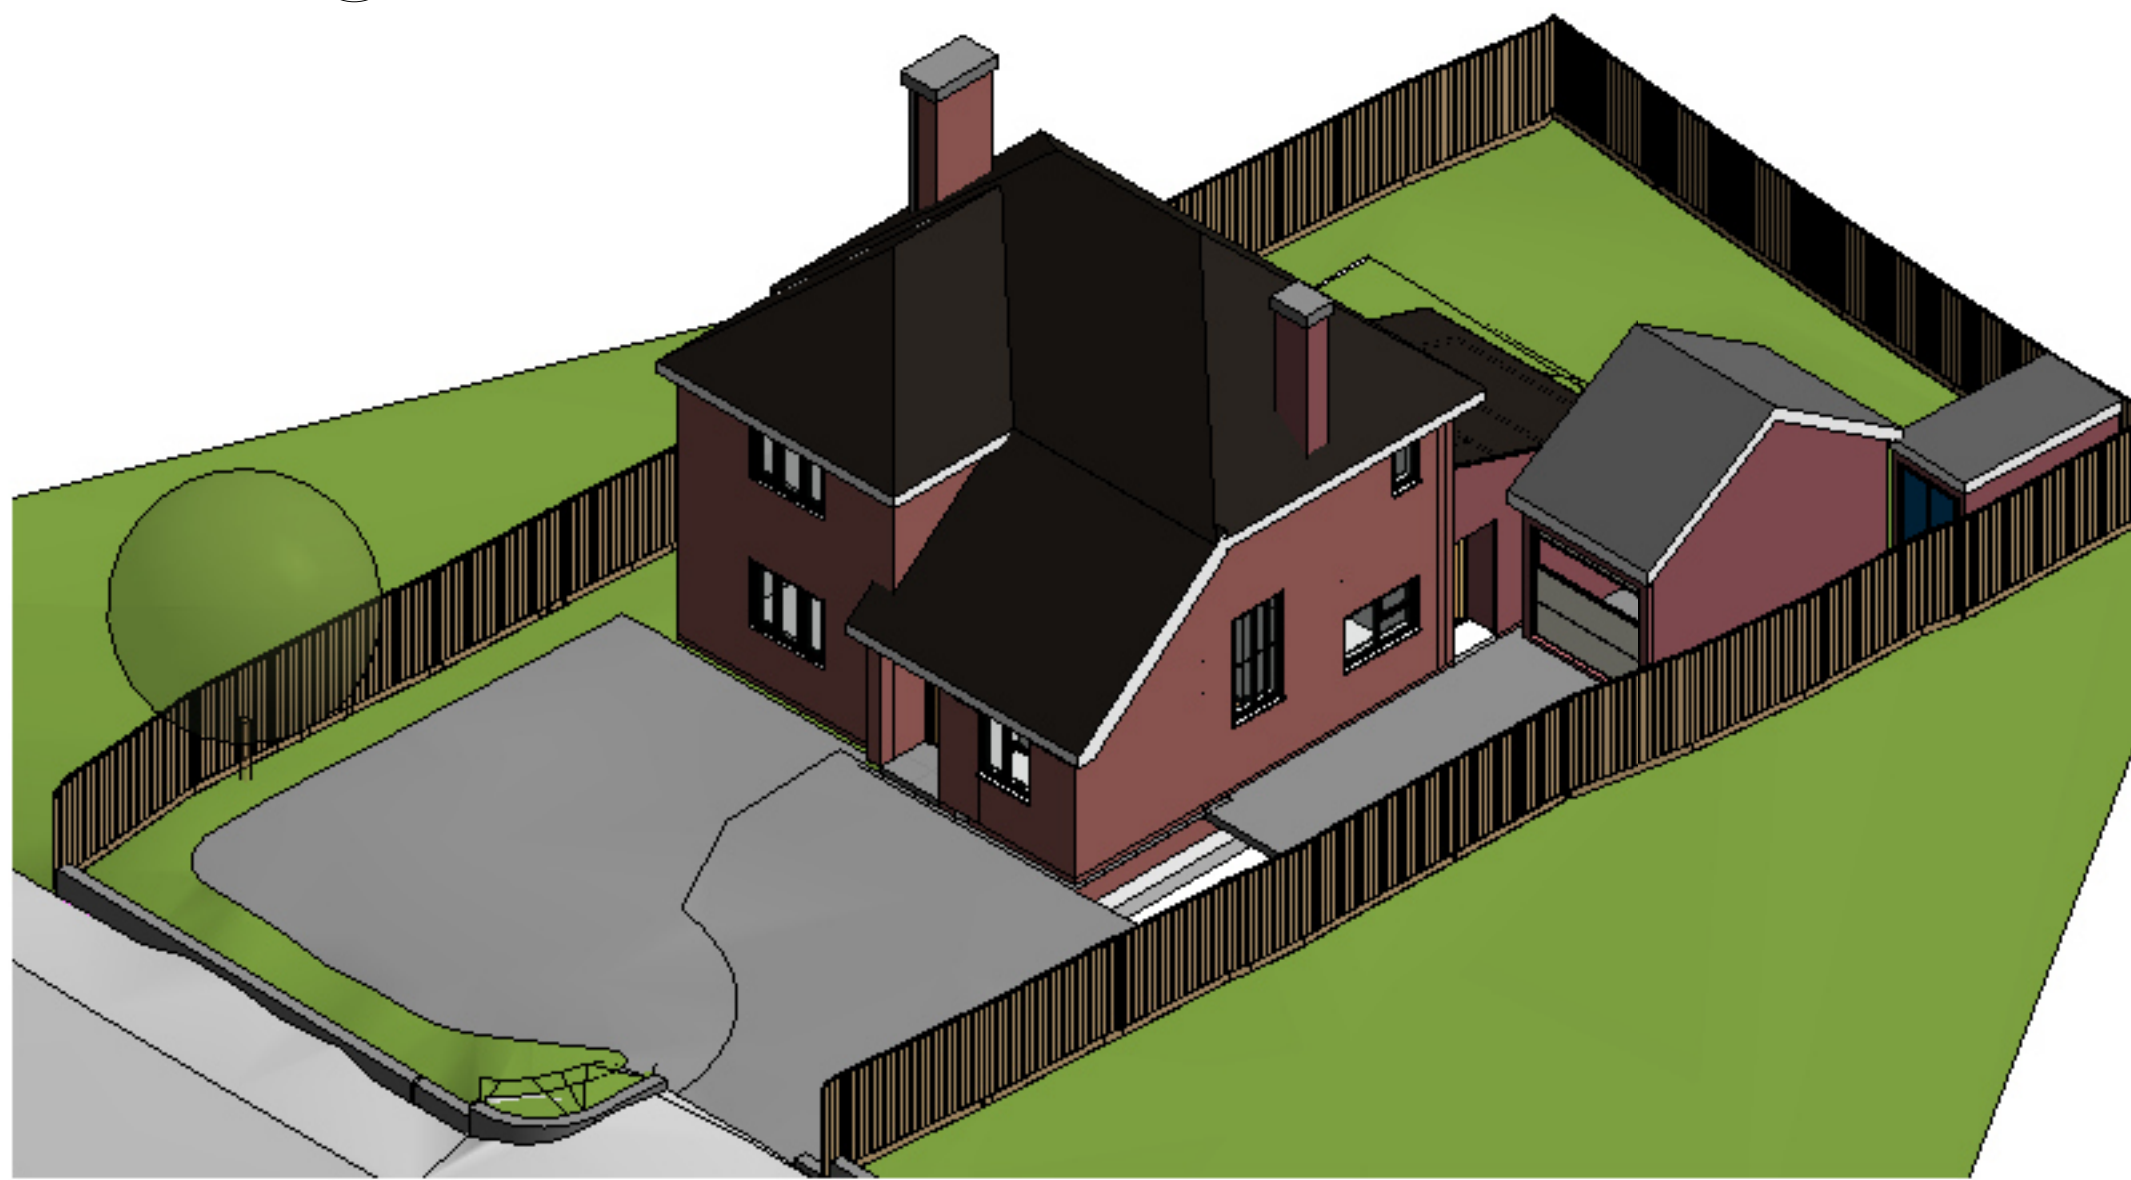

5 3D View Existing Front

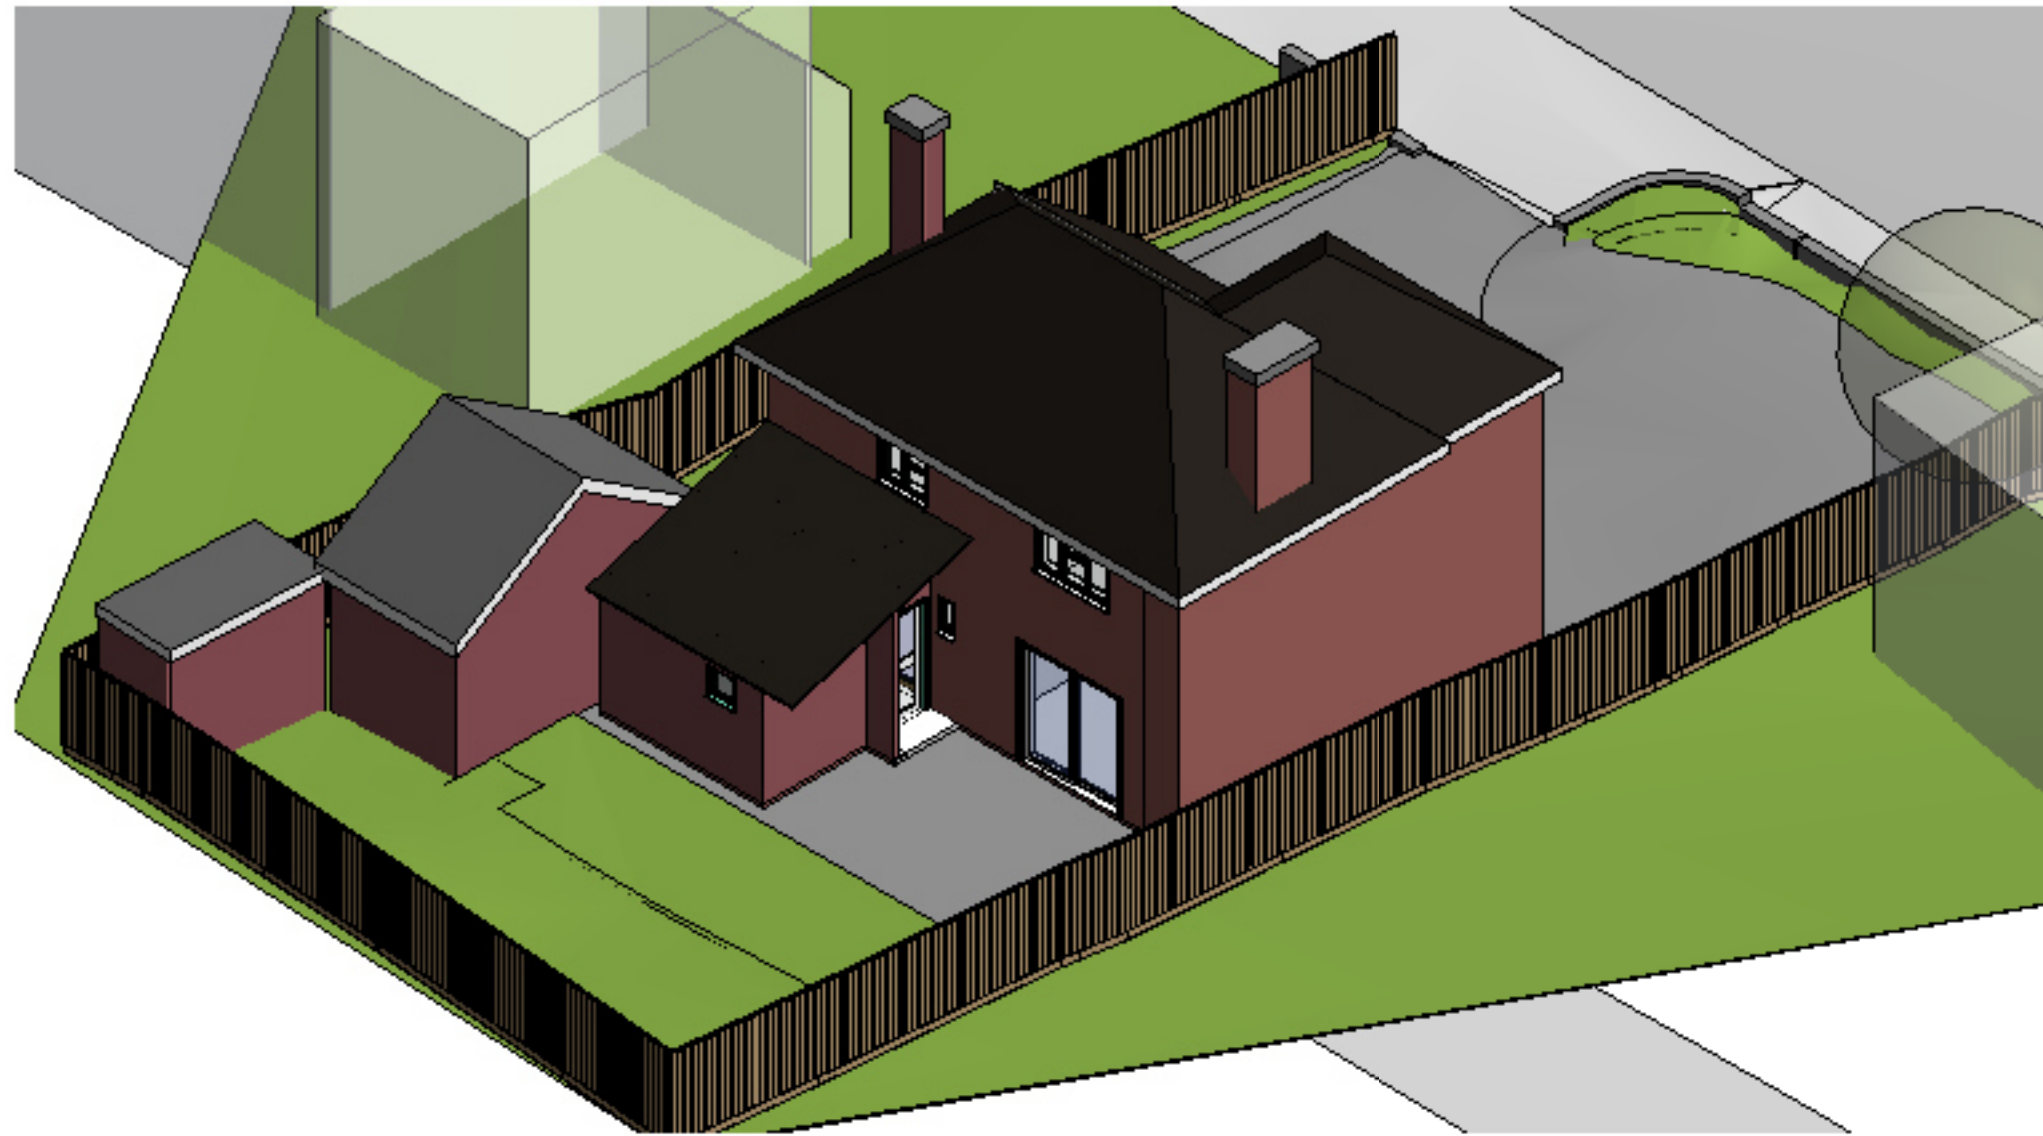

6 3D View Existing Rear

No.	Rev	Date	Description	IB
2	P01	20/10/22	Planning Issue	WS
1	SK01	25/02/22	Initial Issue	JPV
Revisions				

CLIENT			
Jamie Tamlin			
PROJECT			
Ferndale House			
DRAWING			
Existing Floor Plans			
DRAWN BY	CHECKED BY	DATE	
WS	NS	21/10/22	
SCALE (@ A1)	PROJECT NUMBER		
1 : 100	220101		
DRAWING NUMBER			REV
100			P01



Unit 7 | Basepoint Business Centre
Winnall Valley Road | Winchester | SO23 0LD
tkls.co.uk | office@tkls.co.uk | 01962 714 007

TKLS Architects is the trading name of TKLS Architecture Limited.
The copyright of this drawing is vested in the architect. It must not be copied
nor the work reproduced without written consent.
Figured dimensions only to be taken from this drawing.
All contractors must visit the site and be responsible for taking and checking all
dimensions relative to the work shown on this drawing.