




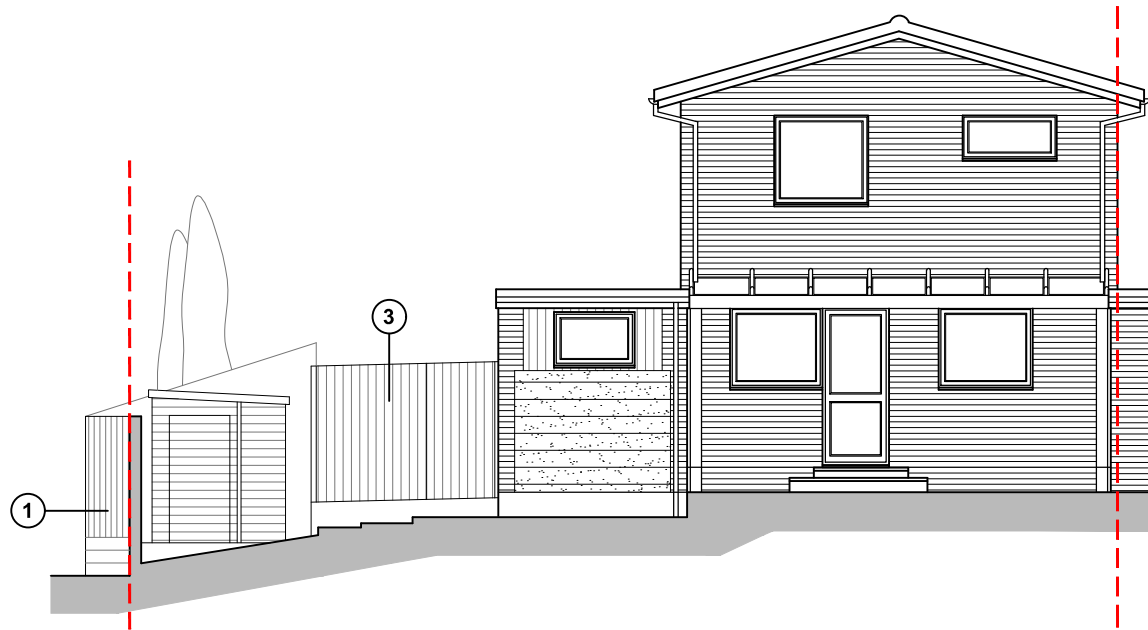


East (Rear) Elevation scale 1:100

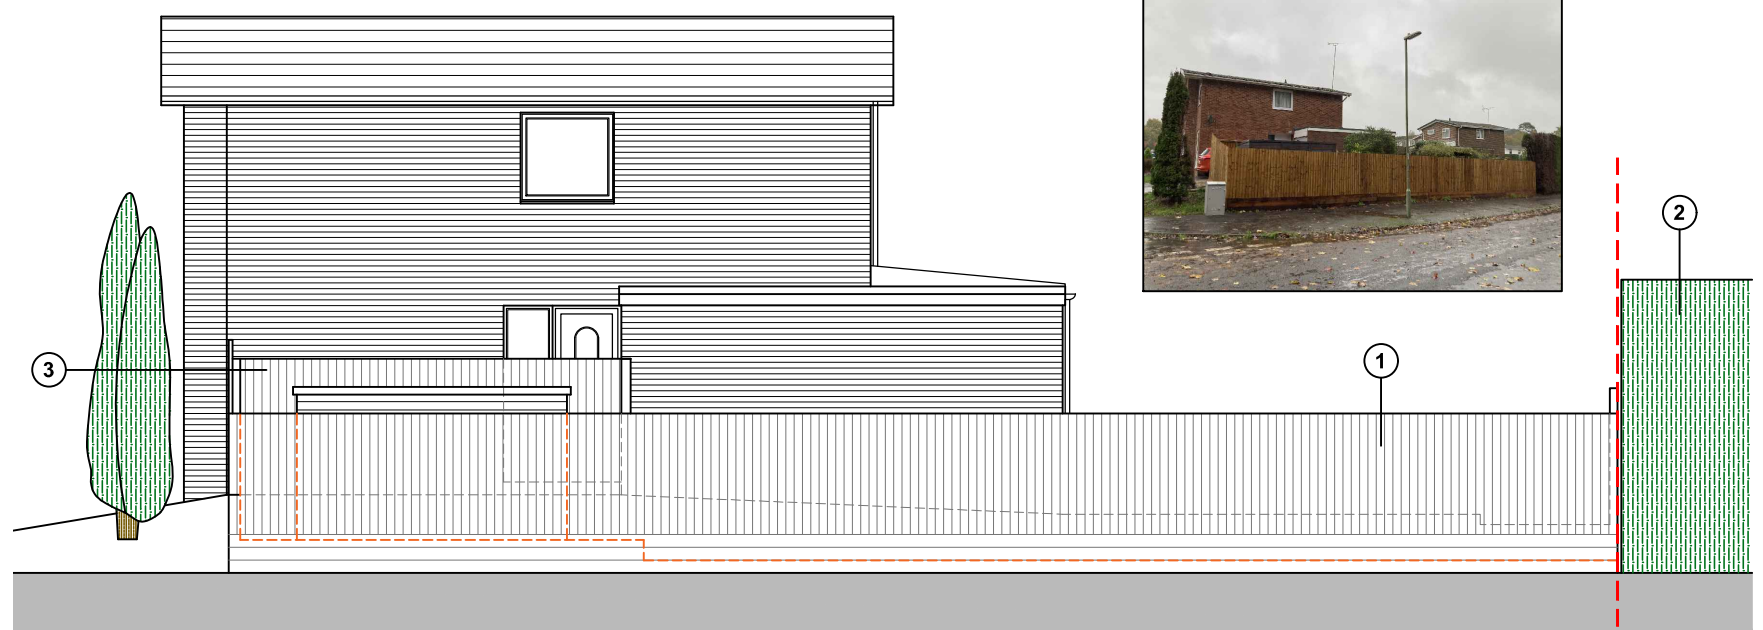

South (Side) Elevation scale 1:100

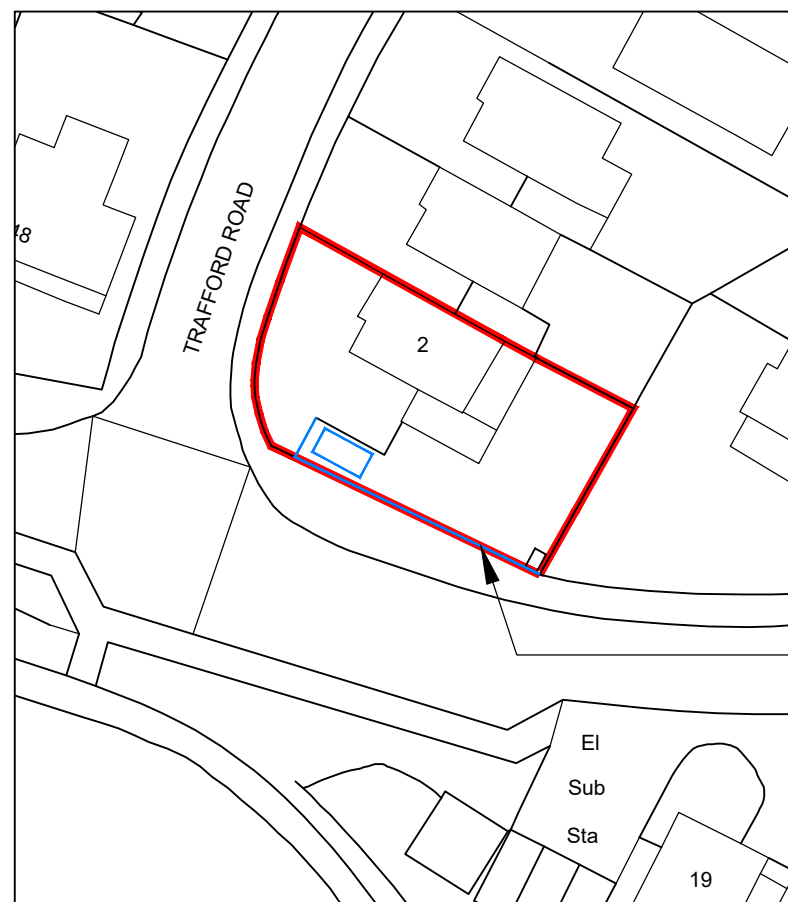

Site plan scale 1:500

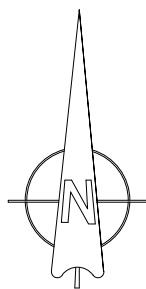


Ordnance Survey, (c) Crown Copyright 2022.
All rights reserved. Licence number 100022432





Location plan scale 1:1250

**Close boarded
fence 2.1m high**

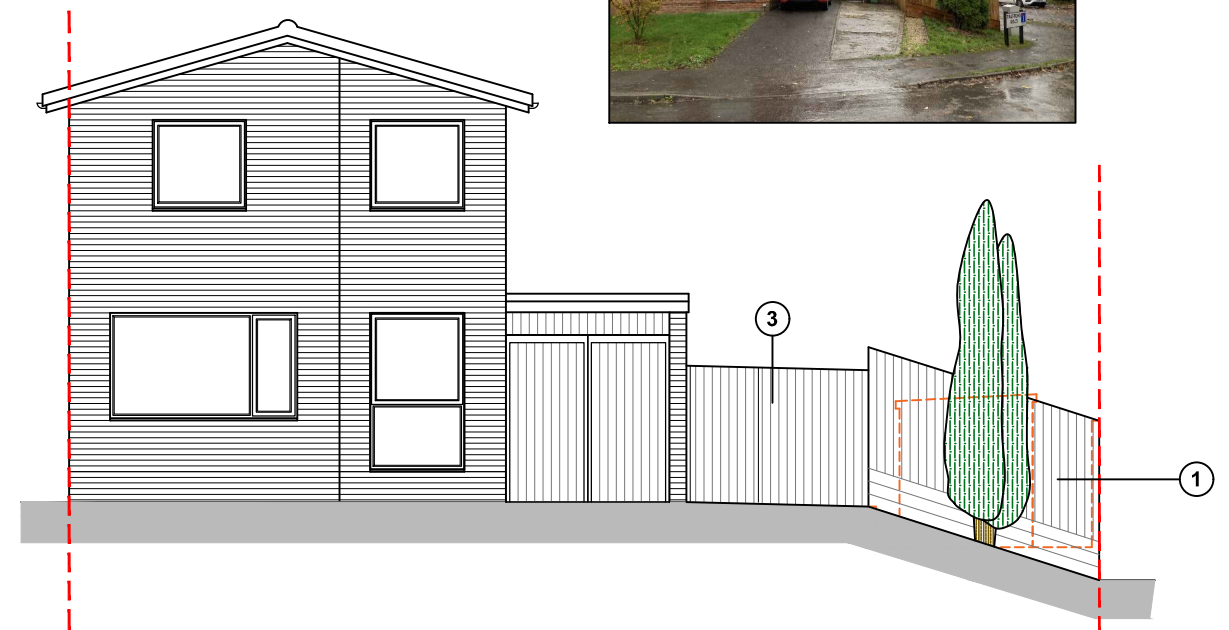

West (Front) Elevation scale 1:100

- 1** New close boarded fence 2.1m high
- 2** Neighbours boundary hedge
- 3** Retained close boarded fence 1.8m high

  

For MS NASH	Title EXISTING PLANS & ELEVATIONS	Office Tel: 01243 933732								
Project PERIMETER FENCE AT 2 TRAFFORD ROAD, FAIR OAK, SO50 7LB	<table><tr><td>Date</td><td>Drawn</td><td>Scale</td><td>Checked</td></tr><tr><td>NOV 2022</td><td>LL</td><td>1:1250, 1:500, 1:100 @ A3</td><td>-</td></tr></table>	Date	Drawn	Scale	Checked	NOV 2022	LL	1:1250, 1:500, 1:100 @ A3	-	Email: admin@jb-architecturedesign.com
	Date	Drawn	Scale	Checked						
NOV 2022	LL	1:1250, 1:500, 1:100 @ A3	-							
	<table><tr><td>Job Number</td><td>Drawing Number</td><td>Revision</td></tr><tr><td>PL-002-22</td><td>-01</td><td>B</td></tr></table>	Job Number	Drawing Number	Revision	PL-002-22	-01	B	Web: www.jb-architecturedesign.com		
Job Number	Drawing Number	Revision								
PL-002-22	-01	B								



JB ARCHITECTURE

