




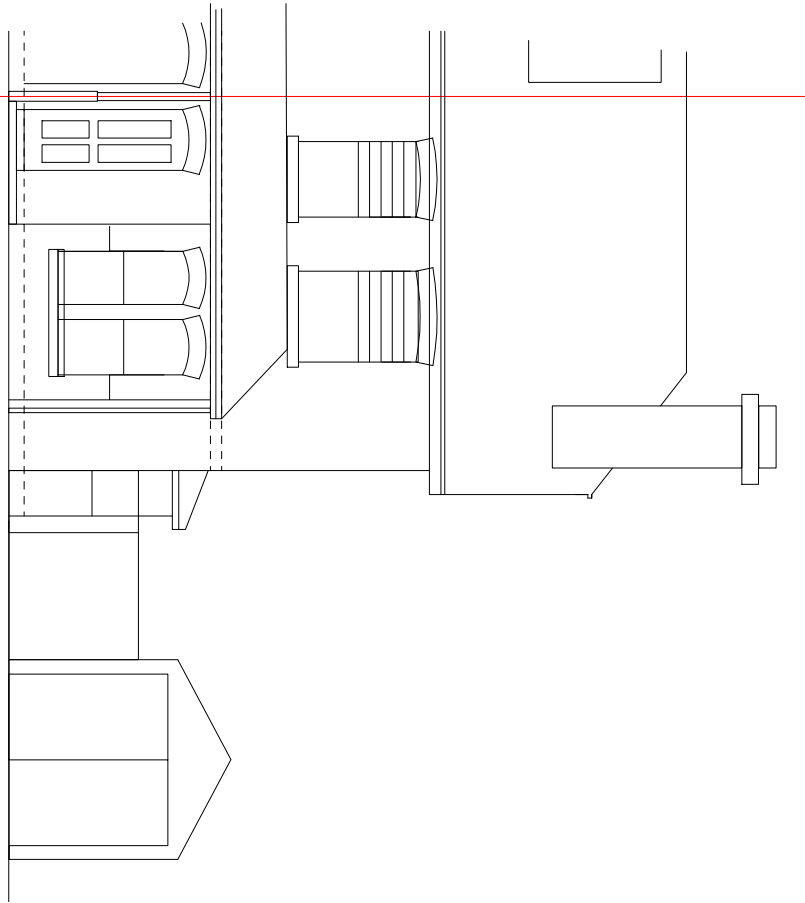


Front Elevation

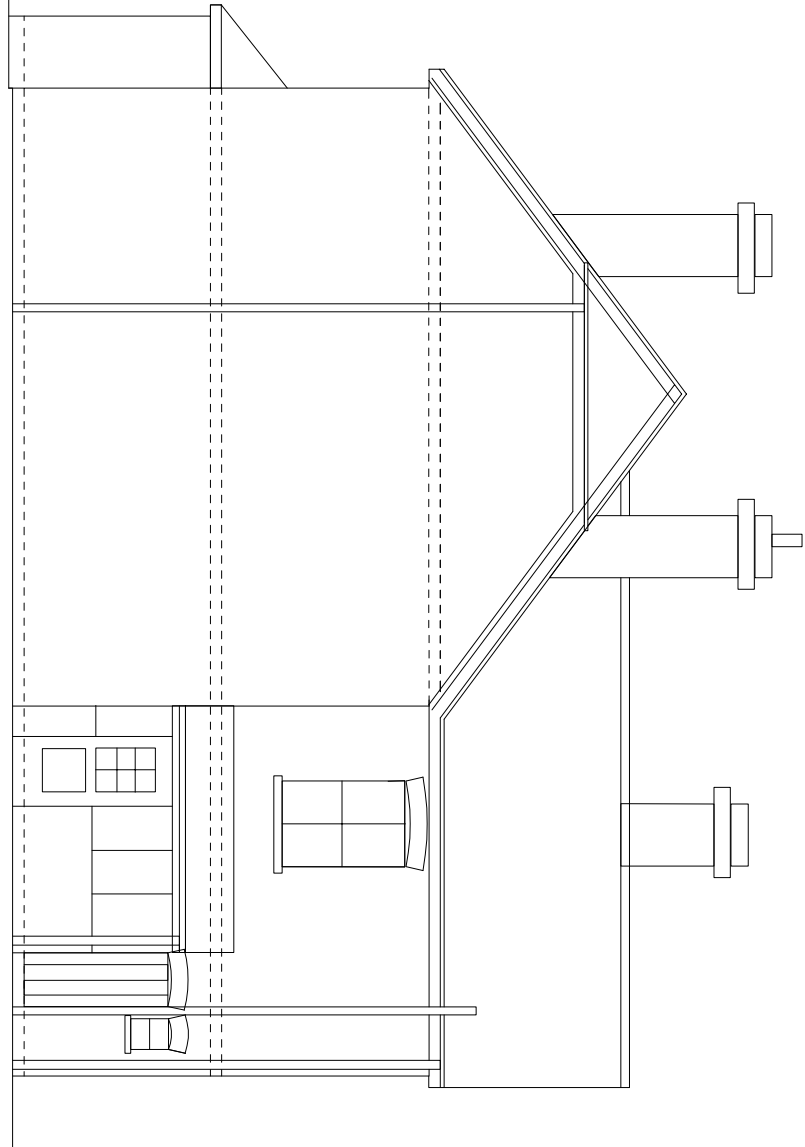


Side Elevation

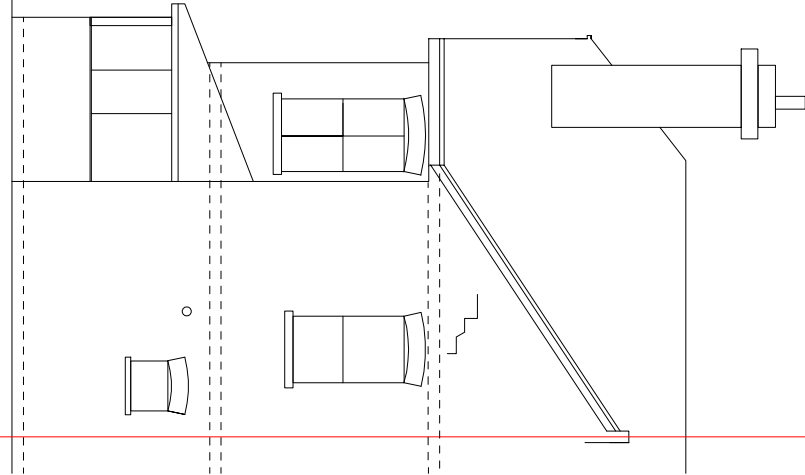


Rear Elevation

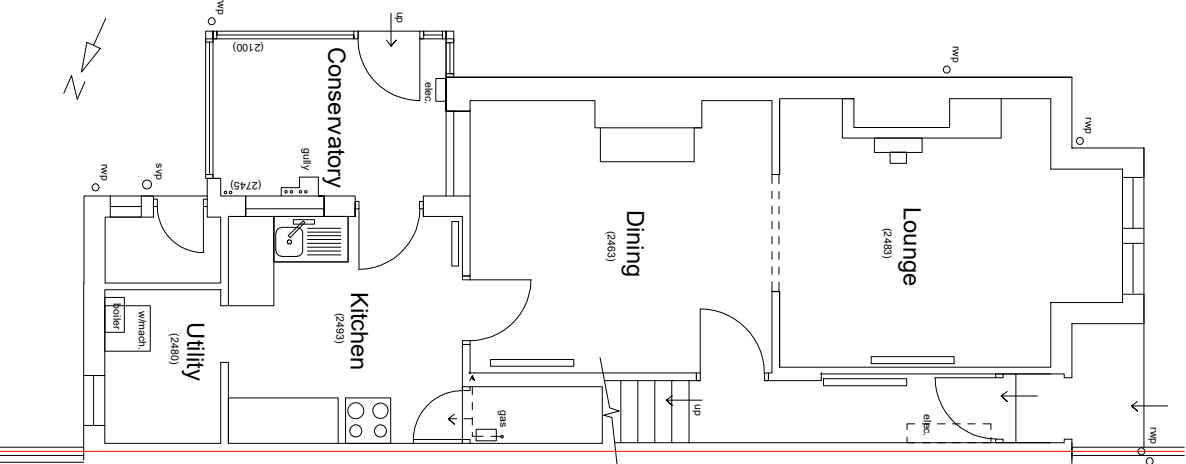


Ground Floor Plan

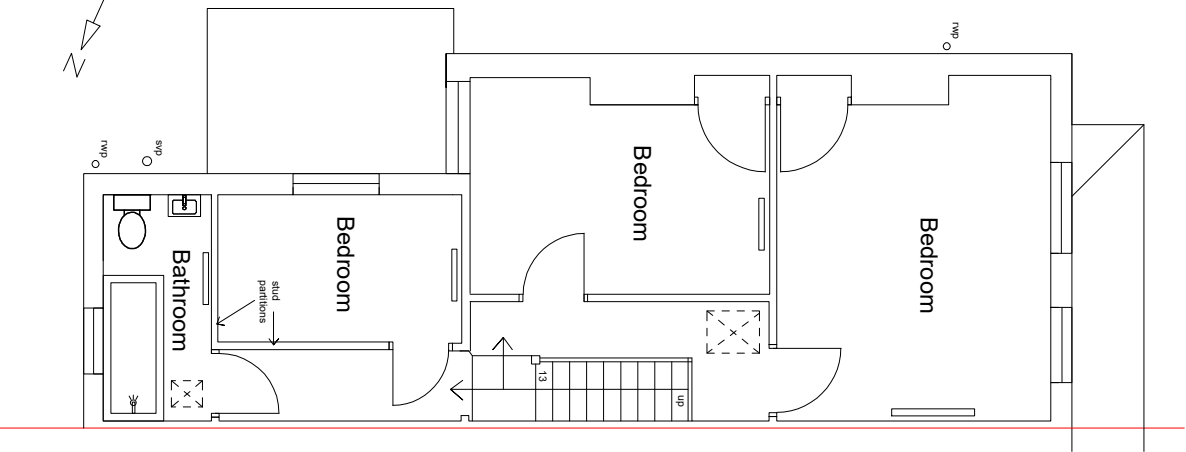



First Floor Plan

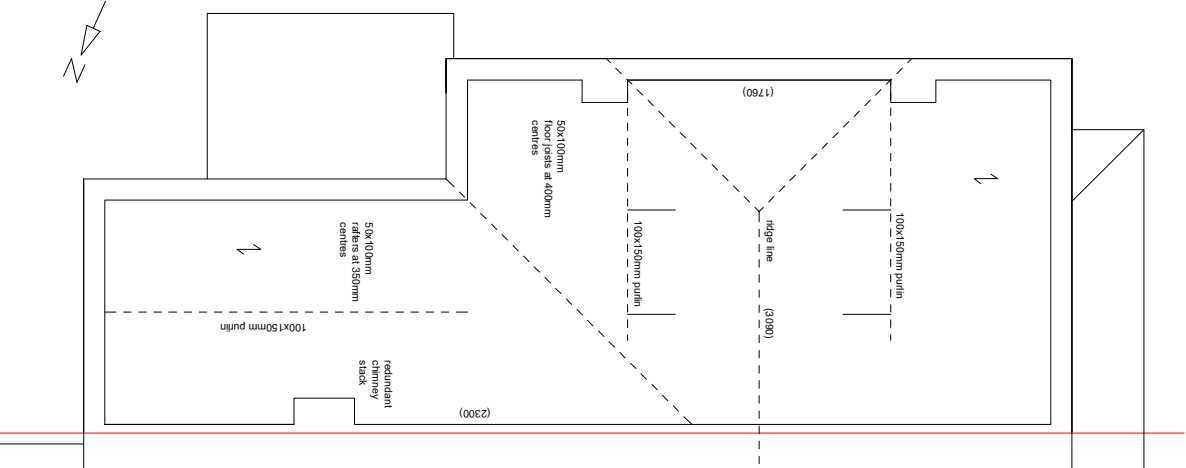

Roof Plan

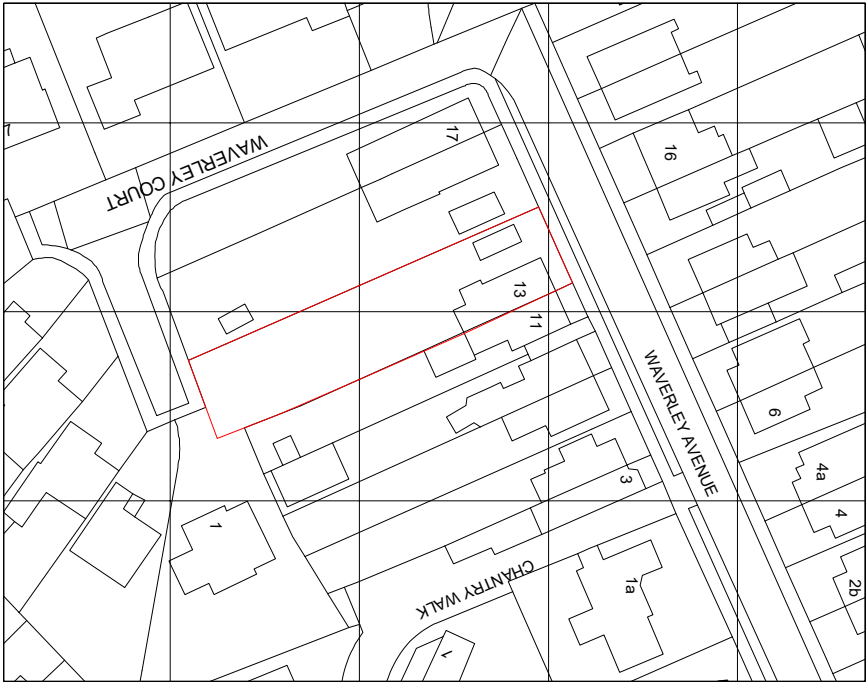

Location Plan 1:1000

  

GM Architects		
Tel: +44 (0) 7825346084 Email: gregmann2008@yahoo.co.uk		
Client/Project Mr & Mrs Steagles 13 Waverly Avenue, Netley		
Drawing Title Existing Survey Details		
Date 22.09.2022	Drawn By	Scale 1:100 / 1:1000
Drawing Status		
PLANNING		
Drawing No. 06151	Rev 00.01	-