




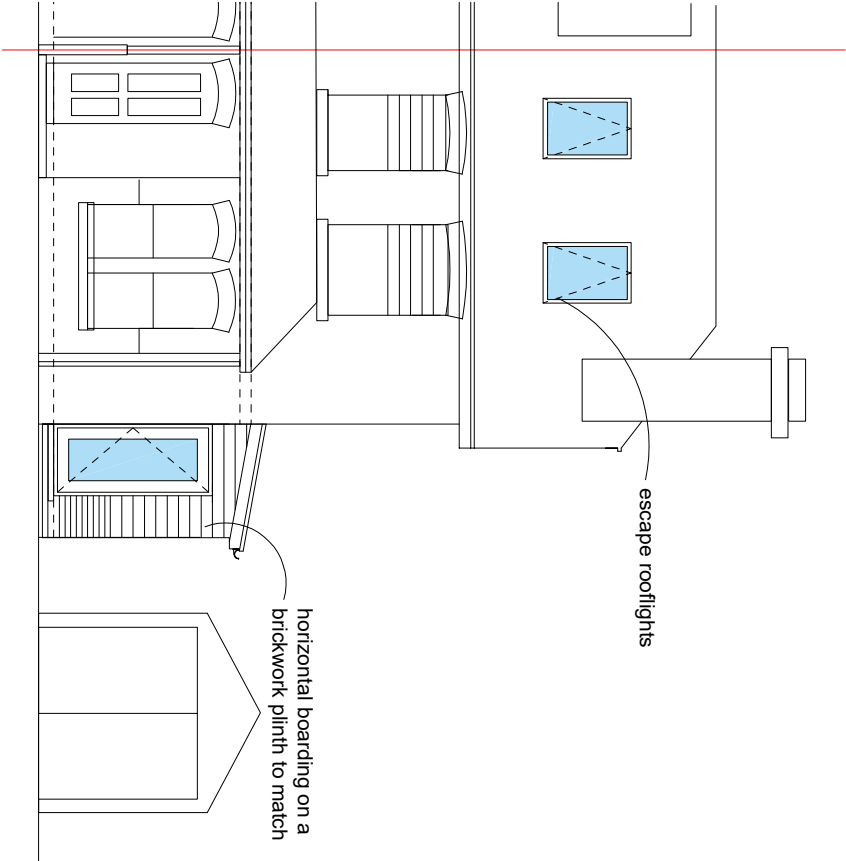

Front Elevation

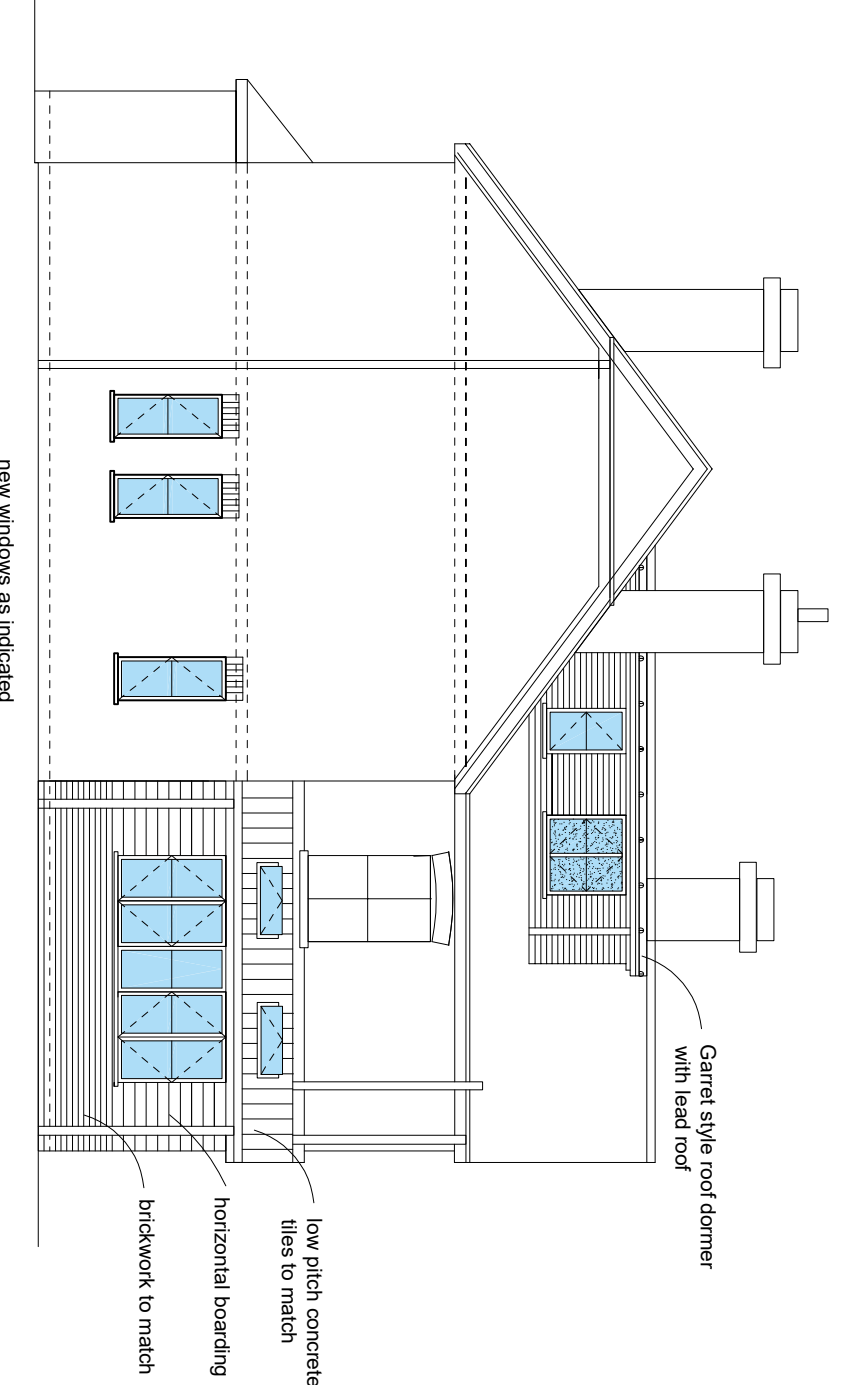

Side Elevation

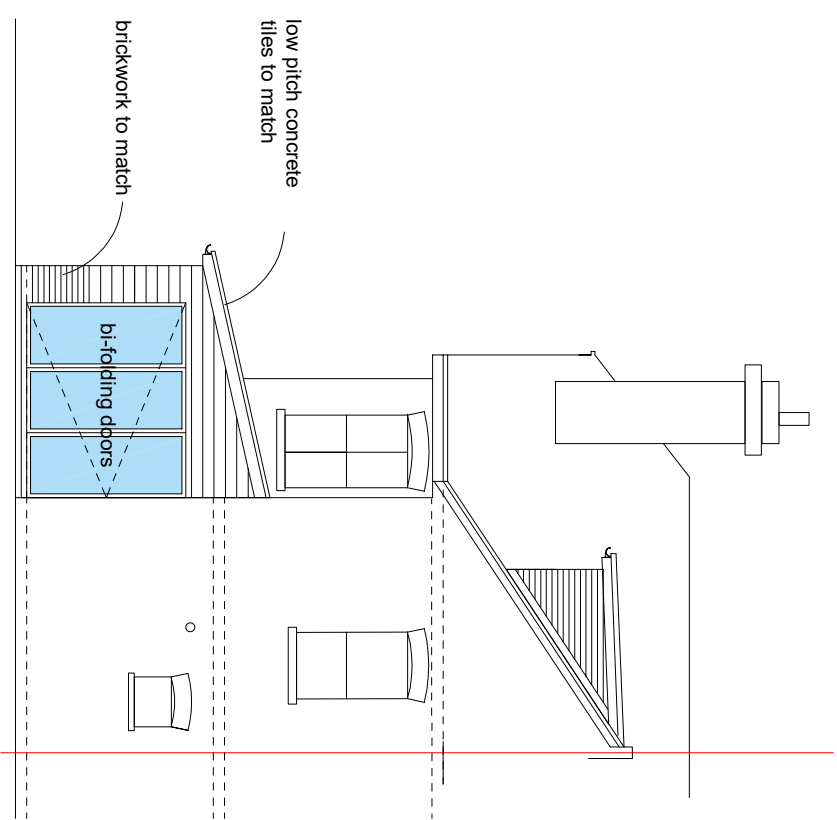

Rear Elevation


General Specification

External Walls:
Brickwork to match existing.
Horizontal boarding as indicated on drawings.

Doors & Windows:
White Upvc windows & doors.
Doors to be level access to all new openings.

Roof:
Concrete interlocking to match existing.
Lead roof to new garret style dormer.

Gutters & Downpipes.
Black upvc gutters & downpipes.

 

GM Architects			
Tel: +44 (0) 7825346084 Email: gregmann2008@yahoo.co.uk			
Client/Project Mr & Mrs Steagles 13 Waverly Avenue, Netley			
Drawing Title Proposed Details 3			
Date 22.09.2022	Drawn By GM	Scale 1:100	
Drawing Status PLANNING			
Drawing No. 06151 00.04		Rev -	