
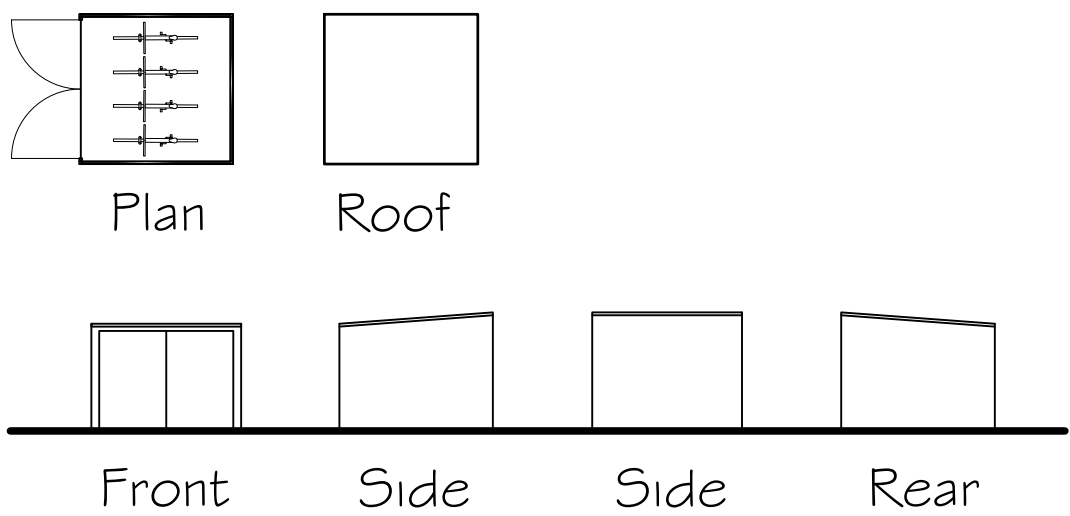
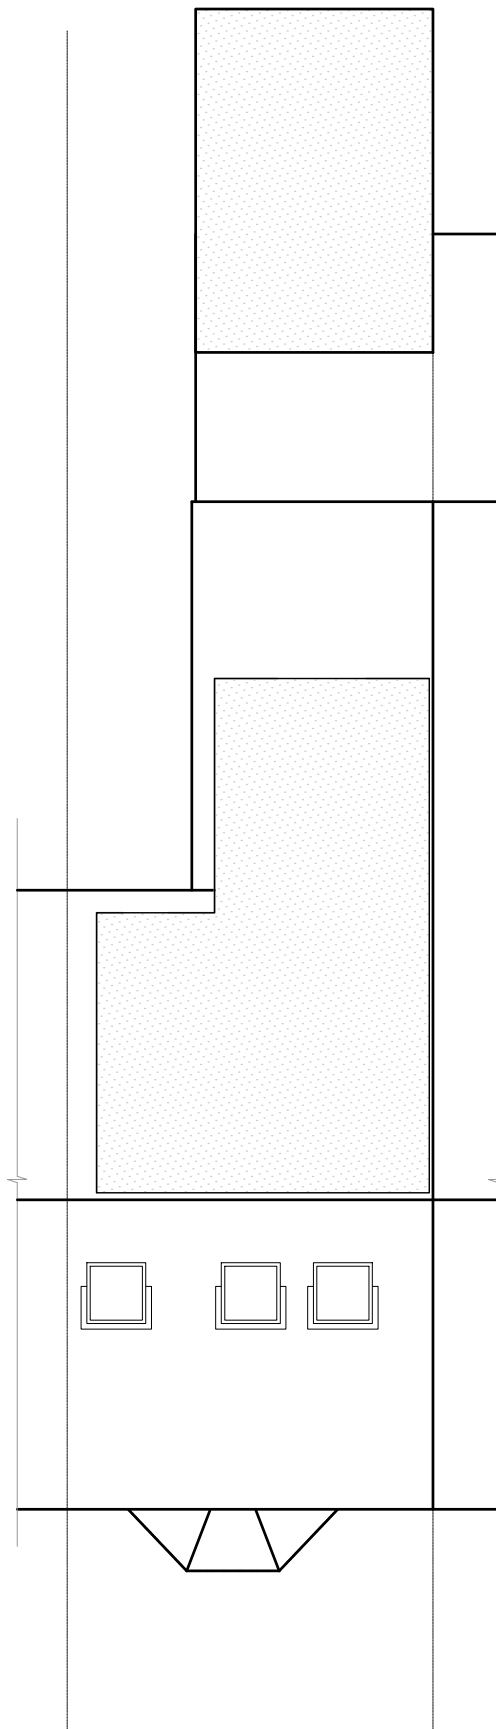
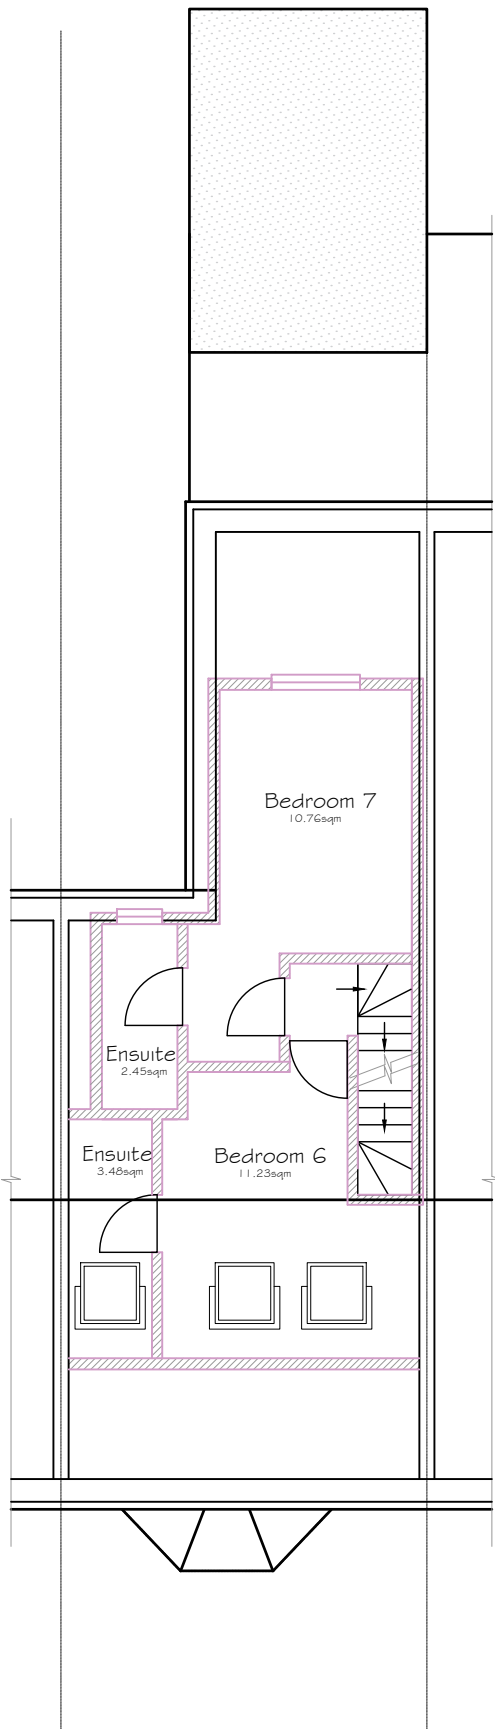
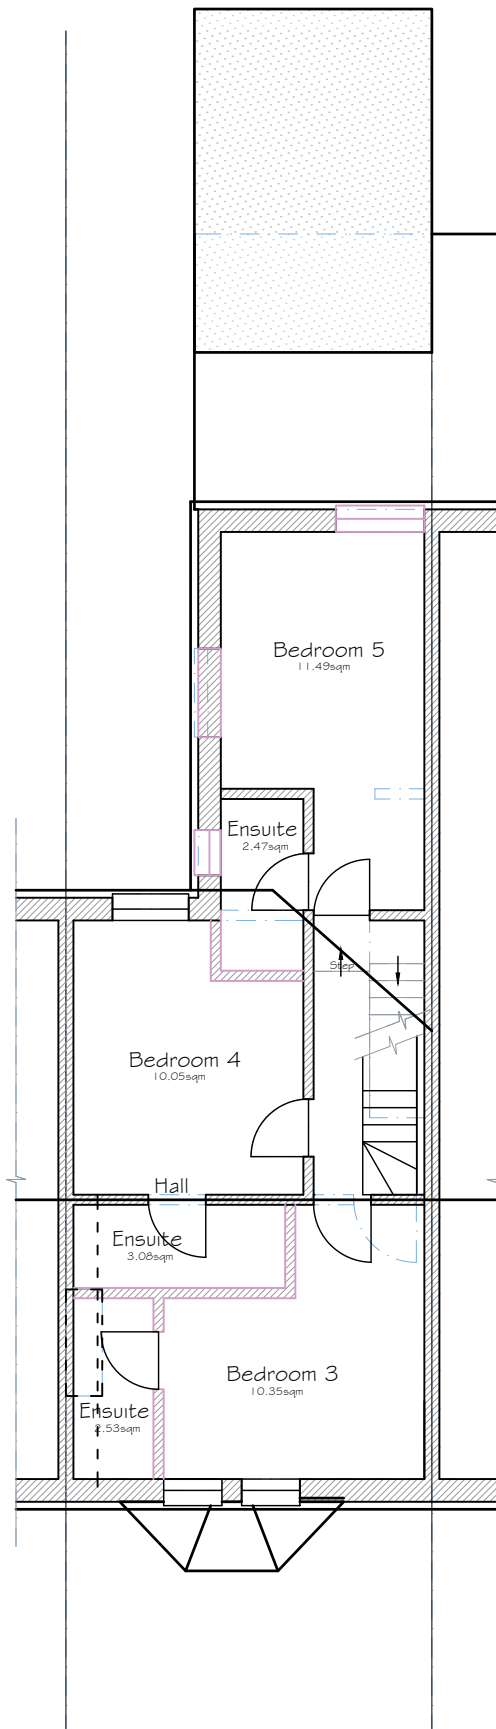


Drawing Notes:

The copyright of this drawing belongs solely with BPS Design Consultants Ltd, it should not be copied or reproduced without their written consent.

Written dimensions to take precedent over scaling the drawing however all dimensions to be checked and verified on site prior to commencing works. The Contractor shall take all responsibility for setting out. Any discrepancies should be clarified prior to proceeding with work.

All workmanship and materials shall comply with BS 8000 Parts 1-15.

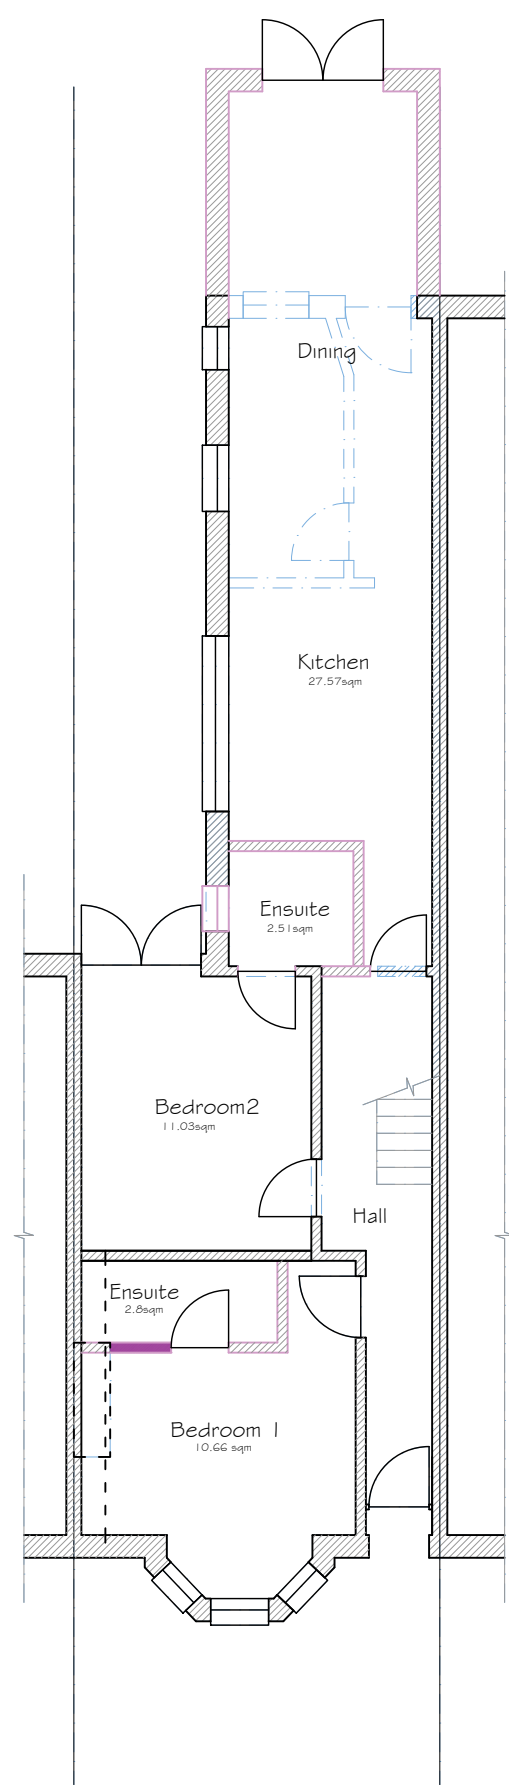





Proposed Metal Bike Store 369
www.summergardenbuildings.co.uk

Proposed Ground Floor Plan

Proposed First Floor Plan

Proposed Second Floor Plan

Proposed Roof Plan

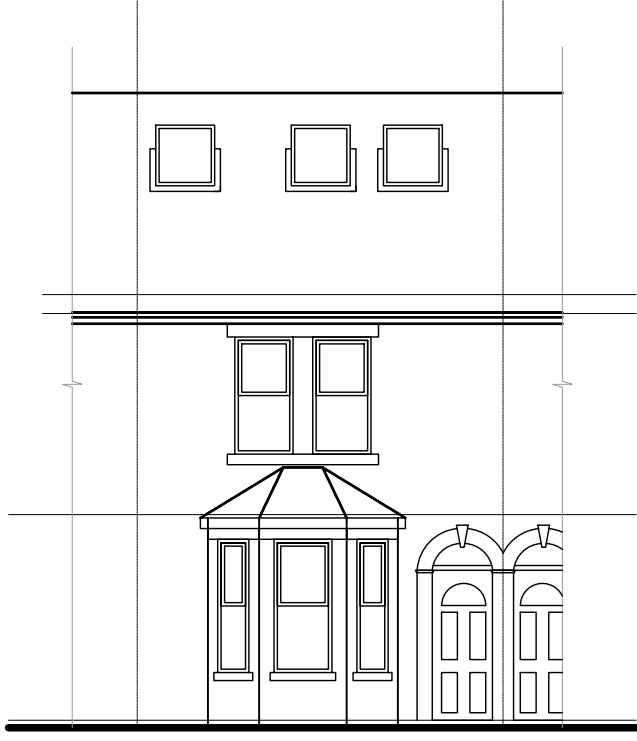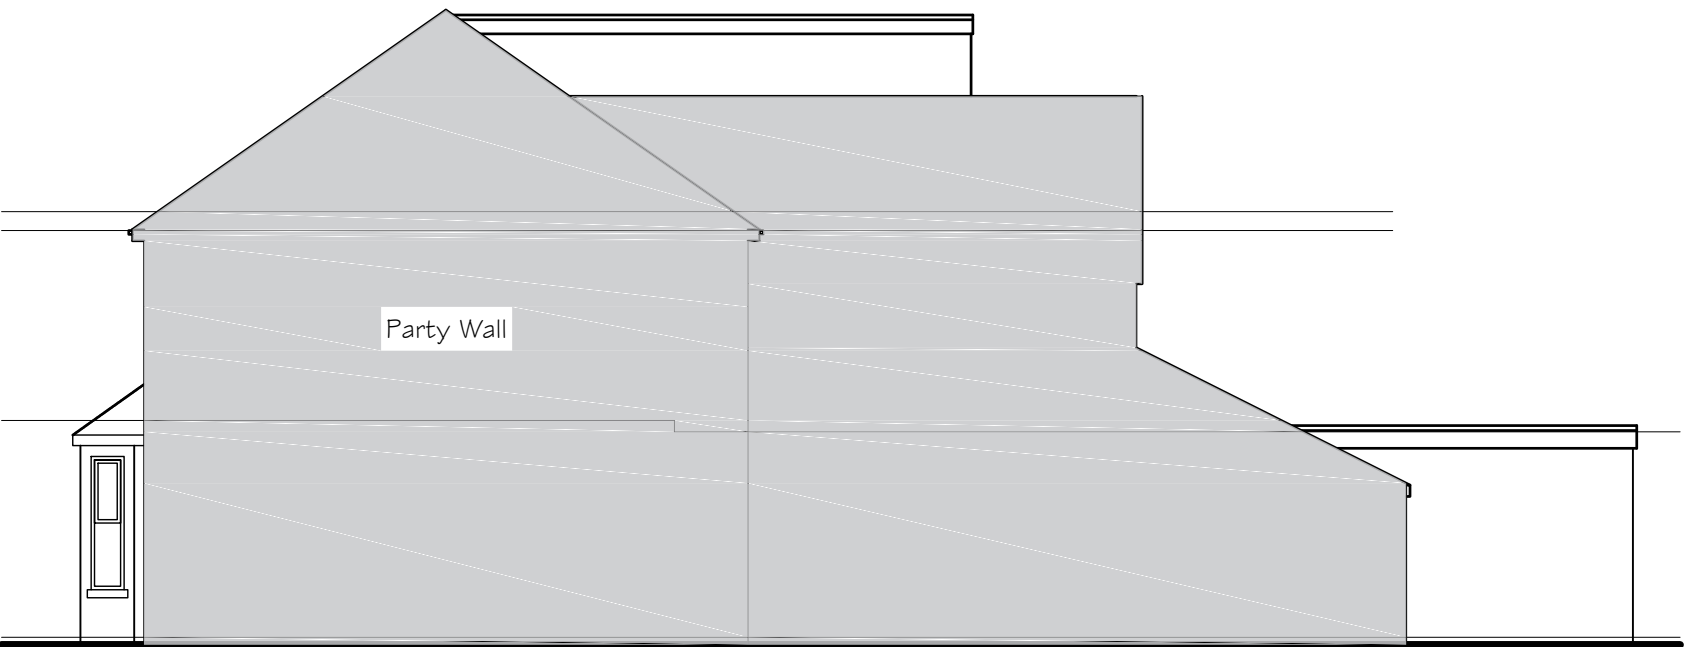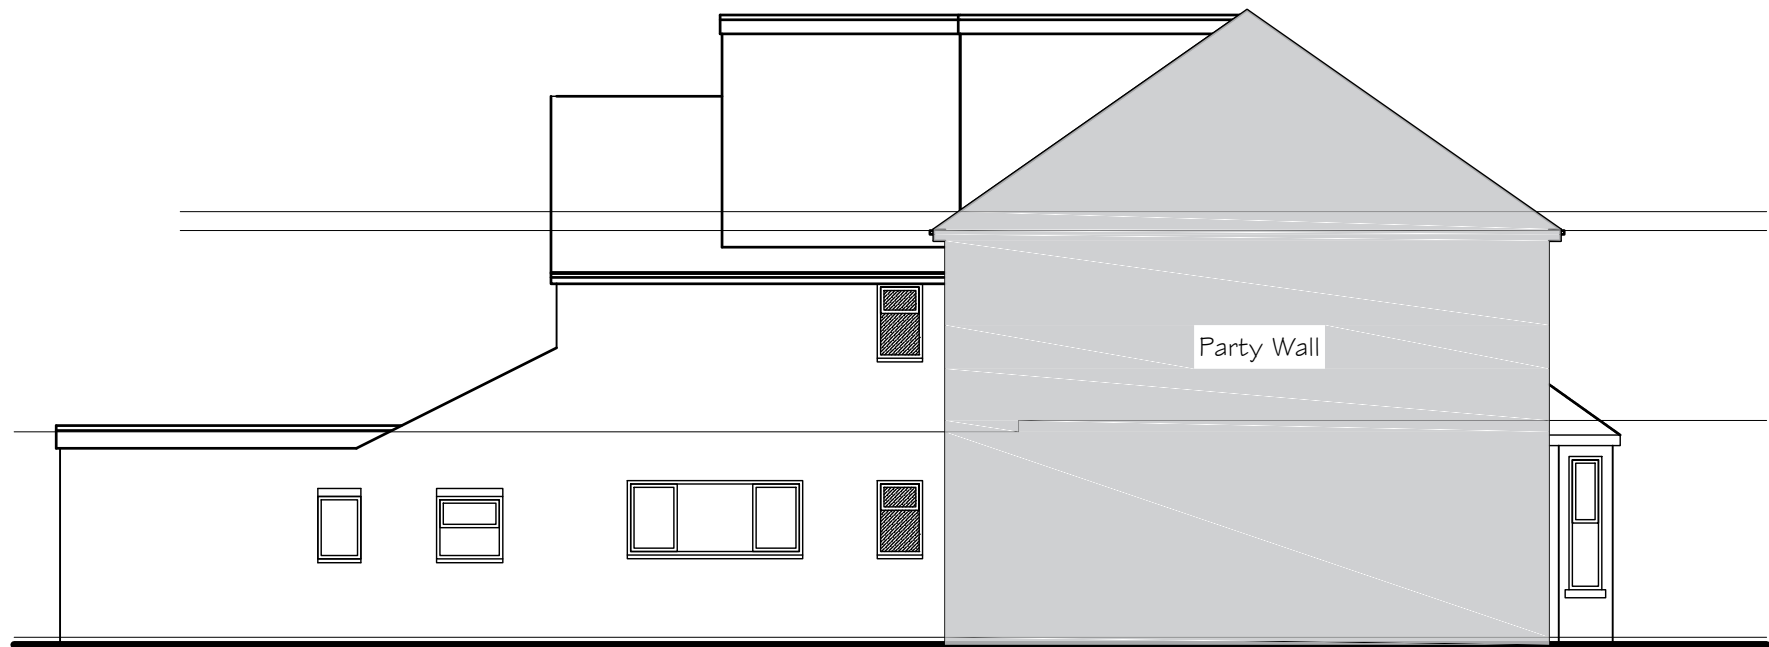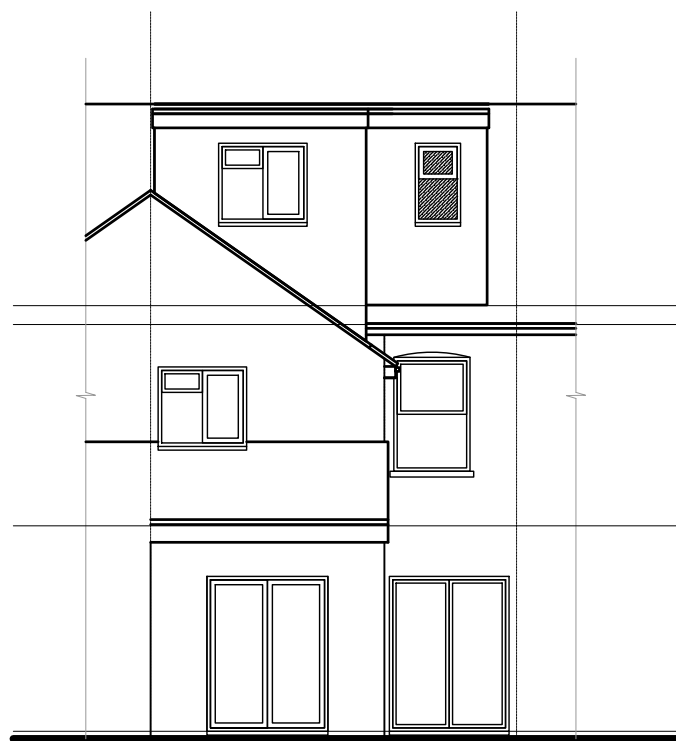

Proposed Rear Elevation


Proposed Side Elevation

Proposed Side Elevation

Proposed Front Elevation

Proposed Plans and Elevations 1:100

Proposed C4 to Sui Generis
HMO 7 Bed

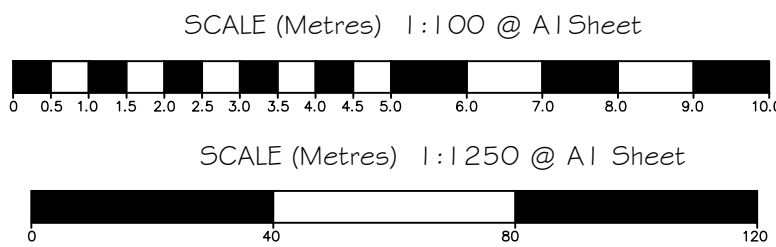

BPS Design Consultants Ltd

Architectural Services and Structural Engineers

Seafields, Dodwell Lane, Bursledon, Southampton, SO31 1DJ

Tel: 023 8040 4017

robert@bpsdesign.co.uk
Mobile: 07915 604 293

colin@bpsdesign.co.uk
Mobile: 07886 655 697

www.bpsdesign.co.uk

Project:

97 Desborough Road
Eastleigh
SO50 5NT

Client:

Mr L Bowers

Dwg Title:

Proposed Sui Generis

Dwg No:

PL/05

Revision:

-

Date:

Oct 2022

By:

rjn

Scale:

As Shown

The Copyright of this drawing belongs solely to BPS Design Consultants Ltd. It should not be copied or reproduced without consent from BPS Design Consultants Ltd. Original drawing at A1 size.