




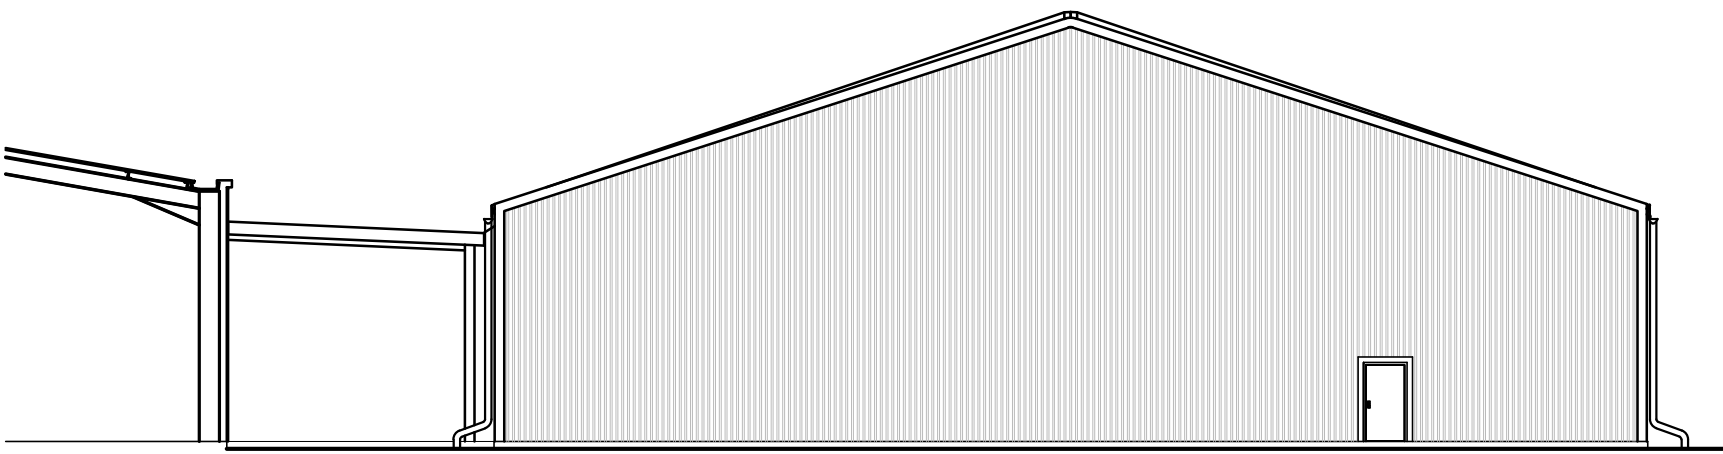


EXISTING SOUTH ELEVATION

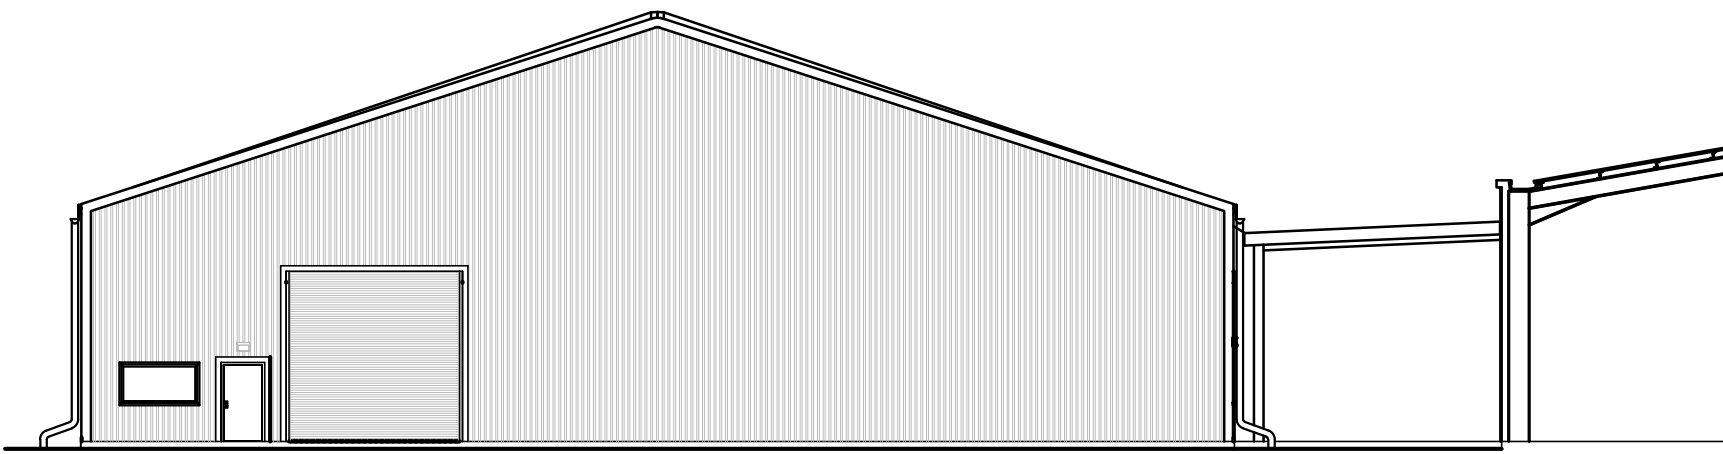


EXISTING NORTH ELEVATION

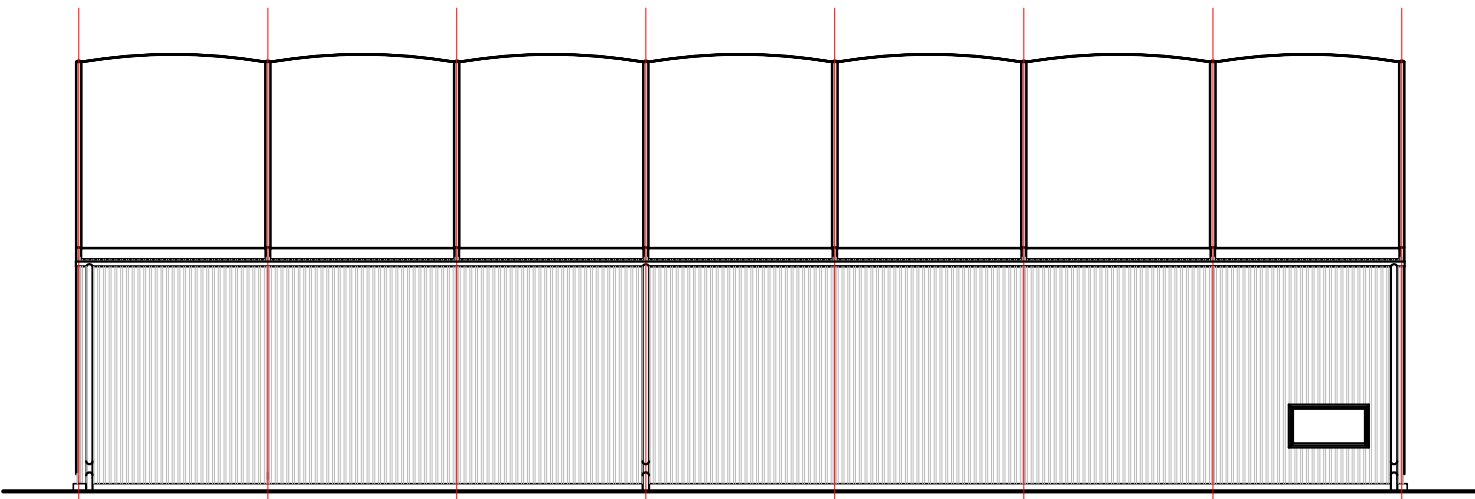

EXISTING EAST ELEVATION

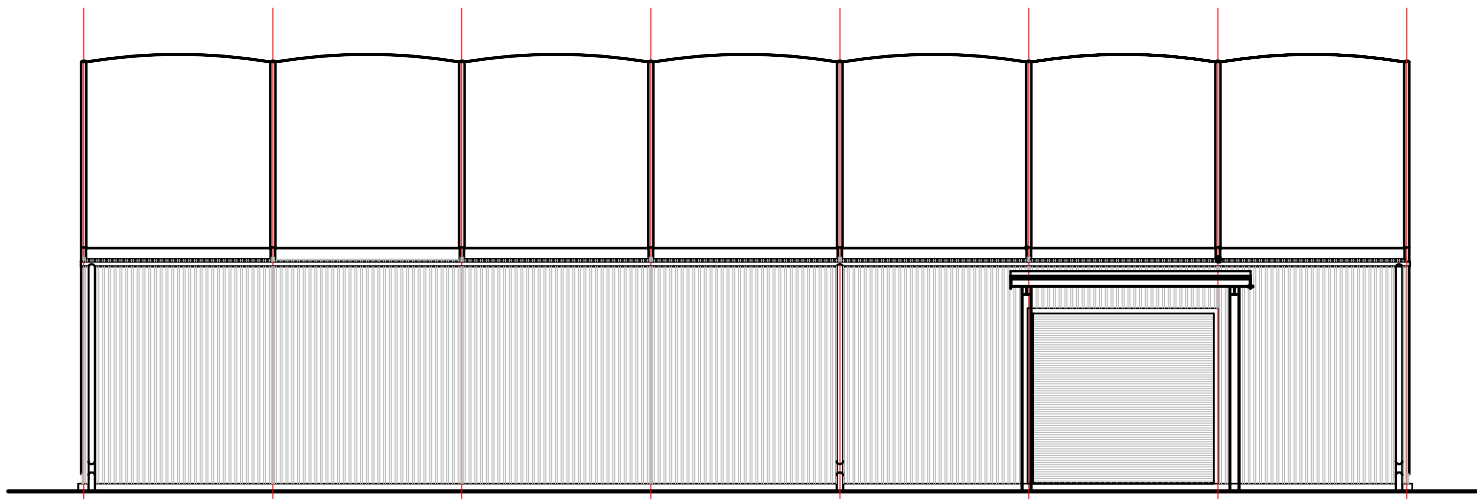

EXISTING WEST ELEVATION

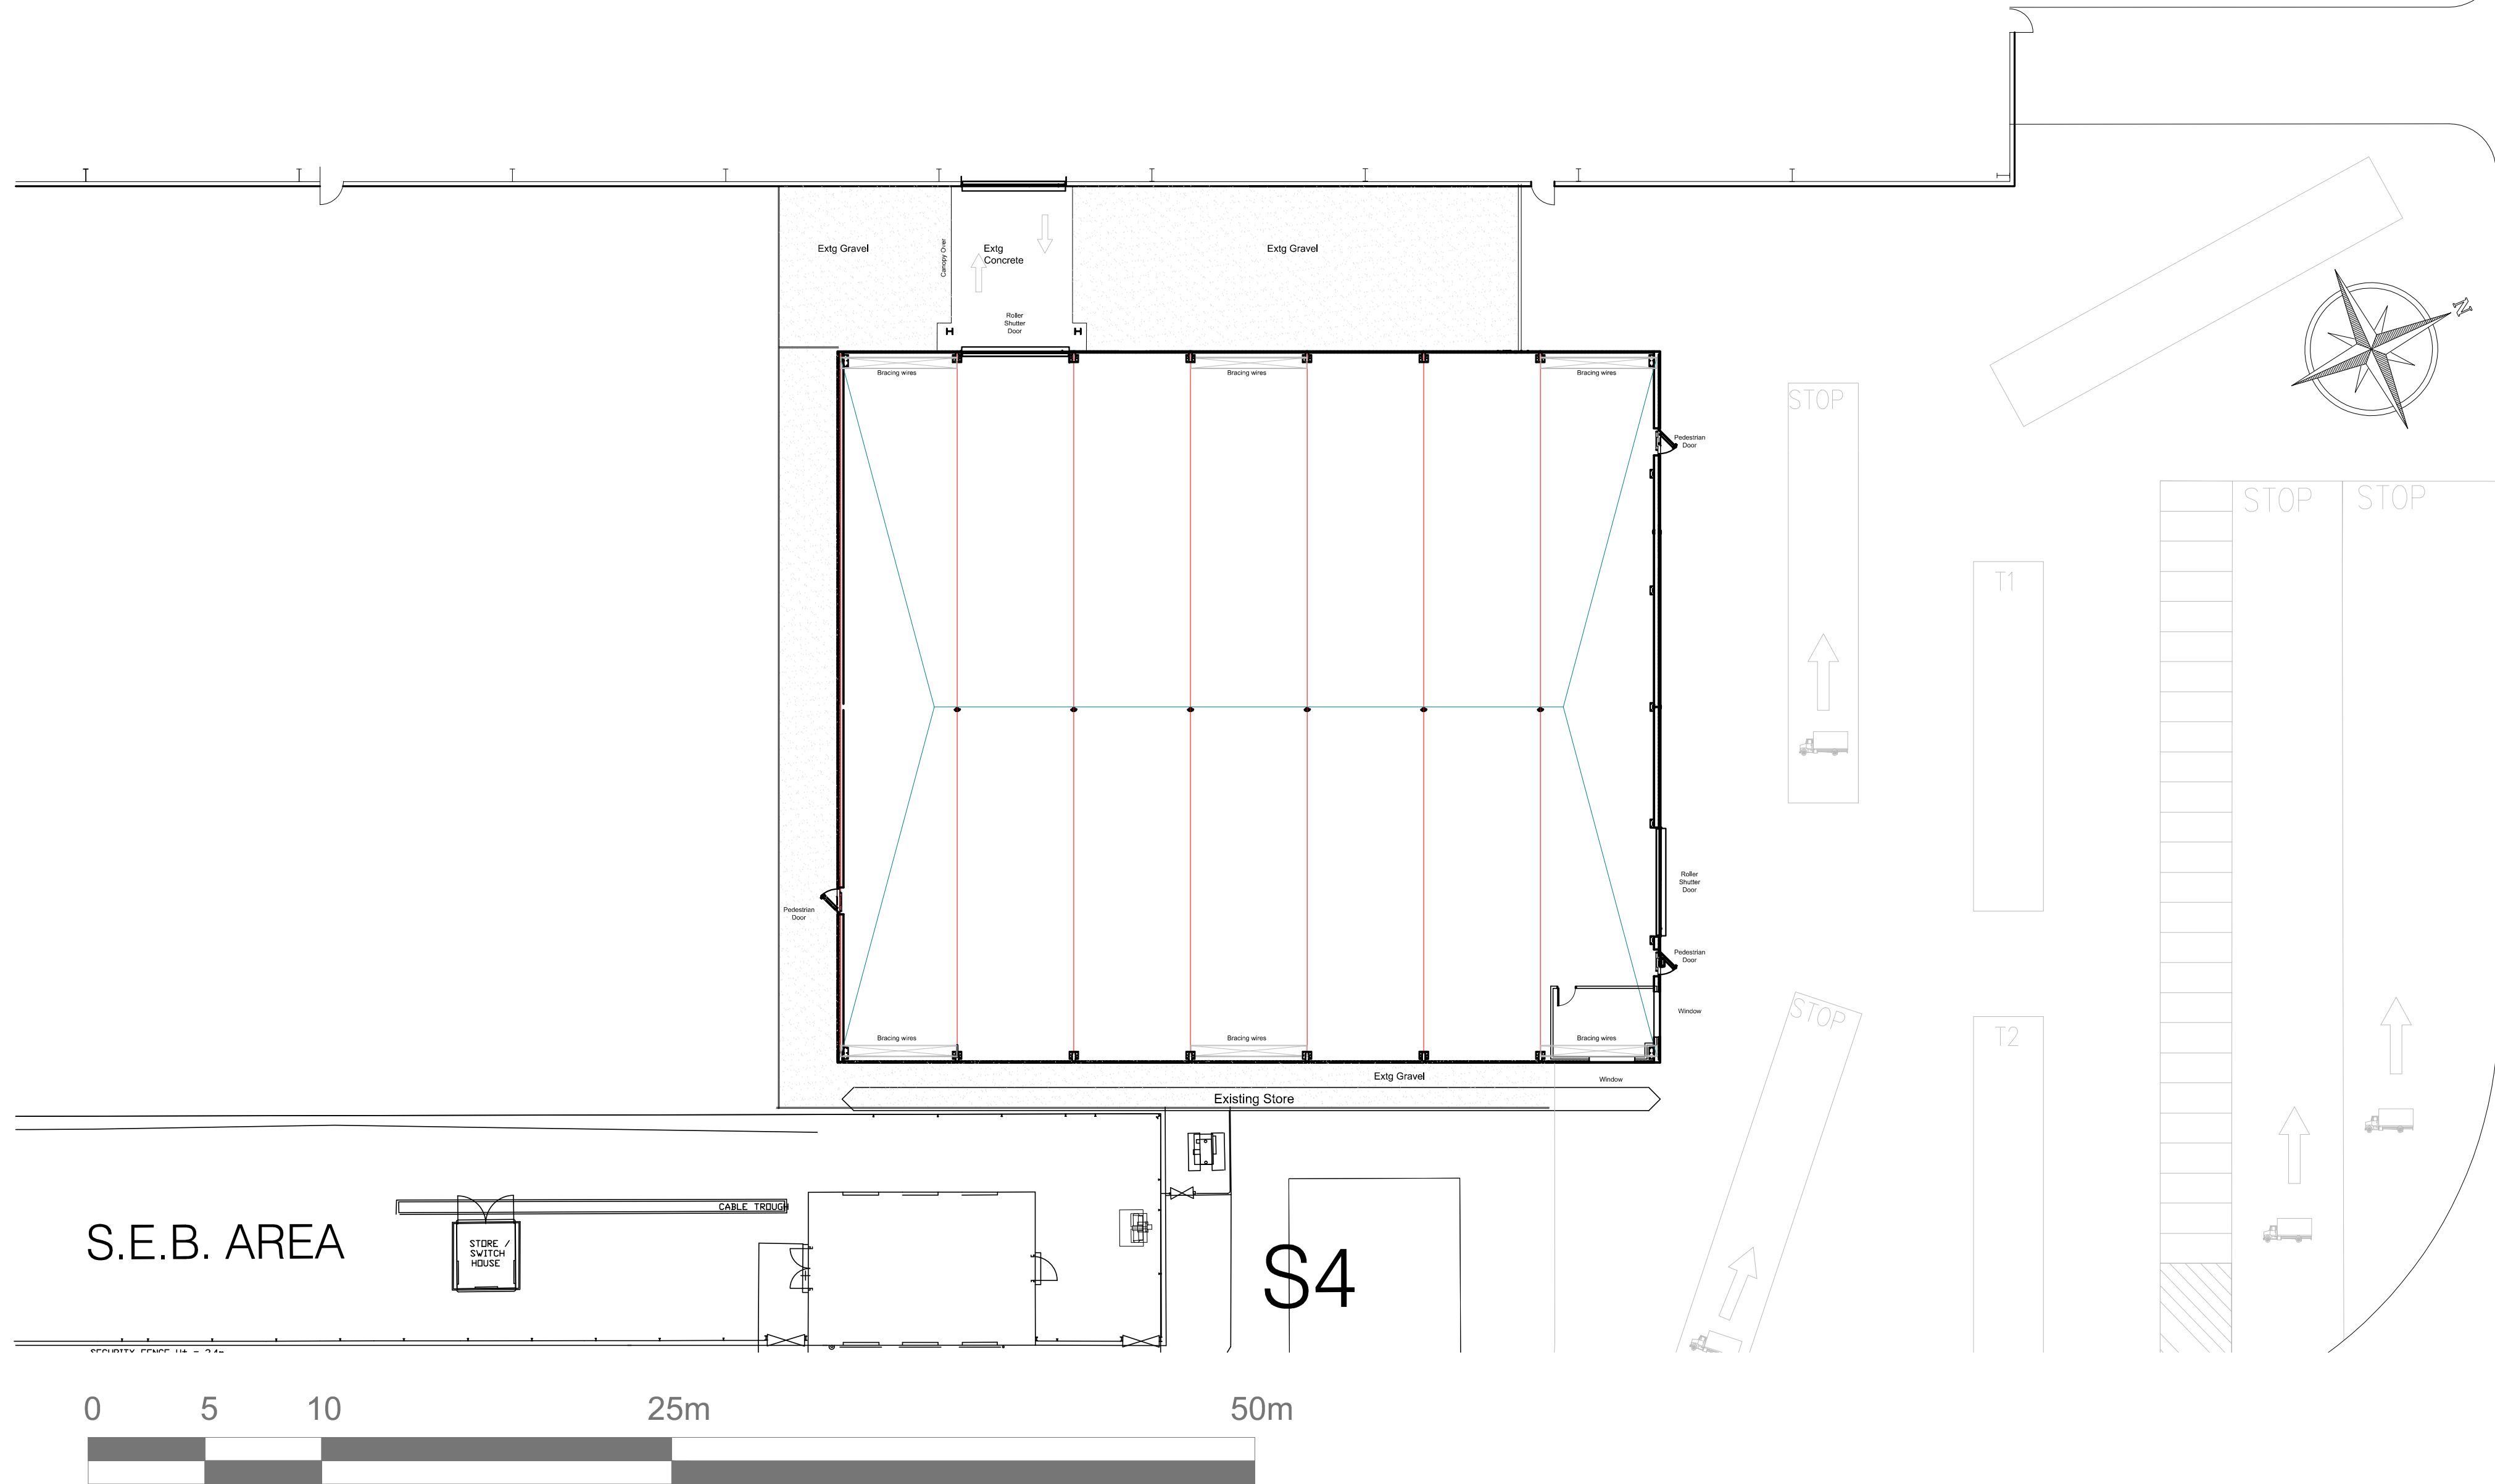

P01_30/11/22
Planning Issue
sk01_25/11/22
Preliminary Issue
Rev: Date
NS/UG
NS/UG
Drawn By / Checked By

Project
Proposed Extension to Material
Storage Building

Client
Prysmian Cables

Drawing
Plan and Elevations
As Existing

Date
Nov 2022
Scale
1:200 @ A1

Project No
221017
Drawing No
02
Revision
P01



Unit 7 | Basepoint Business Centre
Winnall Valley Road | Winchester | SO23 0LD
tkls.co.uk | office@tkls.co.uk | 01962 714 007
TKLS Architects is the trading name of TKLS Architecture Limited.
The copyright of this drawing is vested in the architect. It must not be copied nor
the work reproduced without written consent.
Figured dimensions only to be taken from this drawing.
All contractors must visit the site and be responsible for taking and checking all
dimensions relative to the work shown on this drawing.