
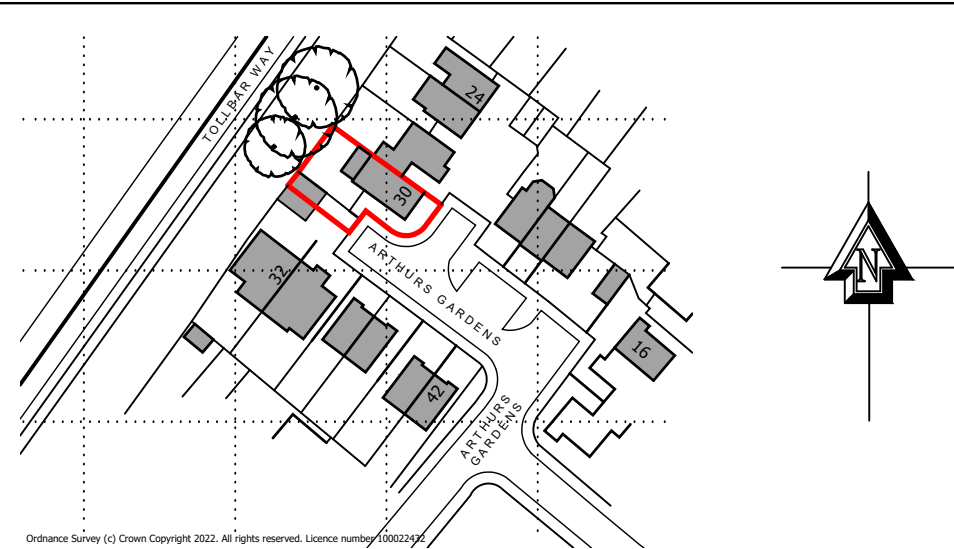


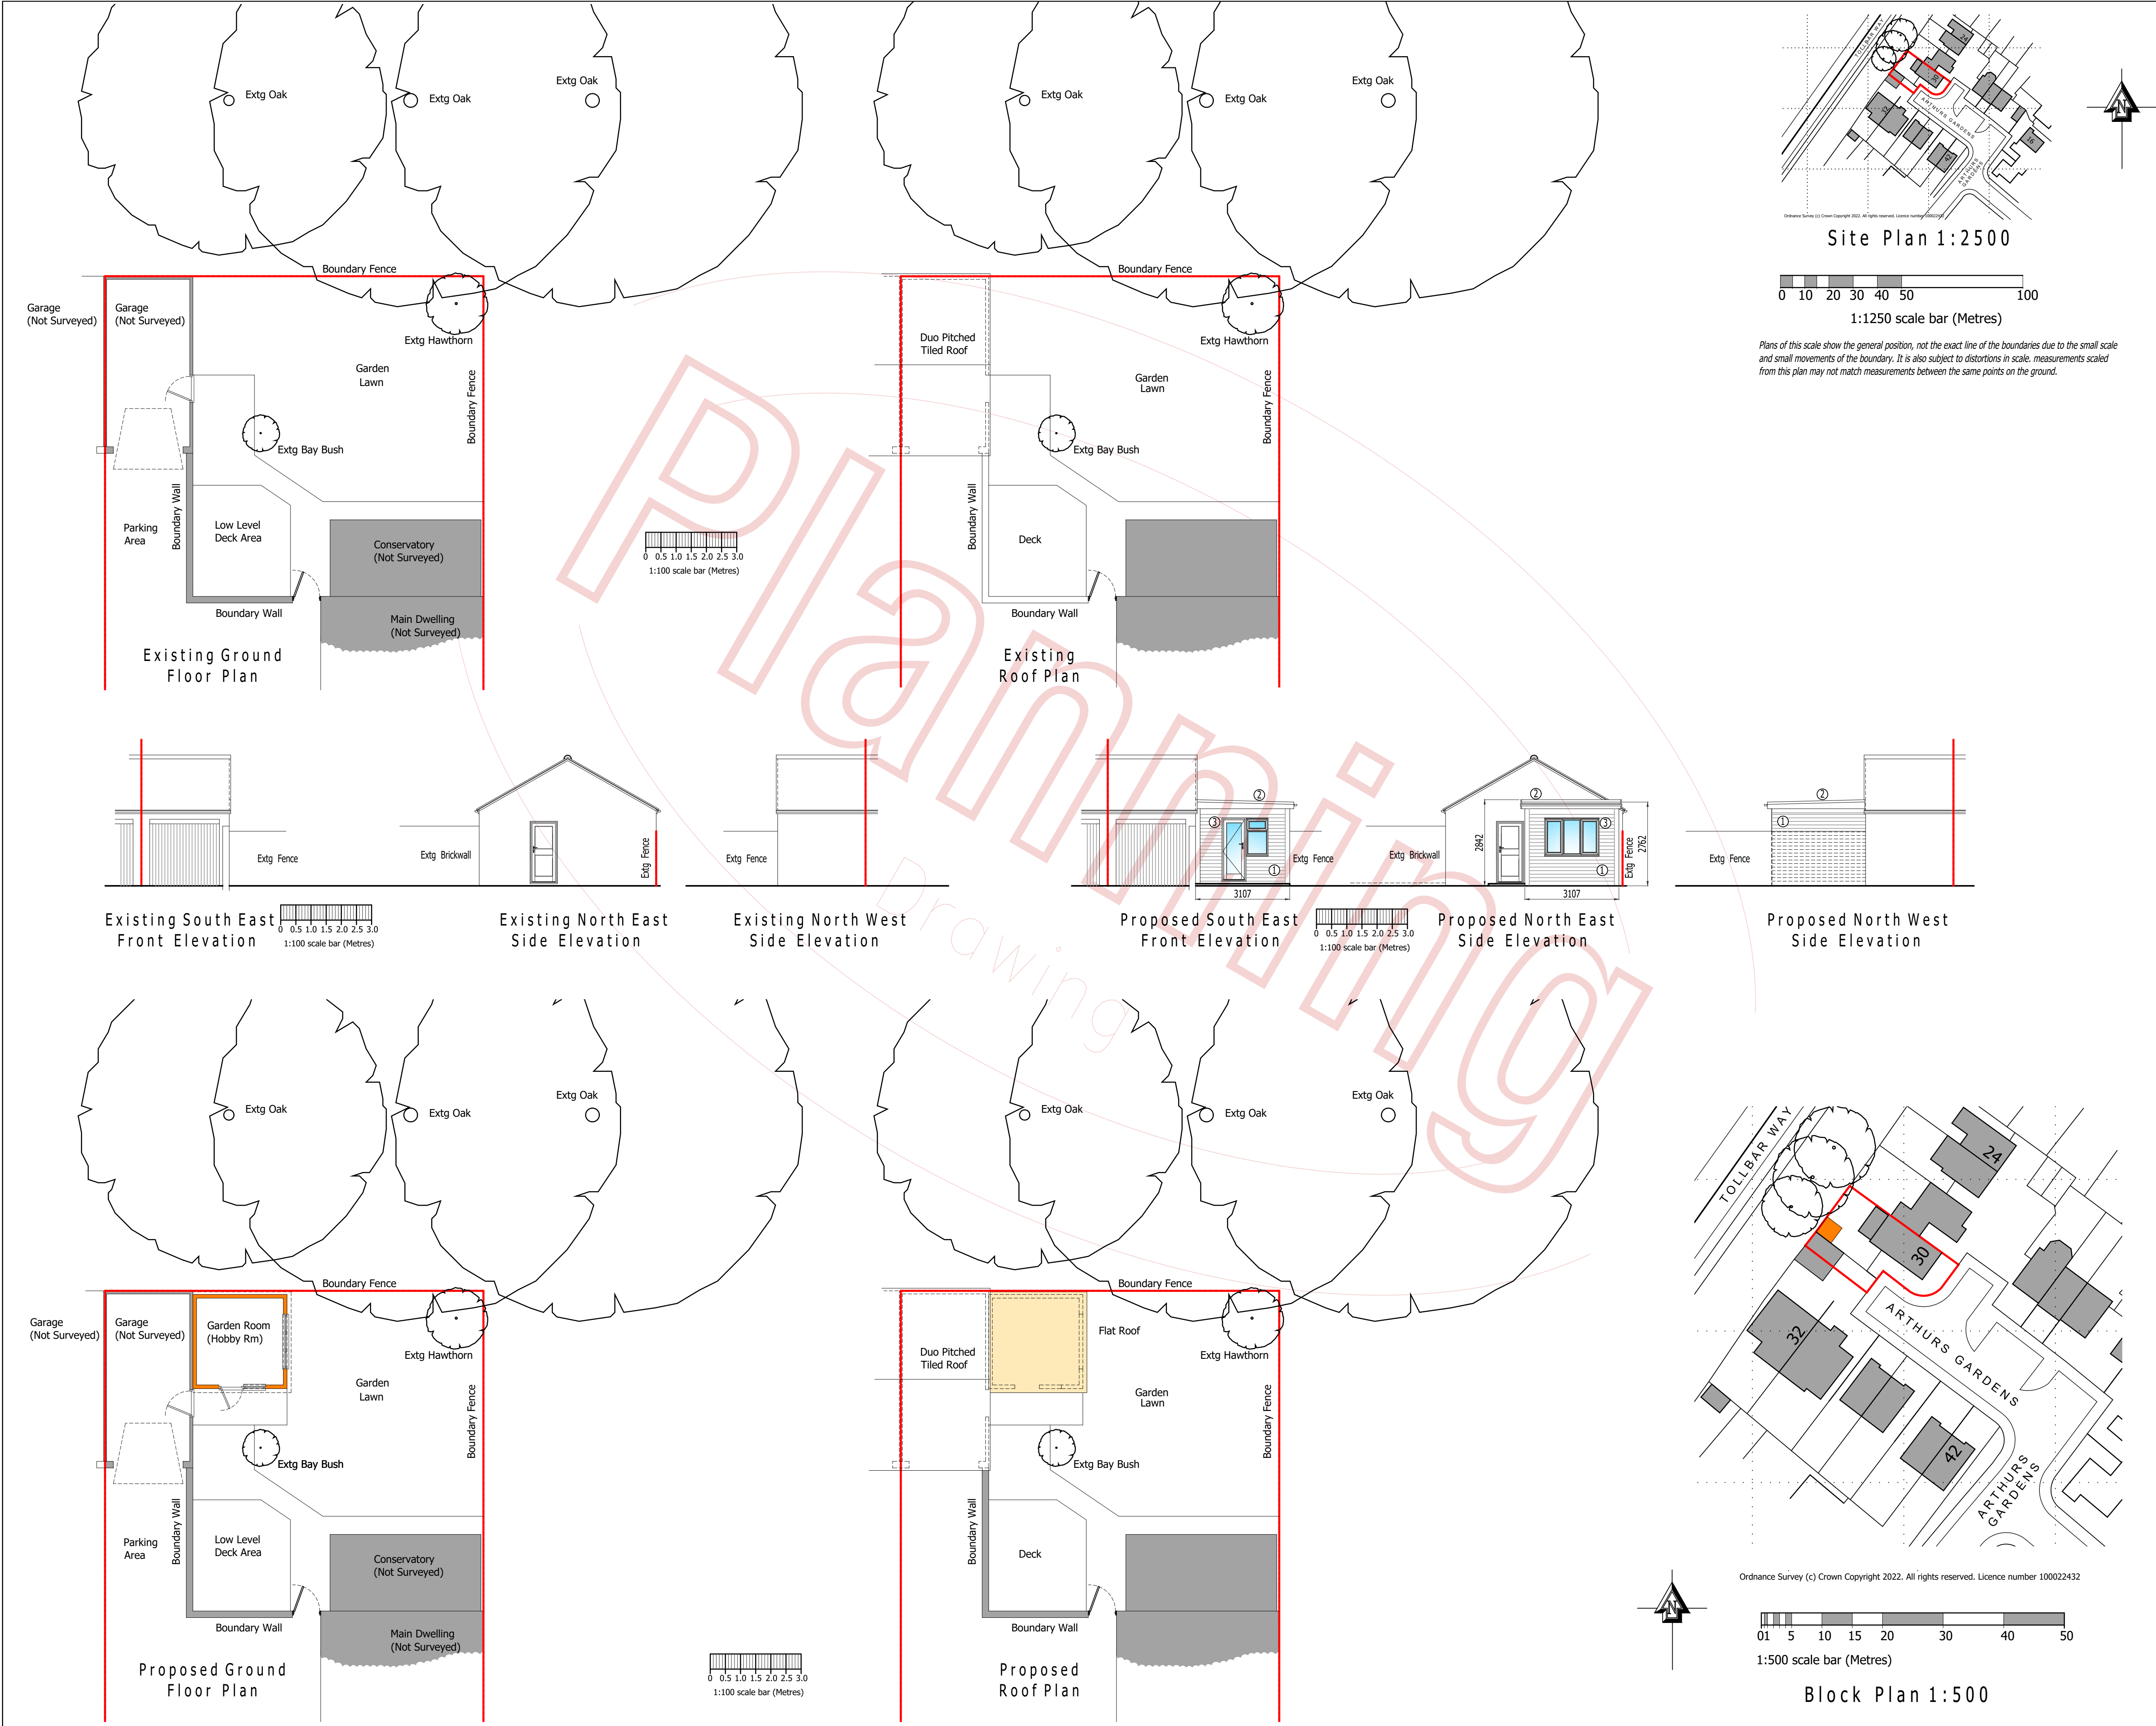

Site Plan 1:2500

0 10 20 30 40 50 100

1:1250 scale bar (Metres)

Plans of this scale show the general position, not the exact line of the boundaries due to the small scale and small movements of the boundary. It is also subject to distortions in scale. Measurements scaled from this plan may not match measurements between the same points on the ground.

This drawing is the copyright of H.J.CONCEPTS LTD and may not be copied, altered or reproduced in any way without their written authority ©H J Concepts Limited 2022

Do not scale this drawing. Use written dimensions only. All dimensions shall be checked on site prior to commencement of work.

IF IN DOUBT ASK

DO NOT SCALE: This note may be omitted for **PLANNING PURPOSES ONLY**. Original documents only may be relied upon. Inaccuracies may occur due to printing, scanning and other forms of copying.

This drawing has been produced for **Ms J Maddison** for the works at **30 Arthur's Gardens Hedge End SO30 2NG** and is submitted as part of a Householder Planning Application and is not intended for use by any other person or for any other purpose

- LEGEND**
- Site Boundary
 - Demolished or removed elements
 - Material notes - See Schedule
 - Proposed New Construction
 - Proposed New Roof Area
 - Existing Trees

- MATERIALS LEGEND**
- ① Timber Boarding (Natural)
 - ② Flat Roof (Dark Colour)
 - ③ White PVCu doors & windows

A 07 Dec 22 Issued in support of Householder Planning			
- 06 Dec 22 Initial Issue for review			
REV	DATE	DESCRIPTION	BY
 Suite A Second Floor Trinity Court 2-4 West Street Fareham, Hampshire. PO16 0BH Telephone: 01329 288684, Email: office@hjconcepts.co.uk			
CLIENT/PROJECT TITLE			
Ms J Maddison 30 Arthur's Gardens Hedge End SO30 2NG			
DRAWING TITLE			
Existing & Proposed Details Plans & Elevations (Incl Site & Block Plans)			
ENGINEER	PH	CHECKED	
DATE	Dec 22	SCALE	1:100, 500, 1250
PROJECT AND DRAWING No.			
22-1564 — PL01			
REVISIONS	A		