

General Notes


Scale from this drawing for planning purposes only.

Contractors are to check all dimensions on site prior to any contruction work beginning.

This drawing, and all others associated with it, remain the property of King Architecture & Design and are not to be reproduced or amended without the written consent of King Architecture & Design .

Unauthorised use for any purpose is prohibited.

All work undertaken in collaboration with this drawing is to be undertaken to conform to current building regulations and all current building legislation, if divergencies from statutory requirements are shown on the drawings then these should be reported to King Architecture & Design immediately.

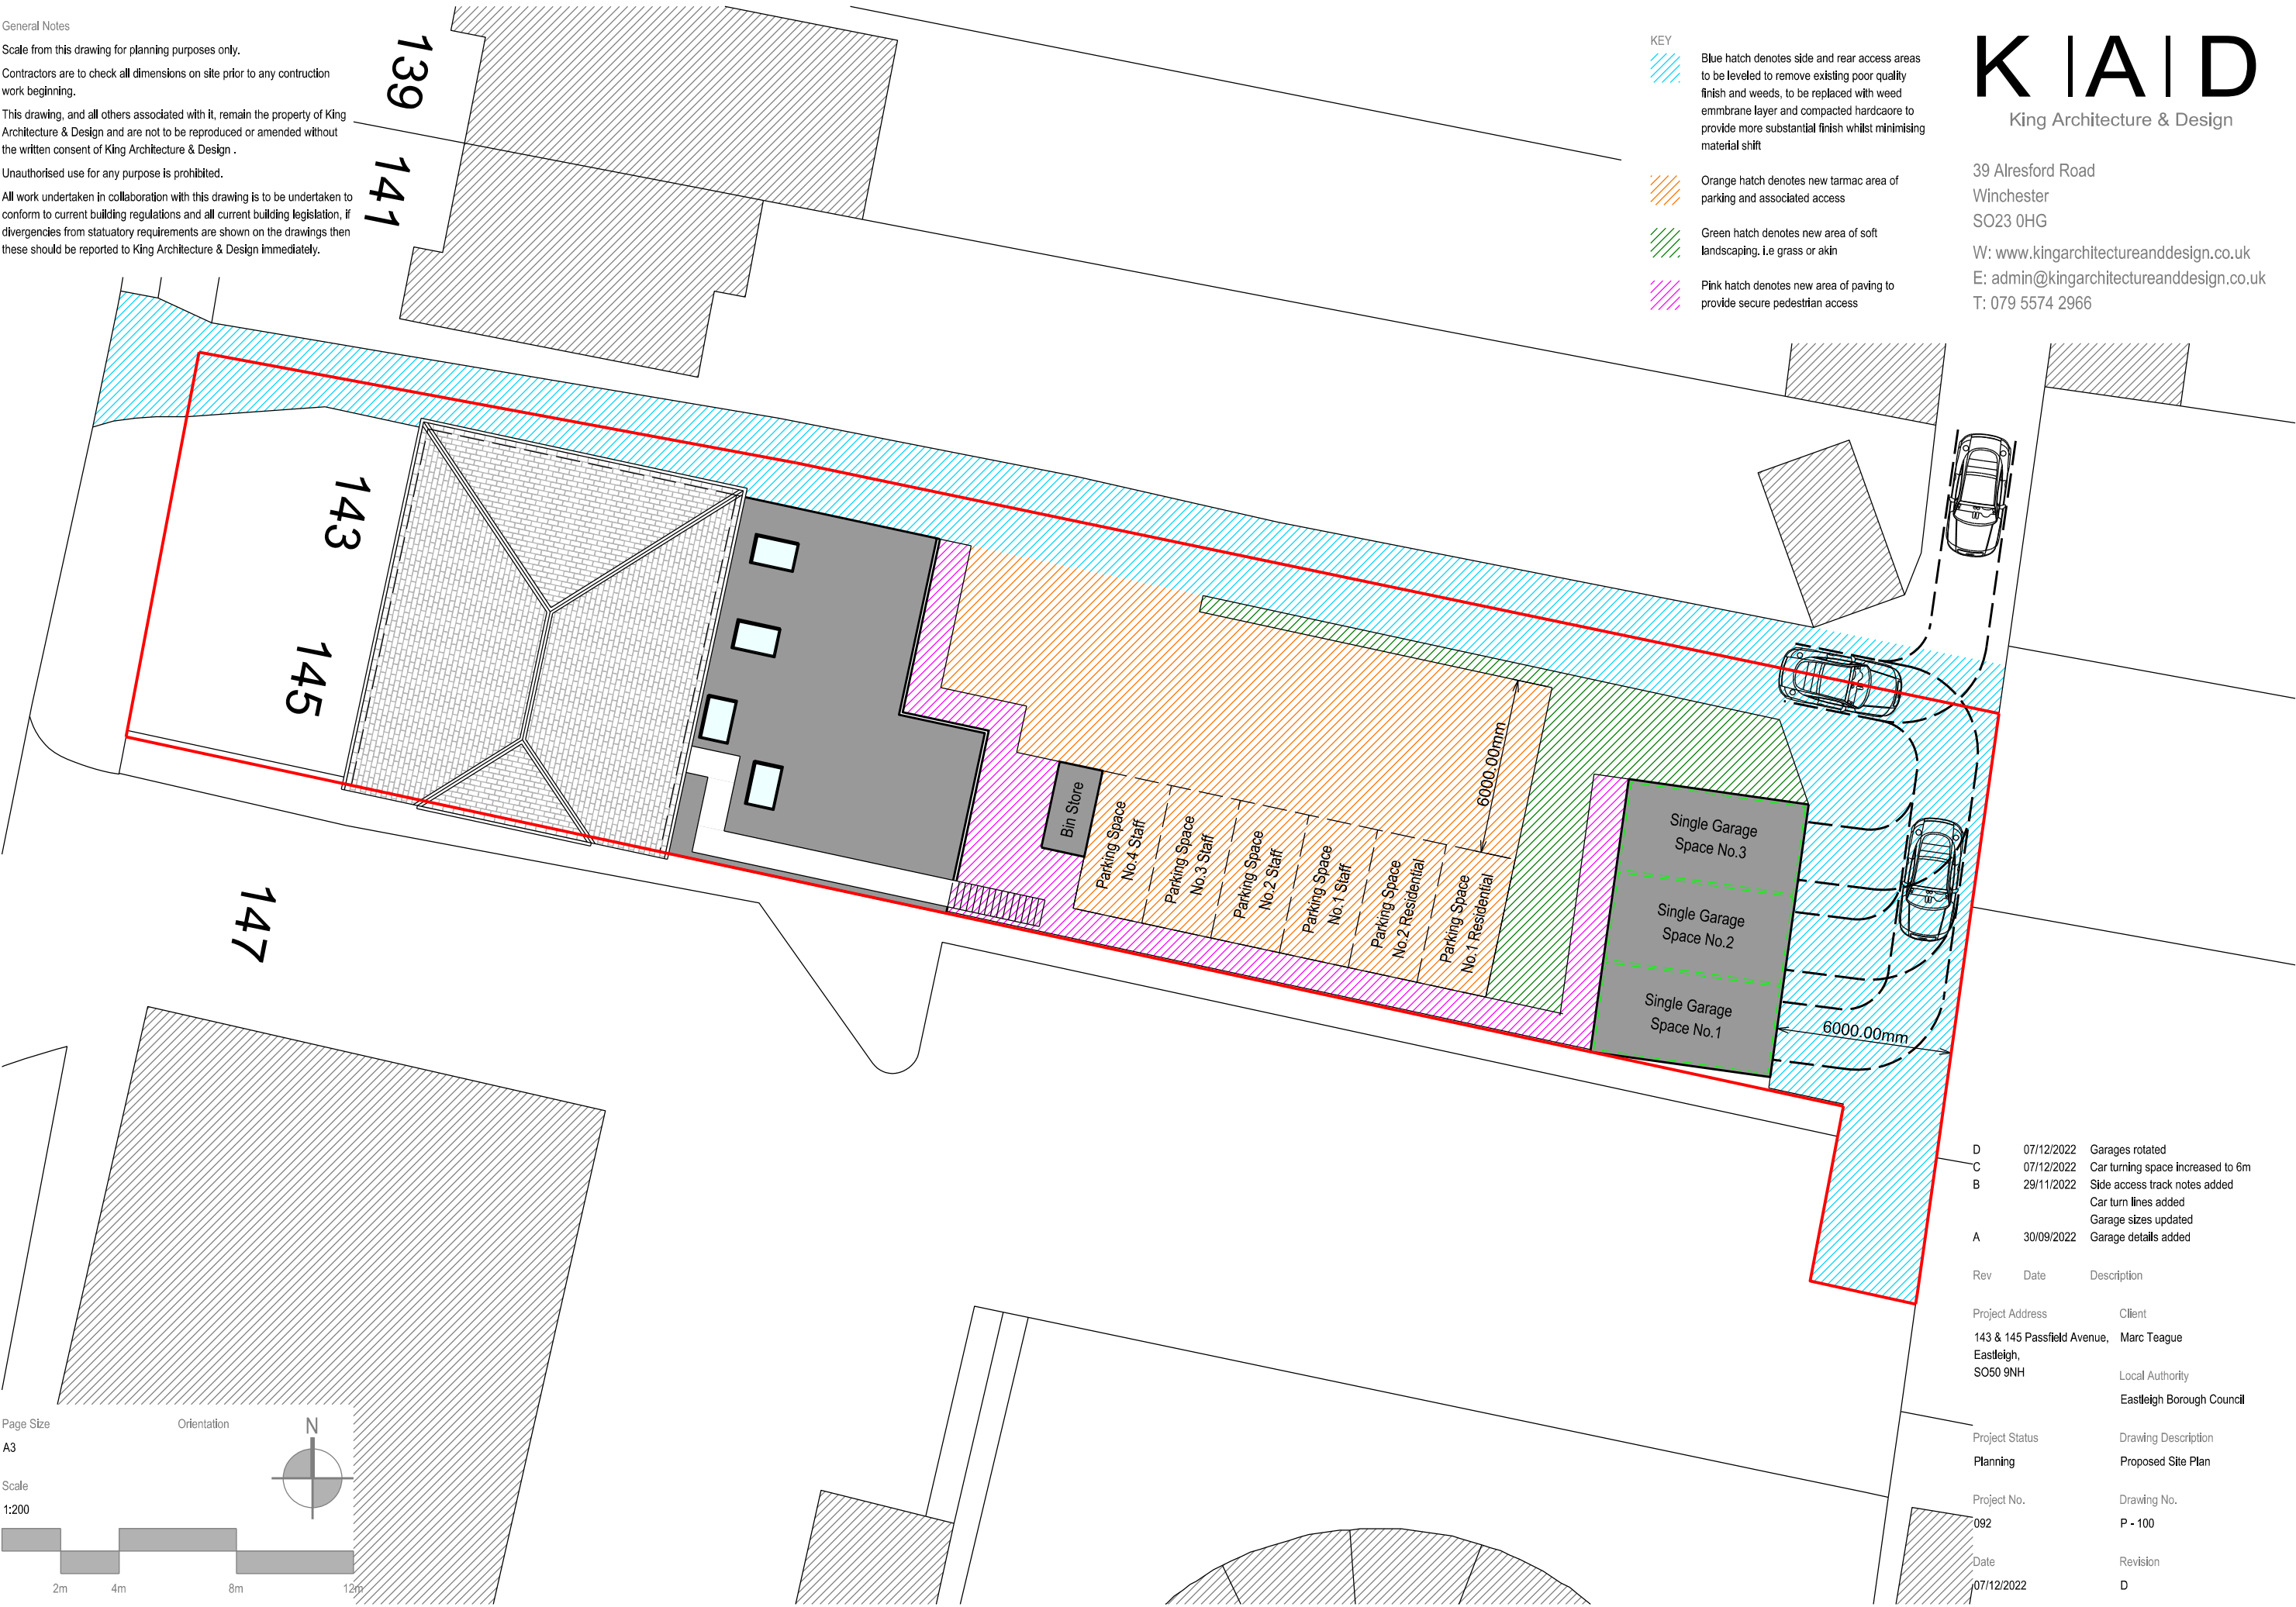

- KEY
- Blue hatch denotes side and rear access areas to be leveled to remove existing poor quality finish and weeds, to be replaced with weed emmbrane layer and compacted hardcaore to provide more substantial finish whilst minimising material shift
 - Orange hatch denotes new tarmac area of parking and associated access
 - Green hatch denotes new area of soft landscaping, i.e grass or akin
 - Pink hatch denotes new area of paving to provide secure pedestrian access

K | A | D
King Architecture & Design

39 Alesford Road
Winchester
SO23 0HG

W: www.kingarchitectureanddesign.co.uk
E: admin@kingarchitectureanddesign.co.uk
T: 079 5574 2966

D	07/12/2022	Garages rotated
C	07/12/2022	Car turning space increased to 6m
B	29/11/2022	Side access track notes added Car turn lines added Garage sizes updated
A	30/09/2022	Garage details added

Rev	Date	Description
Project Address		Client
143 & 145 Passfield Avenue, Eastleigh, SO50 9NH		Marc Teague
		Local Authority
		Eastleigh Borough Council

Project Status	Drawing Description
Planning	Proposed Site Plan

Project No.	Drawing No.
092	P - 100

Date	Revision
07/12/2022	D