

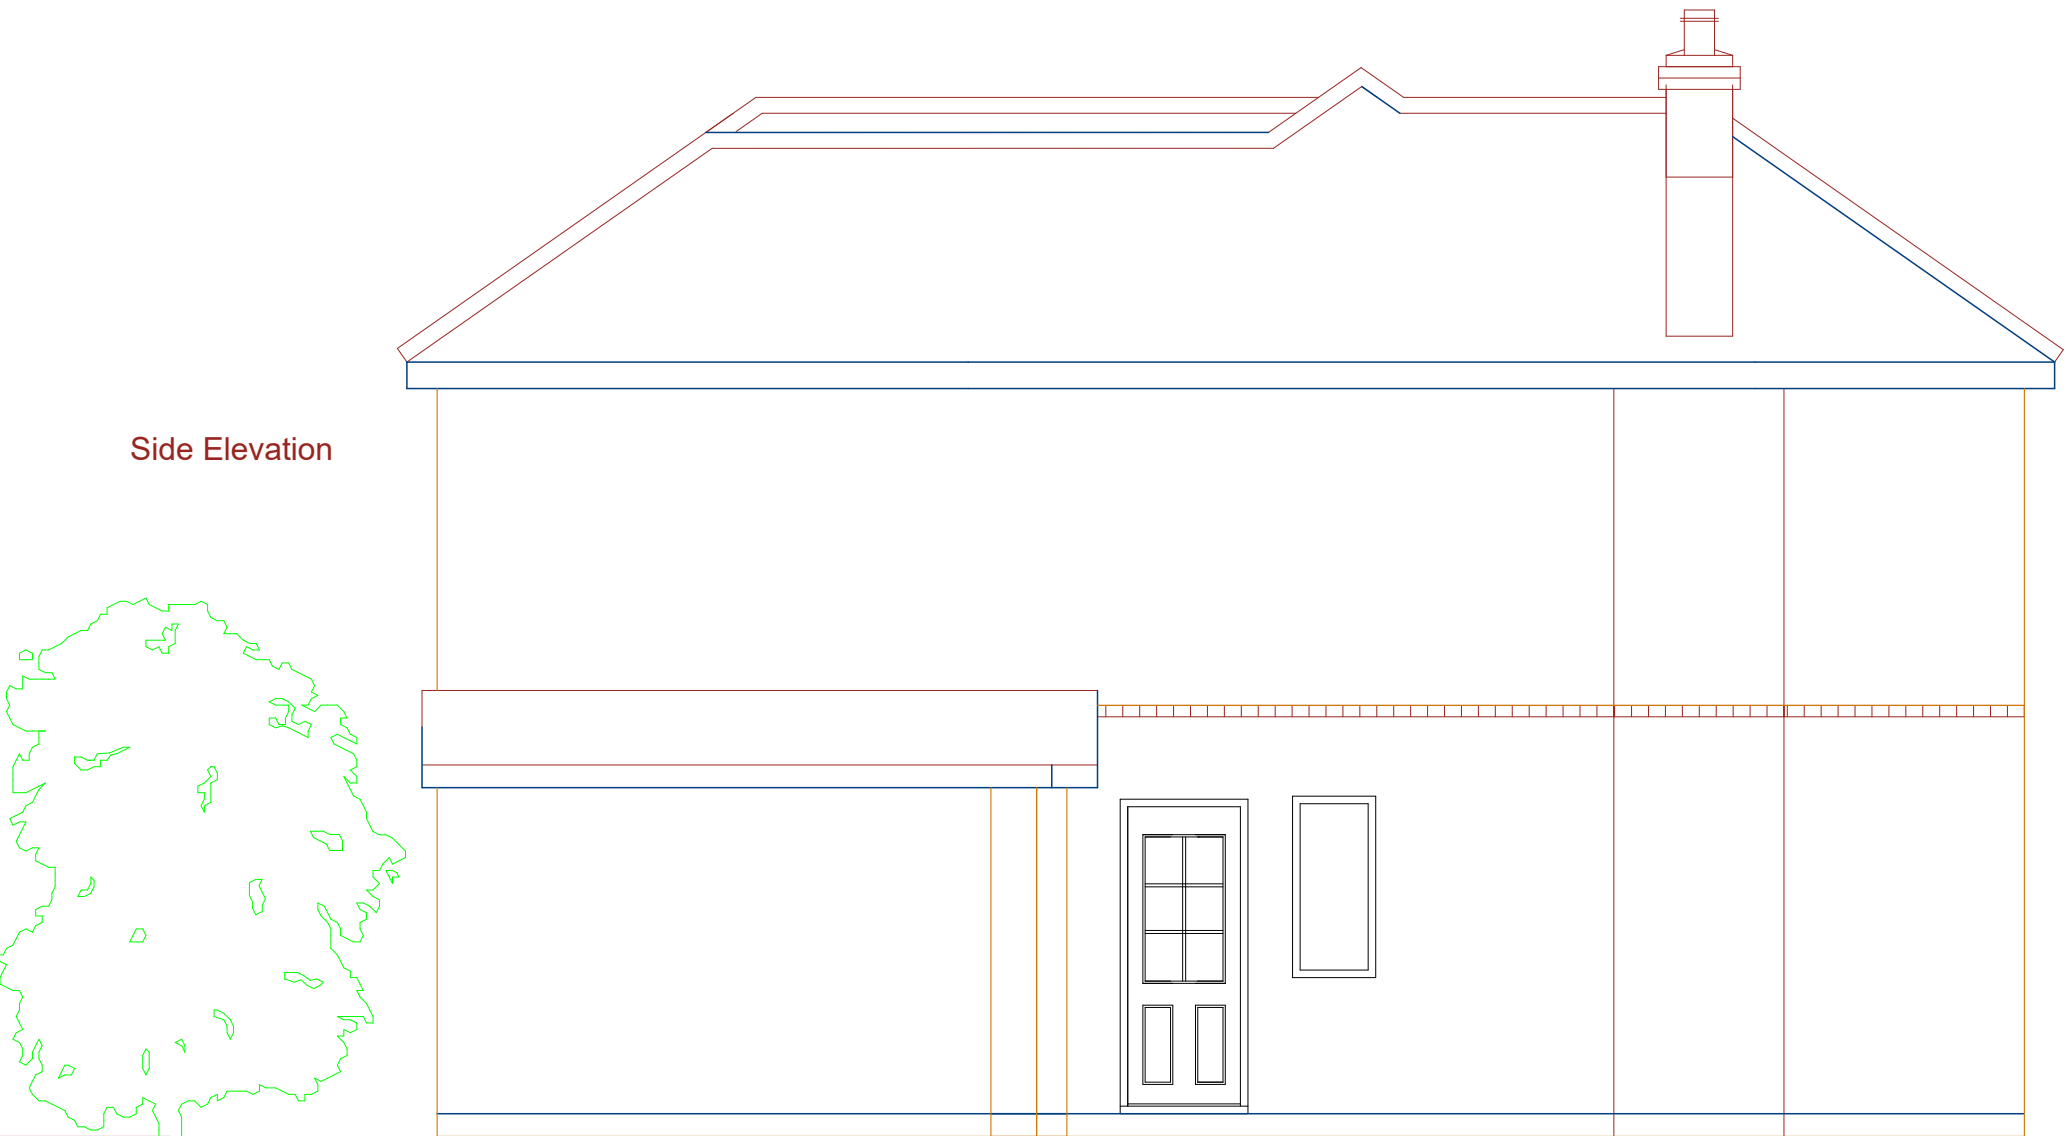
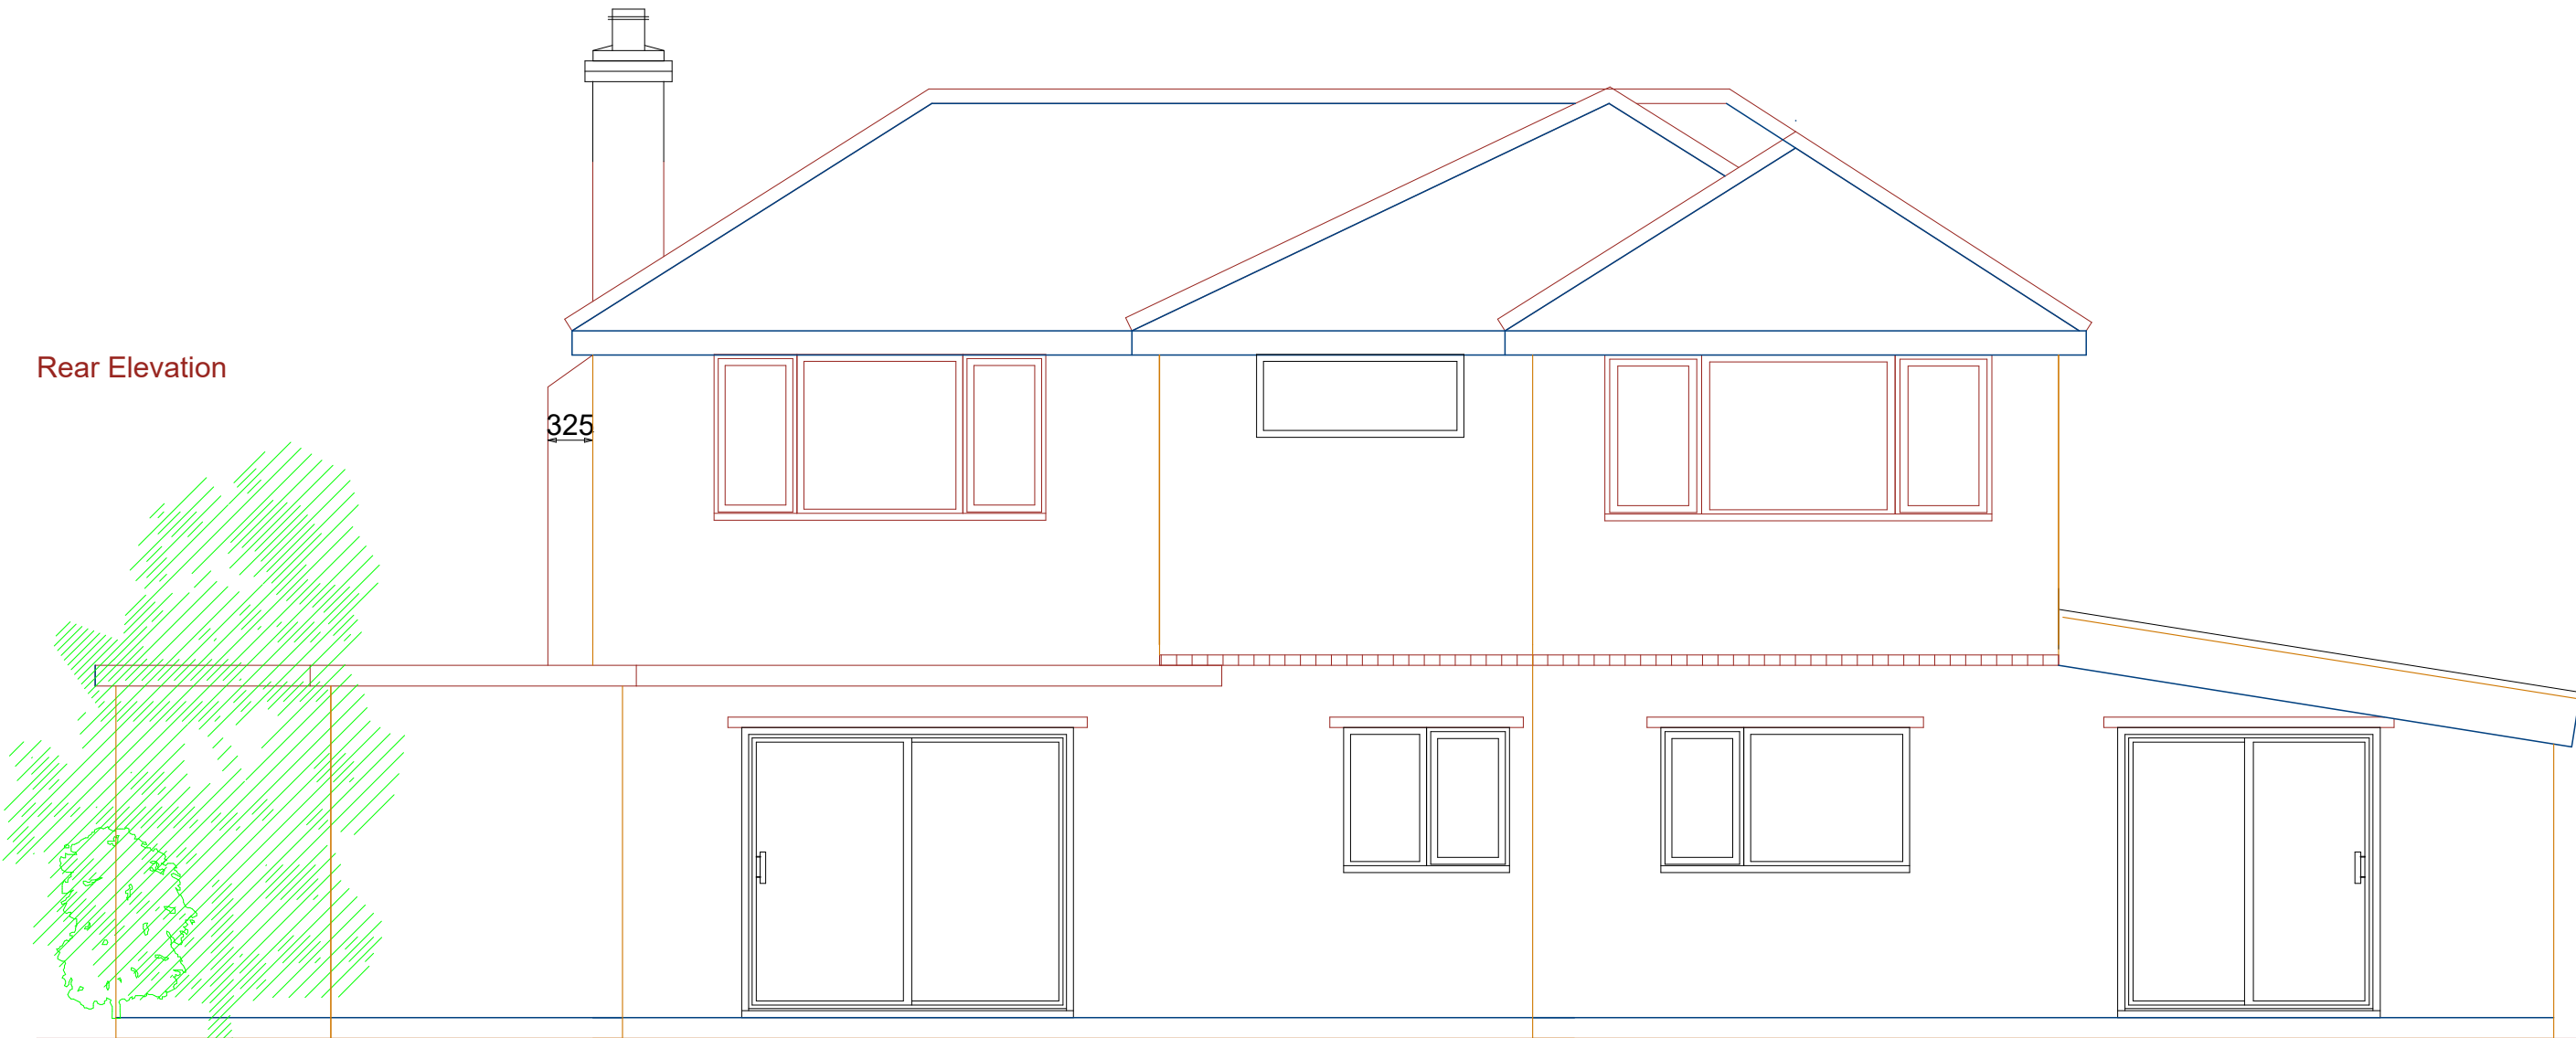
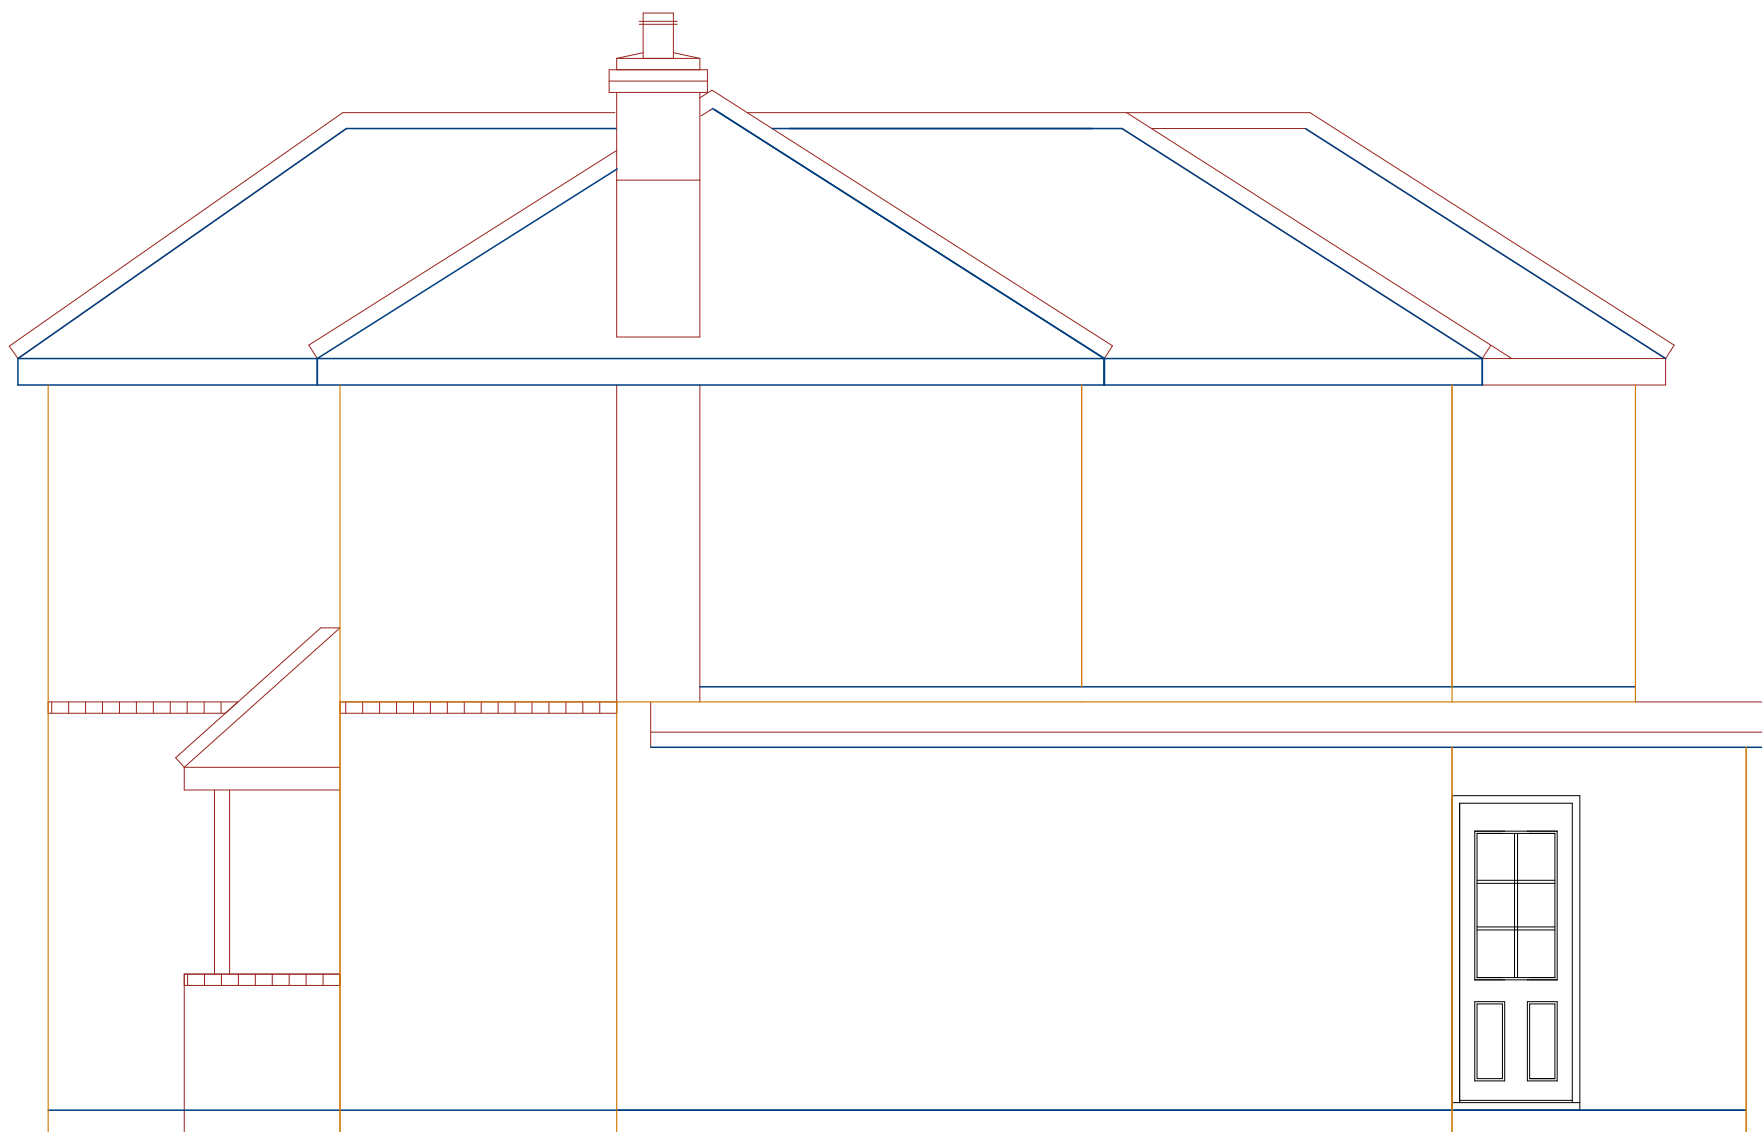
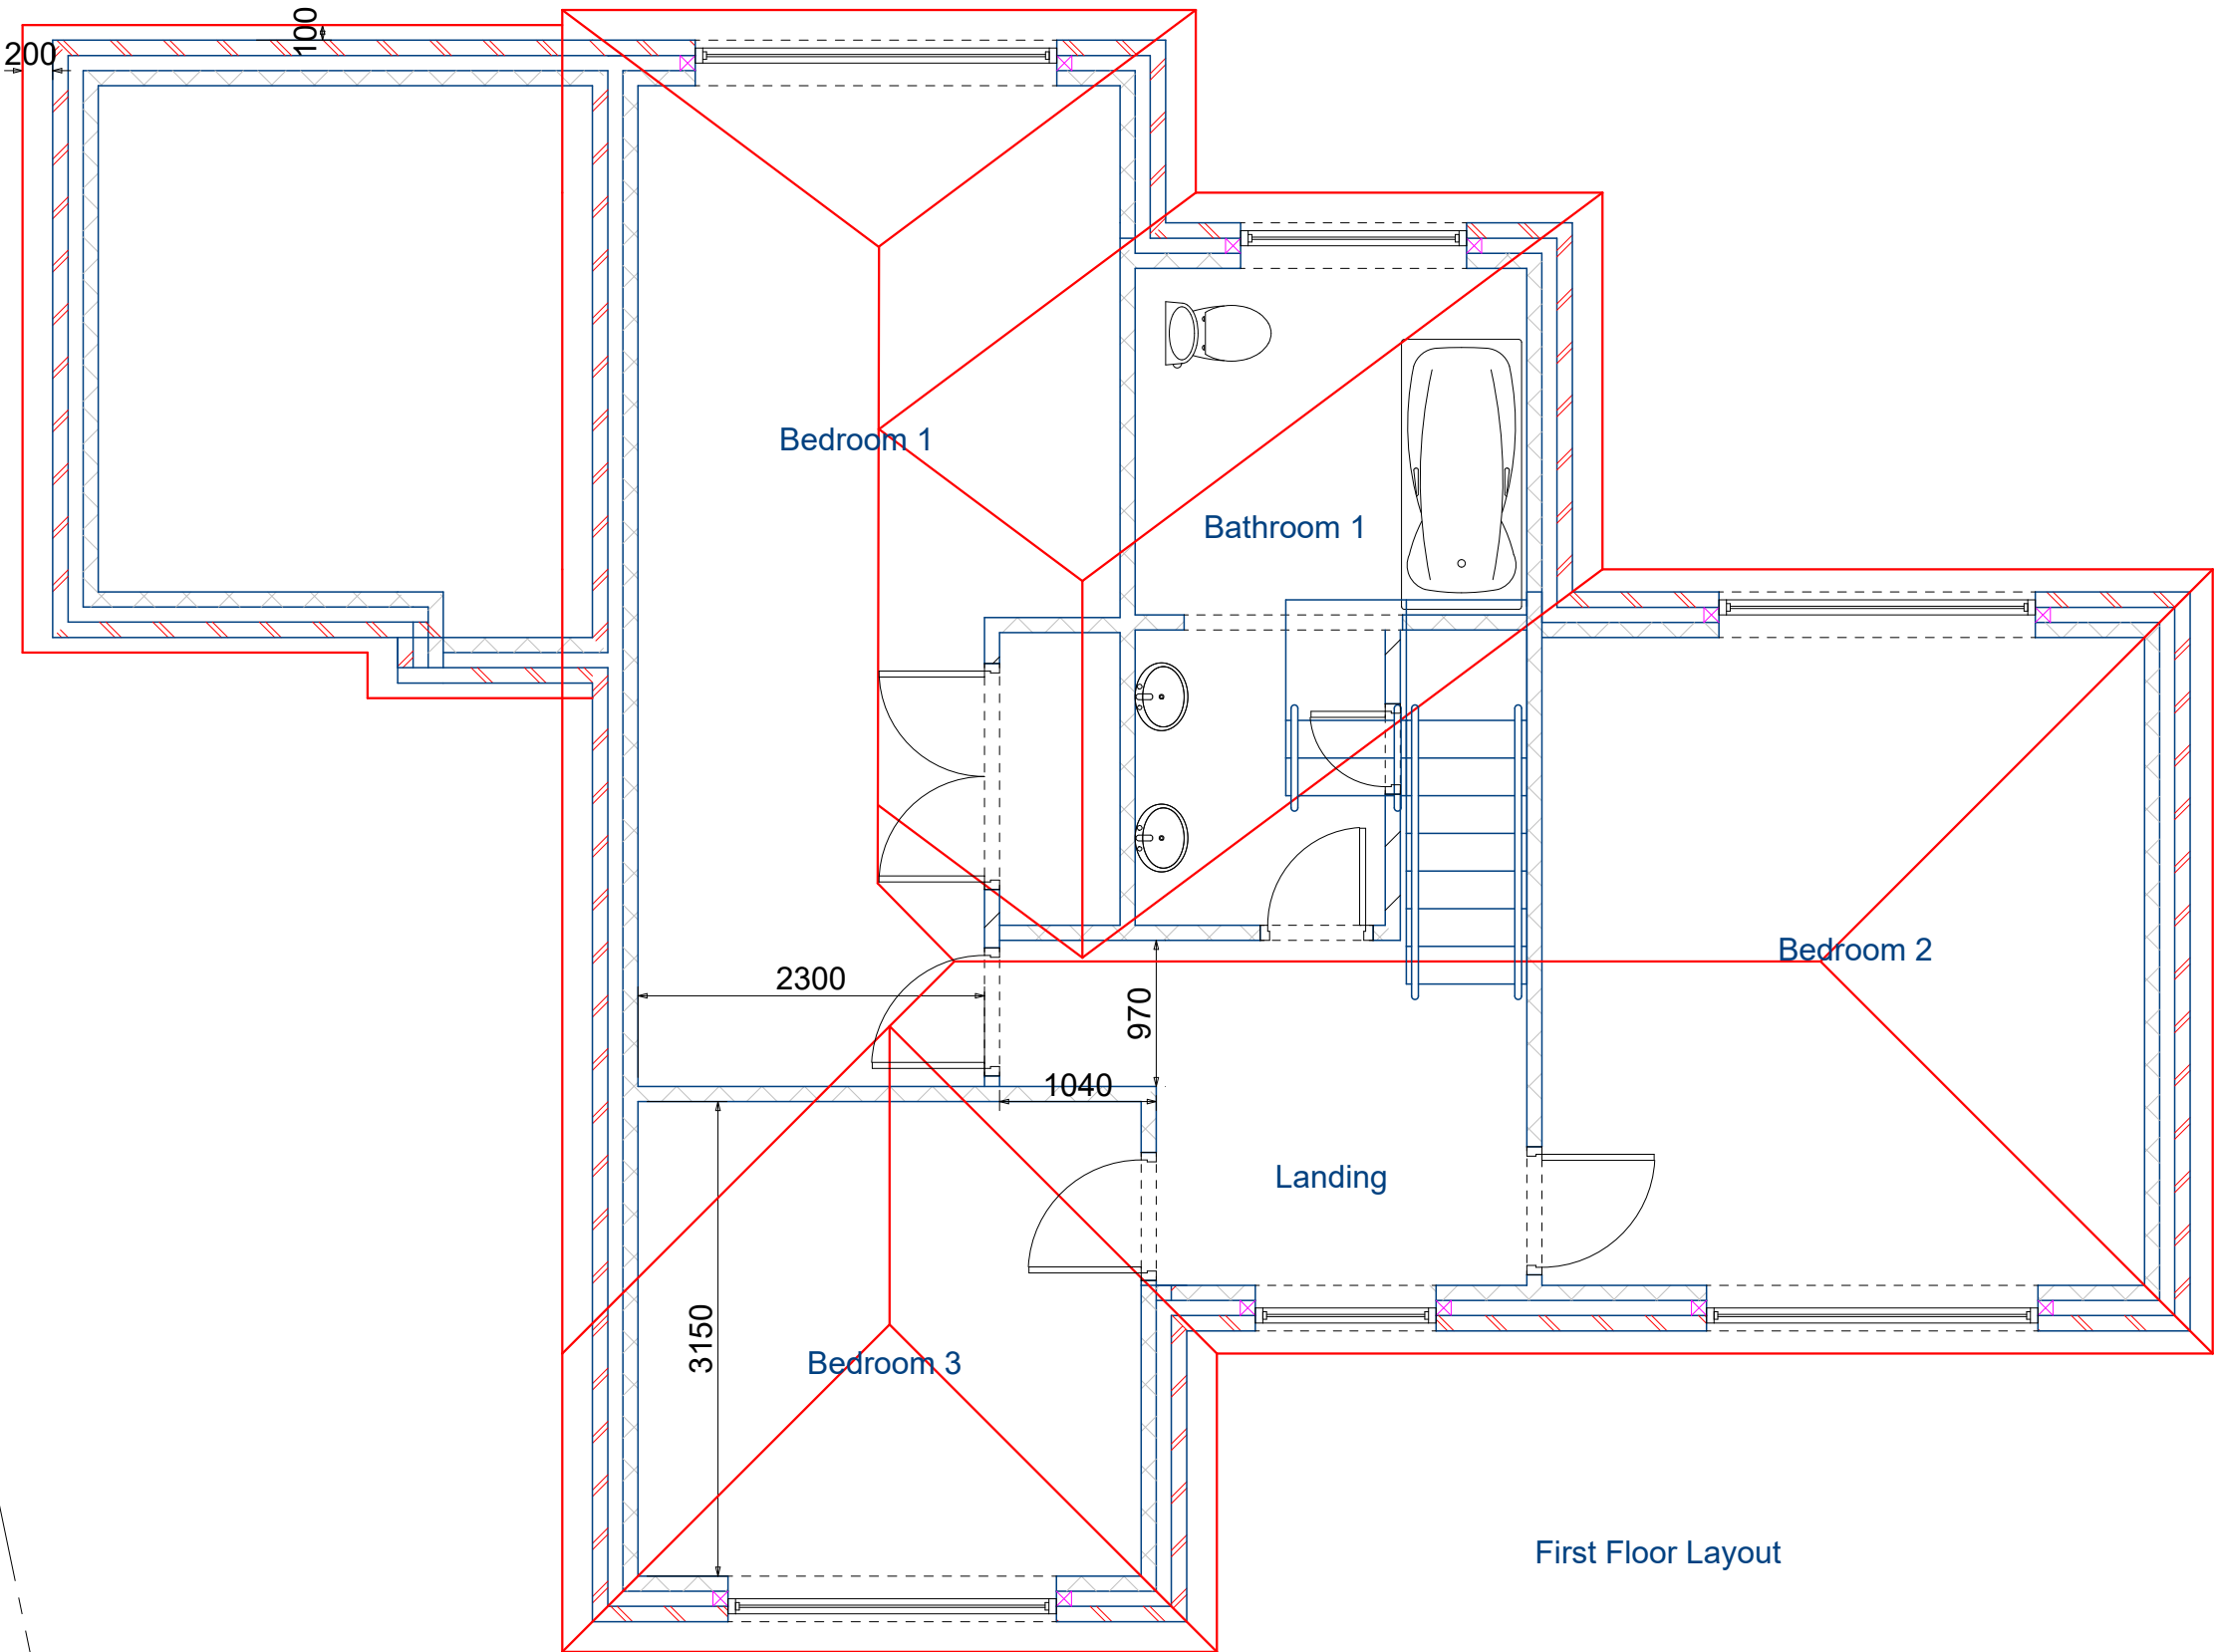


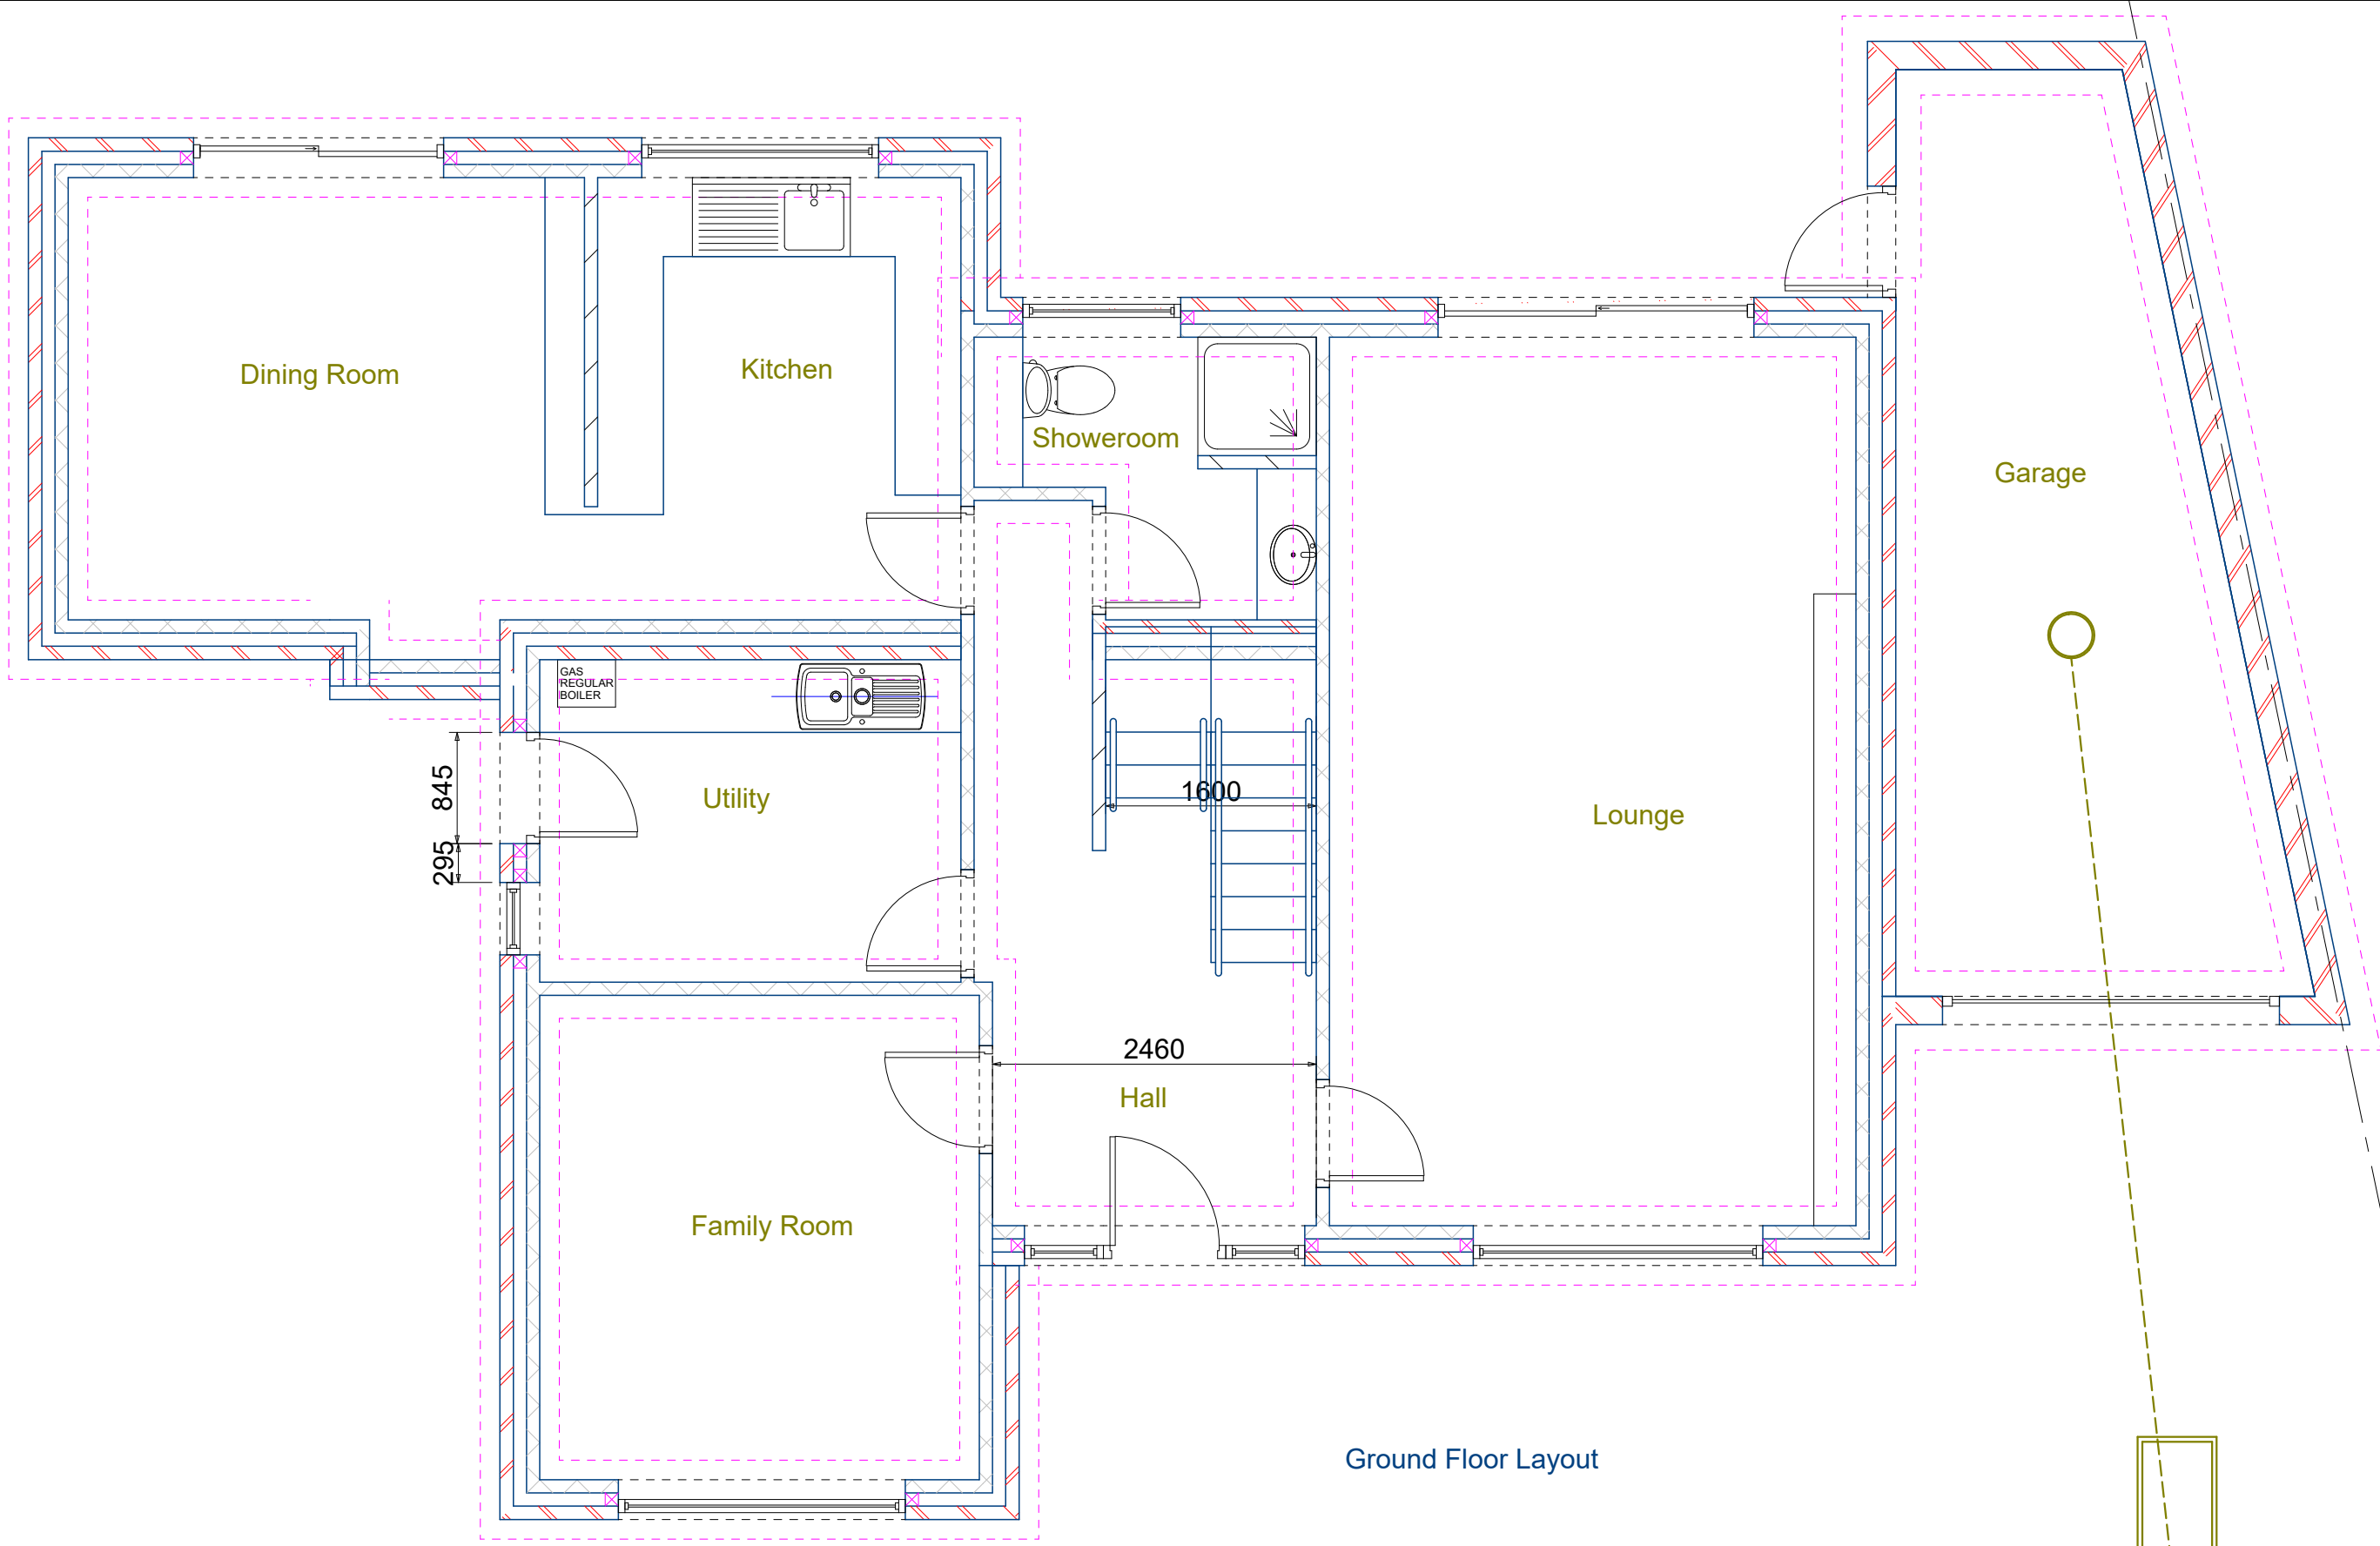

Notes

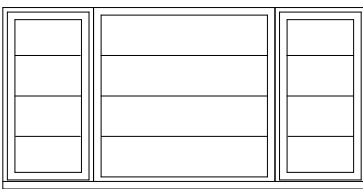


Project
Two Storey & Single Storey Rear Extension
3 Oakwood Road
Chandlers Ford
SO53 1LW
Drawing Title
Existing Floor Plans & Elevations

Client
Mr & Mrs Champetier
Drawing No.
Ch/01/22

Date
Nov 22
Drawn by
PD

Scale
1:50
Checked by

Page Size - A1

 

Company Address, Phone & Email