



NOTES

It is the sole responsibility of the building owner to draw up all legal agreements with adjoining property owner to cover the over hanging of any fascias, guttering, foundations or any part of the building.


REV	DESCRIPTION	DATE	AUTH	CHK'D

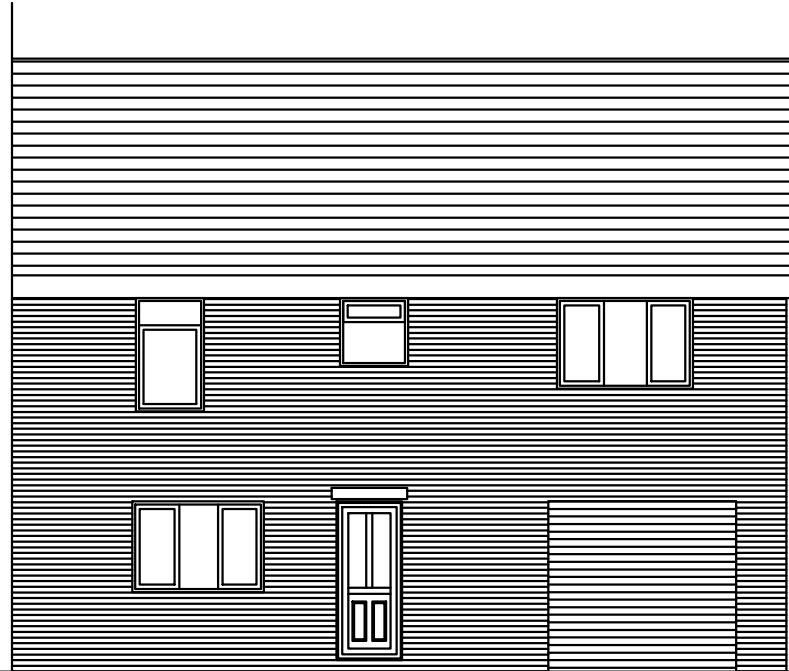

Front Elevation

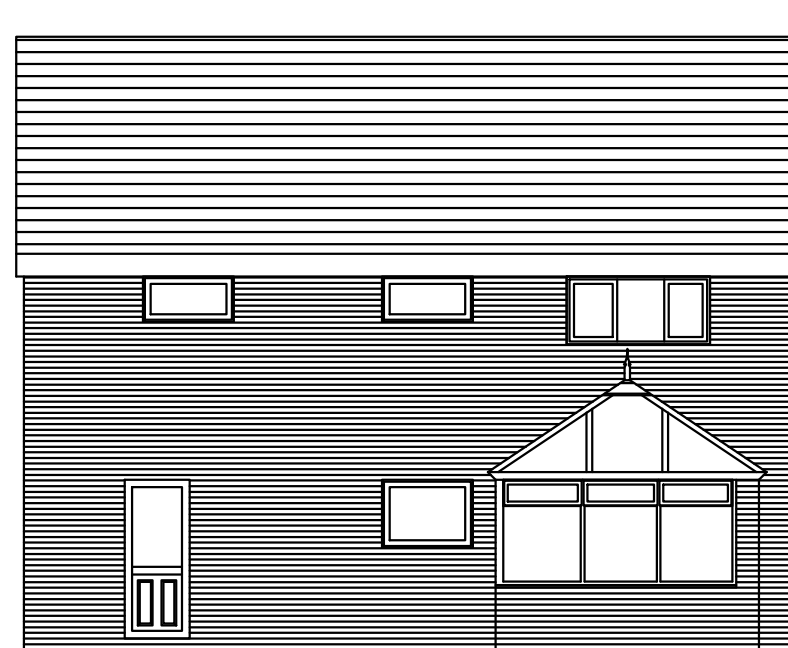

Rear Elevation

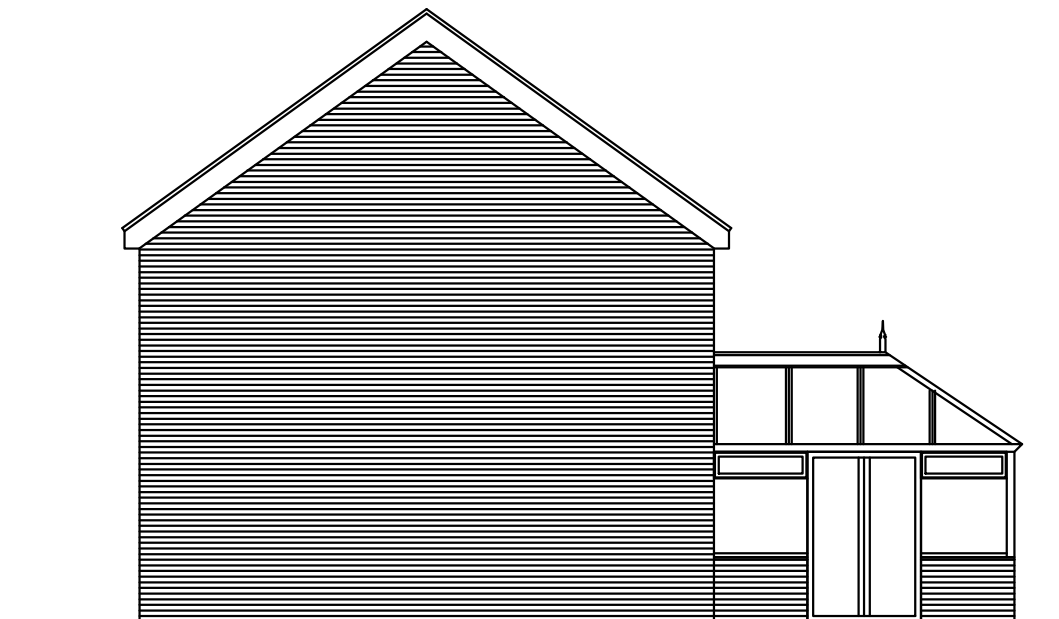

Side Elevation

scale 1:100



BR
Architectural Design

t: 07786 245225 www.brarchitecturaldesign.co.uk

PROJECT

10 Oxburgh Close
Eastleigh

DRAWING

Existing Elevations

SCALE	DATE	AUTHOR	CHK'D
1/100 @ A3	10/2022	BR	

JOB NO.	DRAWING NO.	REV
BR052	EXIST 02	

CLIENT REF.