



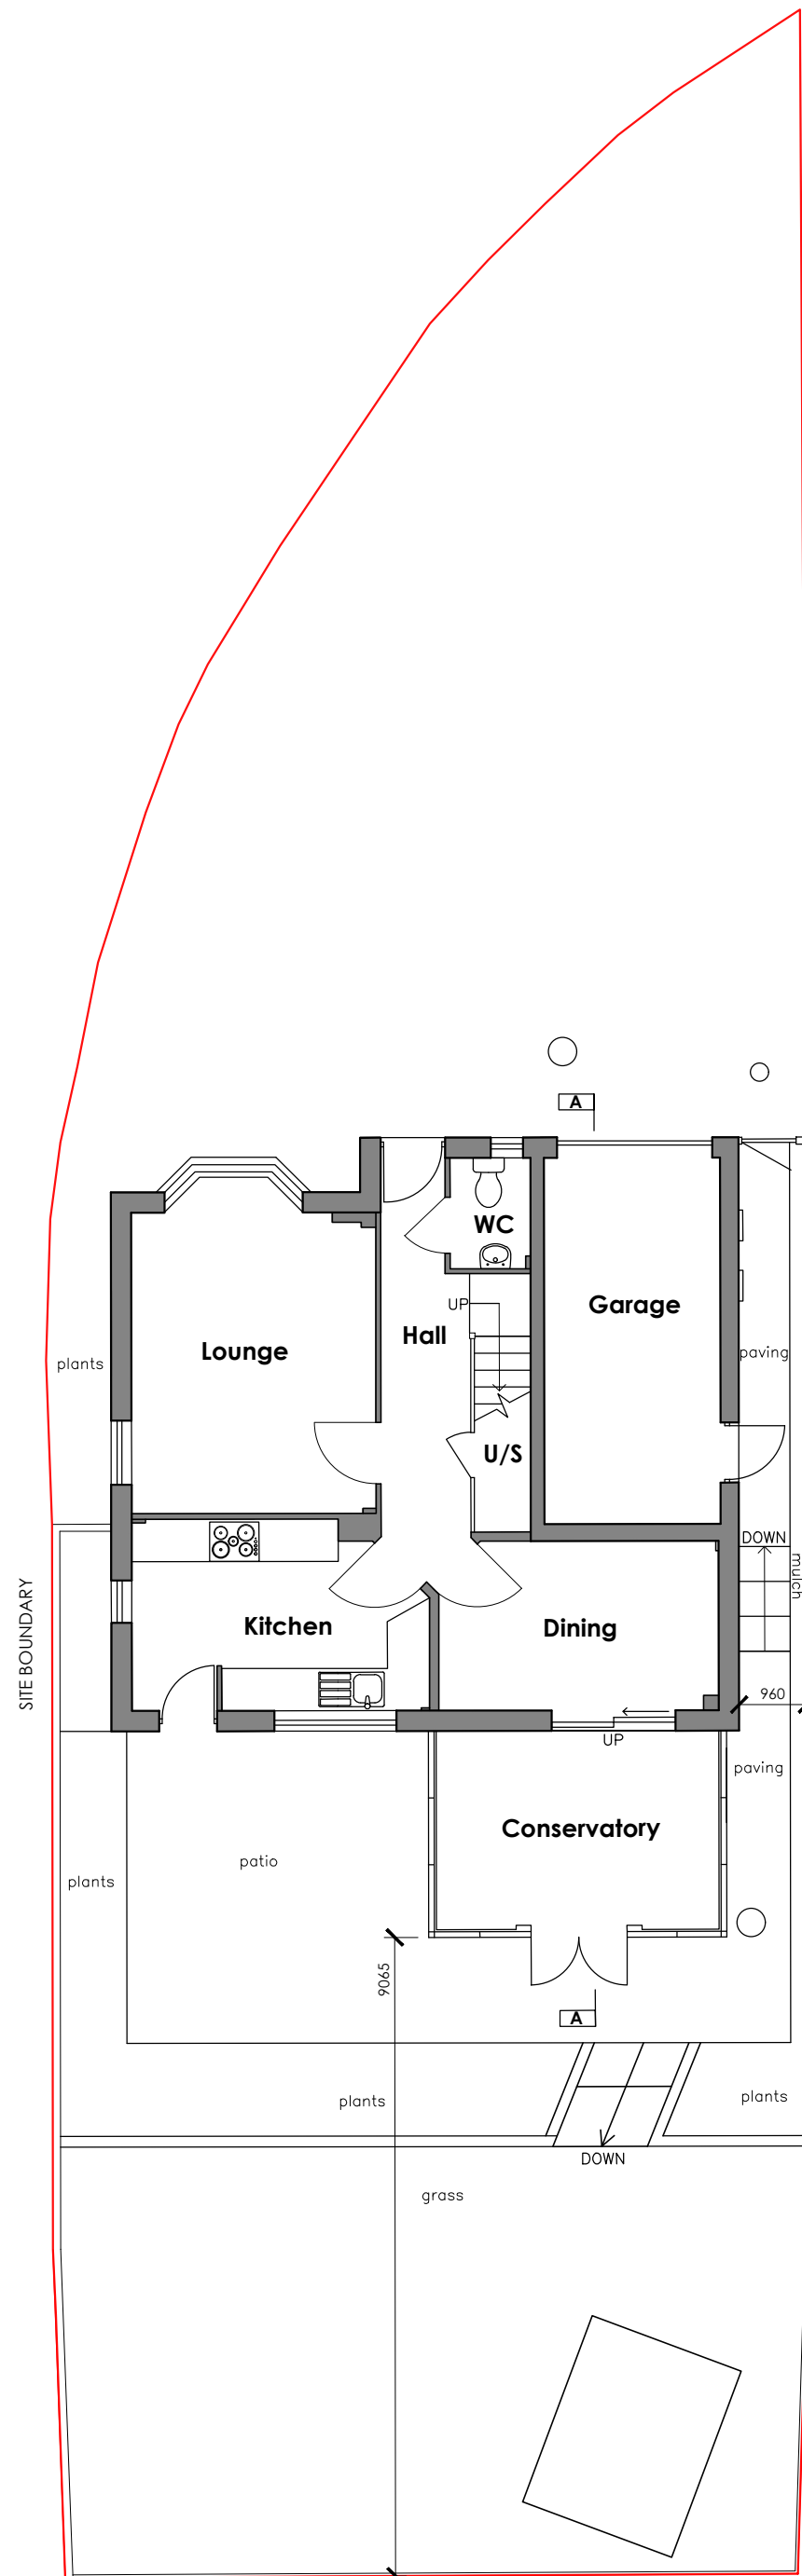


GROUND FLOOR PLAN + SITE LAYOUT (Block plan)

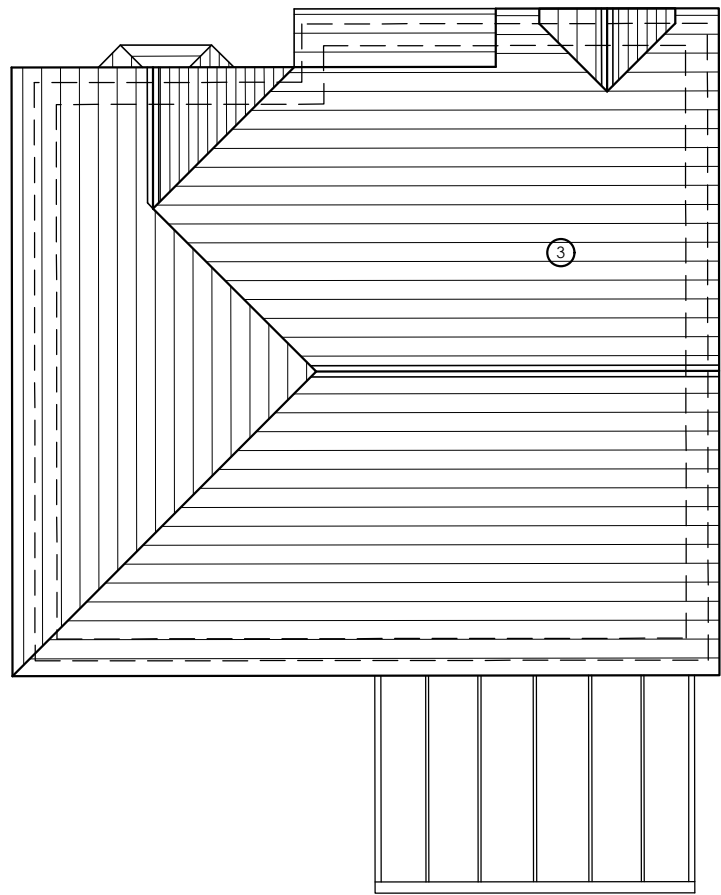


ROOF PLAN




REAR WEST ELEVATION

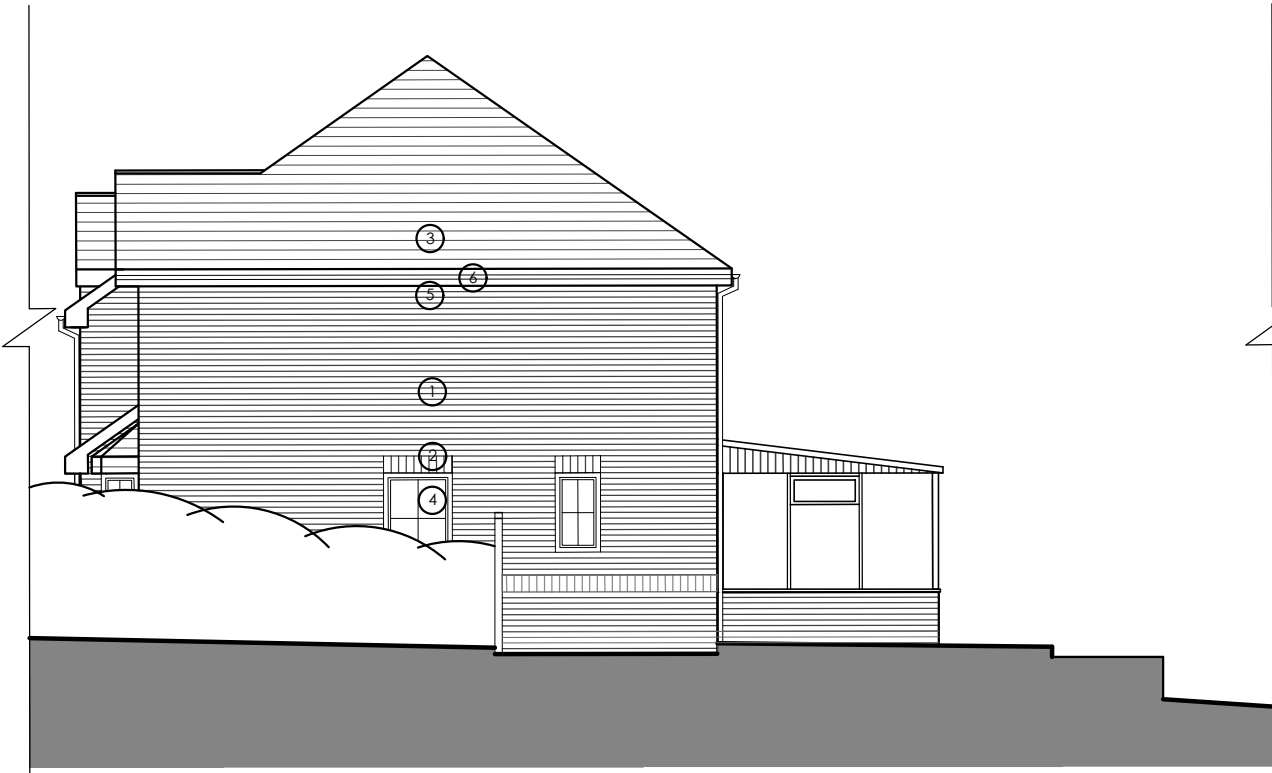


SIDE NORTH ELEVATION

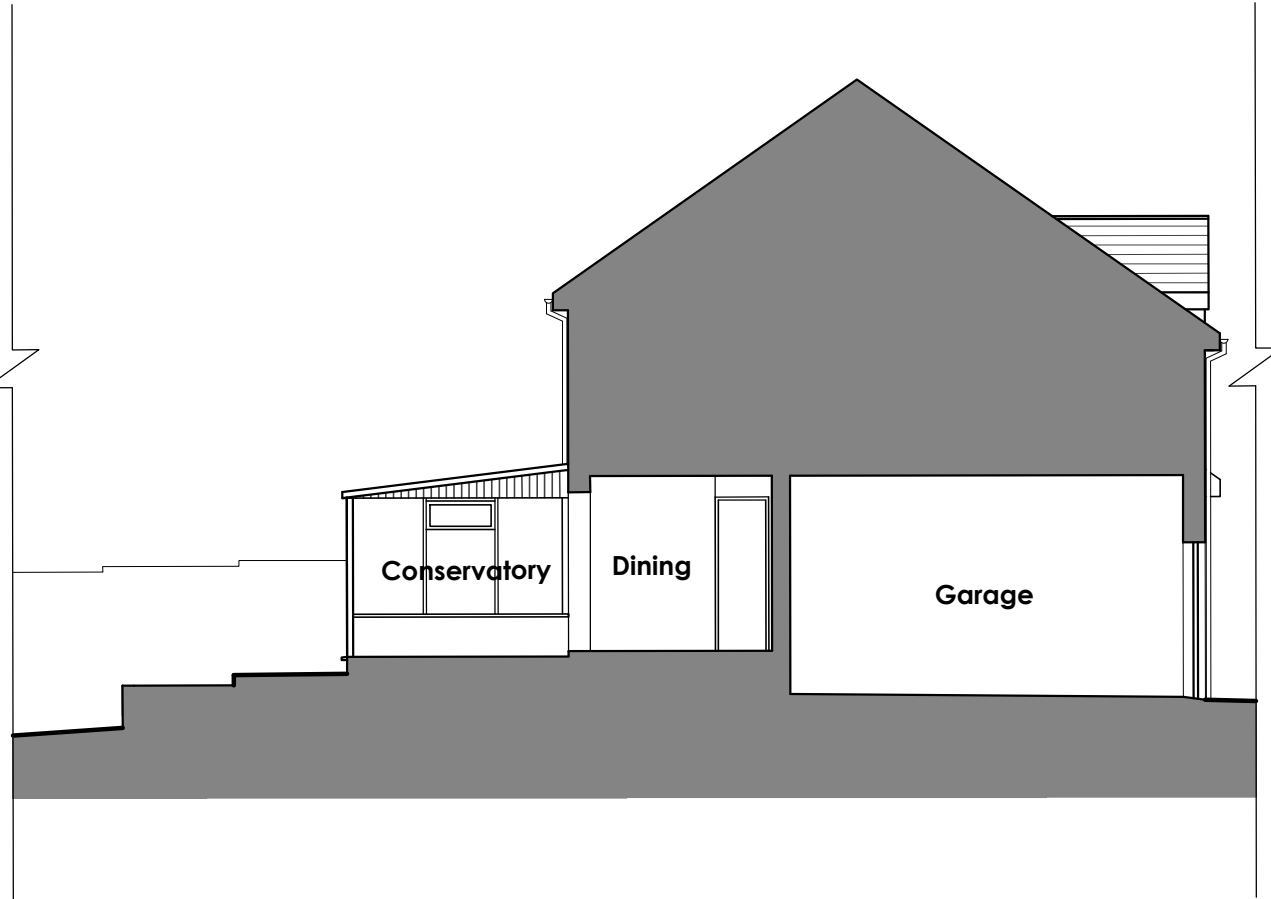

SECTION A-A

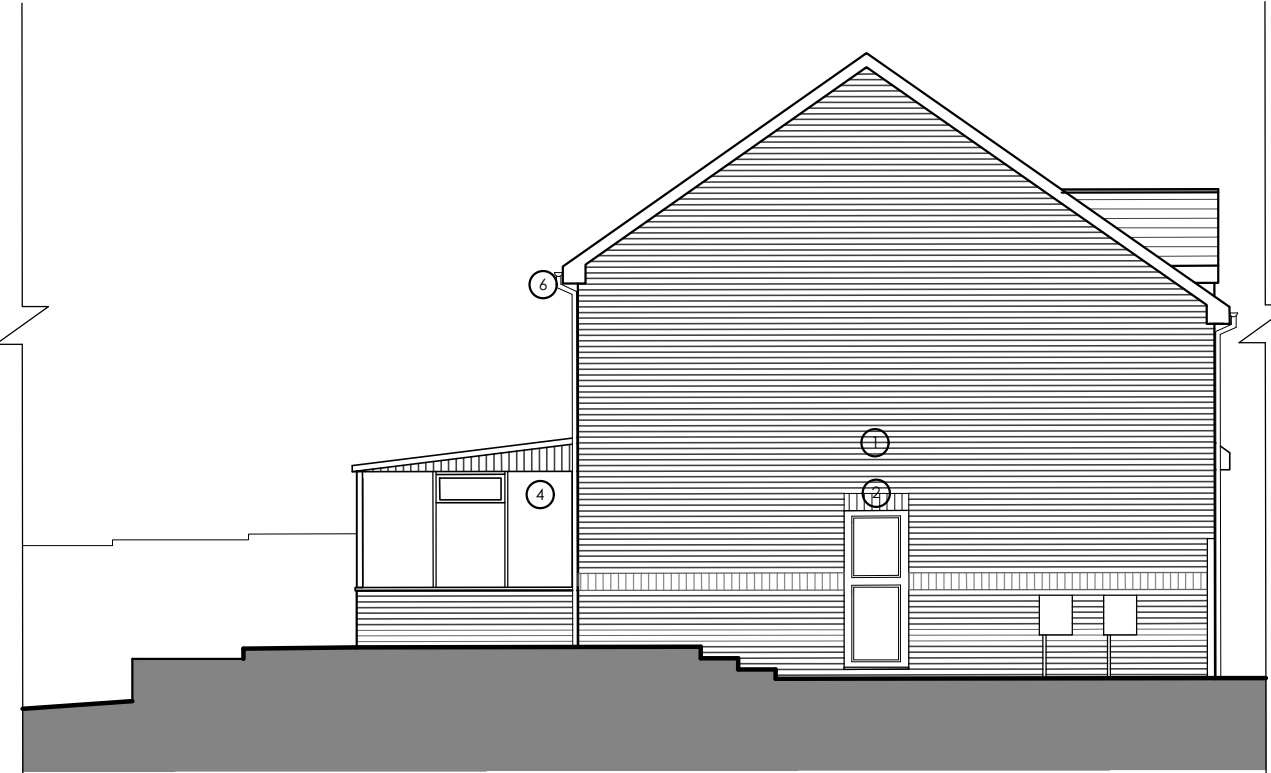

SIDE SOUTH ELEVATION

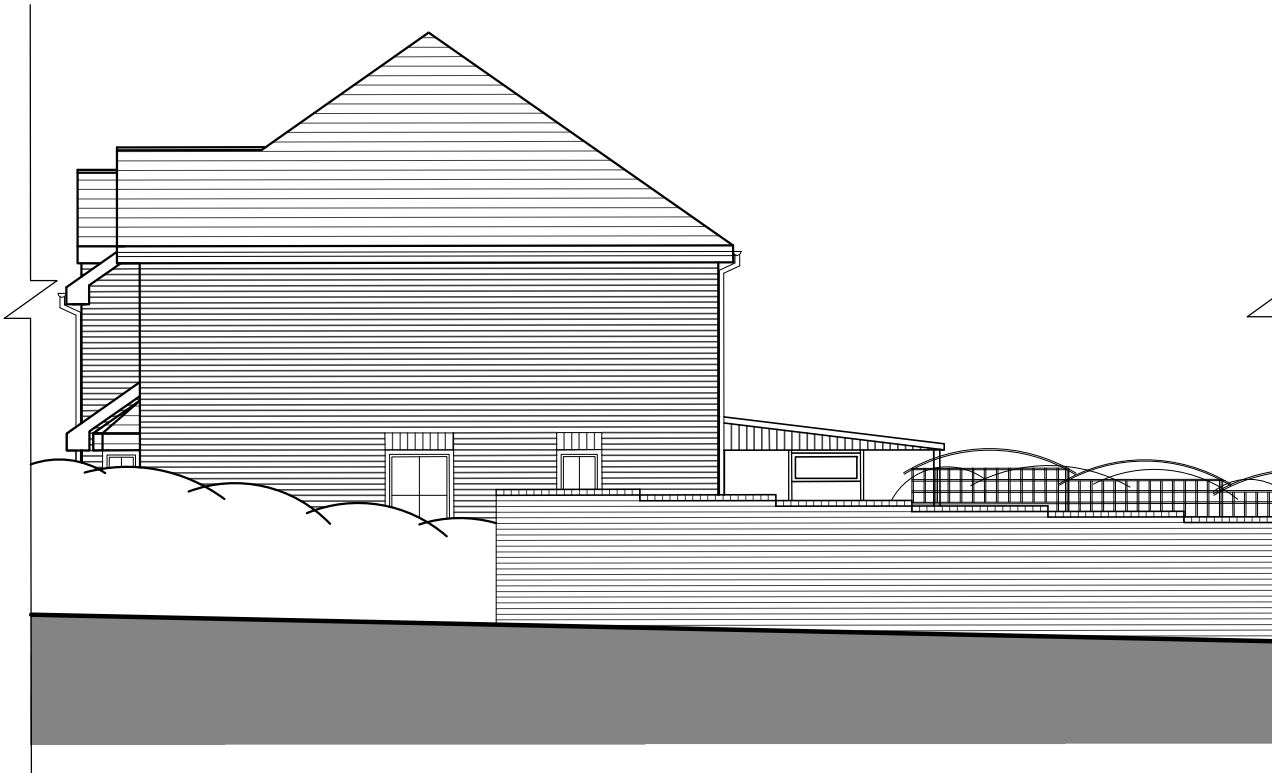

BOUNDARY WALL NORTH ELEVATION

WGADD

Address

Telephone

Email

Website

WHITE + GRAYARCHITECTURE / DESIGN / DEVELOP LTD

159 Chamberlayne Road, Eastleigh, SOUTHAMPTON, SO50 5JG.

16 Truleigh Drive, Portslade, BRIGHTON, BN41 2YQ.

STEVEN (SOUTHAMPTON) 07909961007,

MARTIN (BRIGHTON) 07788175278

whiteandgray@wgadd.co.uk

www.wgadd.co.uk

Project Title
110 Olympic Way, Fair Oak, SO50 8QR

Drawing Title
Existing Site Layout With Ground Floor Plan,
Roof Plan, Section A-A and Elevations.


Drawing No
WG205 100-02

Issue Status
PLANNING ISSUE

Revision
P01

Scale
1:100 @A1

Date
November 2022

 

- EXISTING MATERIALS KEY
- ① RED/ ORANGE FACING BRICKS
 - ② BURNT YELLOW SOLDIER COURSE BRICKWORK
 - ③ BROWN ROOF TILES
 - ④ WHITE uPVC WINDOWS AND DOORS
 - ⑤ WHITE FASCIAS, SOFFITS
 - ⑥ WHITE GUTTERS AND DOWNPIPES

- KEY
- BUILDING OUTLINE TO BE DEMOLISHED
 - SITE BOUNDARY
 - WINDOWS TO BE PROVIDED WITH FROSTED GLASS