




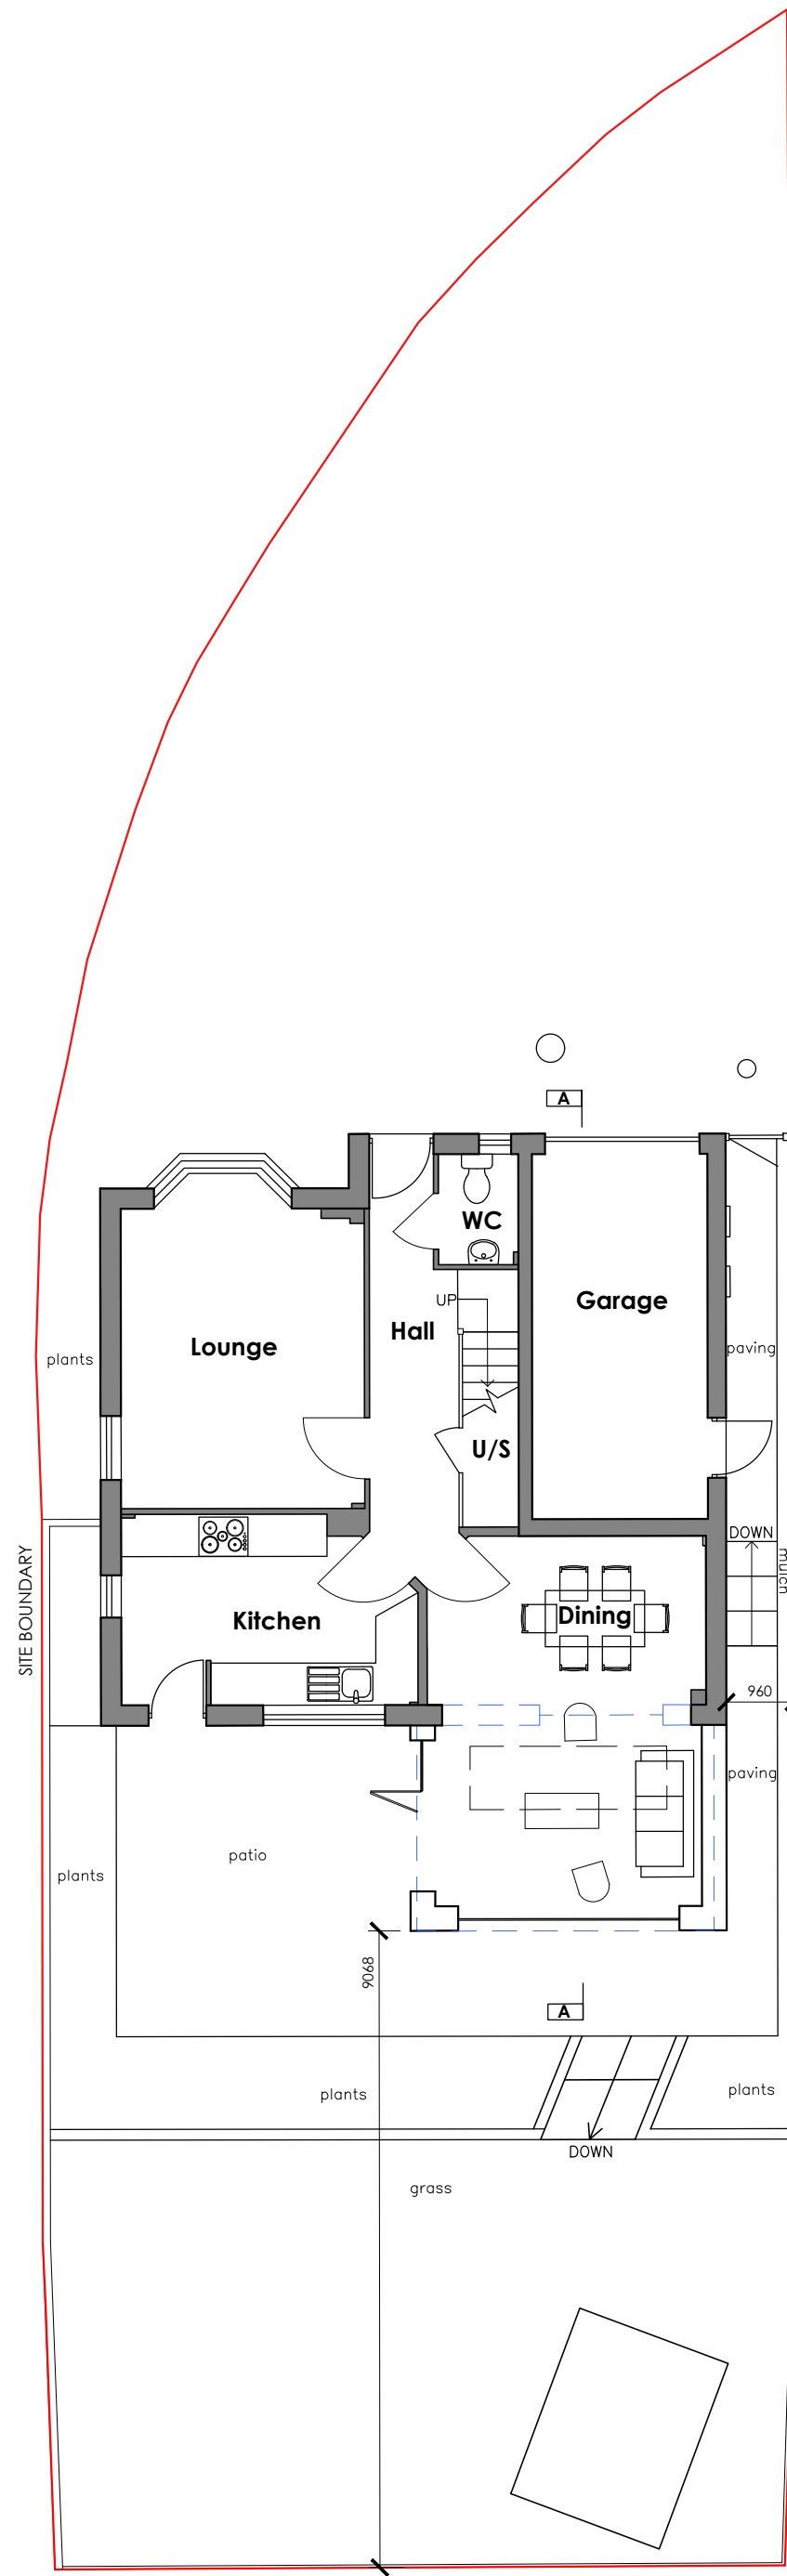

GROUND FLOOR PLAN + SITE LAYOUT (Block plan)

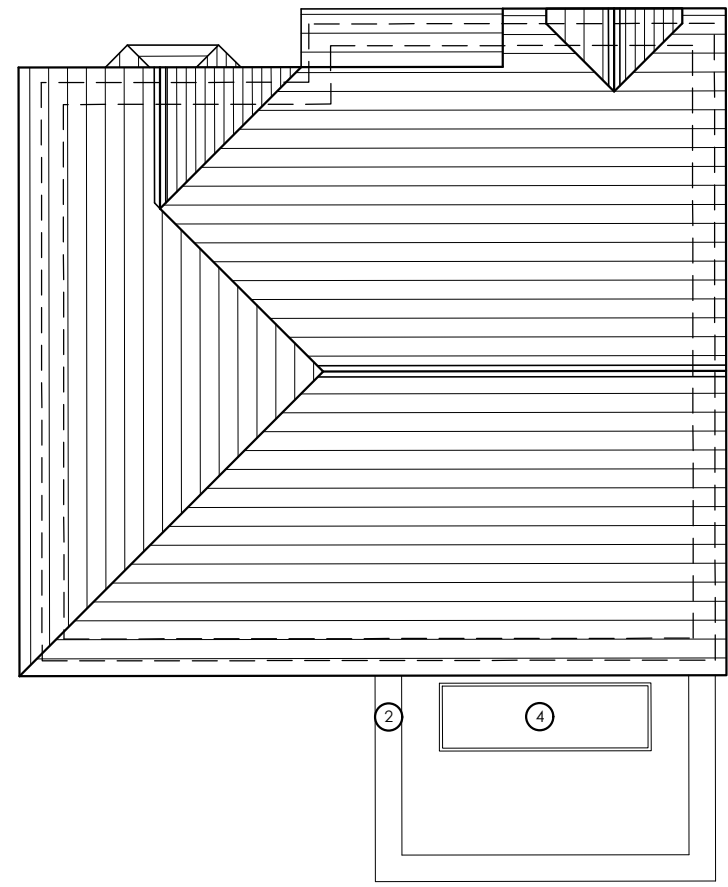


ROOF PLAN

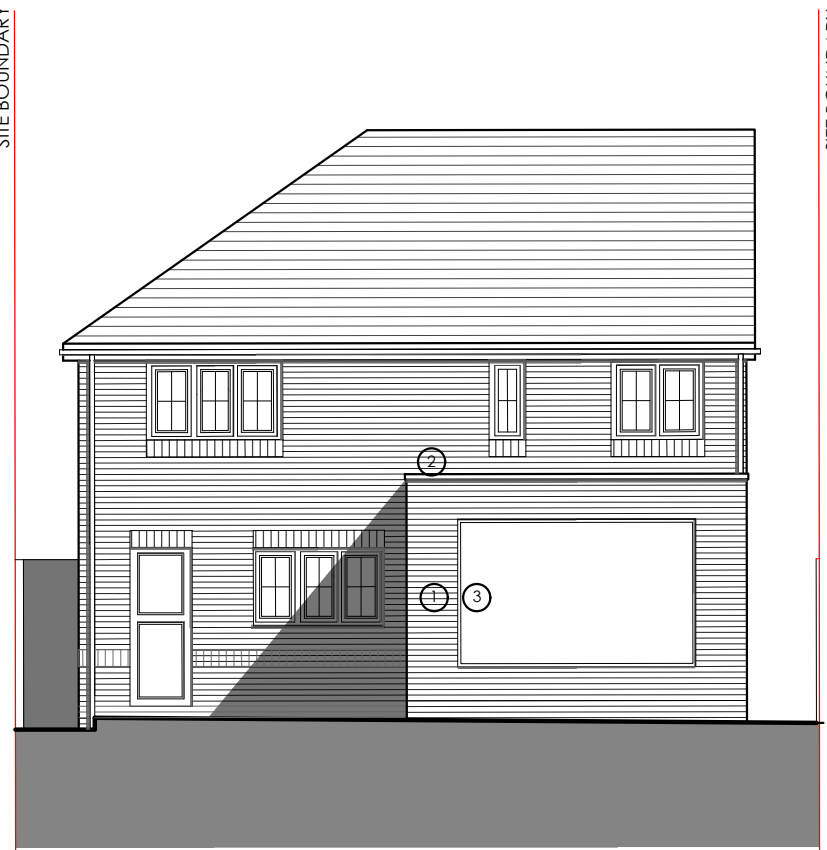

REAR WEST ELEVATION




SIDE NORTH ELEVATION

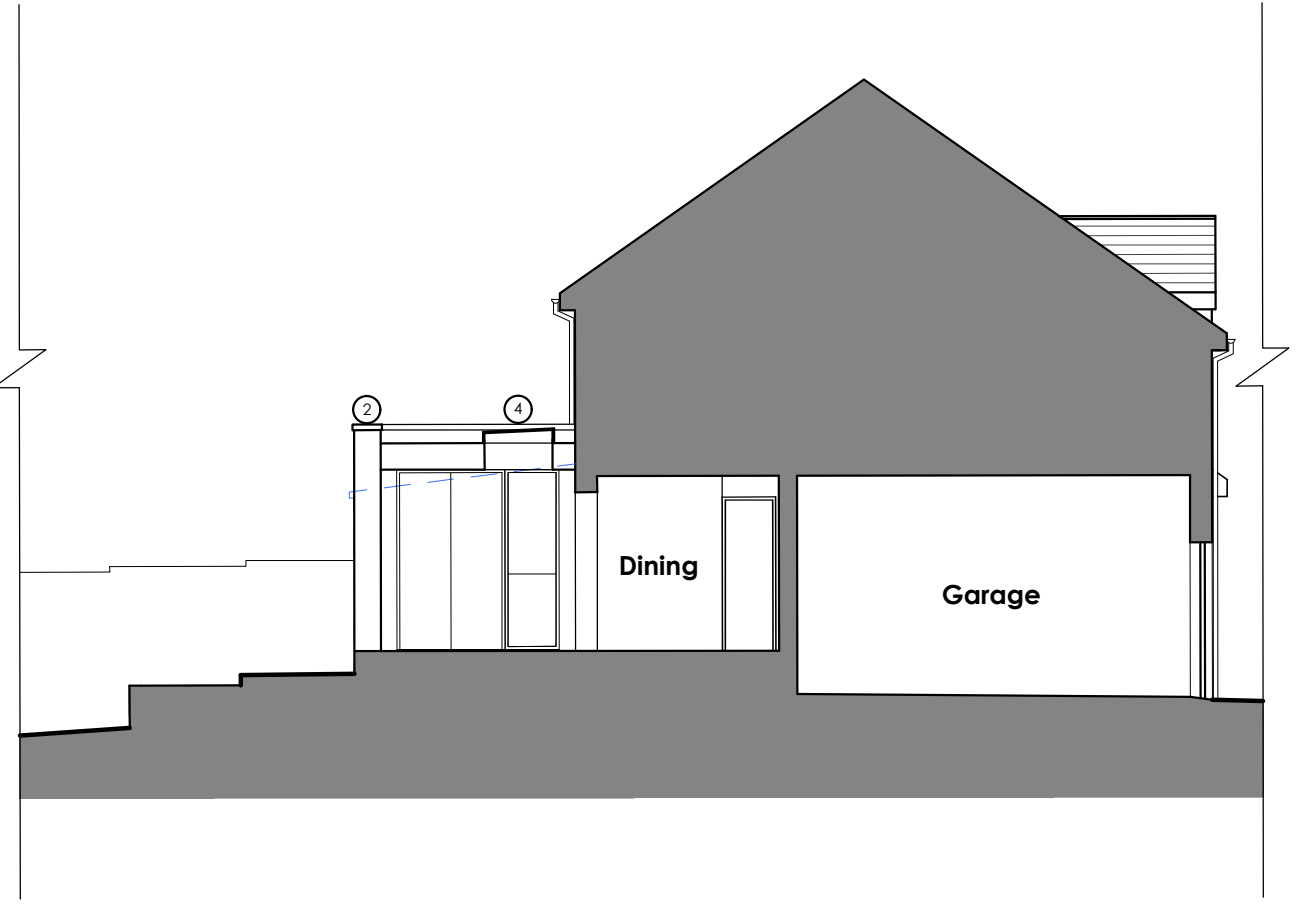

SECTION A-A



SIDE SOUTH ELEVATION

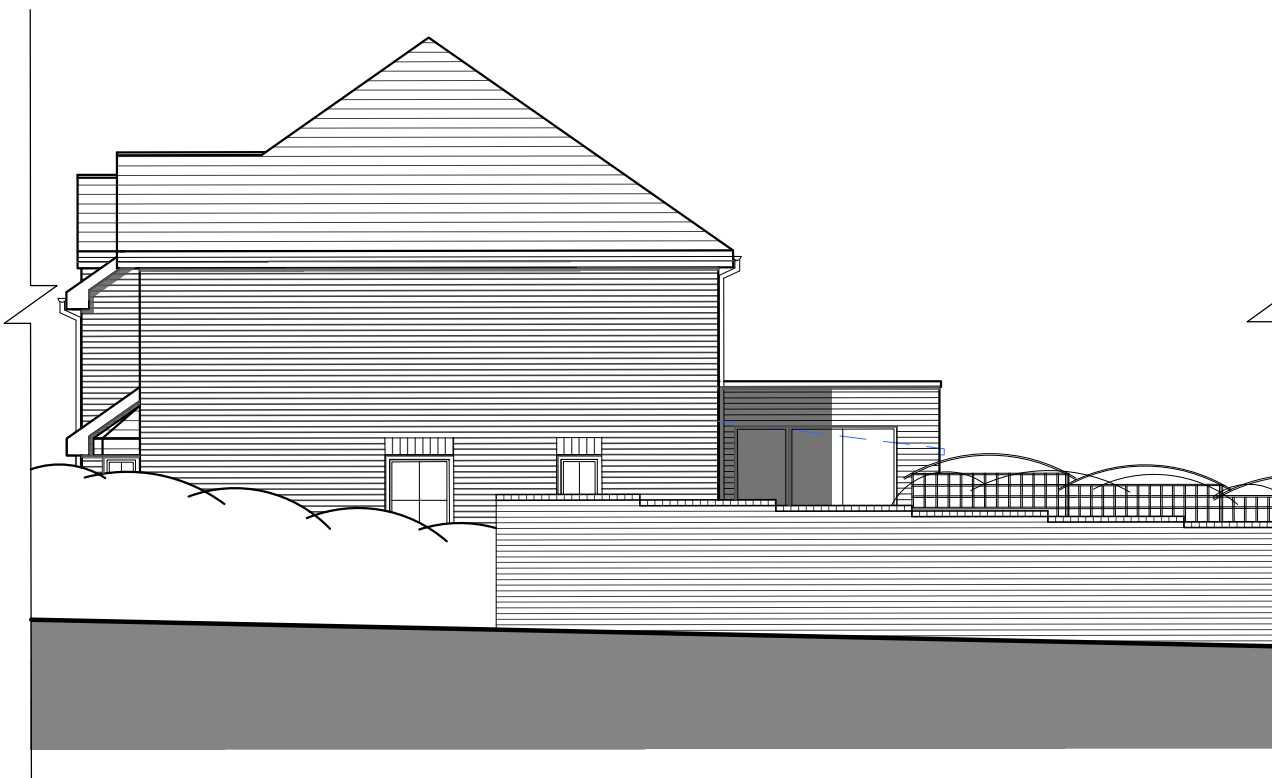

BOUNDARY WALL NORTH ELEVATION

WGADD
WHITE + GRAYARCHITECTURE / DESIGN / DEVELOP LTD
159 Chamberlayne Road, Eastleigh, SOUTHAMPTON, SO50 5JG.
16 Truleigh Drive, Portslade, BRIGHTON, BN41 2YQ.
STEVEN (SOUTHAMPTON) 07909961007,
MARTIN (BRIGHTON) 07788175278
whiteandgray@wgadd.co.uk
www.wgadd.co.uk

Project Title
110 Olympic Way, Fair Oak, SO50 8QR

Drawing Title
Proposed Site Layout With Ground Floor Plan, Roof Plan, Section A-A and Elevations.

This drawing has been produced for planning purposes only do not use for any other reason without prior consent of WGADD LTD, this drawing is copyright.


Drawing No
WG205 100-03

Issue Status
PLANNING ISSUE

Revision
P01

Scale
1:100 @A1

Date
November 2022

 

PROPOSED MATERIALS KEY

- ① RED/ ORANGE FACING BRICKS
- ② RECONSTITUTED STONE/ ALUMINIUM COPING
- ③ GREY WINDOWS AND DOORS
- ④ FLAT FRAMELESS ROOFLIGHT

KEY

- BUILDING OUTLINE TO BE DEMOLISHED
- SITE BOUNDARY
- WINDOWS TO BE PROVIDED WITH FROSTED GLASS