

REVISION HISTORY			
REV	DESCRIPTION	DATE	APPROVED
2	Text Changed	29/05/08	JG

Signage Notes:

1.1.1.Install 1 no: 6m long PEI Genesis logo sign to the West elevation, 250mm down from roof line & 500mm from corner of reception area recess. Illuminate with 2 no: energy efficient lamps. Lamp units to be fitted in a way to allow bulb change from roof of unit & controlled using daylight sensor.

1.1.2.Install 1 no: 6m long PEI Genesis logo sign to the South elevation, 250mm down from roof line & 500mm from corner of reception area recess. Illuminate with 2 no: energy efficient lamps. Lamp units to be fitted in a way to allow bulb change from roof of unit & controlled by daylight sensor.

1.1.3.Install 1 no: 800mm long x 400mm high sign to the South elevation. To read Staff Entrance

1.1.4.Install 1 no: PEI Genesis logo sign to top part of sign column on the right hand side inside the gates.

1.1.5.Install 1 no: ← Reception sign to sign column.

1.1.6.Install 1 no: Visitors Parking sign to sign column. Direction arrow to be confirmed.

1.1.7.Install 1 no: Goods In sign to sign column. Direction arrow to be confirmed.


1.1.8.Install 1 no: Goods Out sign to sign column. Direction arrow to be confirmed.

1.1.9.Install 1 no: 6m long PEI Genesis logo sign to the East (rear) elevation, 250mm down from roof line & positioned central across rear of building.

1.1.10.Install 1 no: 6m long "Slogan " sign to the East elevation, positioned under the PEI Genesis logo sign. To read: 1st CHOICE FOR ALL YOUR CONNECTOR SOLUTIONS www.peigenesis.com


1.1.11.Install 1 no: 800mm long x 300mm high sign to East elevation. To read GOODS IN

1.1.12.Install 1 no: 800mm long x 300mm high sign to East elevation. To read GOODS OUT

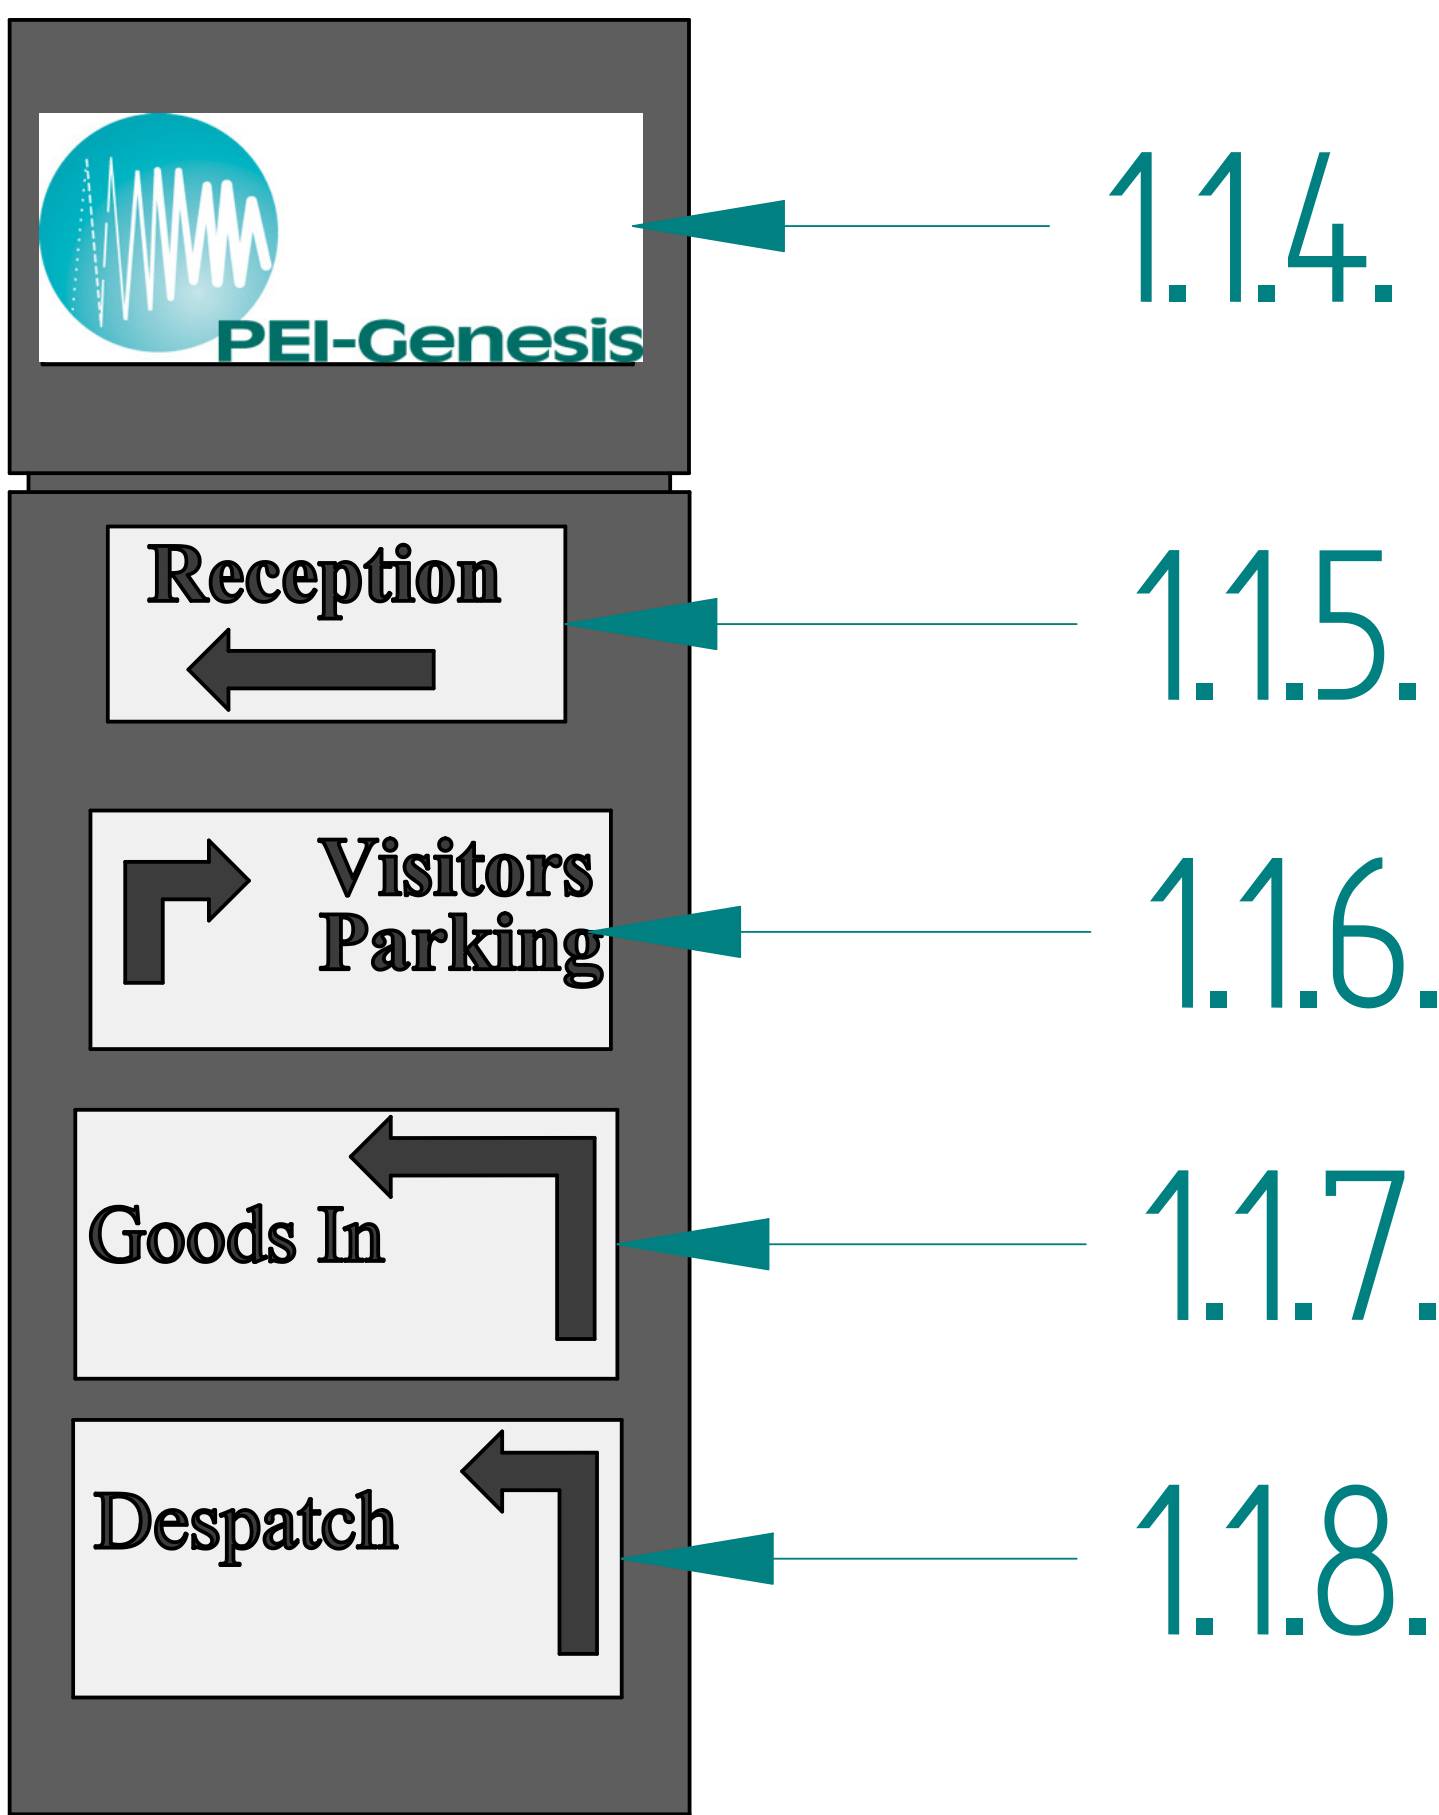


Sign Column


120

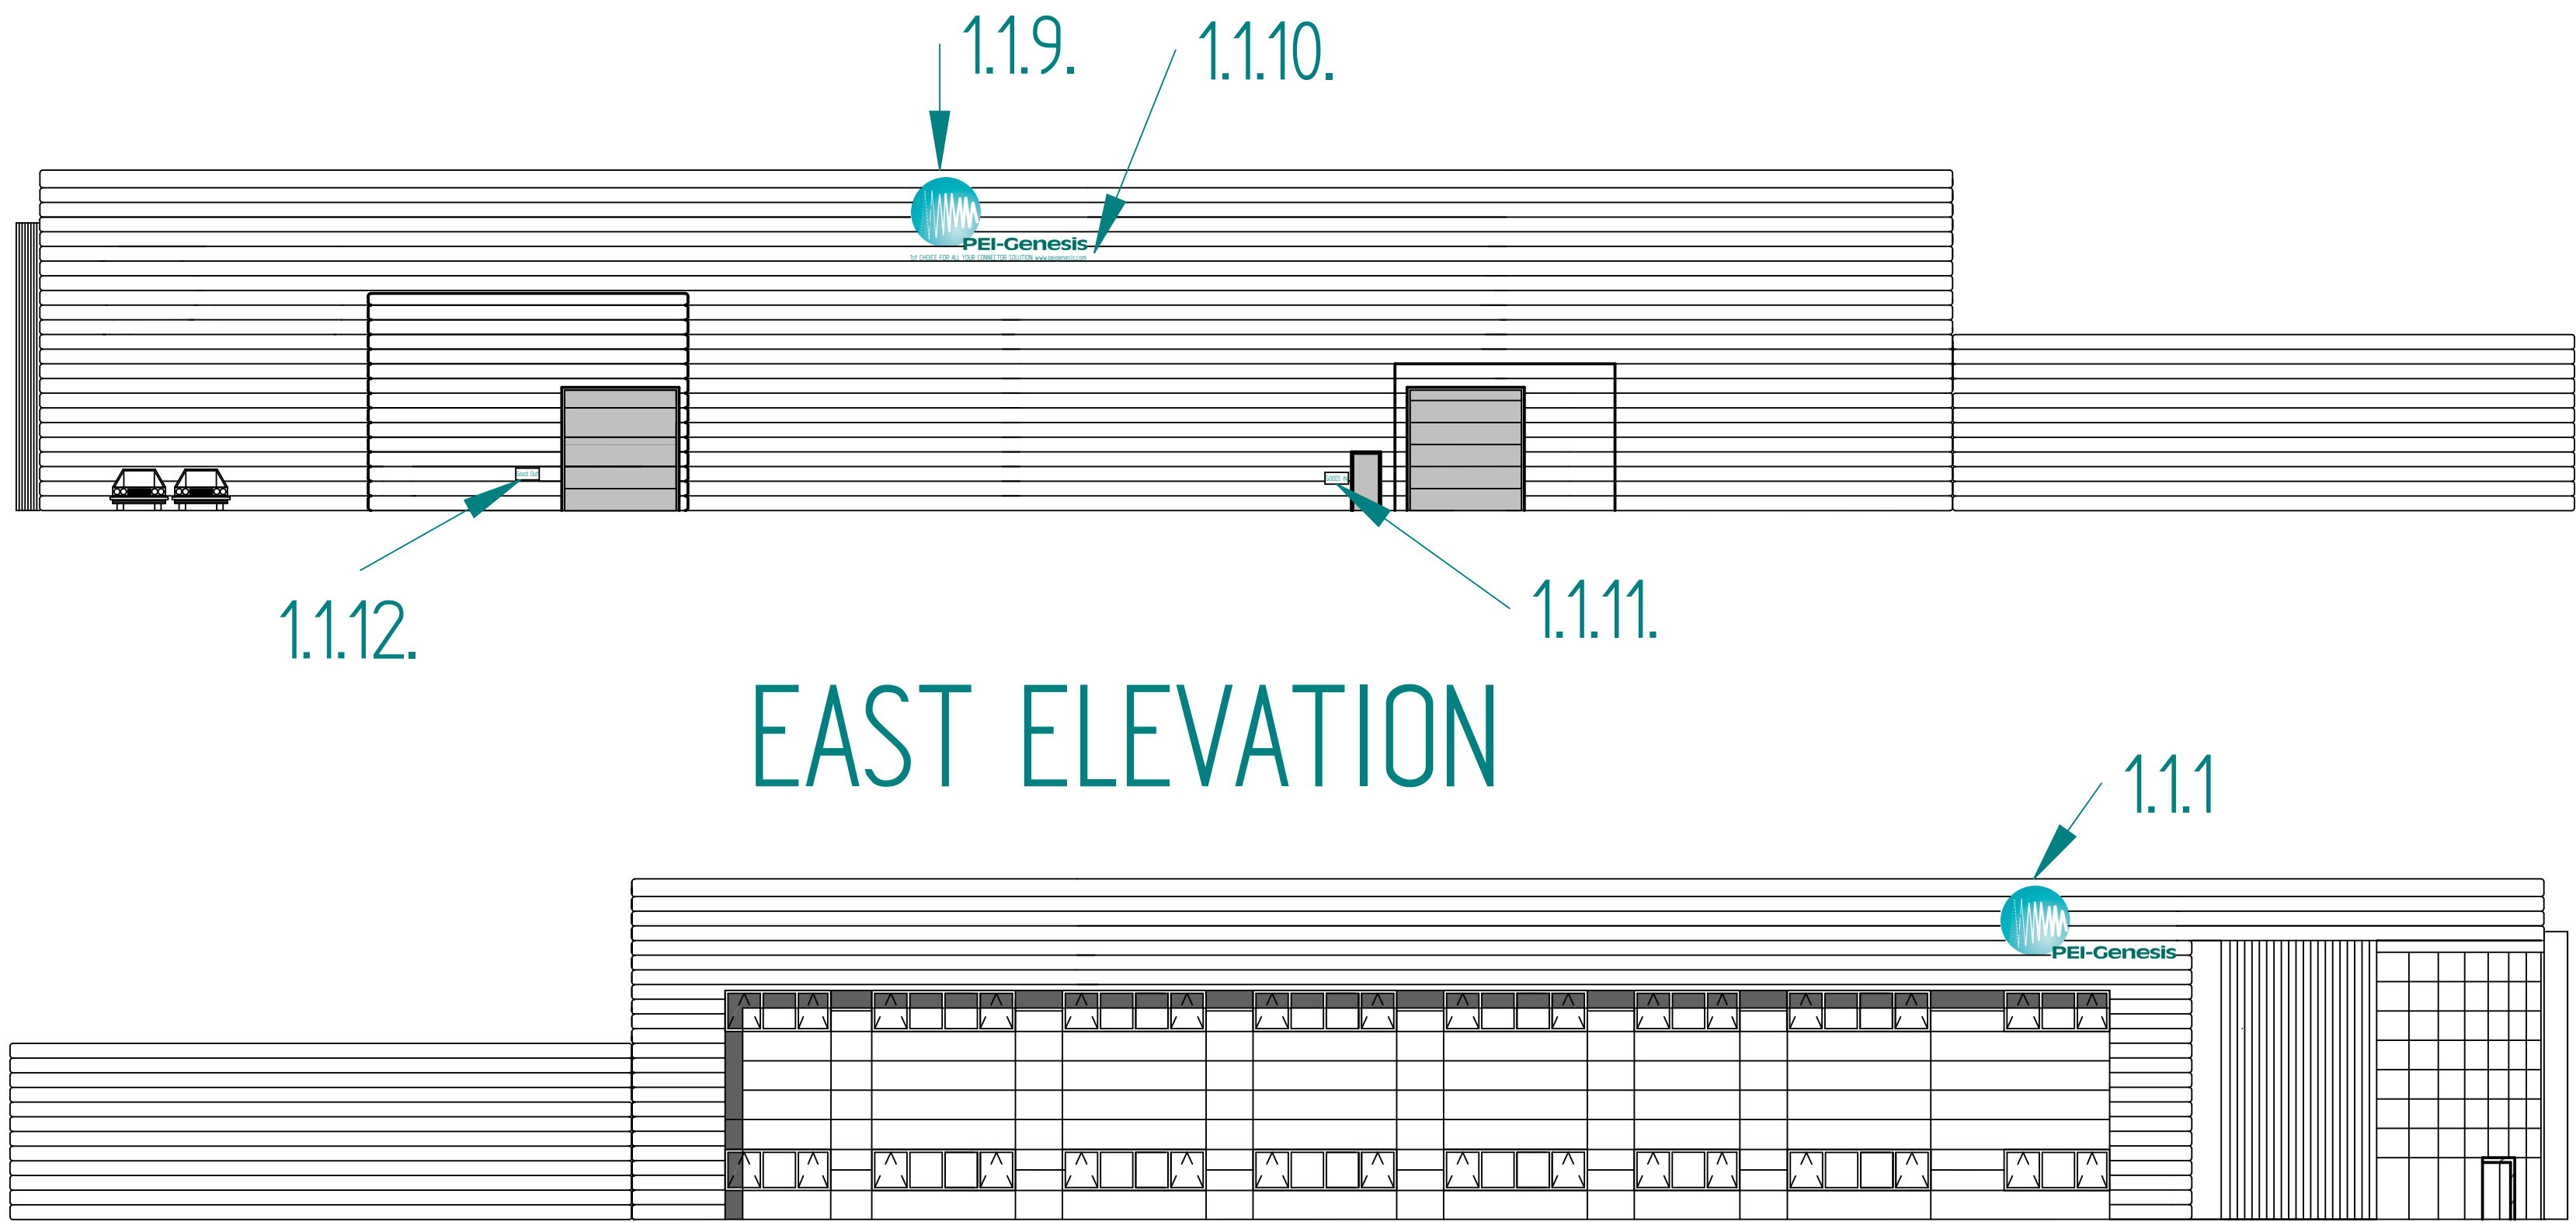


EAST ELEVATION

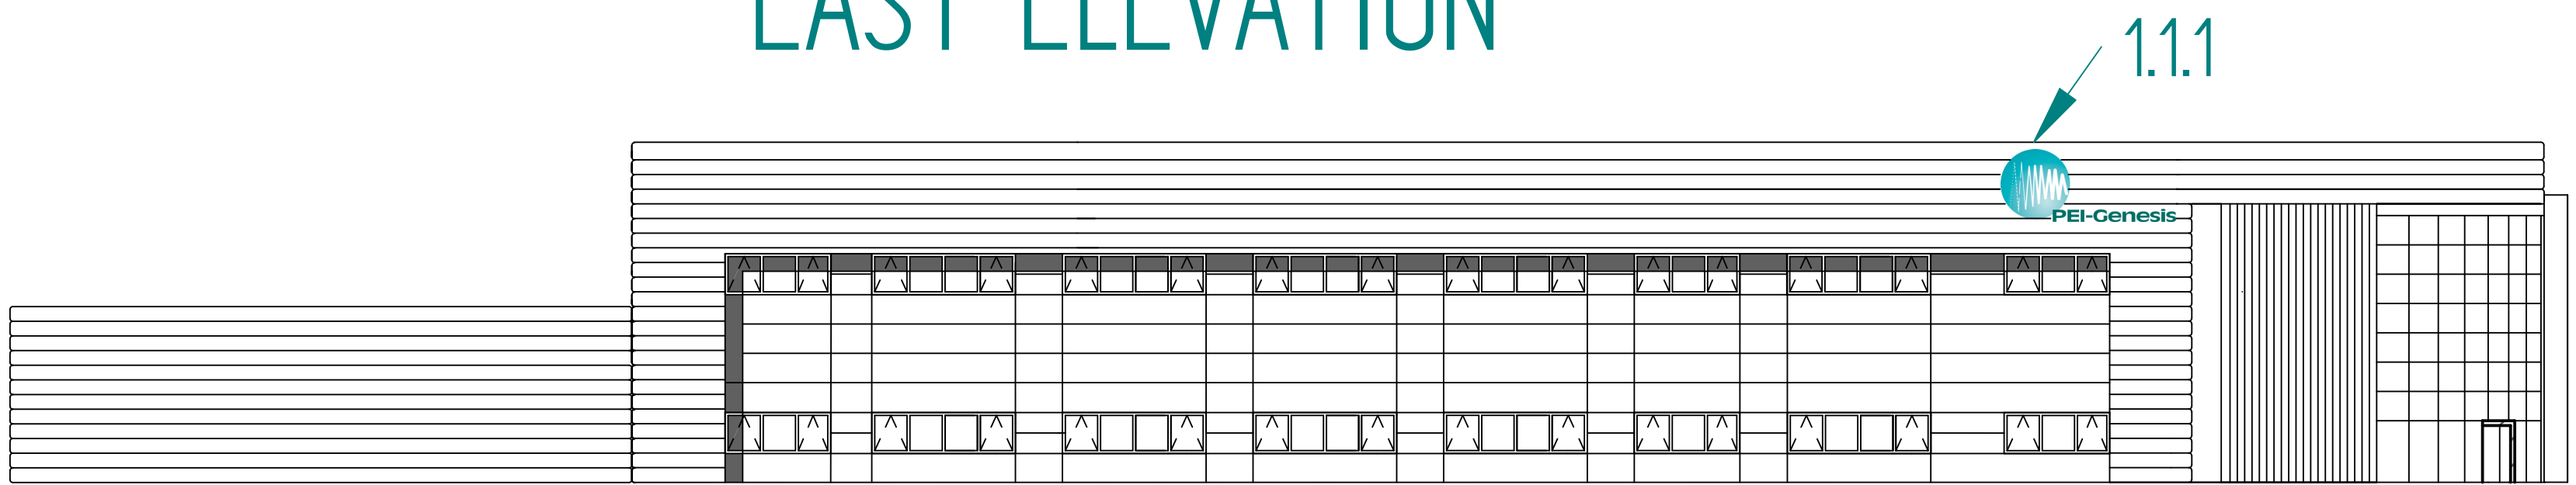

WEST ELEVATION

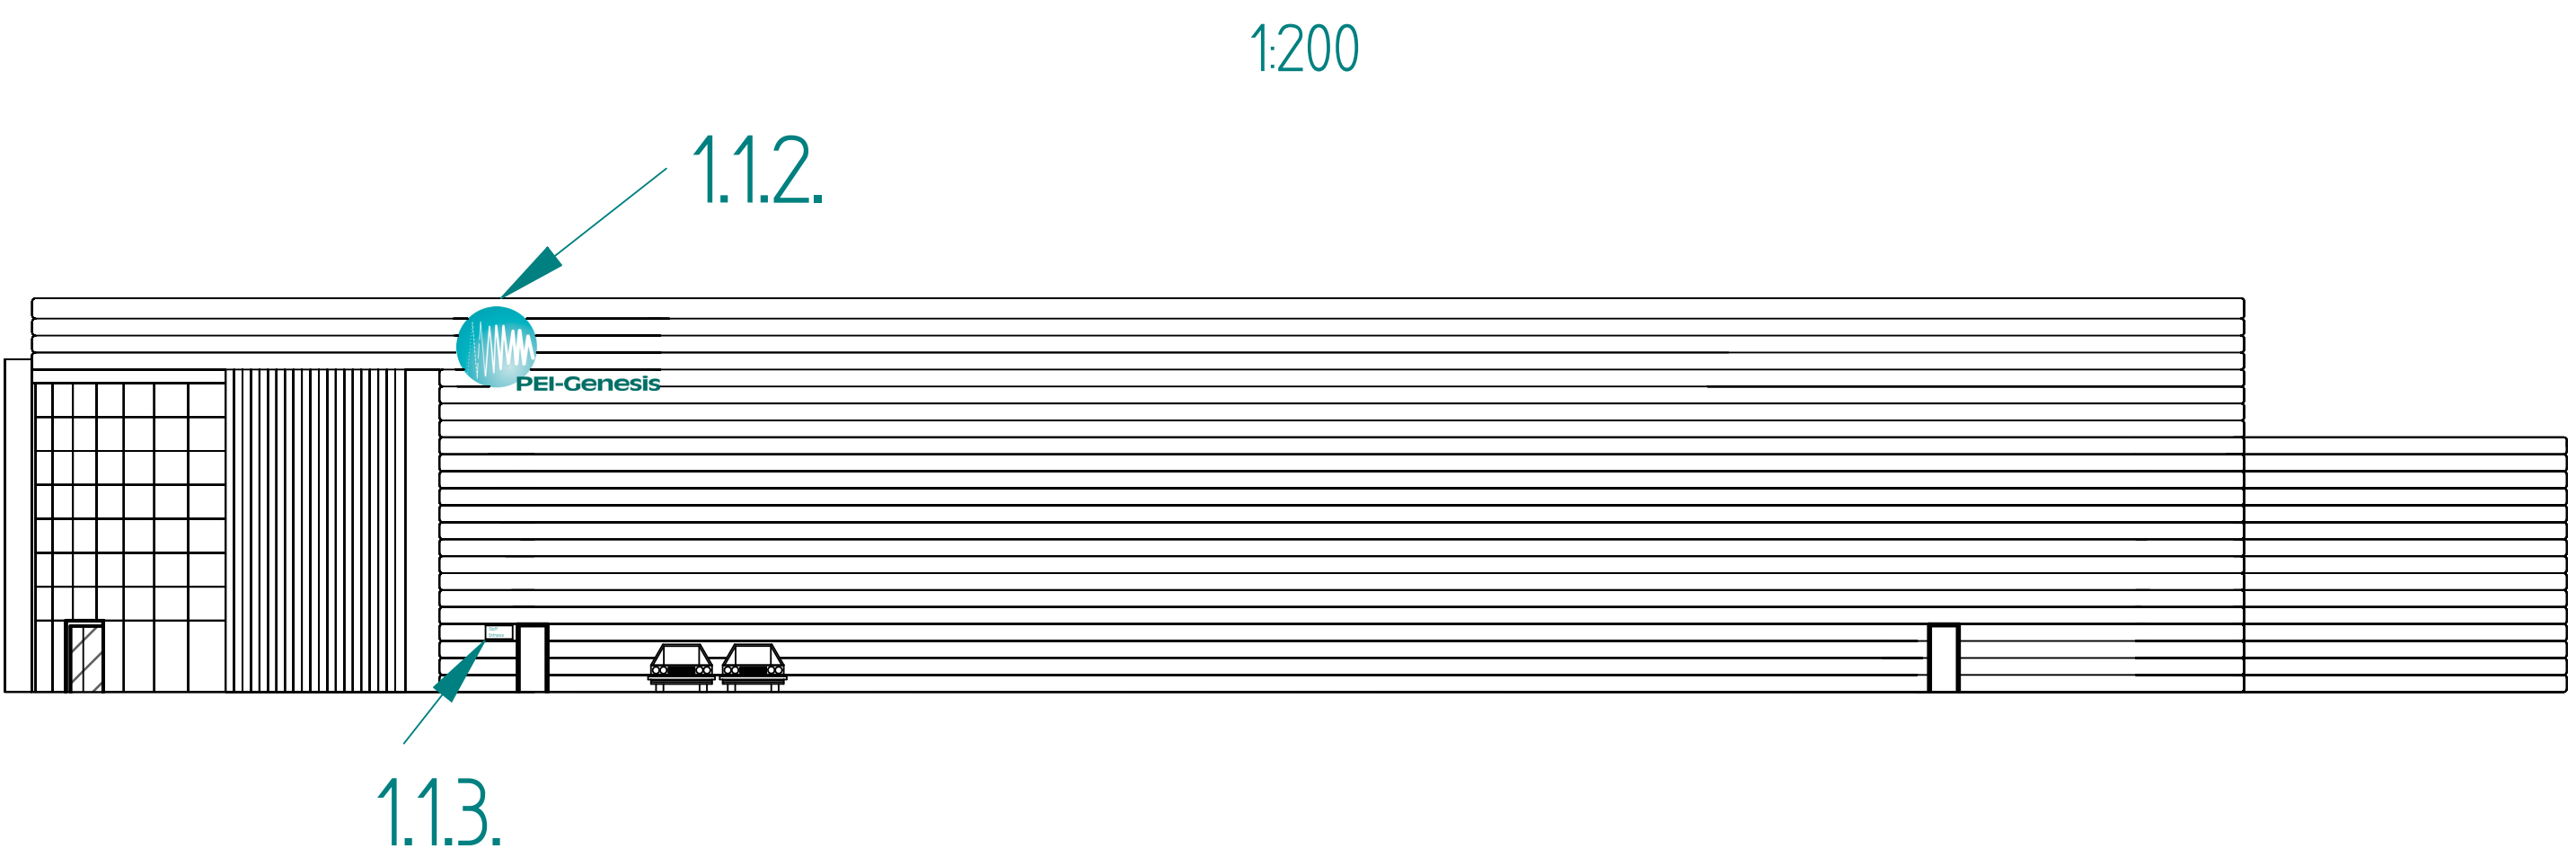

SOUTH ELEVATION

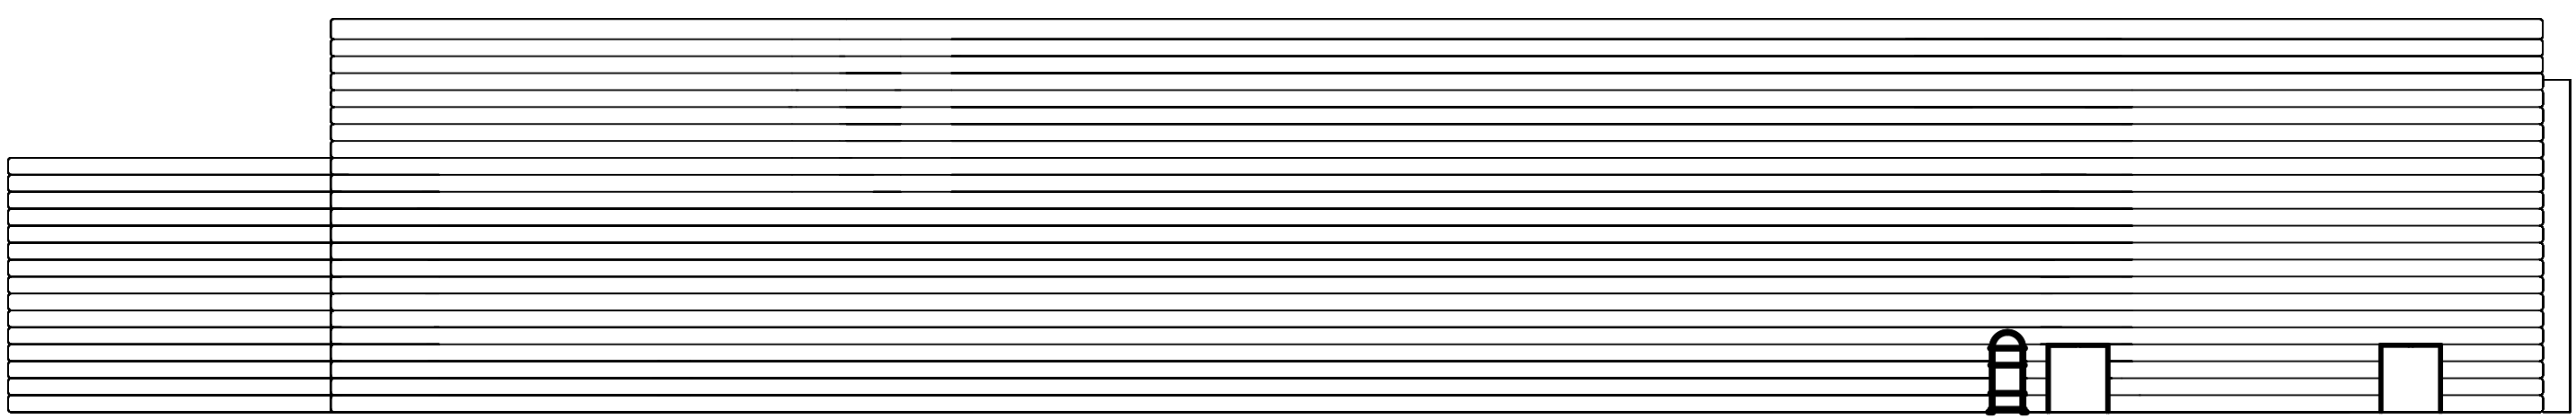

NORTH ELEVATION

1200

DIMENSIONS: INCH TOLERANCE EXCEPT AS NOTED: ANGULAR ± 1° DECIMAL XXX ± .005 DECIMAL XX ± .01 DECIMAL XXXX ± .0002		TITLE Elavation Drawing PEI Genesis		 PRIDE EXCELLENCE INTEGRITY PEI-Genesis Unit 3 Trident Centre Armstrong rd Basingstoke RG24 8NU	
MATERIAL N/A					
FINISH N/A					
TREATMENT NONE					
DWG Pgmed001		FSCM			
DRAWN BY Jamie McBride		DATE 05/29/08		PART NO.	
APPROVED BY Jerry Griffin		DATE		REV 2	
Drawn in SOLID EDGE V15, formatted for plotting on a 36"x24" sheet using a 34.5" x 23" border on an HP C7769B plotter with a 34.7" x 23.6" usable plot area.		SIZE A0		Sheet 1 of 5	
		SCALE 1:200		TOP FOLDER	
FILE Elavations v2 .dft		NOTICE OF CONFIDENTIALITY THIS DRAWING IS THE PROPERTY OF PEI-Genesis. ALL RIGHTS RESERVED. REPRODUCTION BY ANY MEANS OR DISTRIBUTION TO THIRD PARTIES IS STRICTLY PROHIBITED WITHOUT THE WRITTEN PERMISSION OF AN AUTHORIZED AGENT OF PEI-GENESIS.			