




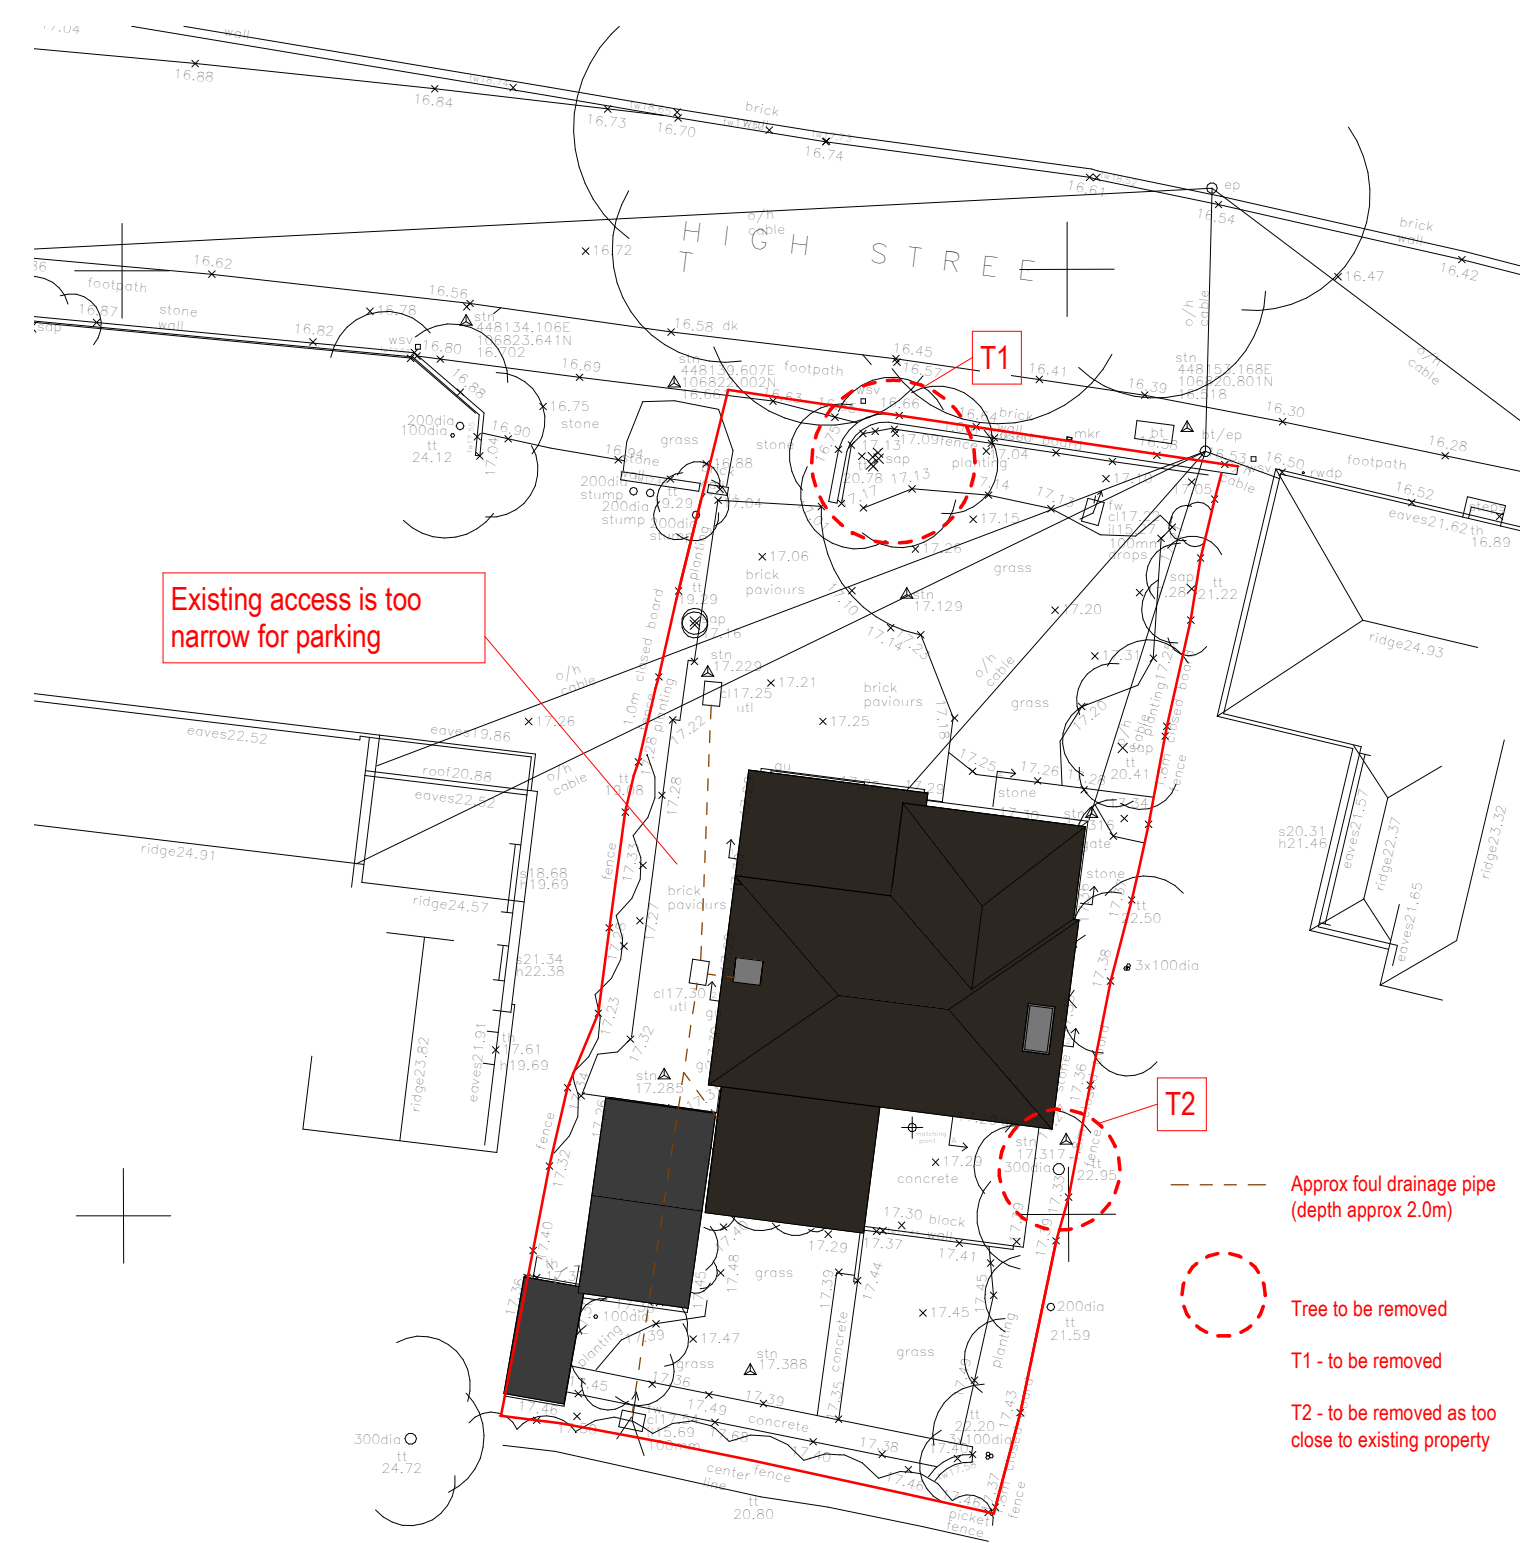


1 Site Plan Existing
1 : 200

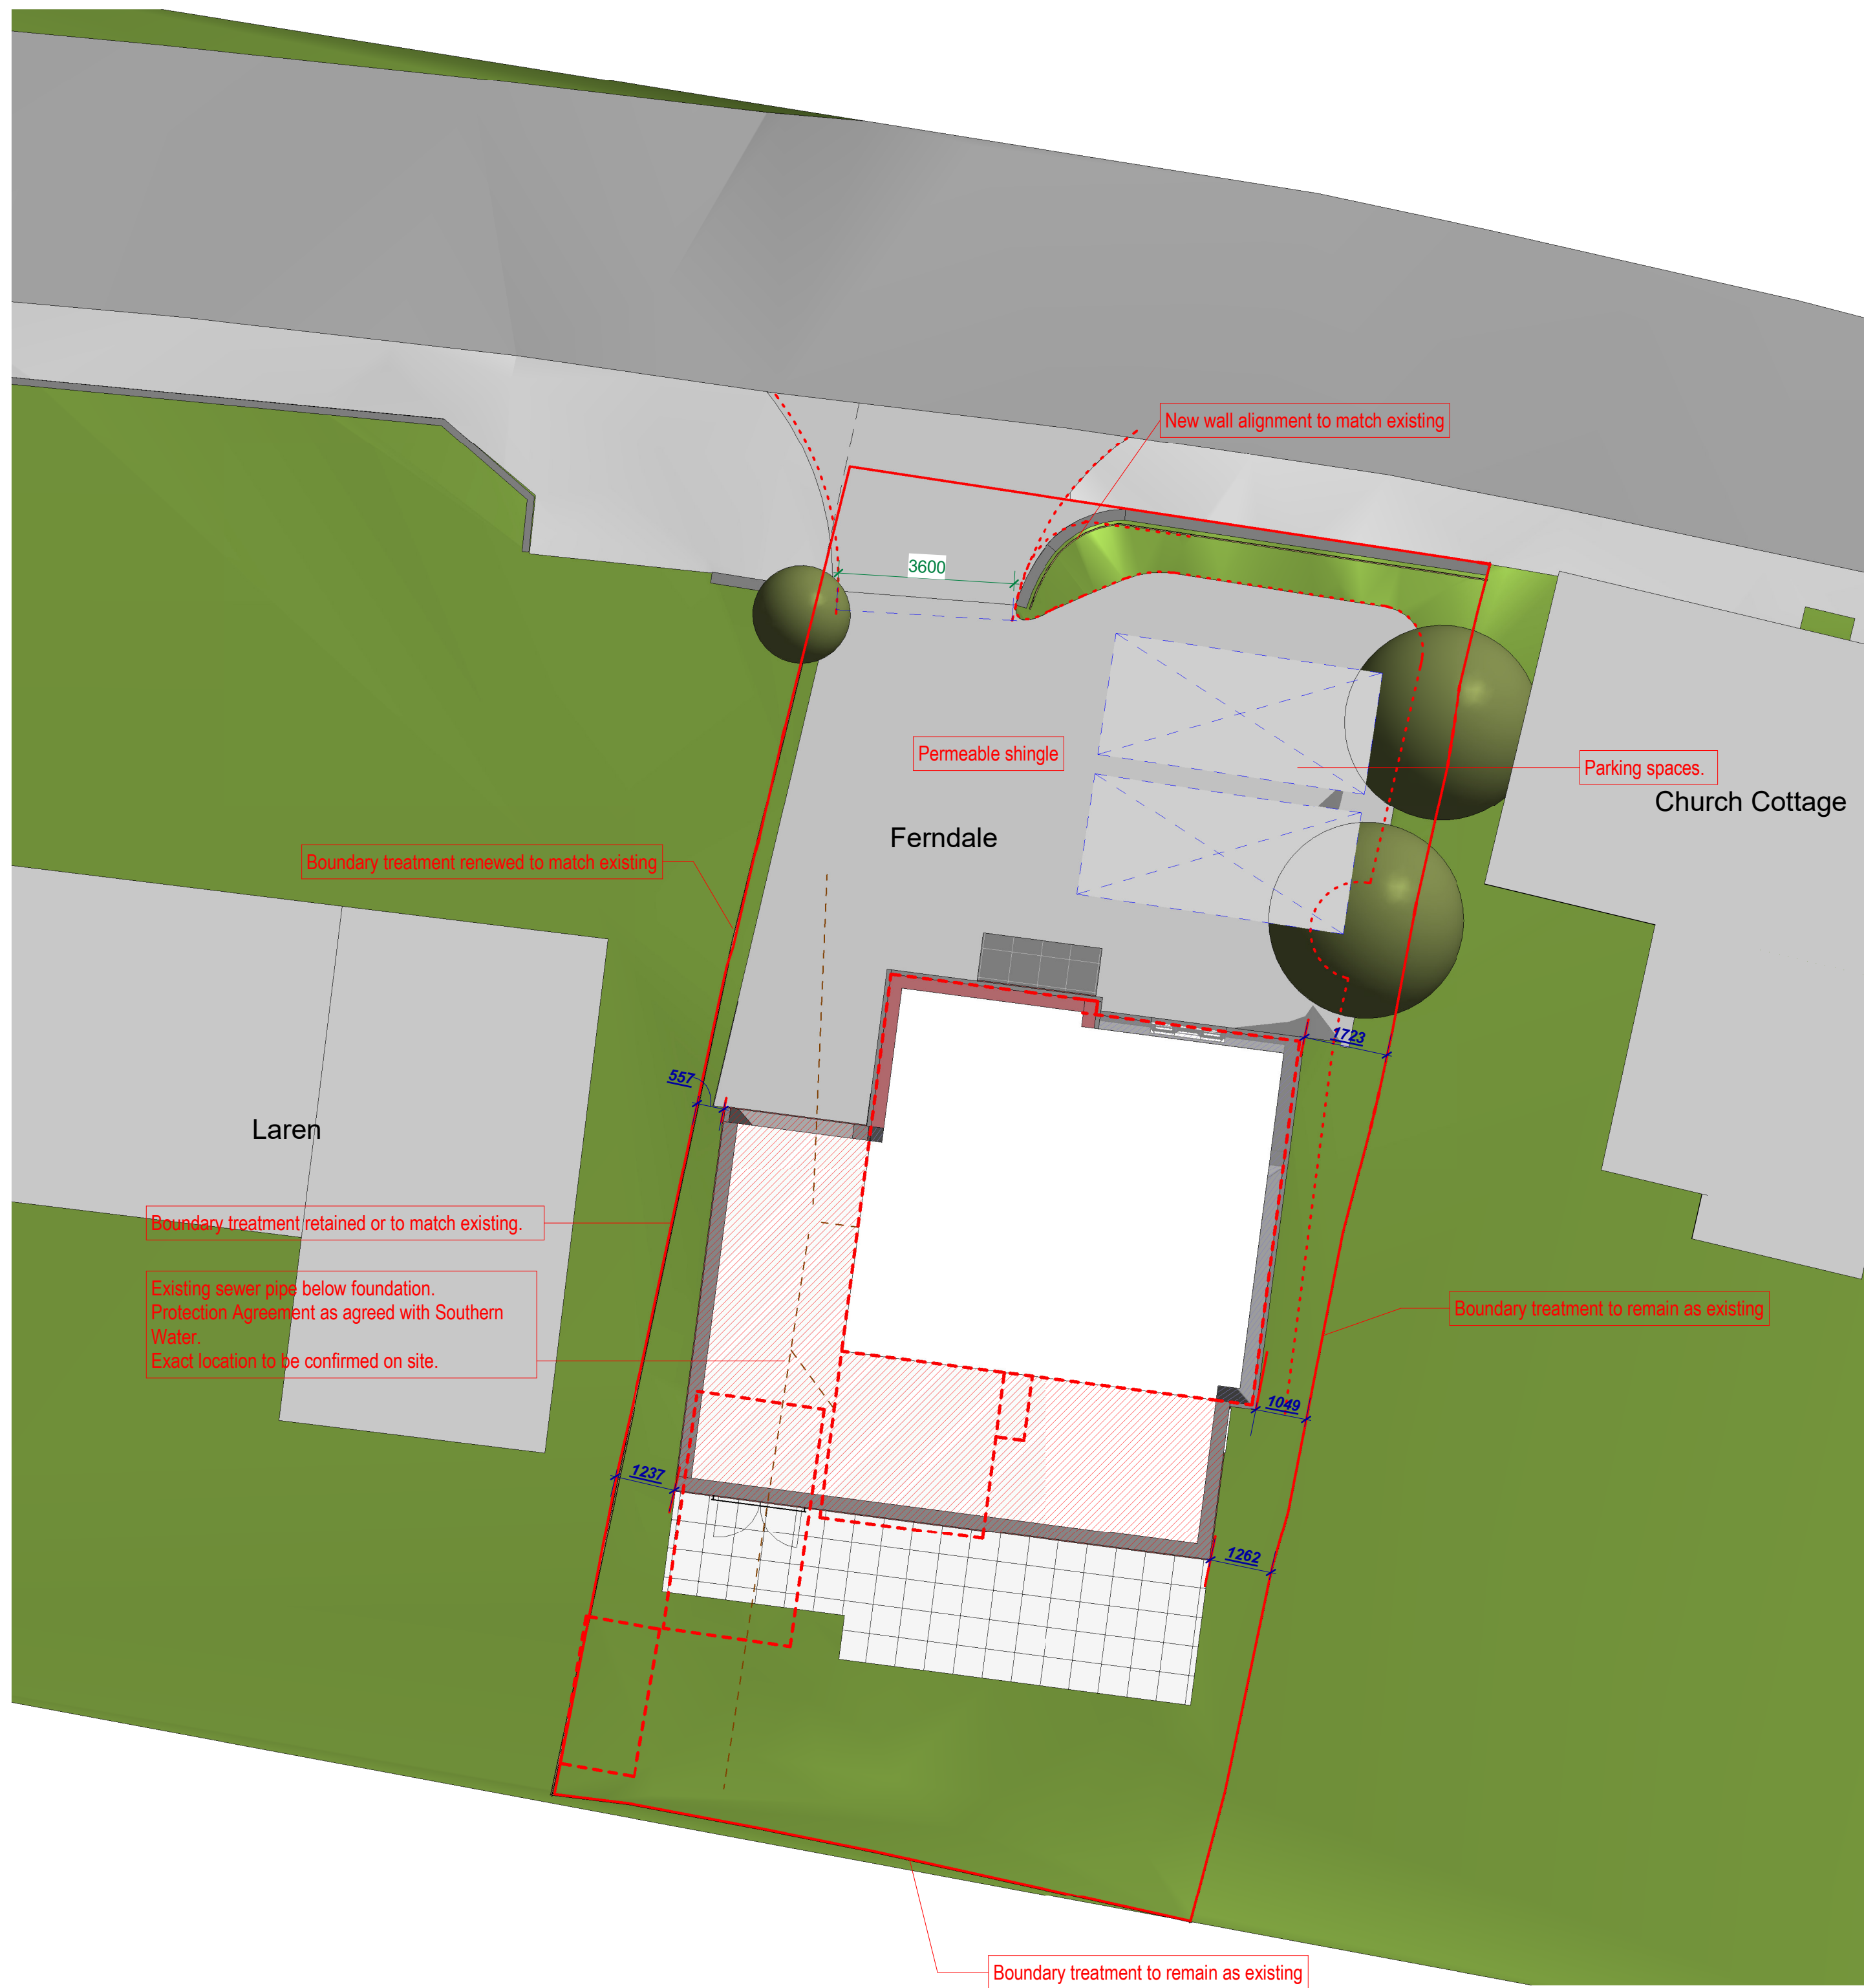

2 Proposed Site Plan 1-200
1 : 200

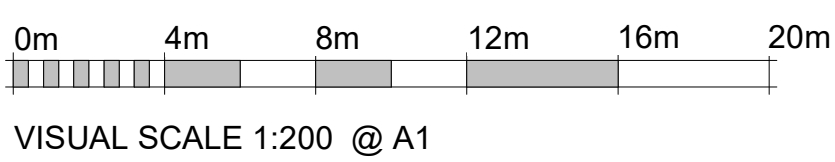

3 Proposed Site Plan
1 : 100

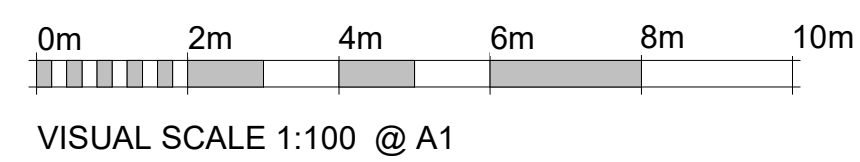

- Proposed Extension
- Existing Building Footprint
- Boundary Line

No.	Rev	Date	Description	IB
8	P04	12/12/22	Amended following LA comments	SL
7	P03	06/12/22	Amended following LA comments	SL
6	P02	05/12/22	Boundary Line Added	SL
5	P01	20/10/22	Planning Issue	WS
4	SK04	06/05/22	Issue after comments	WS
3	SK03	04/05/22	Comments accommodated	WS
2	SK02	07/03/22	Foul Drainage Pipe	WS
1	SK01	25/02/22	Initial Issue	JPV
Revisions				

CLIENT		
Jamie Tamlin		
PROJECT		
Ferndale House		
DRAWING		
Site Plan		
DRAWN BY	CHECKED BY	DATE
WS	NS	21/10/22
SCALE (@ A1)	PROJECT NUMBER	
As indicated	220101	
DRAWING NUMBER	REV	
001	P04	



Unit 7 | Basepoint Business Centre
Winnall Valley Road | Winchester | SO23 0LD
tkls.co.uk | office@tkl.co.uk | 01962 714 007

TKLS Architects is the trading name of TKLS Architecture Limited.
The copyright of this drawing is vested in the architect. It must not be copied
nor the work reproduced without written consent.
Figured dimensions only to be taken from this drawing.
All contractors must visit the site and be responsible for taking and checking all
dimensions relative to the work shown on this drawing.