


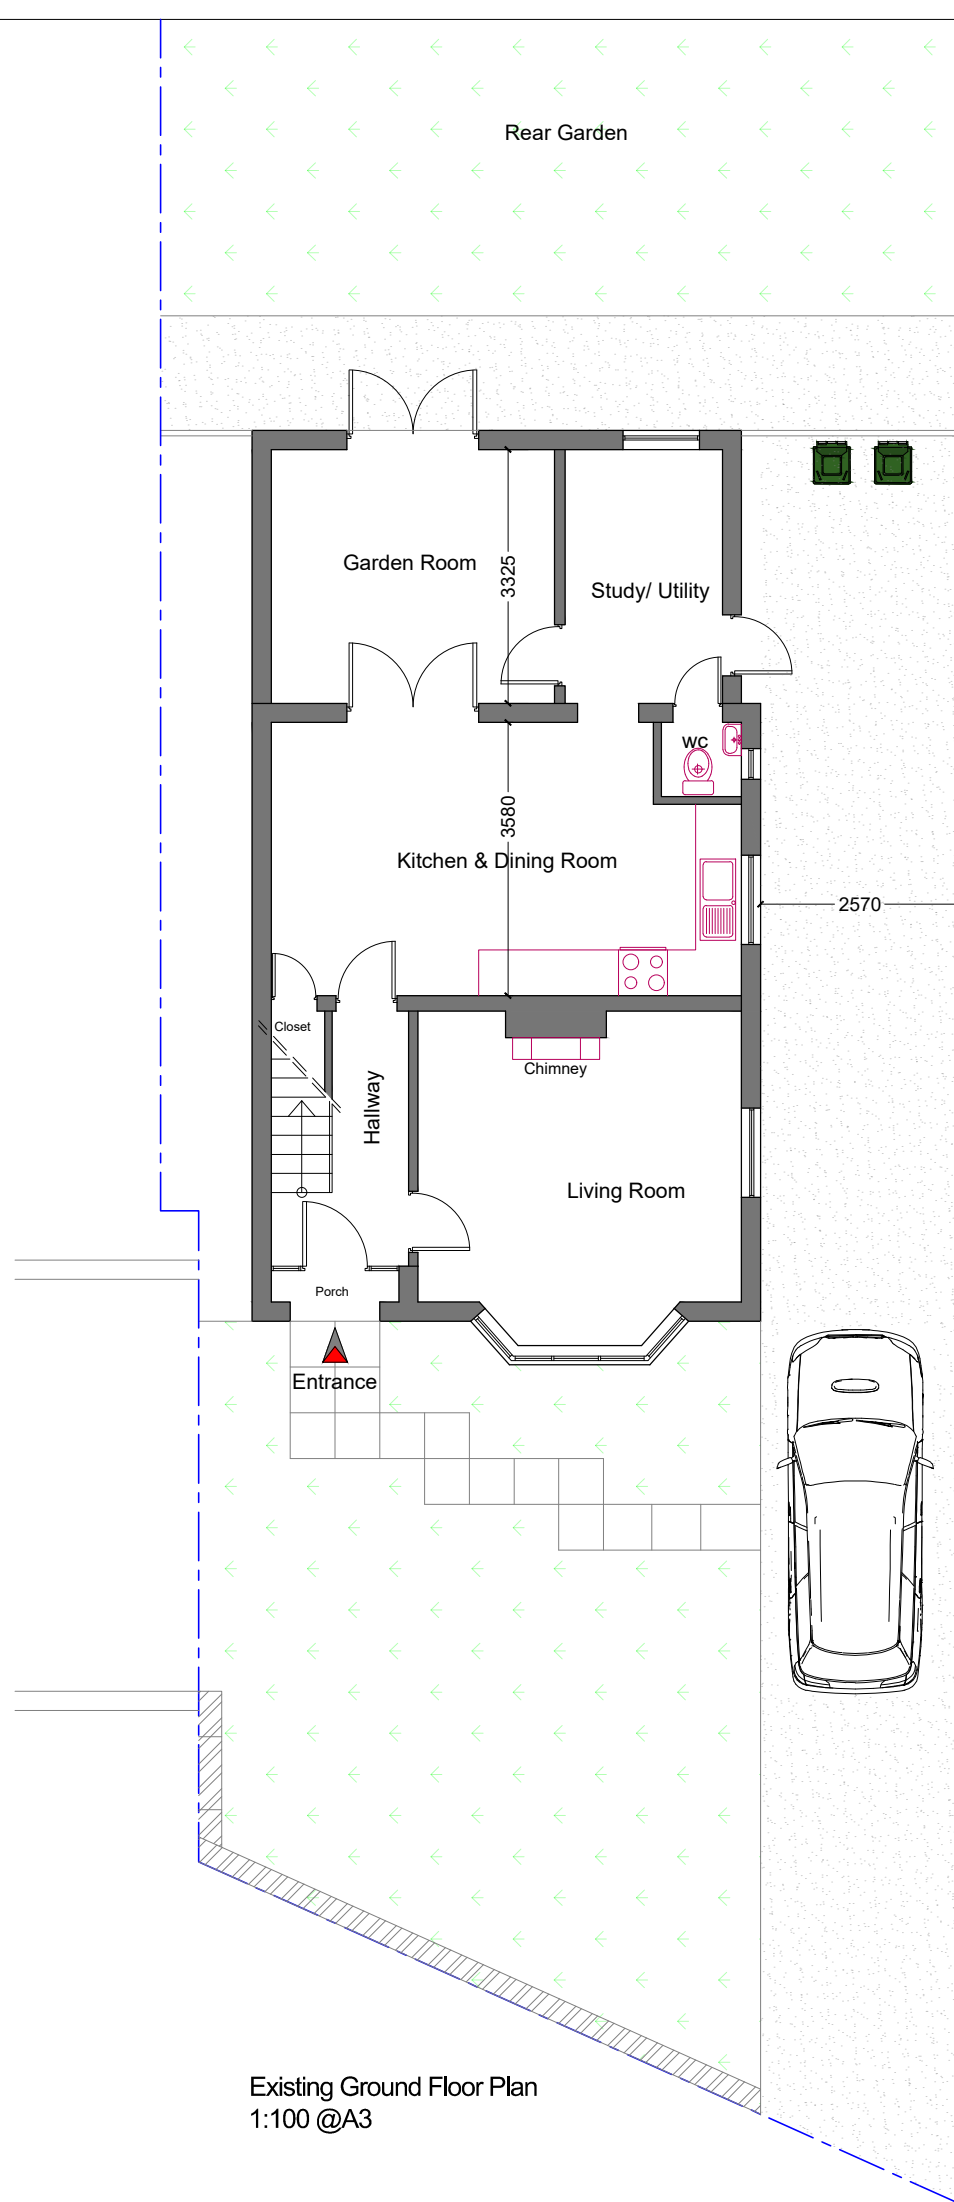


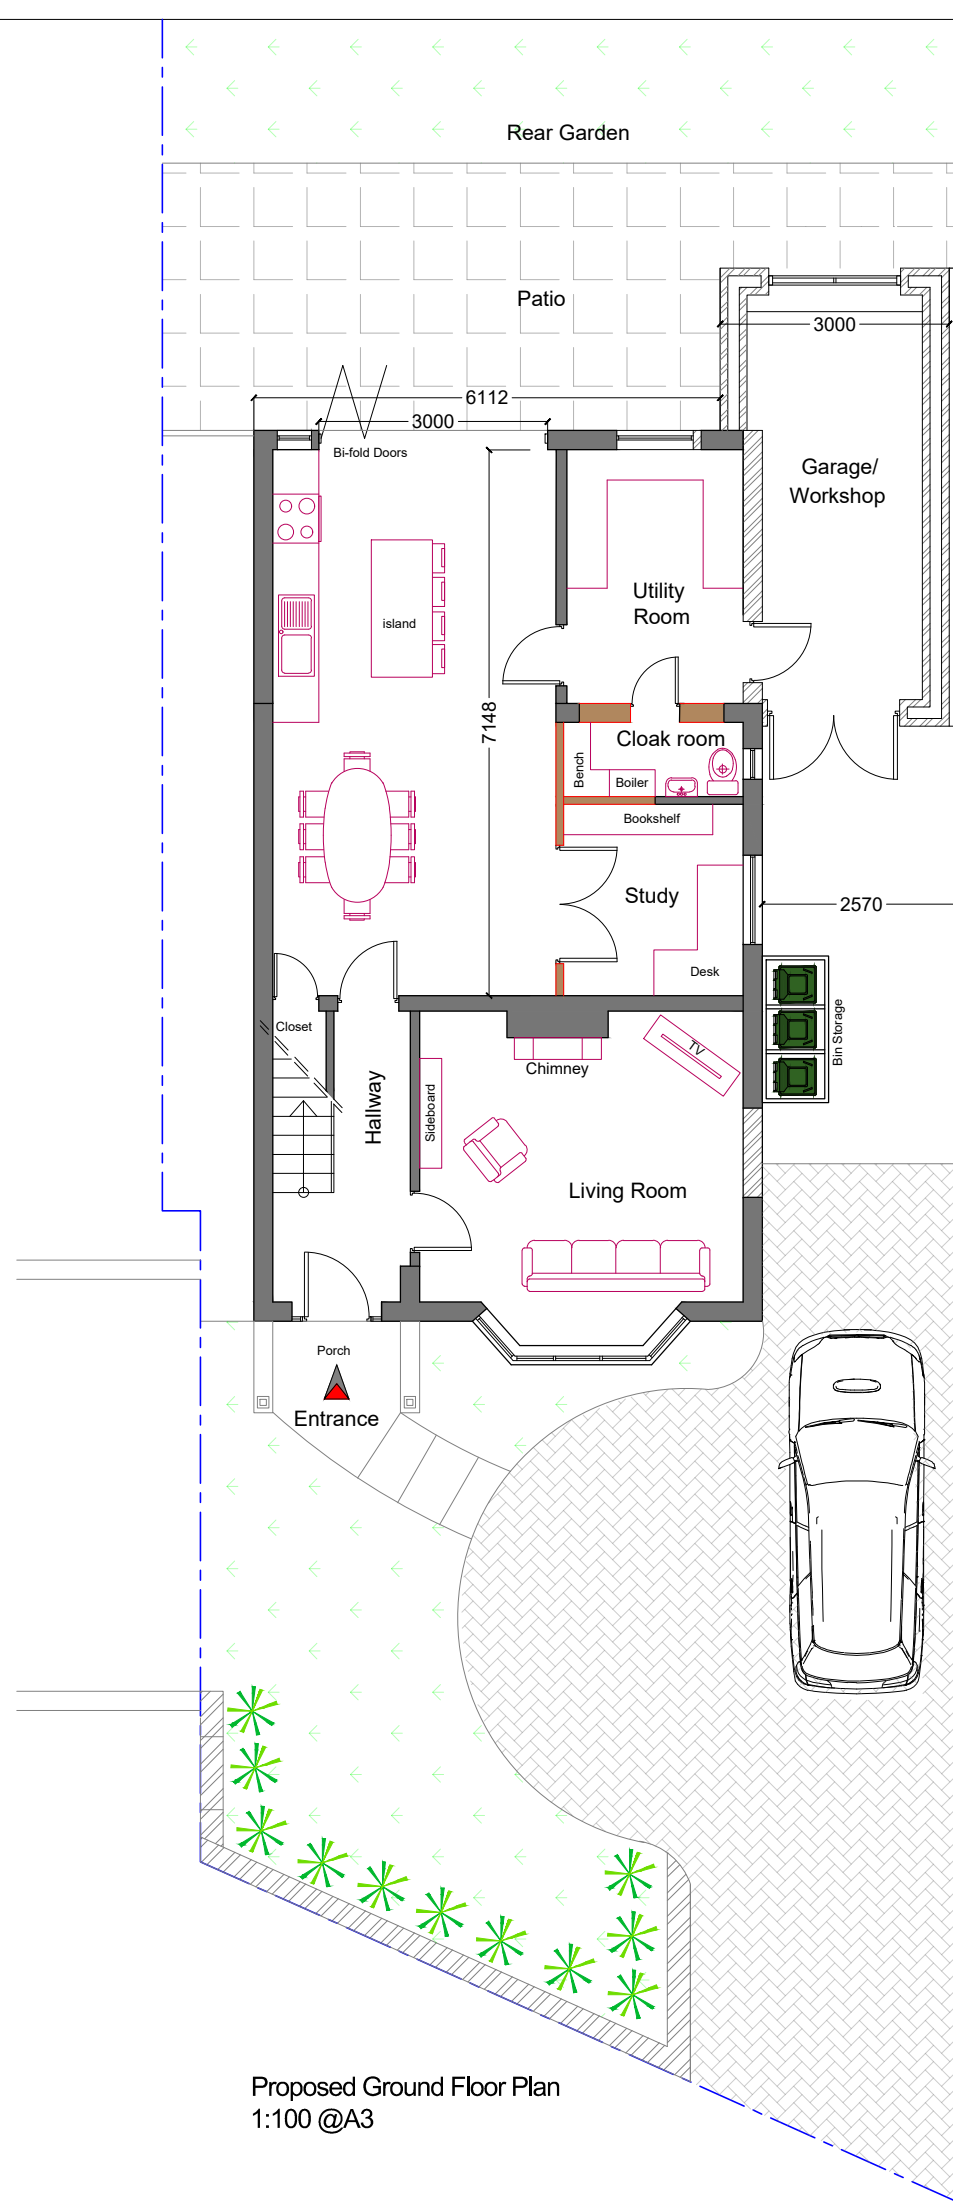

Existing Ground Floor Plan
1:100 @A3

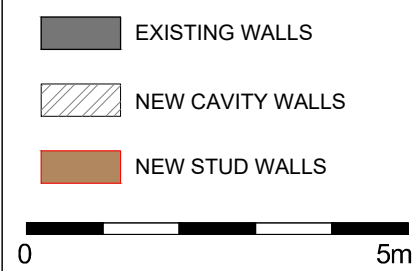

Proposed Ground Floor Plan
1:100 @A3

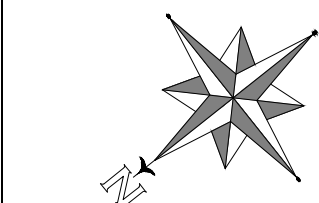

19 St James Park road, Shirley,
Southampton, SO16 6HL
TEL: 077 4569 6432
E-MAIL: info@naplanning.co.uk
WEB: www.naplanning.co.uk




Project
18 CHURCH ROAD SO50 6BH

Drawing
Garage Extension,
Double Story Rear Extension


Title
Existing & Proposed Ground Floor Plan

Drawing Status:

Scale 1:100 @ A3	Drawn N.ALI	Date 08.12.2022
Project 293	Page 01	Revision P6

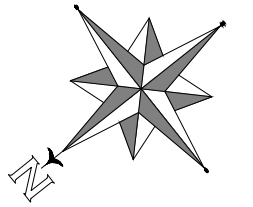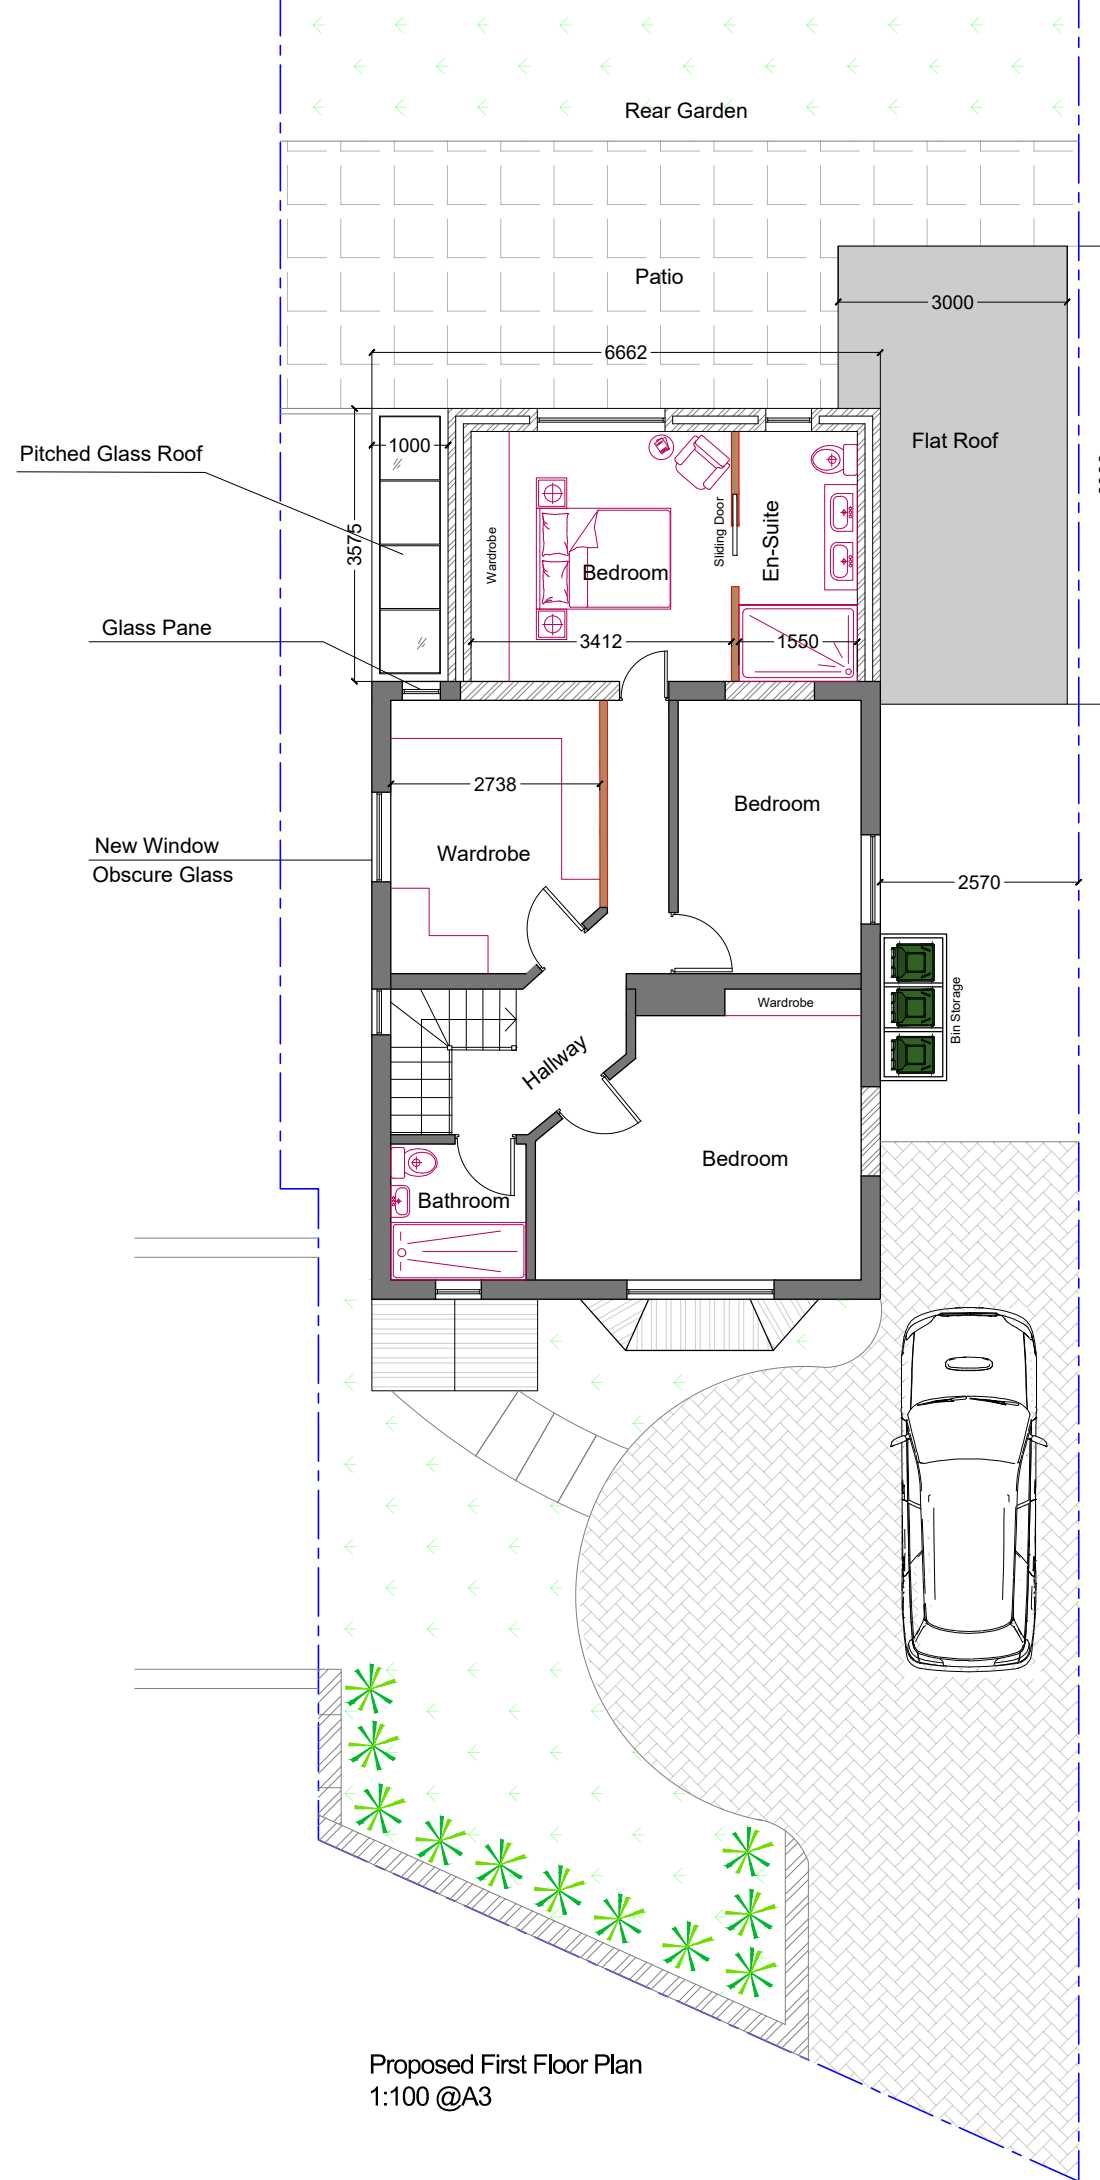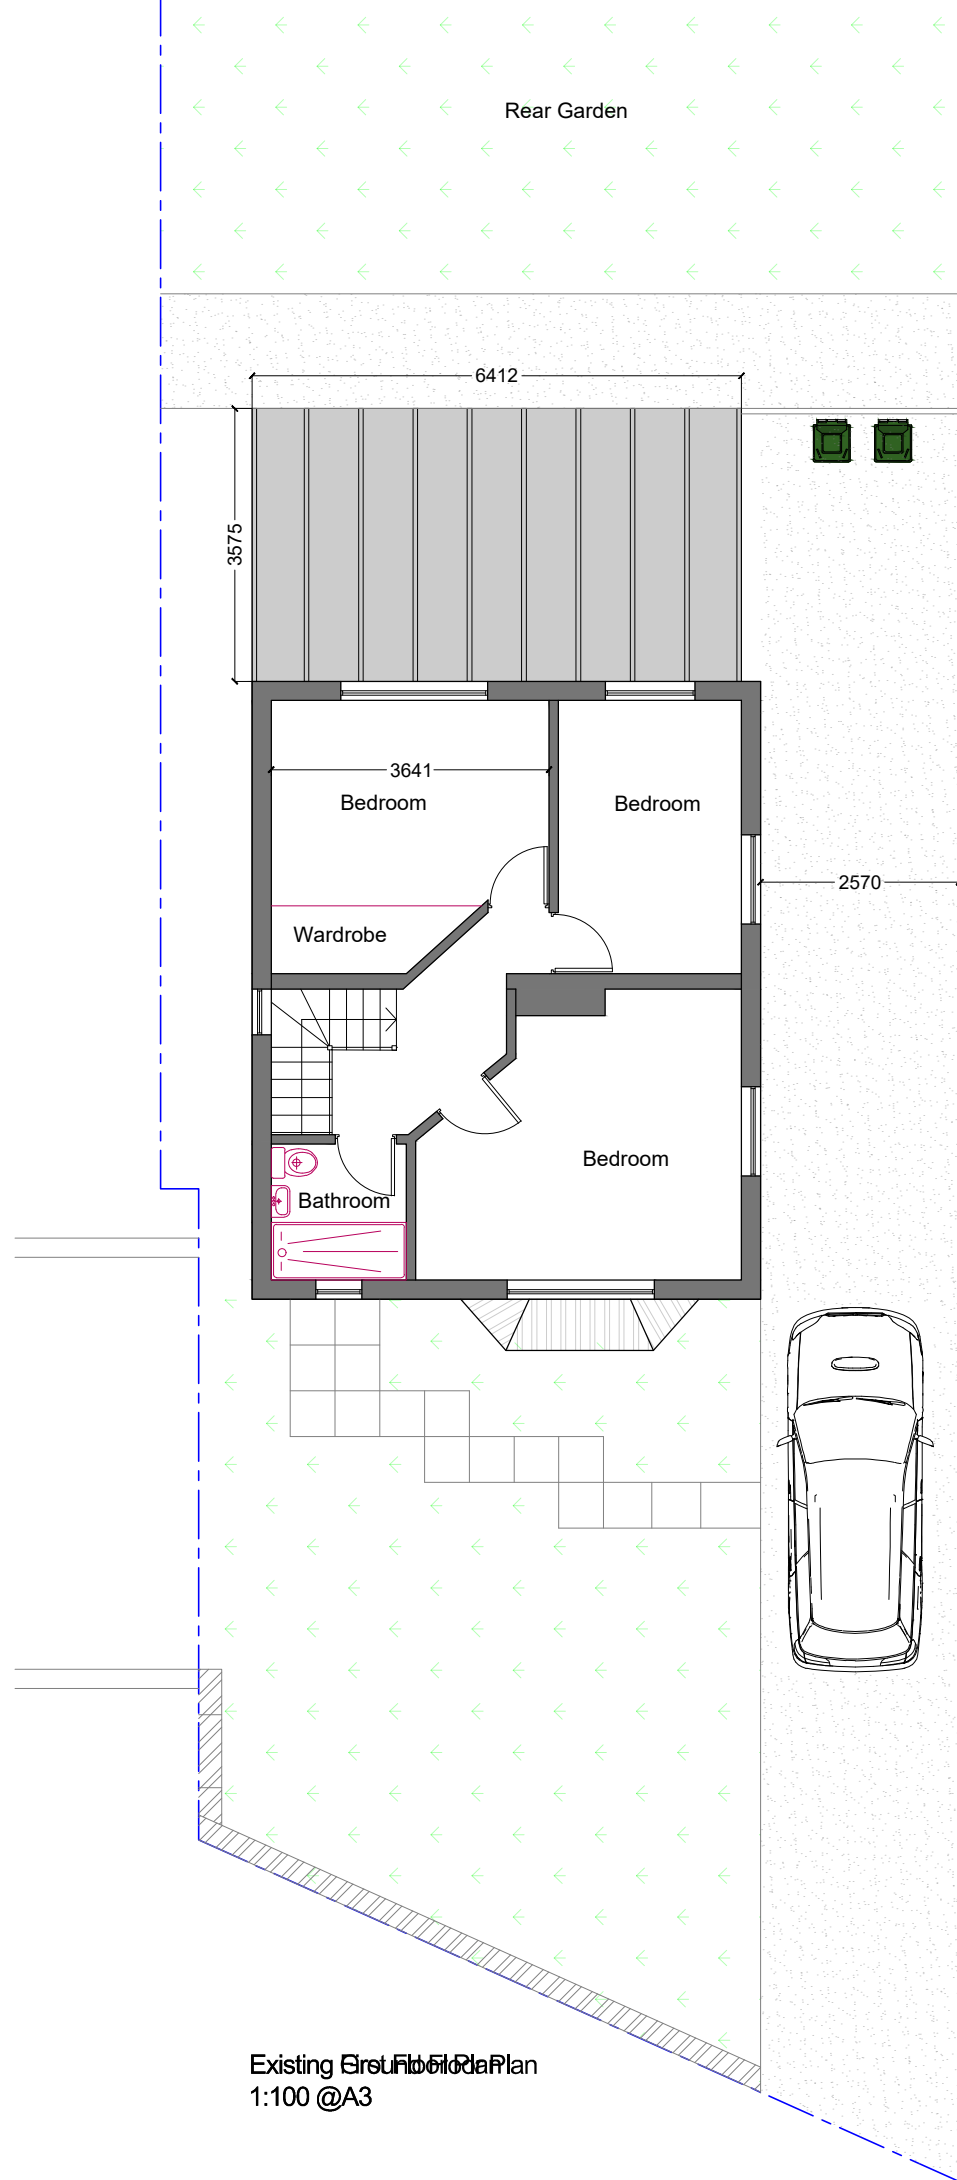

- EXISTING WALLS
- NEW CAVITY WALLS
- NEW STUD WALLS

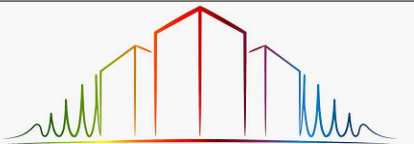

NA PLANNING LTD

19 St James Park road, Shirley,
Southampton, SO16 6HL
TEL: 077 4569 6432
E-MAIL: info@naplanning.co.uk
WEB: www.naplanning.co.uk


Project
18 CHURCH ROAD SO50 6BH

Drawing
Garage Extension,
Double Story Rear Extension


Title
Existing & Proposed First Floor Plan

Drawing Status:



Scale 1:100 @ A3	Drawn N.ALI	Date 08.12.2022
Project 293	Page 02	Revision P6

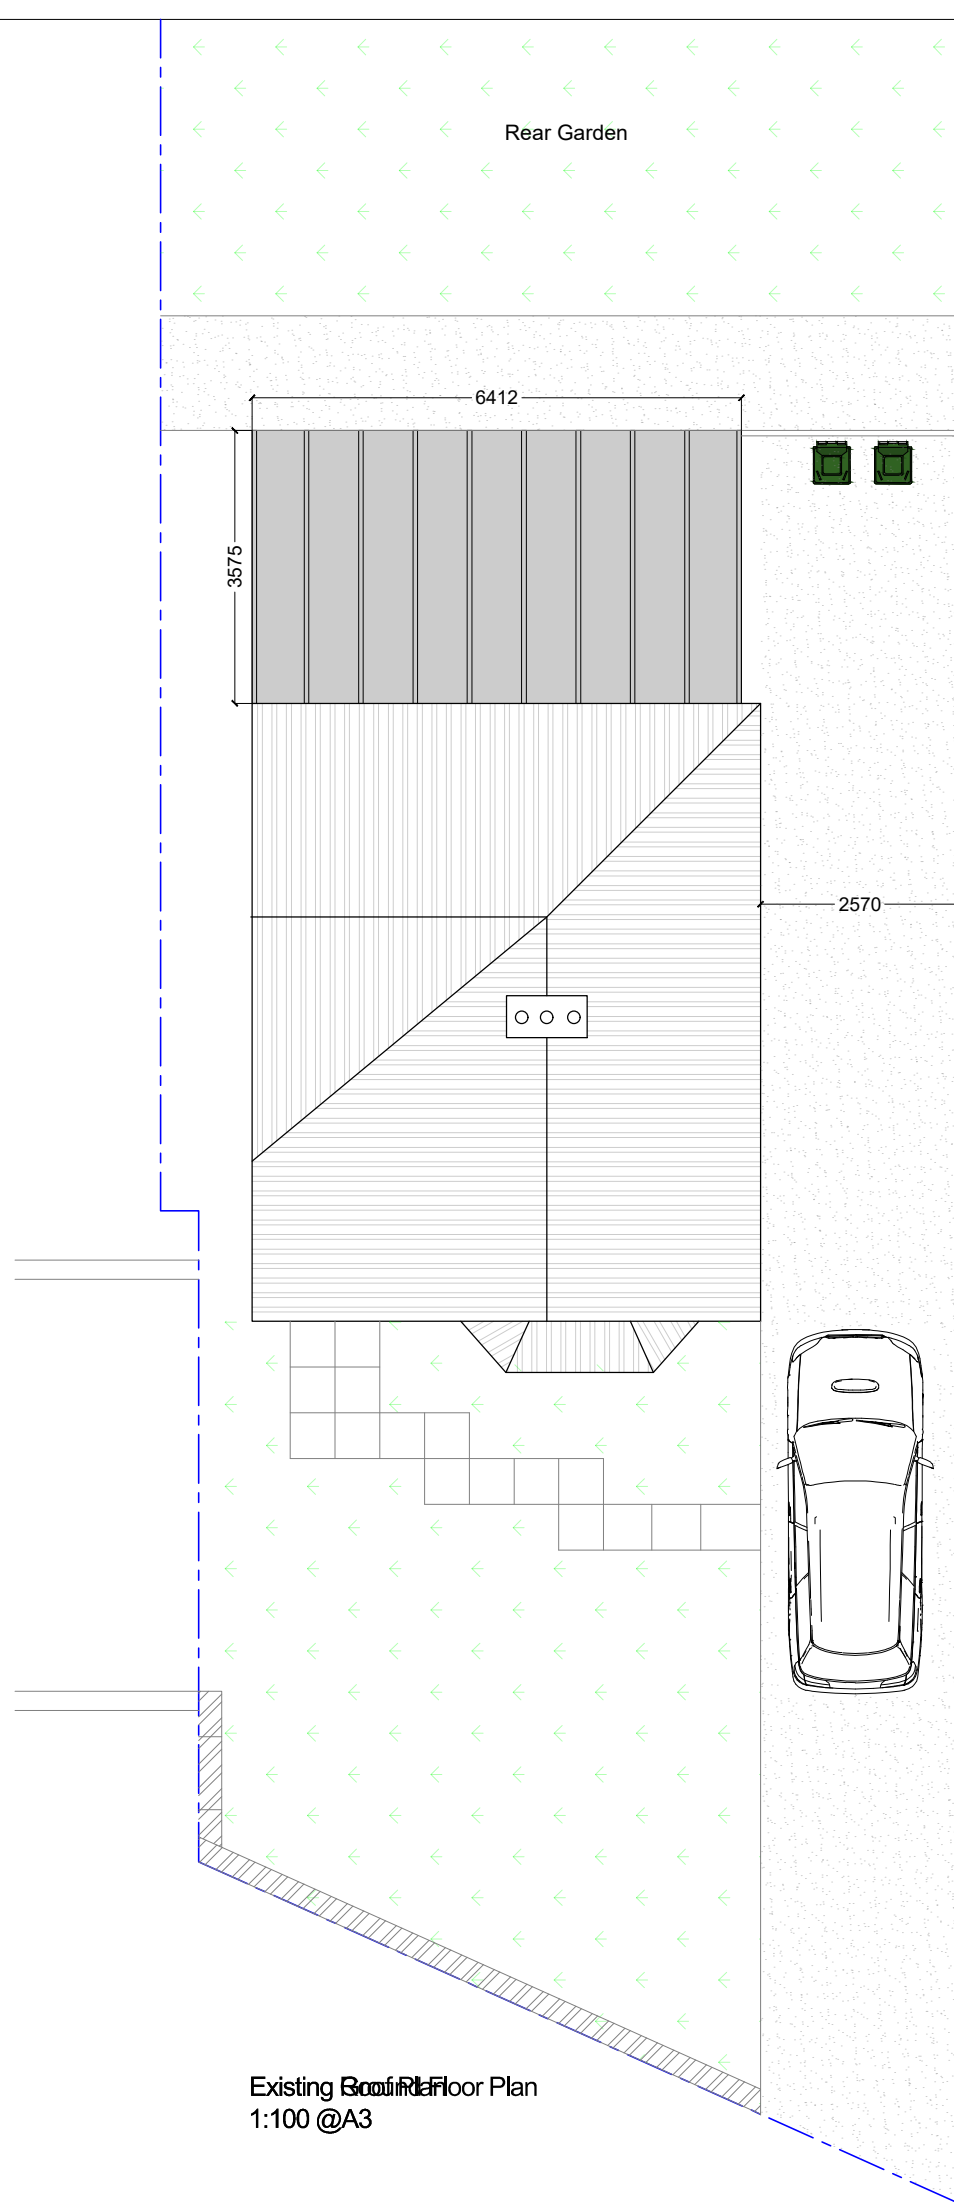

Existing Roof Plan
1:100 @A3

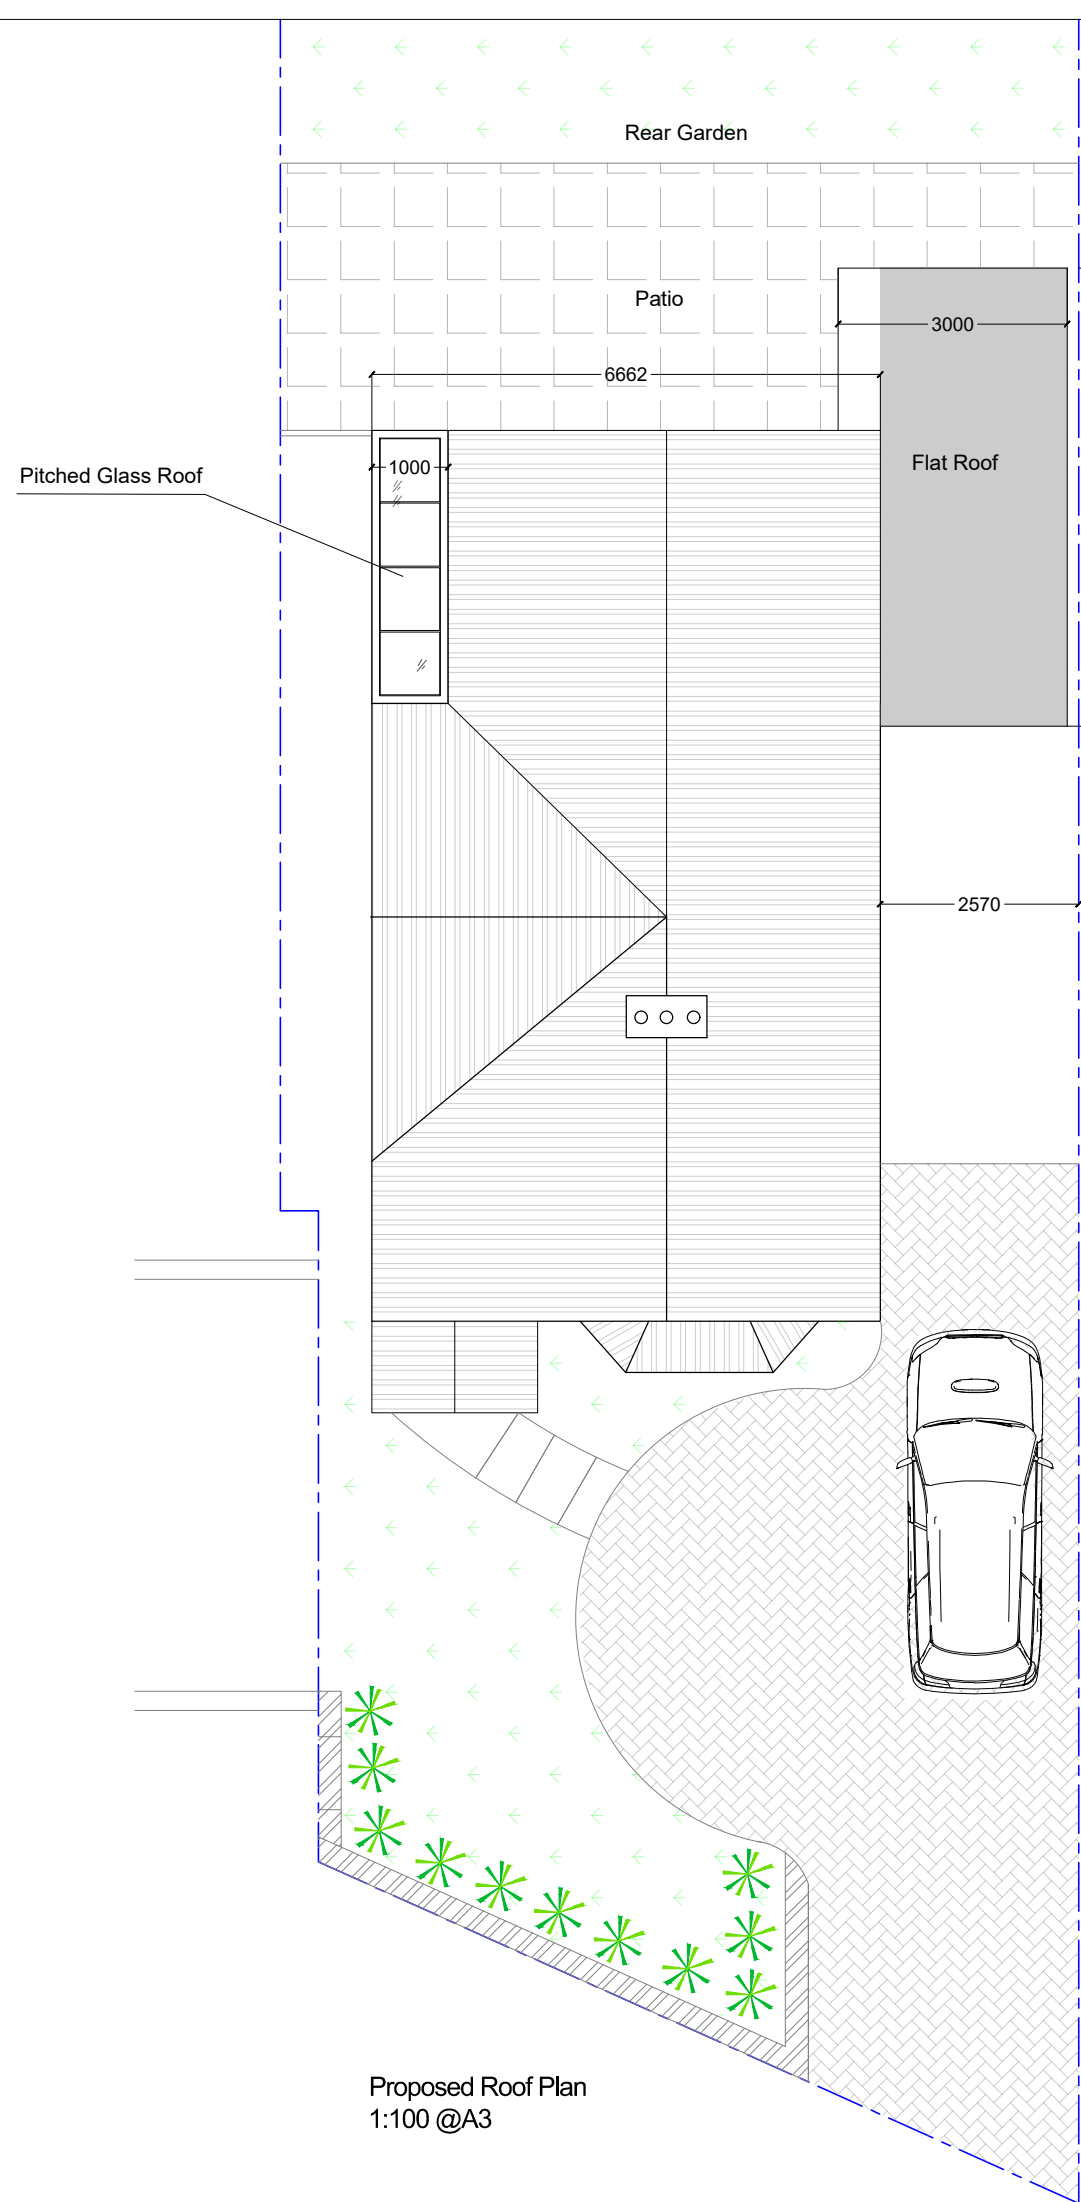

Proposed Roof Plan
1:100 @A3

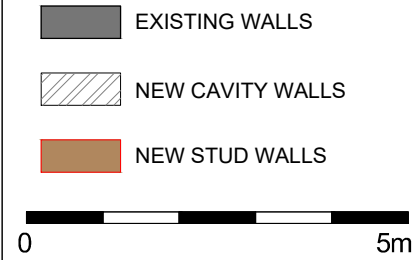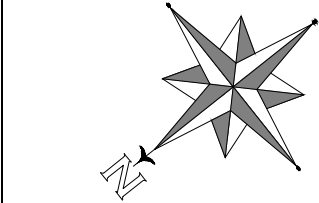

19 St James Park road, Shirley,
Southampton, SO16 6HL
TEL: 077 4569 6432
E-MAIL: info@naplanning.co.uk
WEB: www.naplanning.co.uk

Project
18 CHURCH ROAD SO50 6BH

Drawing
Garage Extension,
Double Story Rear Extension

Title
Existing & Proposed Roof Plan

Drawing Status:

Scale 1:100 @ A3	Drawn N.ALI	Date 08.12.2022
Project 293	Page 03	Revision P6



Existing Front Elevation
1:100 @A3




Existing Rear Elevation
1:100 @A3



Proposed Front Elevation
1:100 @A3



Proposed Rear Elevation
1:100 @A3

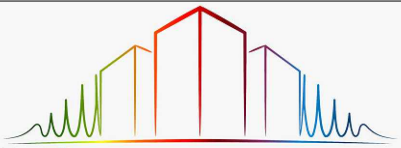

NA PLANNING LTD

19 St James Park road, Shirley,
Southampton, SO16 6HL
TEL: 077 4569 6432
E-MAIL: info@naplanning.co.uk
WEB: www.naplanning.co.uk


Project
18 CHURCH ROAD SO50 6BH

Drawing
Garage Extension,
Double Story Rear Extension

Title
Existing & Proposed Front & Rear Elevations

Drawing Status:

Scale 1:100 @ A3	Drawn N.ALI	Date 08.12.2022
Project 293	Page 04	Revision P6

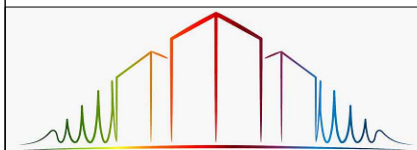

NA PLANNING LTD

19 St James Park road, Shirley,
Southampton, SO16 6HL
TEL: 077 4569 6432
E-MAIL: info@naplanning.co.uk
WEB: www.naplanning.co.uk




Project
18 CHURCH ROAD SO50 6BH

Drawing
Garage Extension,
Double Story Rear Extension

Title
Existing & Proposed Northeast Elevations

Drawing Status:

Scale 1:100 @ A3	Drawn N.ALI	Date 08.12.2022
Project 293	Page 05	Revision P6

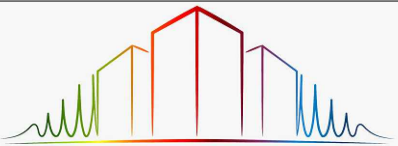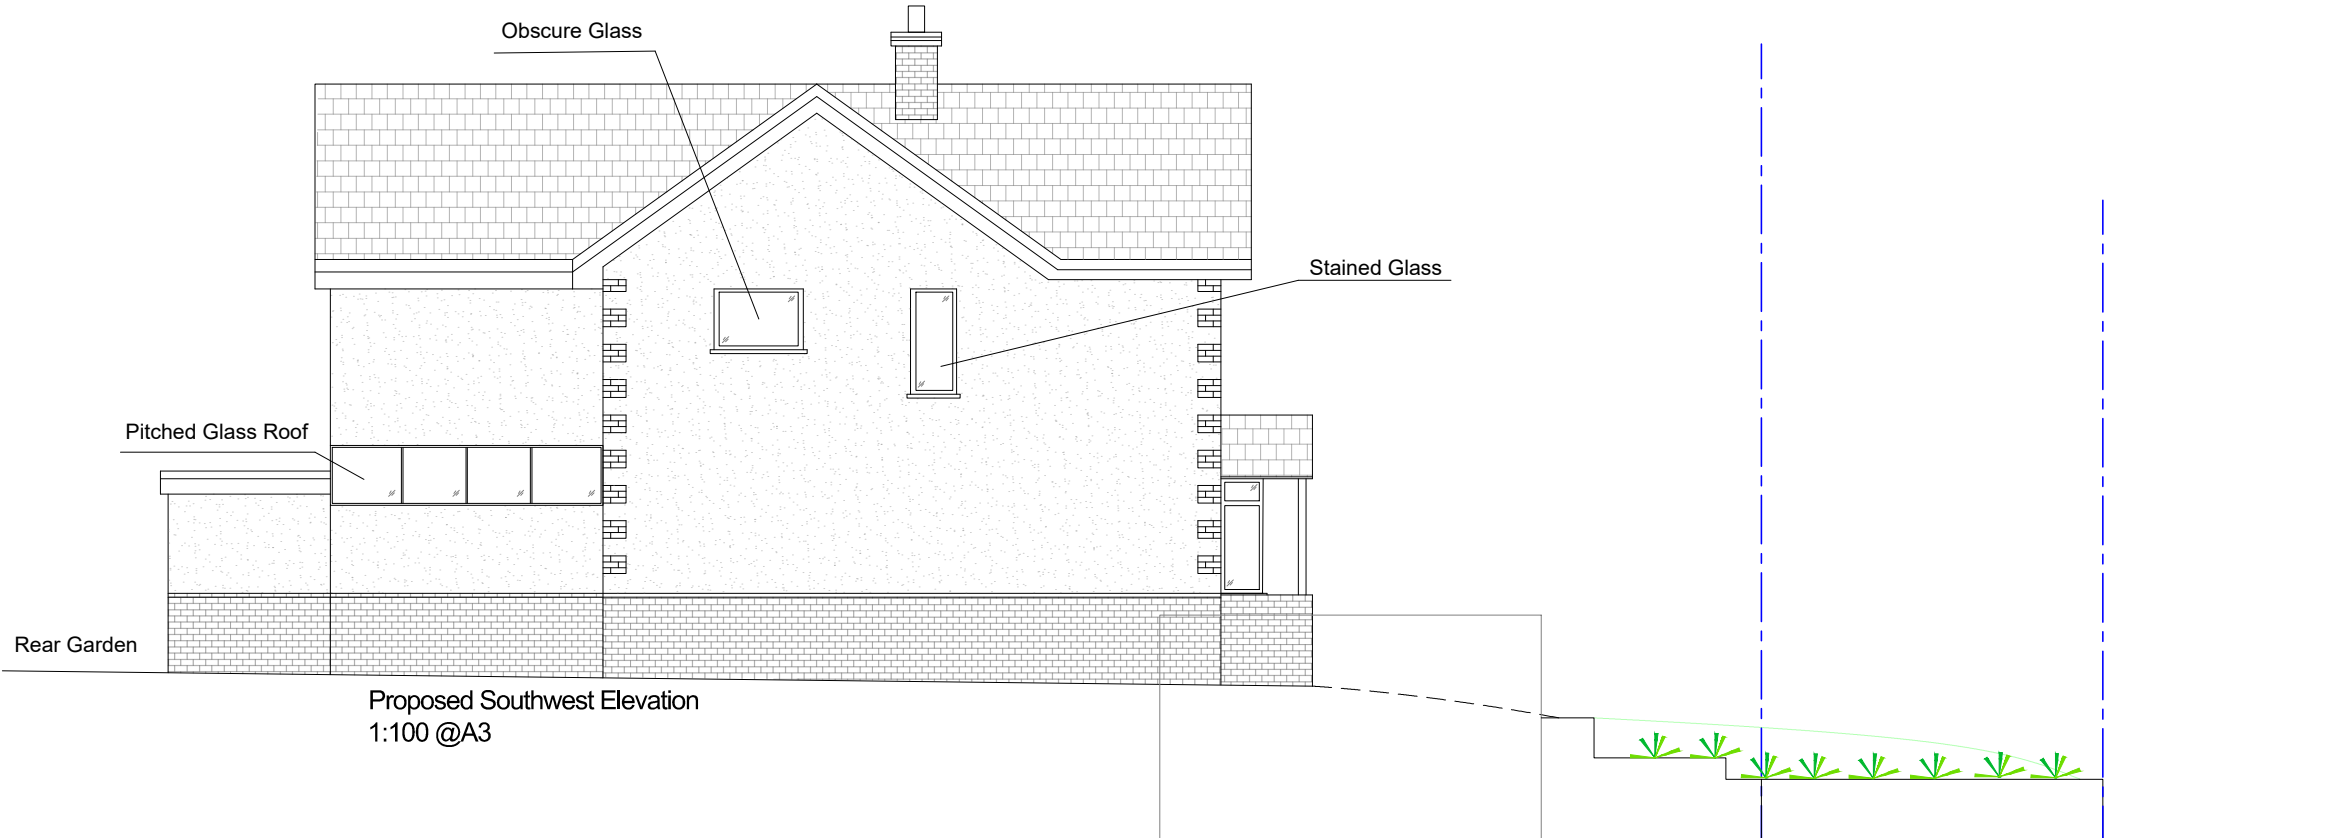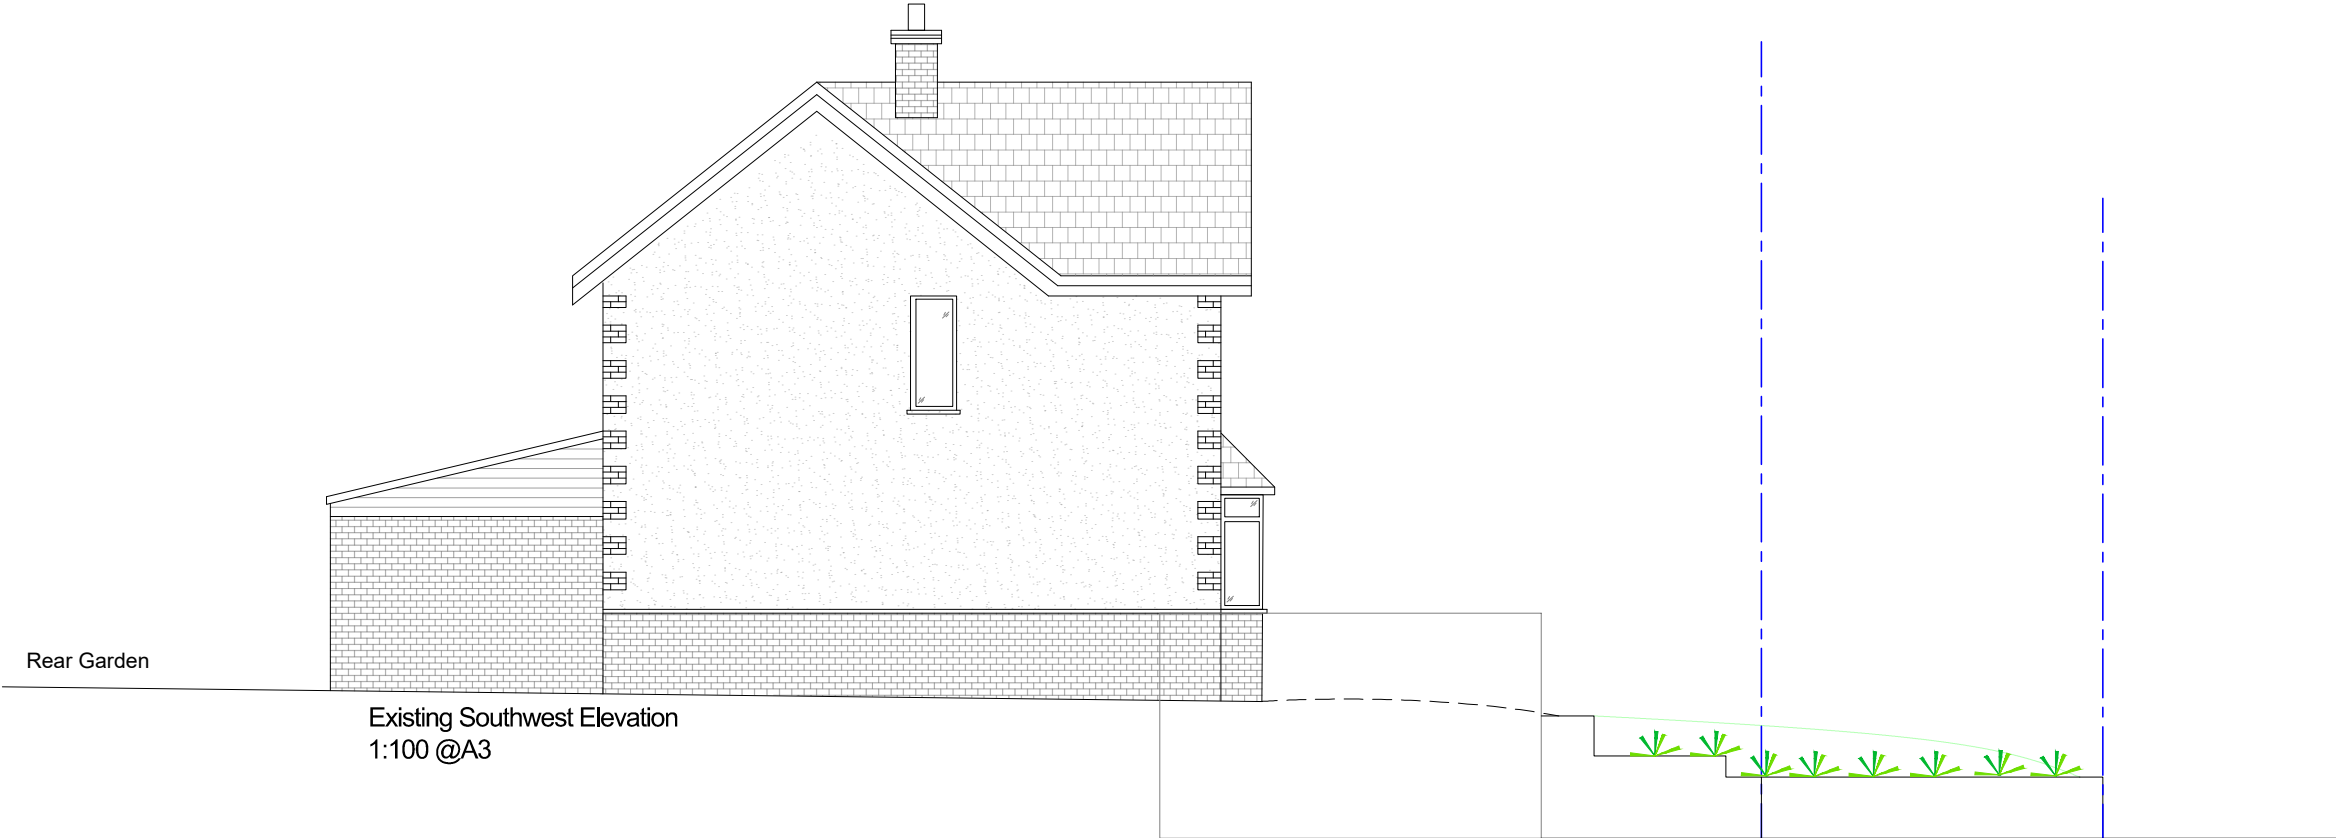

NA PLANNING LTD

19 St James Park road, Shirley,
Southampton, SO16 6HL
TEL: 077 4569 6432
E-MAIL: info@naplanning.co.uk
WEB: www.naplanning.co.uk

Project
18 CHURCH ROAD SO50 6BH

Drawing
Garage Extension,
Double Story Rear Extension

Title
Existing & Proposed Southwest Elevations

Drawing Status:

Scale 1:100 @ A3	Drawn N.ALI	Date 08.12.2022
Project 293	Page 06	Revision P6