



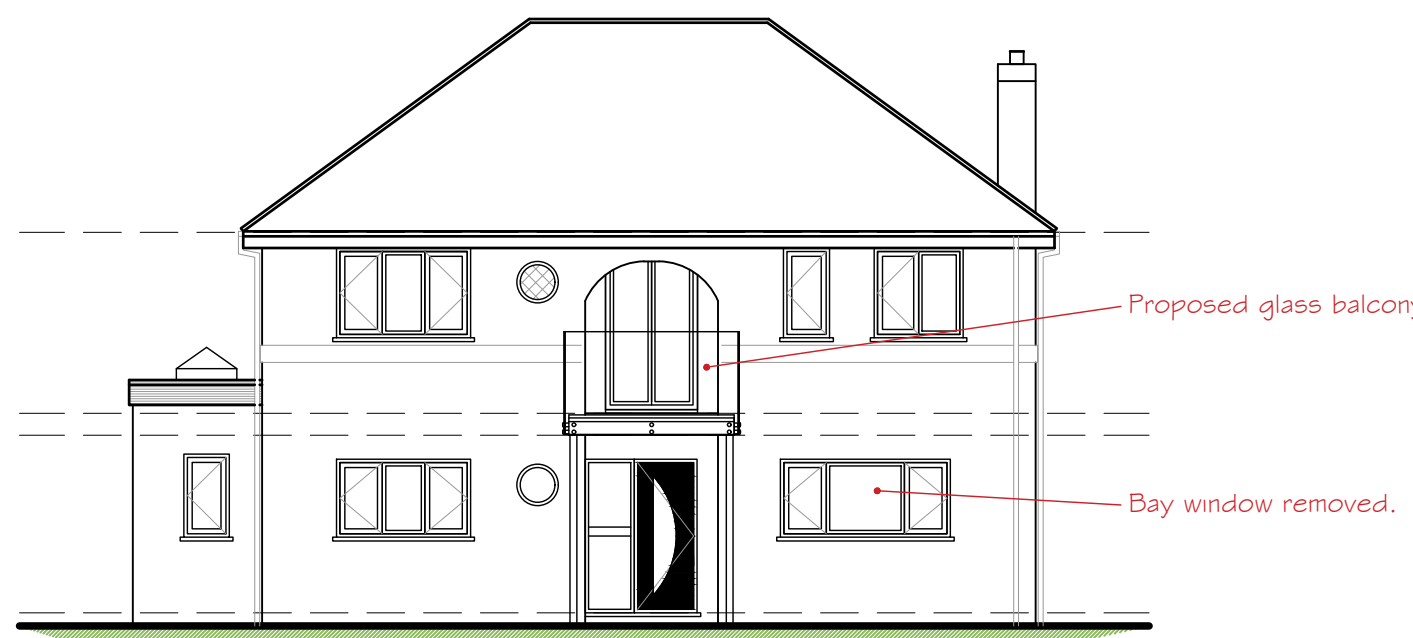

Proposed Front Elevation

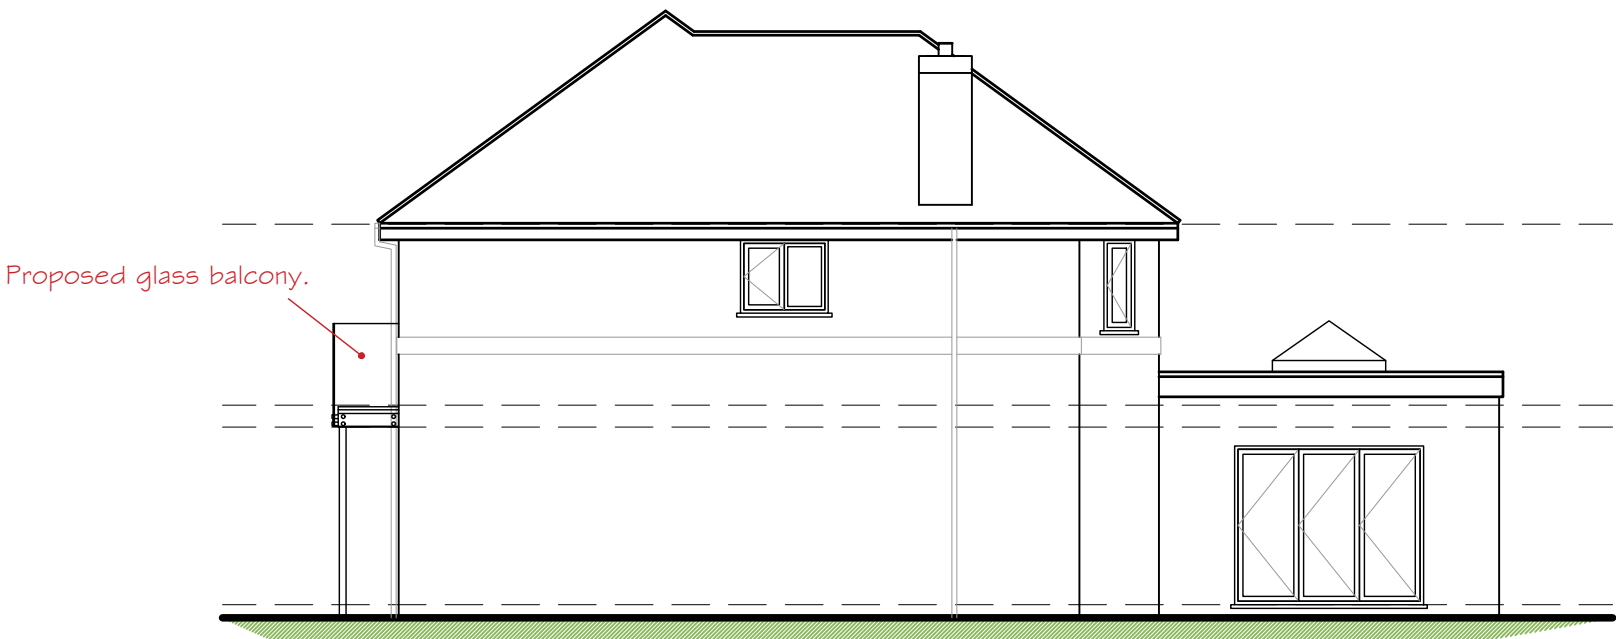


Proposed Side Elevation




Proposed Side Elevation




Proposed Rear Elevation

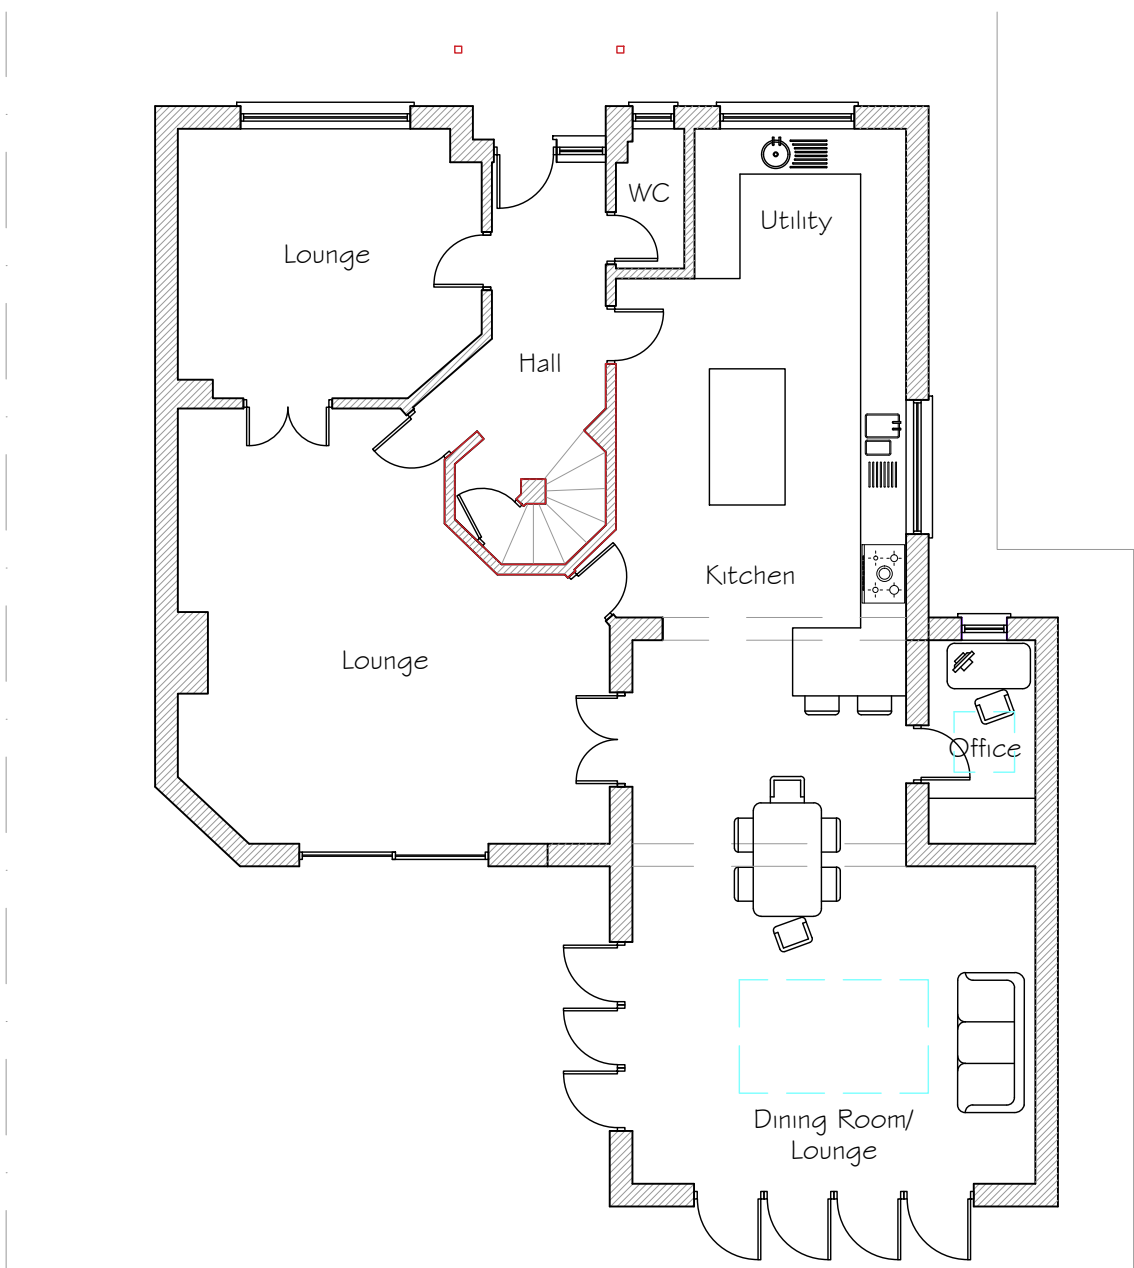


Proposed Ground Floor Plan

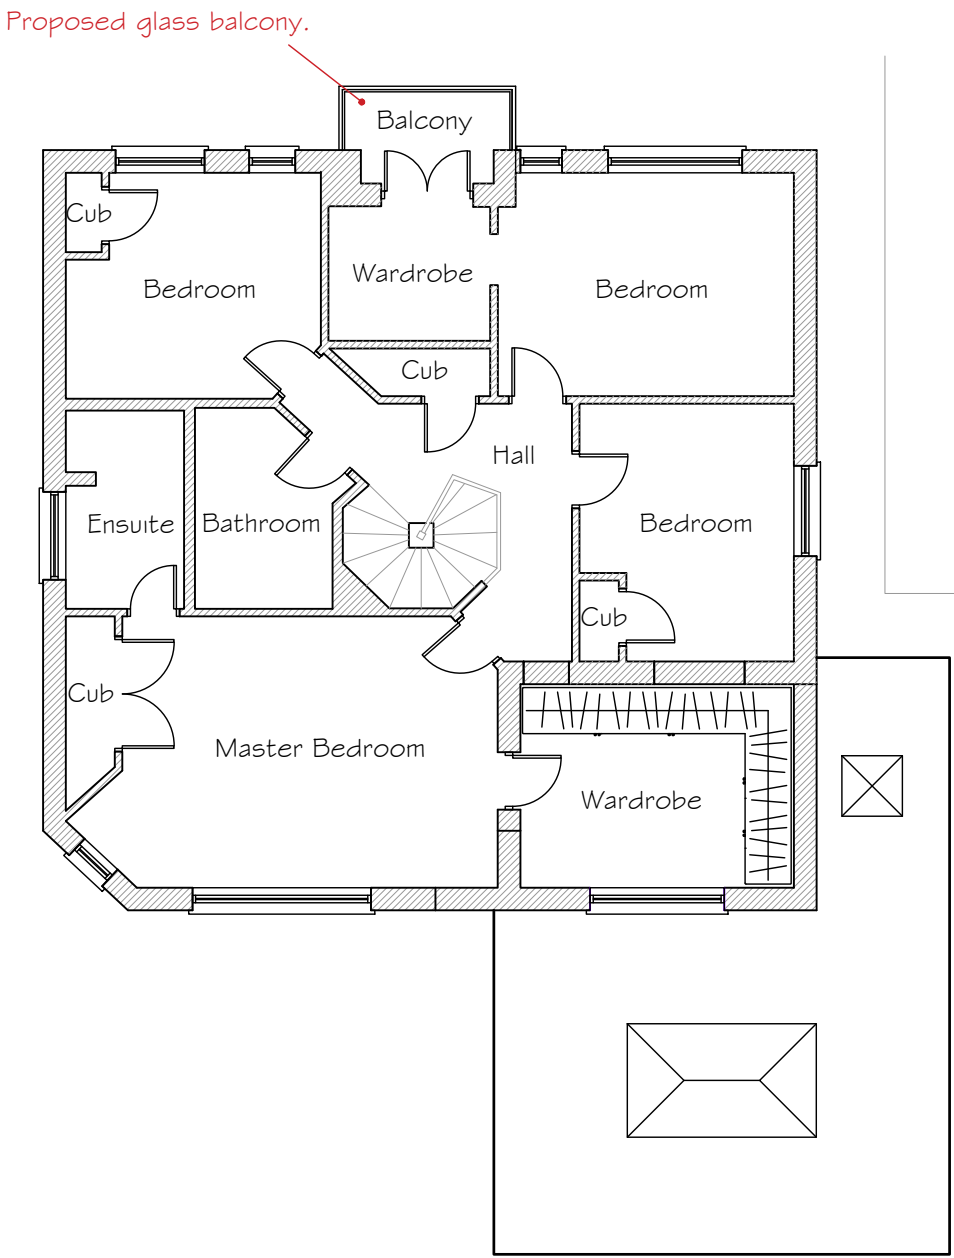


Proposed First Floor Plan

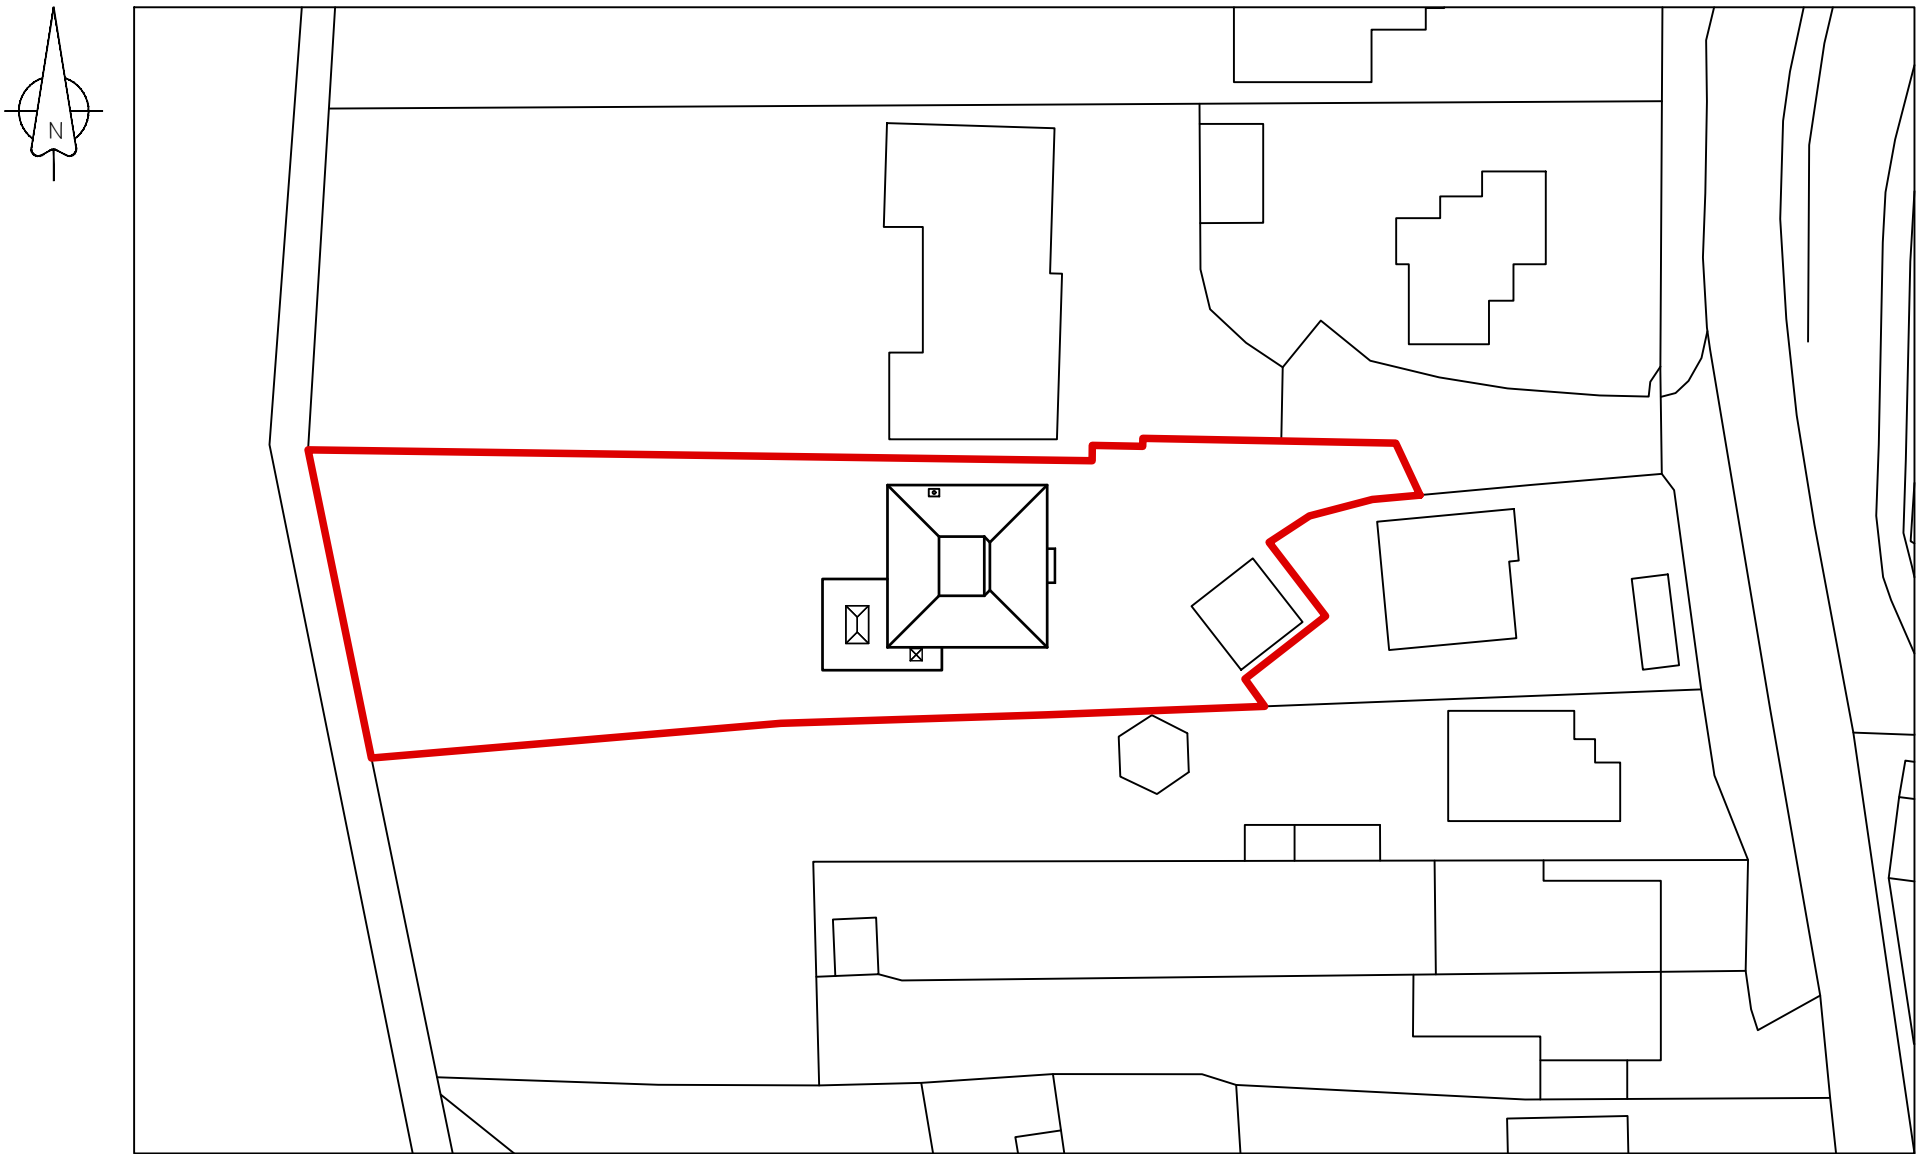

Block Plan 1:500

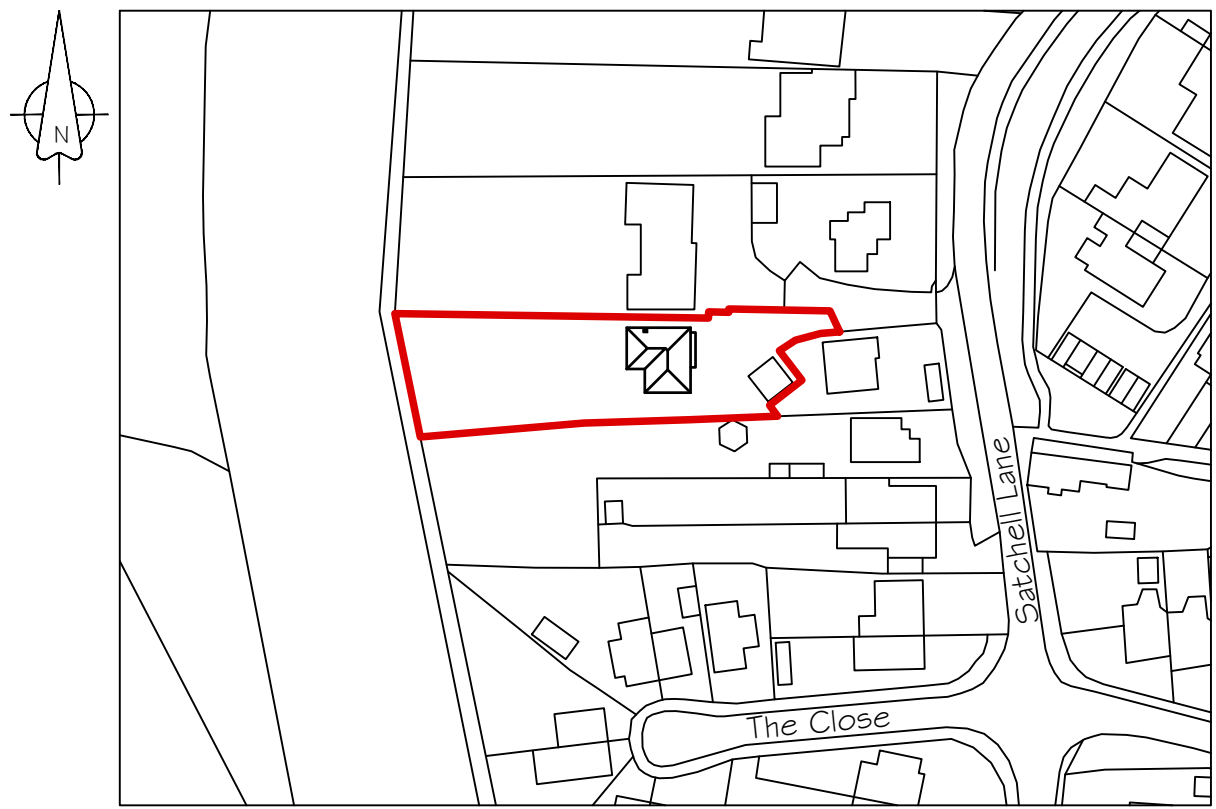

Location Plan 1:1250
© Crown Copyright (2021). All rights reserved.
Licence Number 100046928.

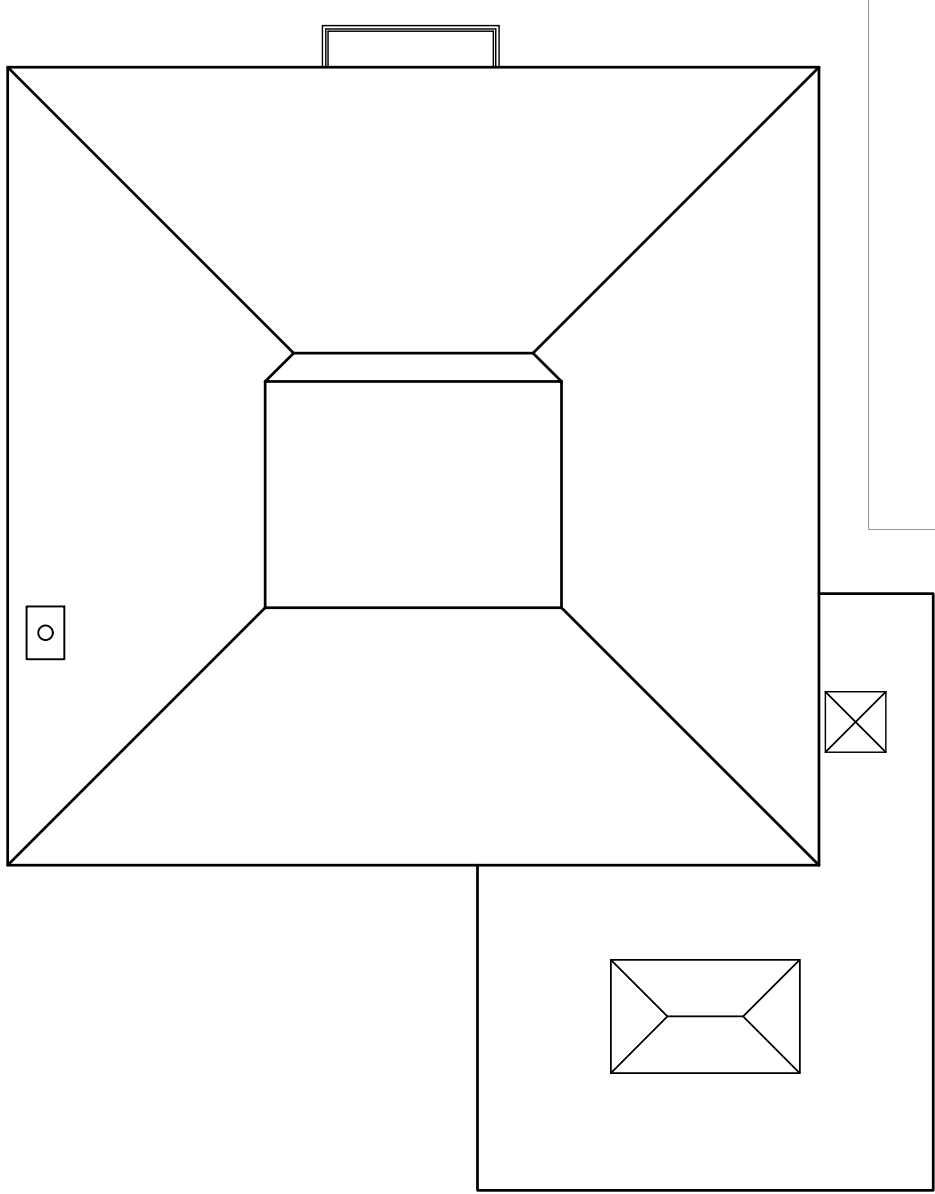

Proposed Roof Plan


Proposed Elevations and Plans 1:100

Drawing Notes:

The copyright of this drawing belongs solely with BPS Design Consultants Ltd, it should not be copied or reproduced without their written consent.

Written dimensions to take precedent over scaling the drawing however all dimensions to be checked and verified on site prior to commencing works. The Contractor shall take all responsibility for setting out. Any discrepancies should be clarified prior to proceeding with work.

All workmanship and materials shall comply with BS 8000 Parts 1-15.

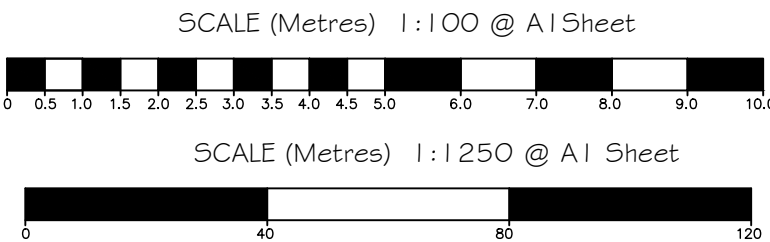

BPS Design Consultants Ltd <i>Architectural Services and Structural Engineers</i>		
Seafields, Dodwell lane, Bursledon, Southampton, SO31 1DJ		
Tel: 023 8040 4017		
robert@bpsdesign.co.uk Mobile: 07915 604 293	colin@bpsdesign.co.uk Mobile: 07886 655 697	
www.bpsdesign.co.uk		
Project:	131a Astons Satchell Lane Hamble-Le-Rice Southampton SO31 4HP	
Client:	Mr and Mrs Peter	
Dwg Title:	Proposed Front Balcony and Window Alterations	
Dwg No:	PL/OG	Revision: -
Date:	Nov 2022	By: rjn
		Scale: As Shown
The Copyright of this drawings belongs solely to BPS Design Consultants Ltd. It should not be copied or reproduced without consent from BPS Design Consultants Ltd. Original drawing at A1 size.		