



Existing Front Elevation




Existing Side Elevation




Existing Side Elevation




Existing Rear Elevation

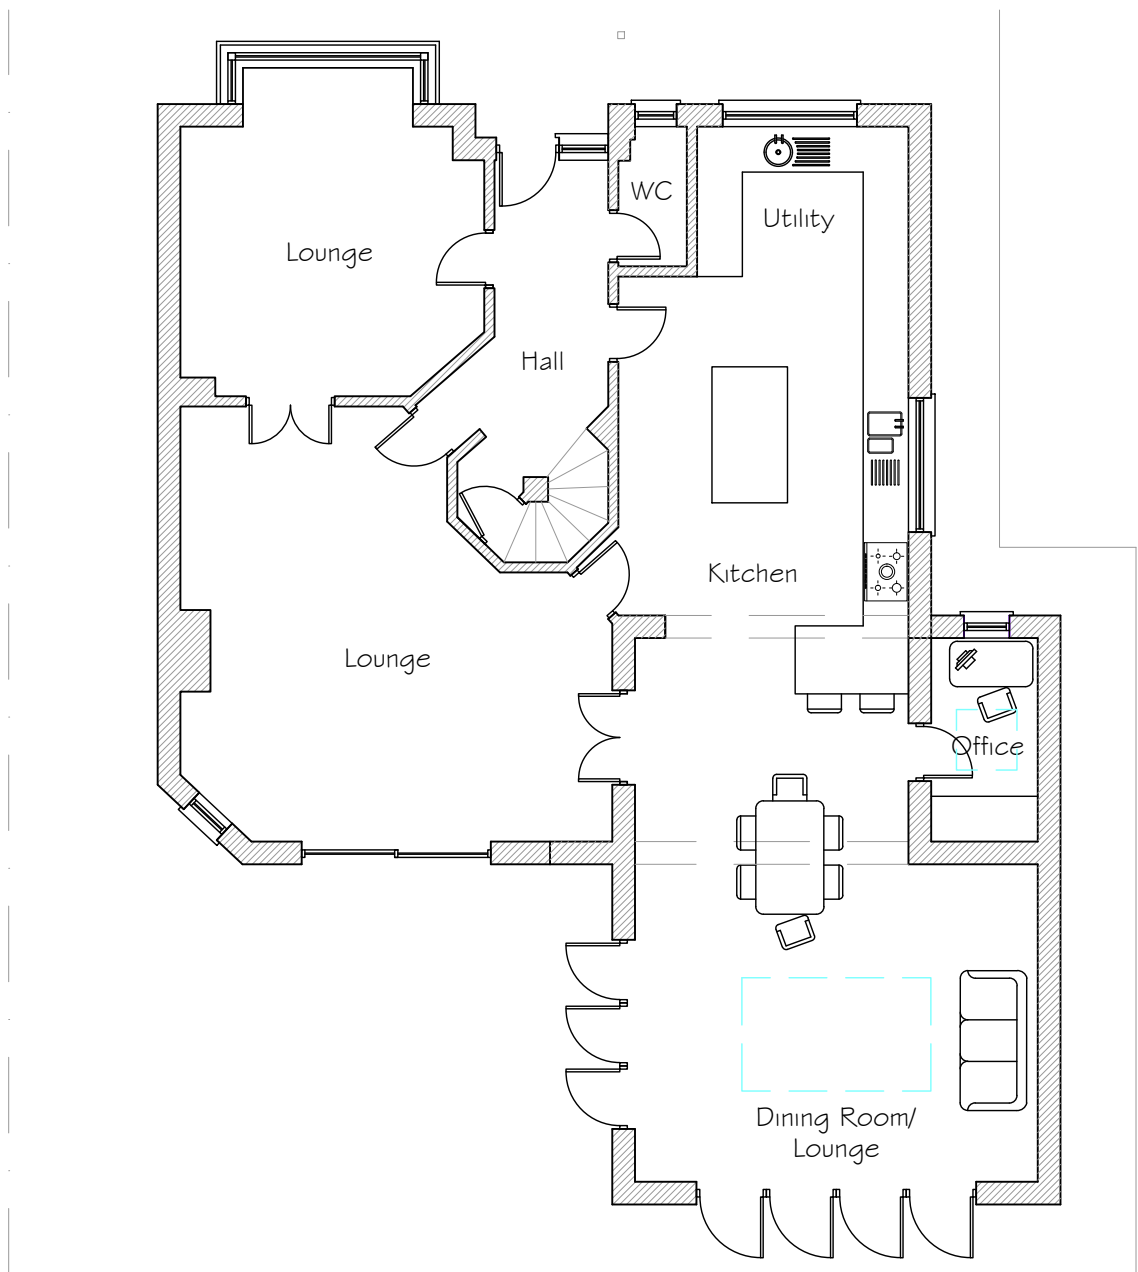

Existing Ground Floor Plan

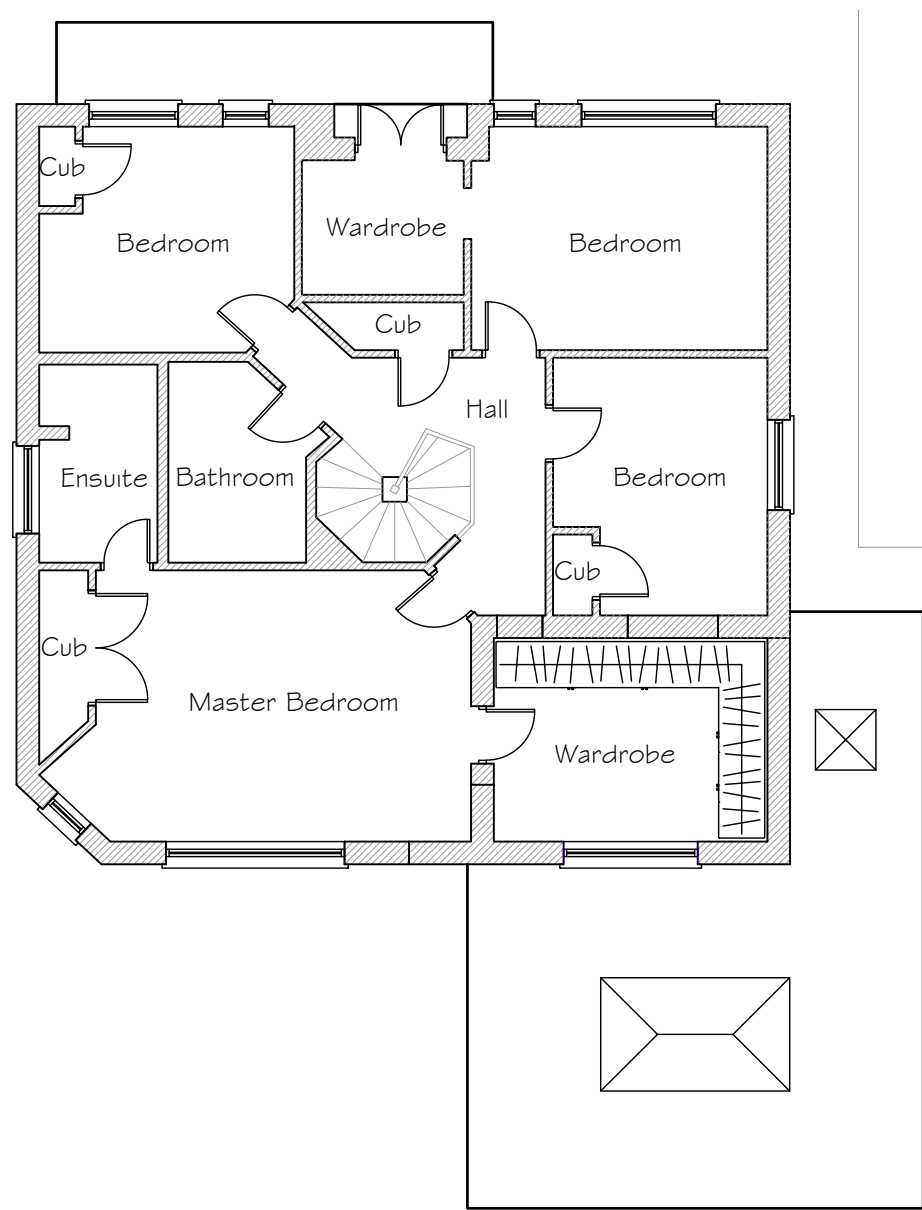

Existing First Floor Plan

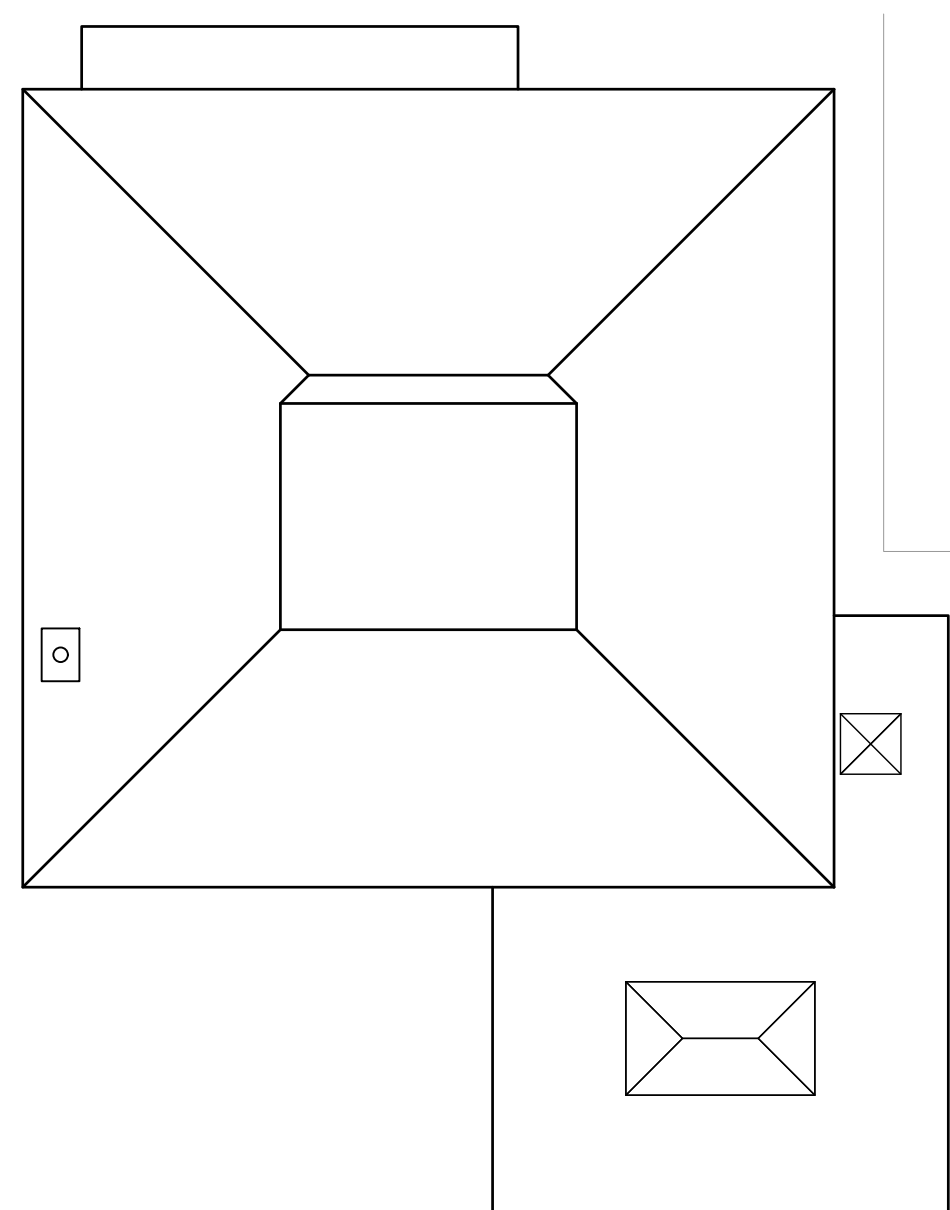

Existing Roof Plan


Existing Elevations and Plans 1:100

Drawing Notes:

The copyright of this drawing belongs solely with BPS Design Consultants Ltd, it should not be copied or reproduced without their written consent.

Written dimensions to take precedent over scaling the drawing however all dimensions to be checked and verified on site prior to commencing works. The Contractor shall take all responsibility for setting out. Any discrepancies should be clarified prior to proceeding with work.

All workmanship and materials shall comply with BS 8000 Parts 1-15.

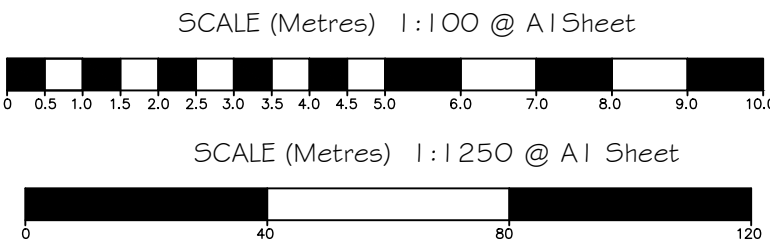

BPS Design Consultants Ltd Architectural Services and Structural Engineers Seafields, Dodwell lane, Bursledon, Southampton, SO31 1DJ Tel: 023 8040 4017 robert@bpsdesign.co.uk colin@bpsdesign.co.uk Mobile: 07915 604 293 Mobile: 07886 655 897 www.bpsdesign.co.uk		
Project: 131 a Astons Satchell Lane Hamble-Le-Rice Southampton SO31 4HP		
Client: Mr and Mrs Peter		
Dwg Title: Existing Plans and Elevations		
Dwg No: PL/07		Revision: -
Date: Nov 2022	By: rjn	Scale: As Shown
The Copyright of this drawing belongs solely to BPS Design Consultants Ltd. It should not be copied or reproduced without consent from BPS Design Consultants Ltd. Original drawing at A1 size.		