



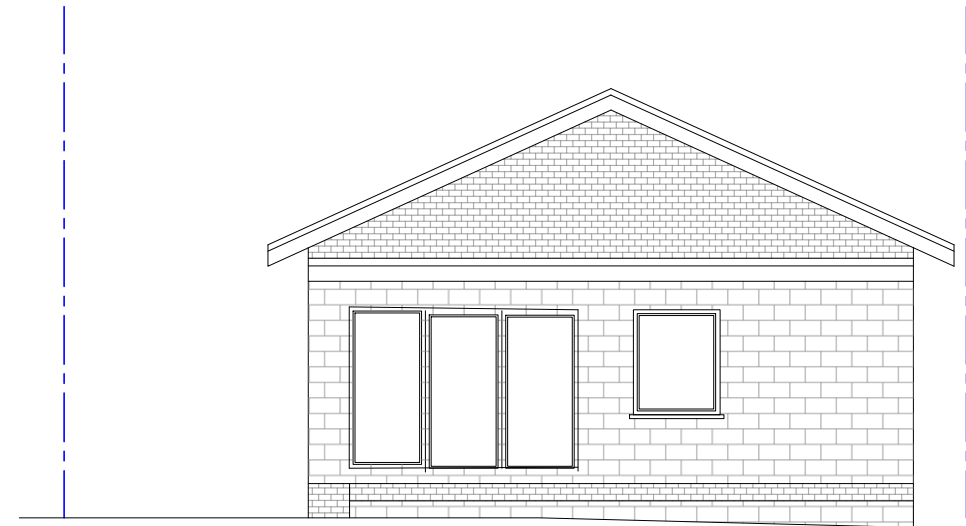


Existing Front Elevation
1:100 @A3




Existing Rear Elevation
1:100 @A3

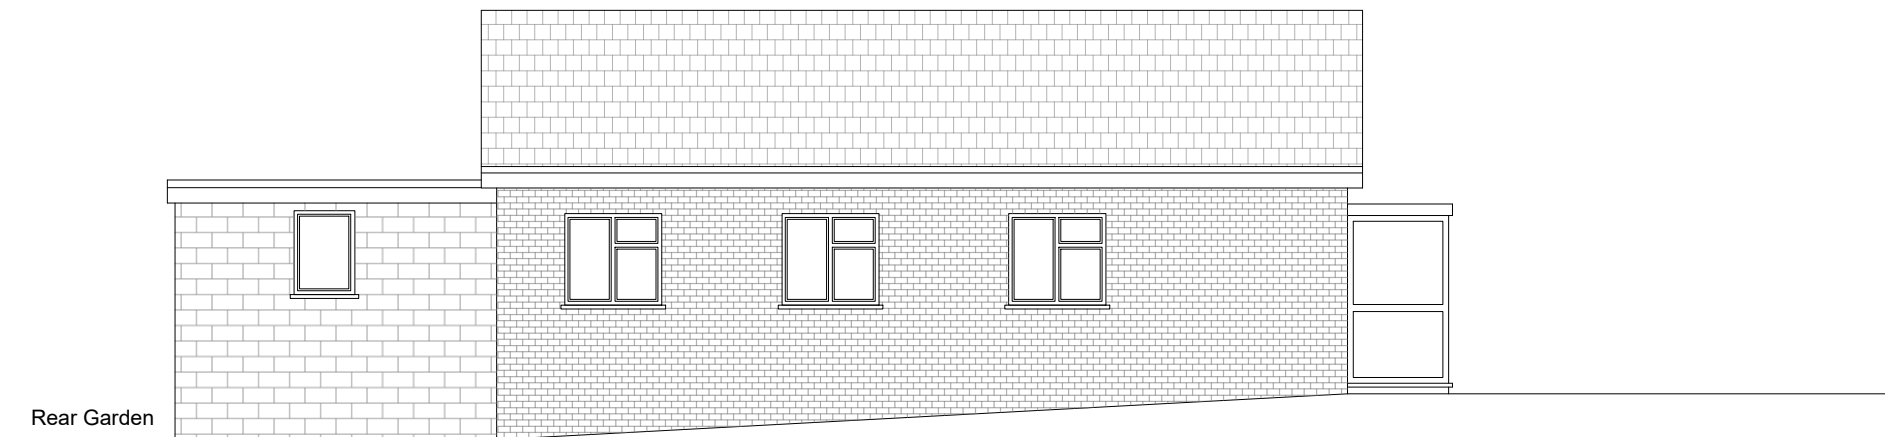

Existing Side Elevation-1
1:100 @A3

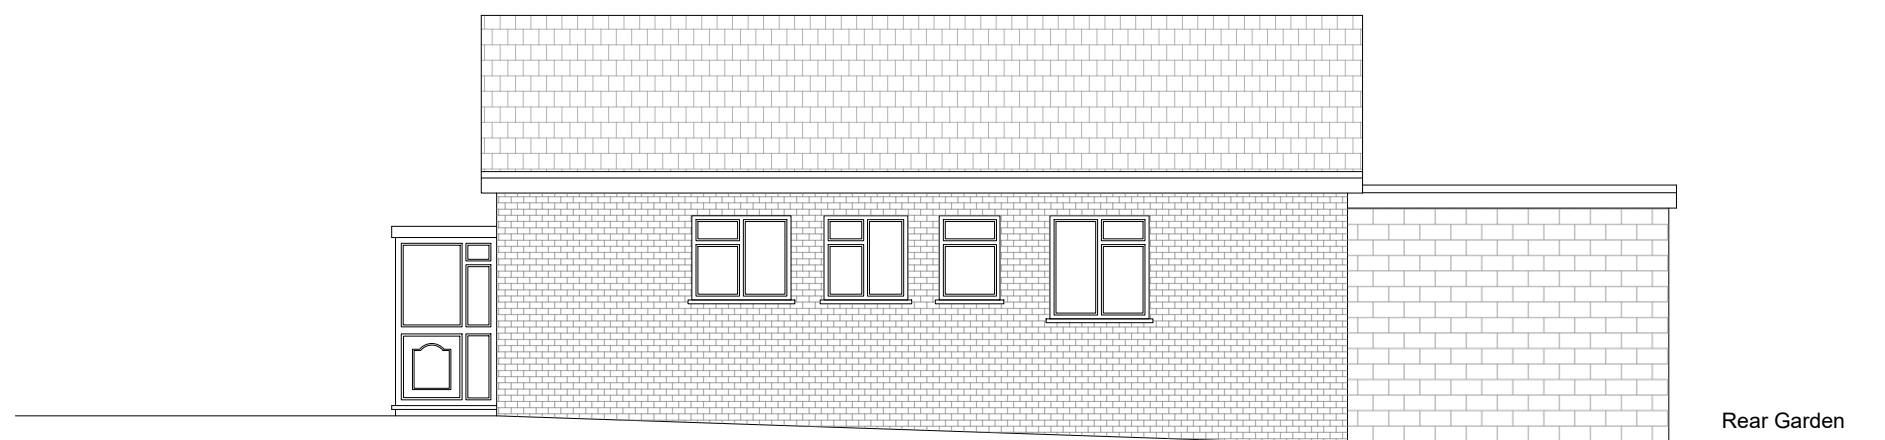

Existing Side Elevation-2
1:100 @A3

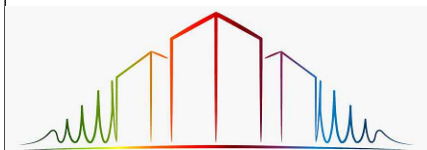

NA PLANNING LTD

19 St James Park road, Shirley,
Southampton, SO16 6HL
TEL: 077 4569 6432
E-MAIL: info@naplanning.co.uk
WEB: www.naplanning.co.uk

Project
78 Upper Street Helens Road

Drawing
Front & Side Extension

Title
Existing Elevations

Drawing Status:

Scale 1:100 @ A3	Drawn N.ALI	Date 09.12.2022
Project 308	Page 05	Revision P4