





Existing Elevations 1-100

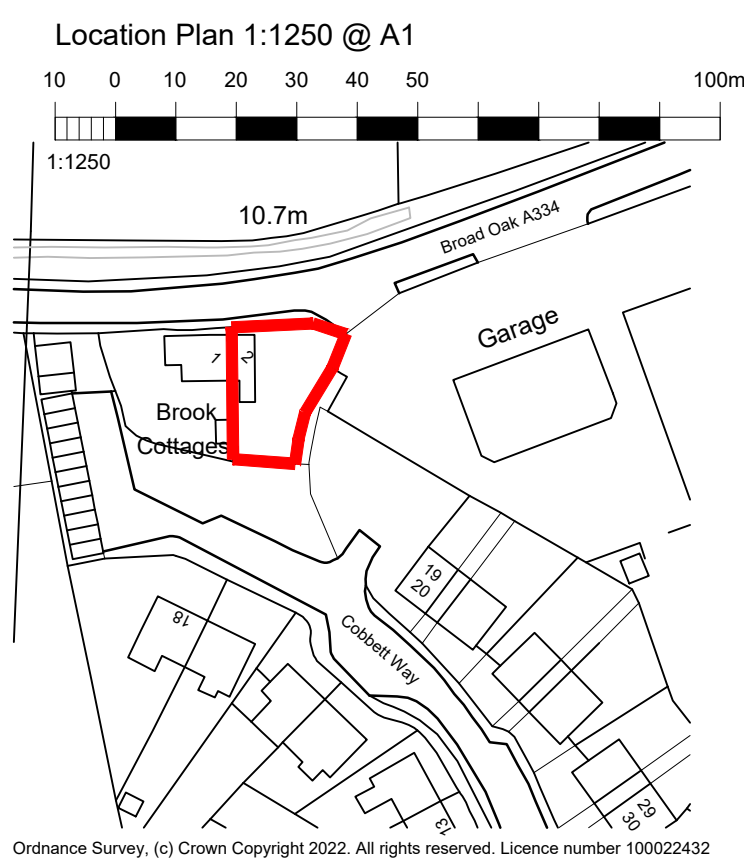


Location Plan 1-1250

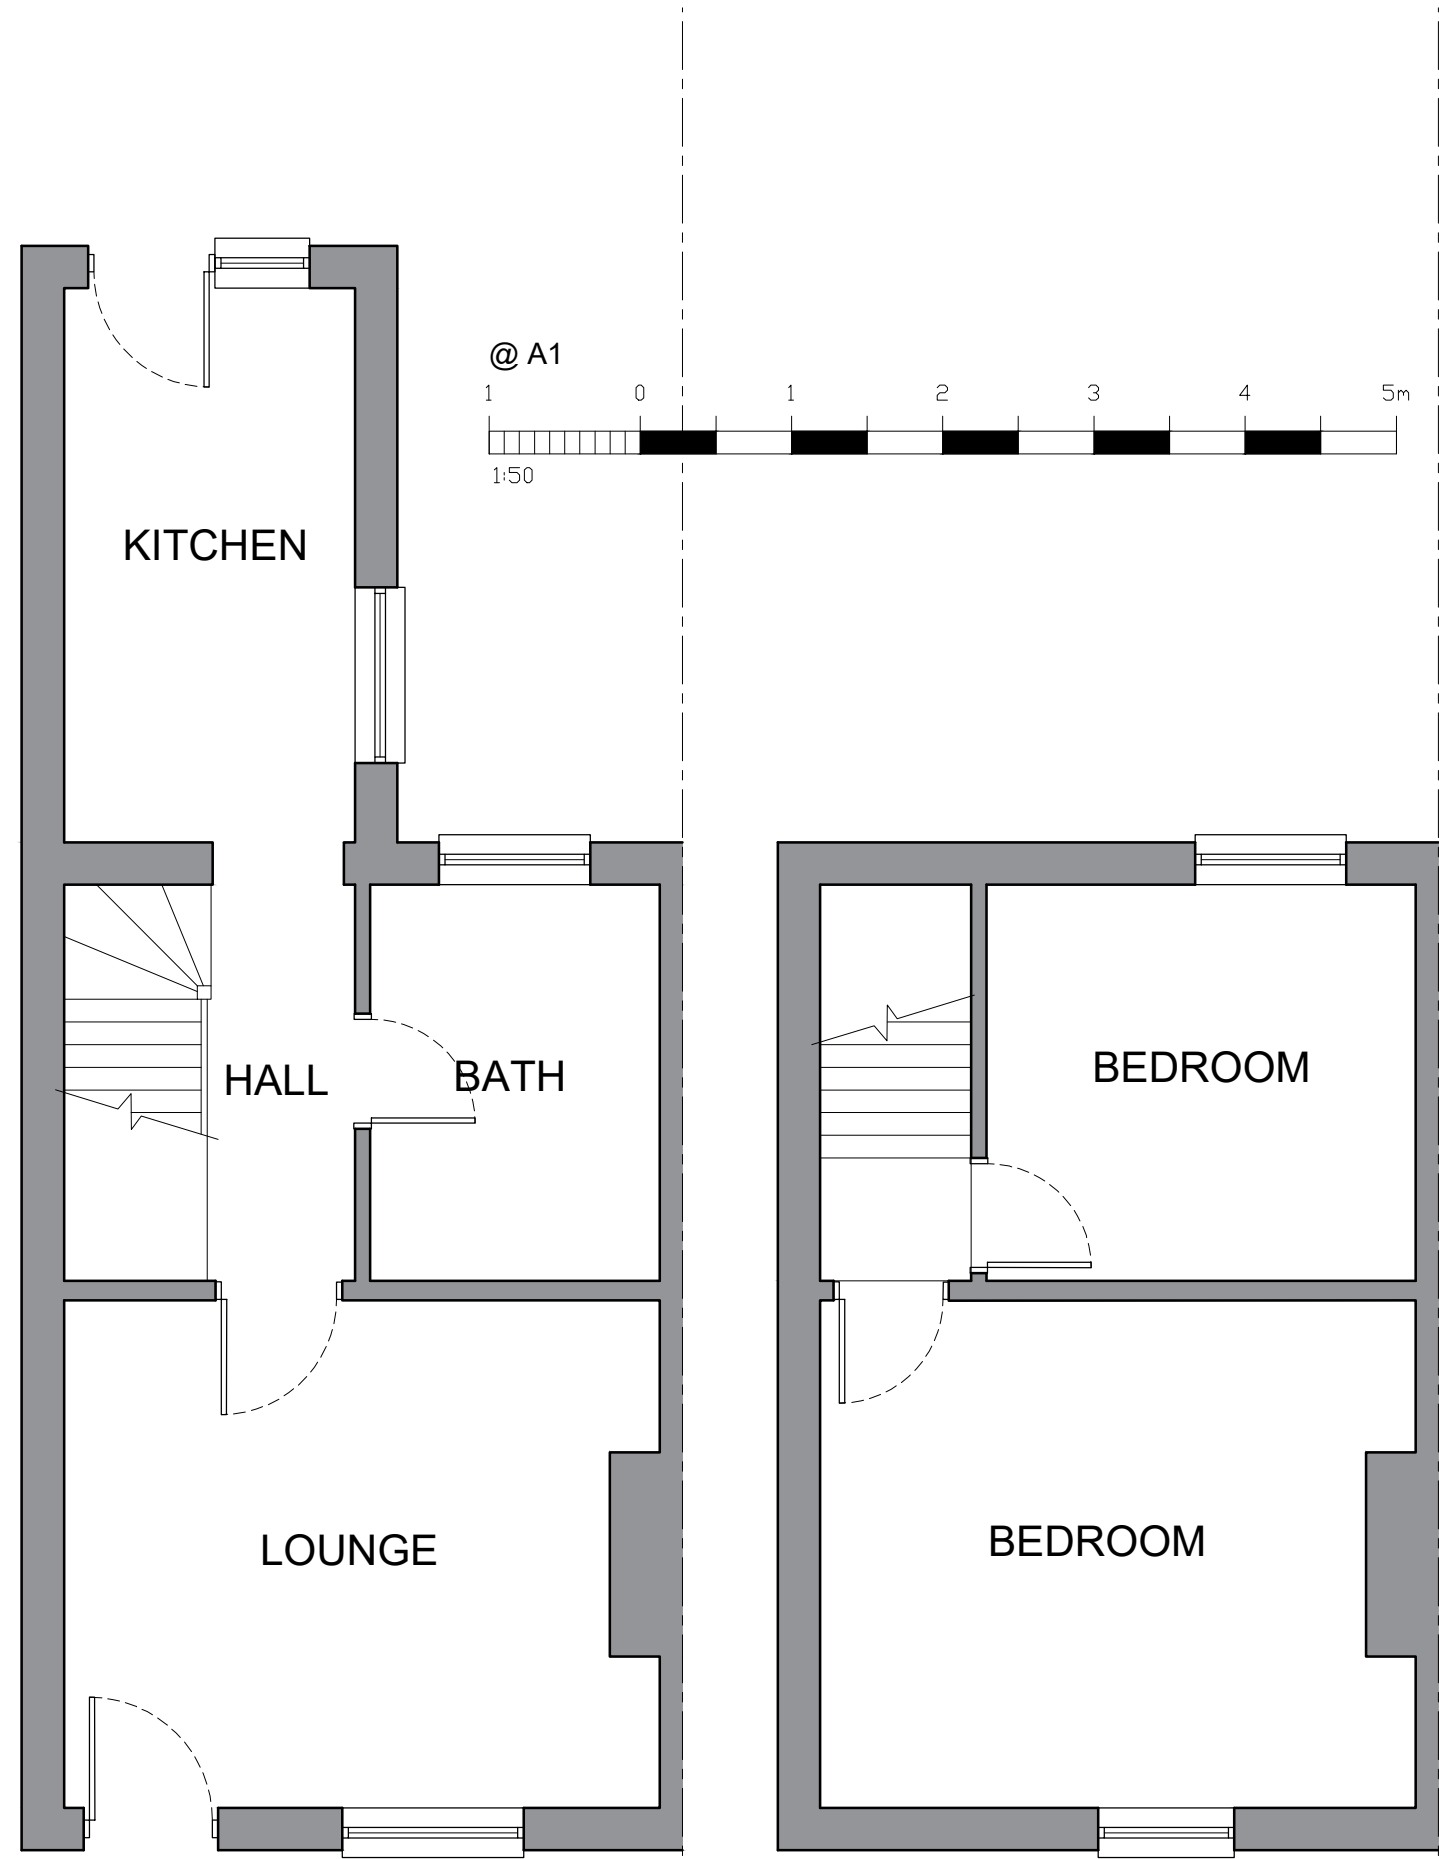

Existing Ground Floor Plan 1-50

Existing First Floor Plan 1-50

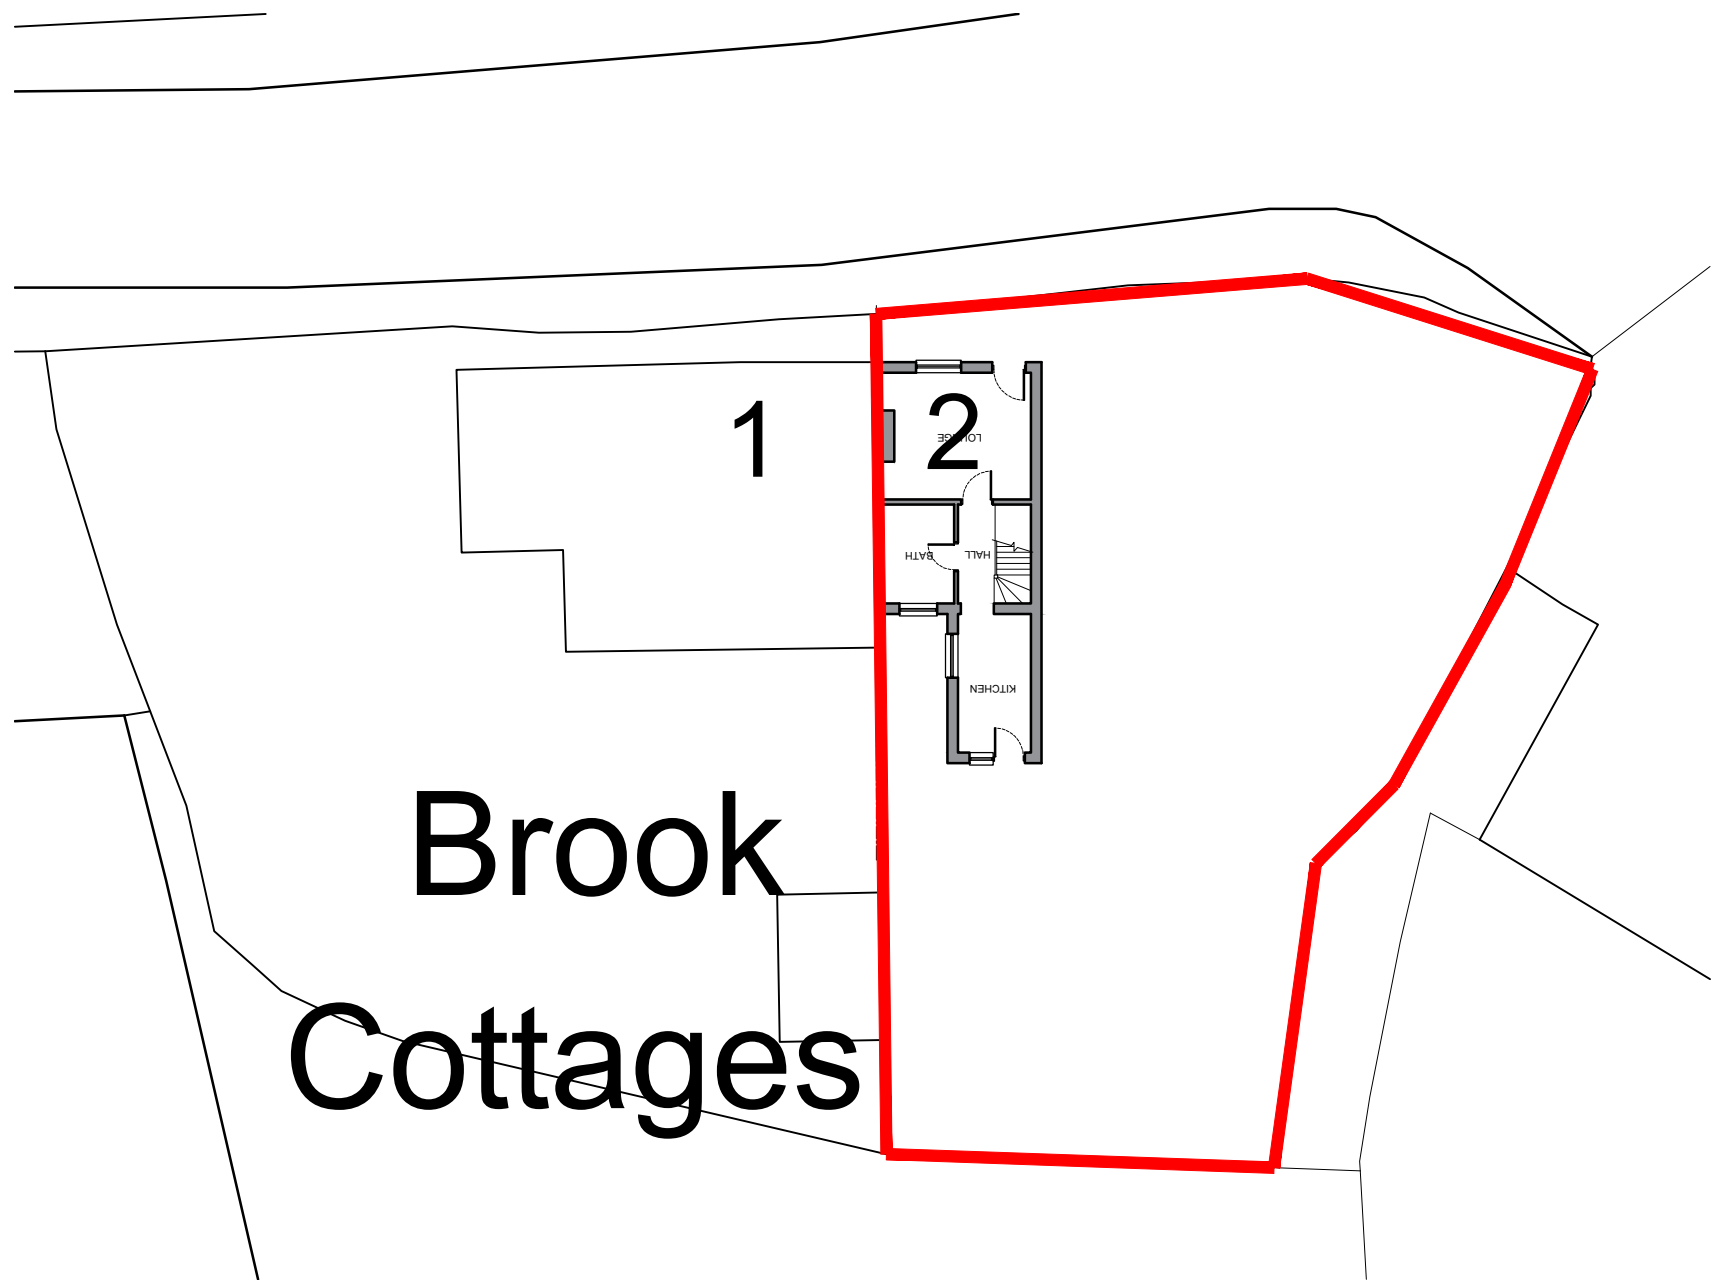

Existing Site Plan 1-500

Rev A - Additional information following planning comments. 12-12-22

This drawing is the copyright of D.M. ADAMS DESIGN.
no copies in whole or part thereof may be taken without prior consent.

D.M.ADAMS DESIGN
1 Chapel Road,
Swanmore,
Southampton,
Hampshire.
SO32 2QA
Tel: 07714 058475 E-mail: dean@dmades.co.uk

Job Title:

2 Brook Cottages
Broad Oak
Botley
Southampton
SO30 2EU

Description:

Planning - Existing

Scale: As shown Date: Dec '22 Drawing: 2BC-001-A