


FRONT ELEVATION (SOUTH)
SCALE 1:50

SIDE ELEVATION (EAST)
SCALE 1:50

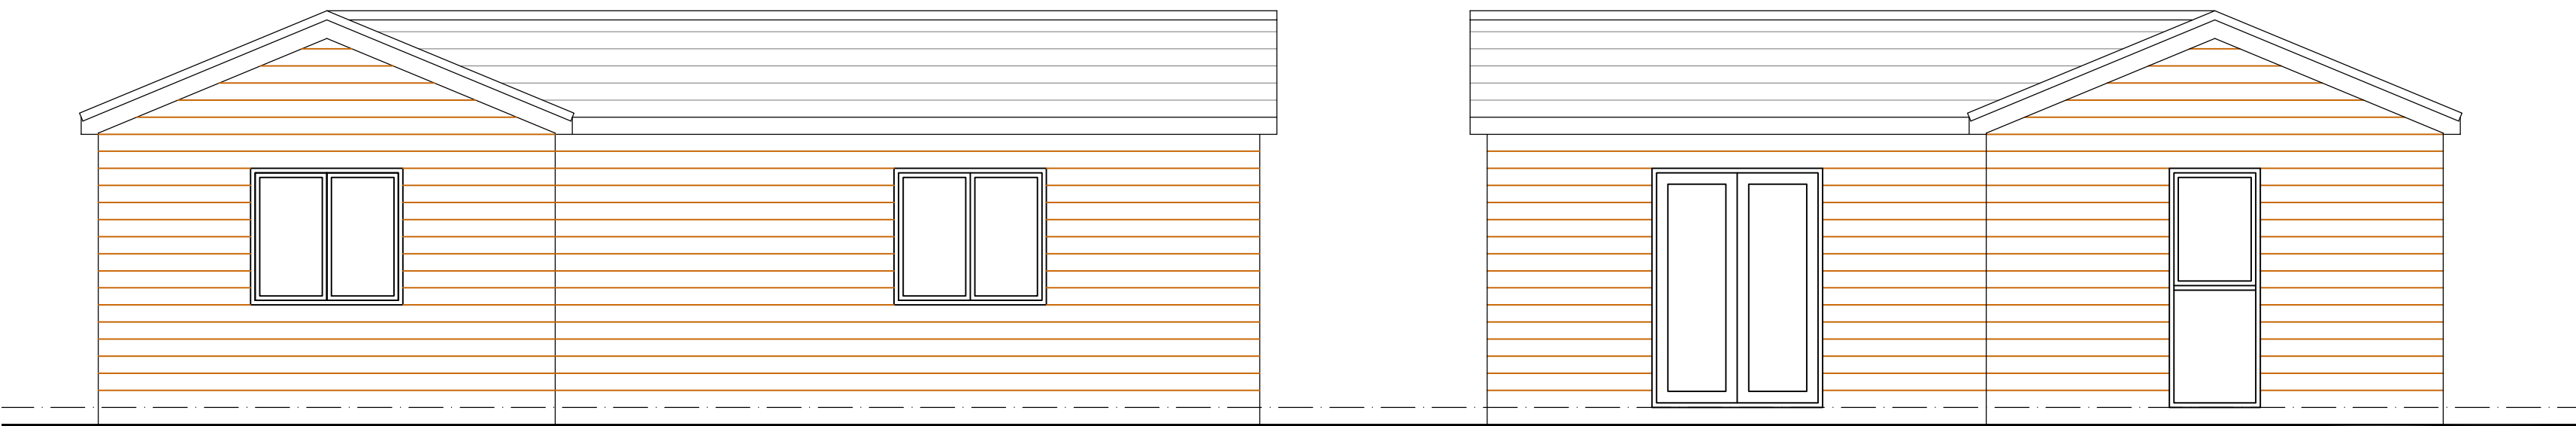


REAR ELEVATION (NORTH)
SCALE 1:50


SIDE ELEVATION (WEST)
SCALE 1:50



BLOCK PLAN
SCALE 1:200

 


10000 5000 0 5000 10000 15000 20000
ORIGINAL SCALE AT A1 - 1:200 ALL DIMENSIONS IN MILLIMETRES

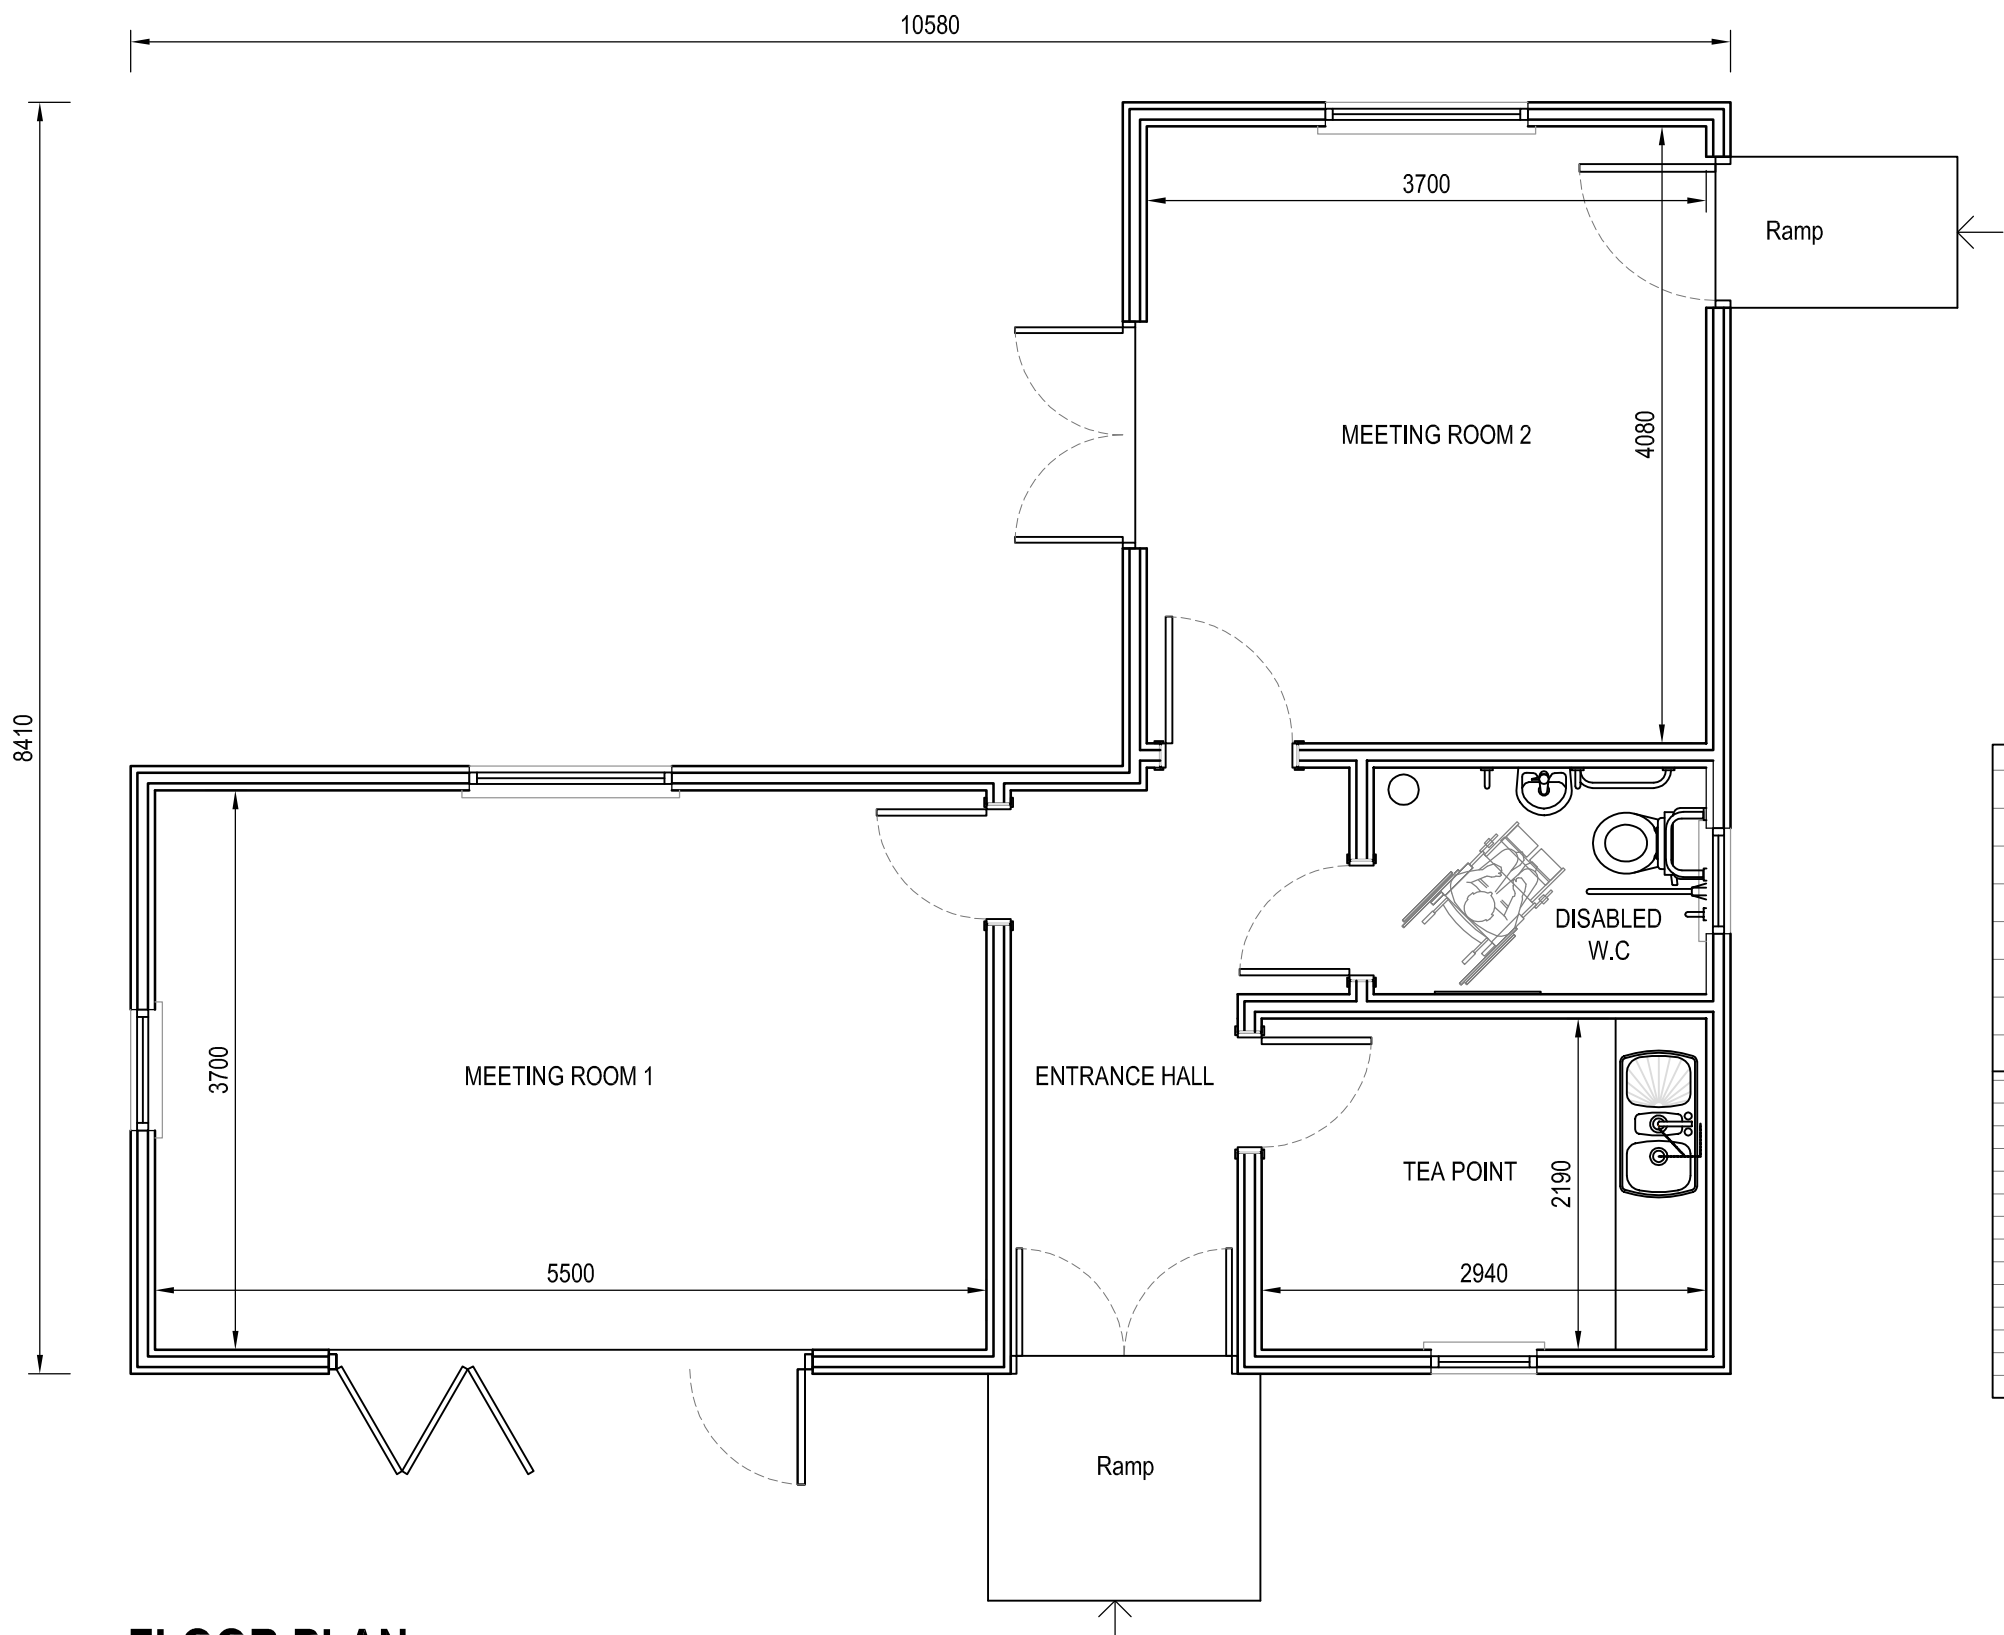

FLOOR PLAN
SCALE 1:50

2000 1000 0 1000 2000 3000 4000 5000
ORIGINAL SCALE - 1:50 ALL DIMENSIONS IN MILLIMETRES

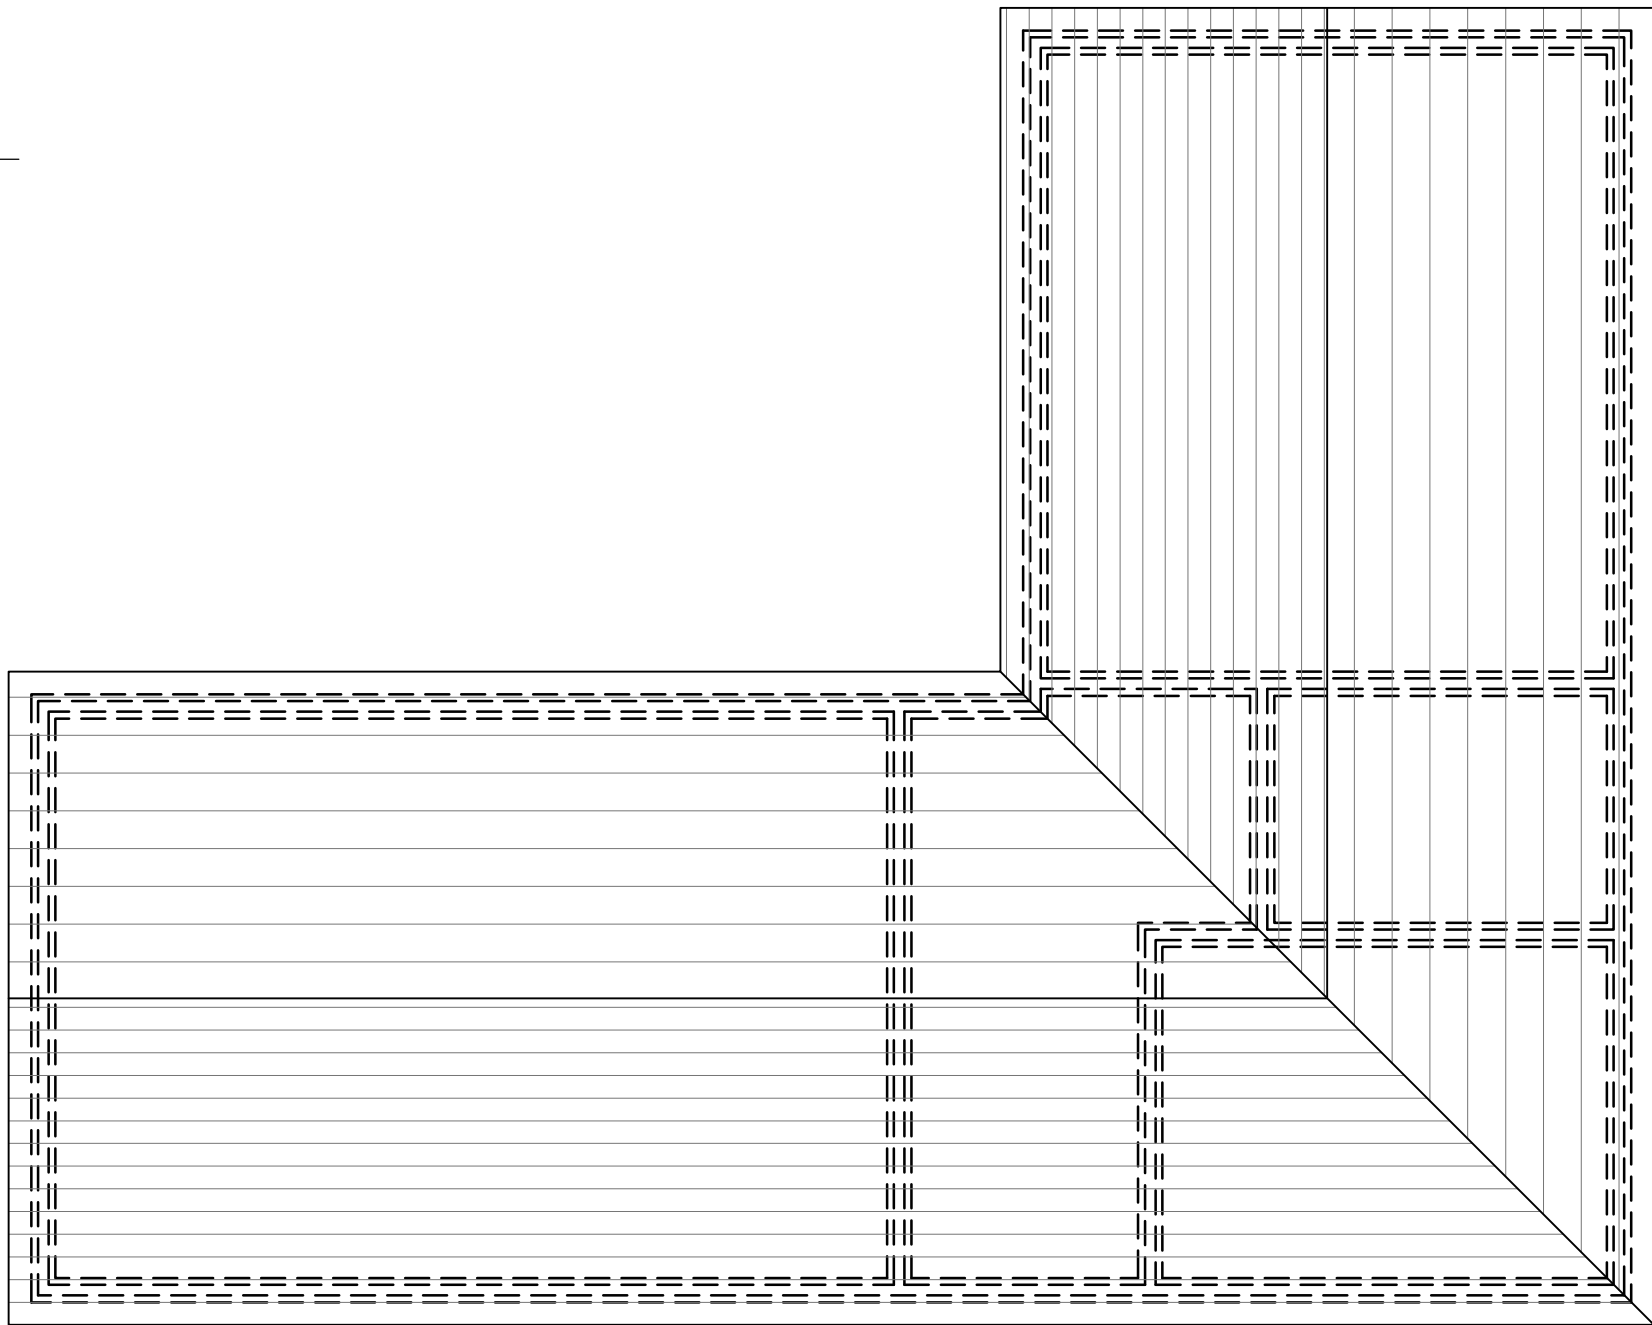

ROOFSCAPE LAYOUT
SCALE 1:50



CONCEPTUAL 3D PERSPECTIVE
SCALE NTS

GENERAL NOTES:
This drawing is the property of McAndrew Martin and must not be reproduced in part or whole or used for the execution of works without their permission.
All dimensions to be checked on site prior to commencement of any construction works and McAndrew Martin notified of any discrepancy via the Supervising Officer.
Figured dimensions are to be used in preference to scaled dimensions. However for Planning purposes scaling is permitted.
No deviation from this drawing will be permitted without the express consent of McAndrew Martin via the Supervising Officer.
All works are to comply with the current edition of the Building Regulations and British Standards.
It is the contractors responsibility to check all dimensions and quantities on site prior to submitting his tender for the works.
Construction Design and Management (CDM) REGULATIONS 2015, RISK ASSESSMENT.
M & E
Standards required - CIBSE, BAFE, NICEIC, Gas safe, BS5839, BS5588, BS9999, Defence Infrastructure the standards.
Dampers to ducting to meet the standards D144, EN12191, TR19.
Fire stopping to meet BS standards.
Light fittings to be Fire Rated where ceilings are fire separation.
Fire Officer, Testing and Certification.
BUILDING REGULATIONS
To Building regulation and British Standard, Requirements in all respects.
To Fire Officer requirements in all respects.
The Building Contractor must include for all works required by the M&E Contractors.
HEALTH & SAFETY
Refer to Designers Risk Assessment.



DRAFT FOR COMMENTS

P1	PRELIMINARY ISSUE	JE	16/11/22	PC
REV	DESCRIPTION	BY	DATE	CHNG

PROJECT INFORMATION

CLIENT:
EARL MOUNTBATTEN HOSPICE,
HALBERRY LANE,
NEWPORT,
ISLE OF WIGHT,
PO30 2ER

PROJECT:
PROPOSED
LOG CABIN MEETING & STORAGE
MOORGREEN HOSPICE
BOTLEY ROAD
SOUTHAMPTON, SO30 3JB

DRAWN BY:
JE

DATE:
09/11/22

CHECKED:
PC

SCALES:
1:50 & 1:200 @A1

DRAWING TITLE:
PROPOSED
FLOOR PLANS, ELEVATIONS
& BLOCK PLAN

PROJECT NO:
220489

COORDINATOR:
MML

SYSTEM:
00

LEVEL:
00

DRAWING TYPE:
DR

DEPARTMENT:
A

DRAWING NO:
1000

STATUS:
S3

REVISION:
P1

McAndrew Martin Limited
PROFESSIONAL SOLUTIONS BY DESIGN

TRAFALGAR HOUSE
11 ACORN BUSINESS
CENTRE,
NORTHEARBOUR ROAD
PORTSMOUTH
HAMPSHIRE
PO6 3TH

TEL: 023 9269 7193
FAX: 023 9266 4676
office@mcandrewmartin.com

MCIOB Chartered
Building
Consultancy
RICS
ISO
UNAS
PD 57087

WWW.MCANDREW MARTIN.COM