




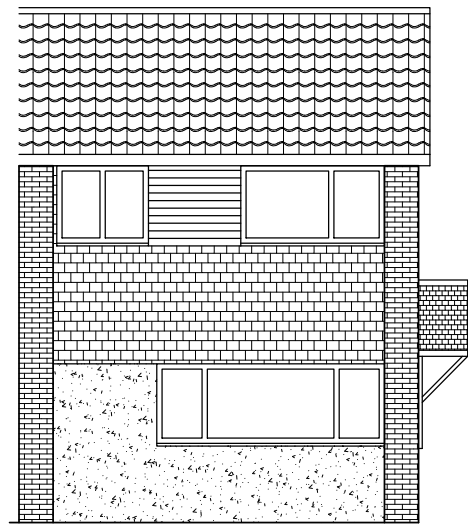


Existing South Elevation

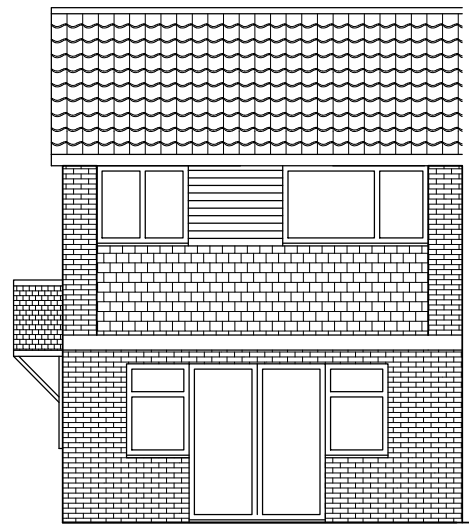


Existing North Elevation

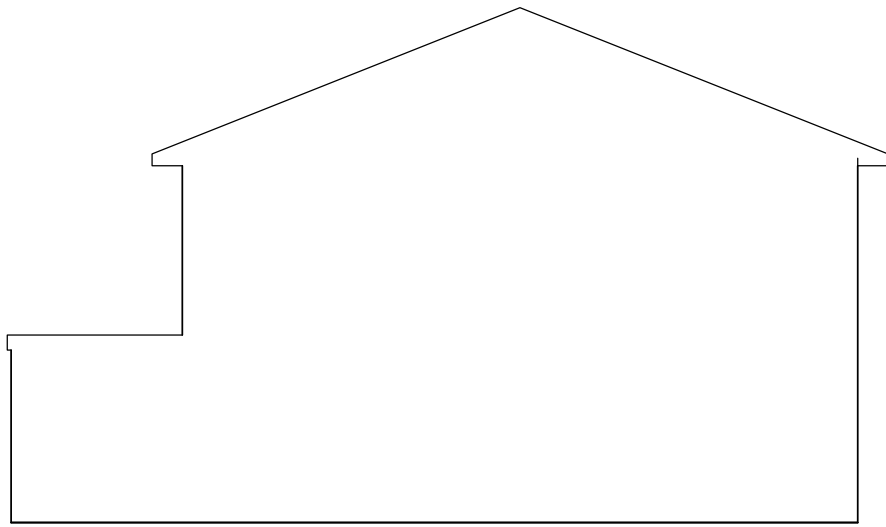

Existing West Elevation

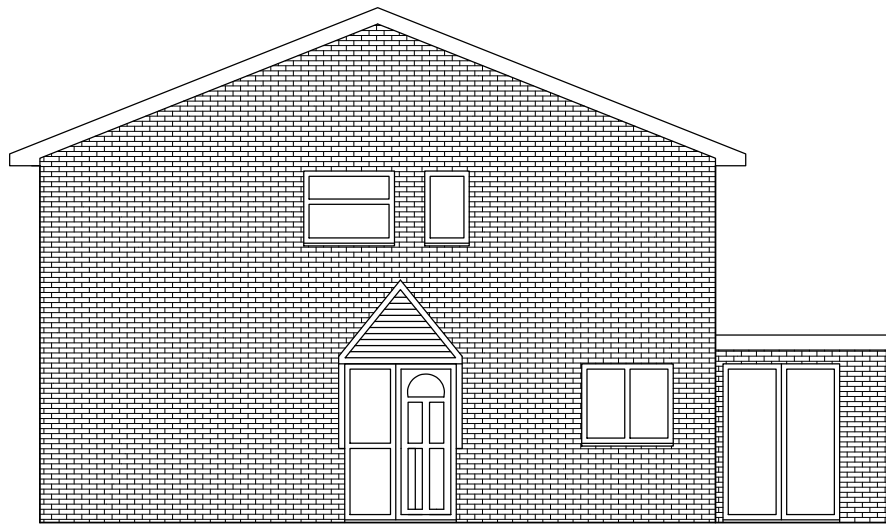


Existing East Elevation

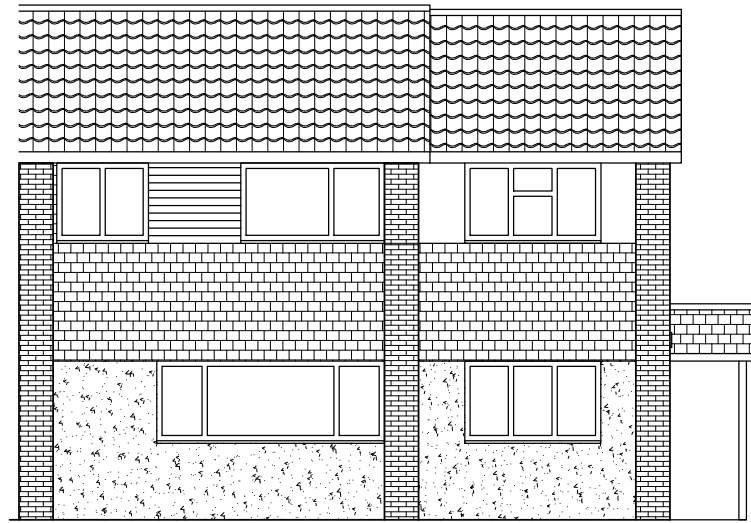


Proposed South Elevation




Proposed North Elevation

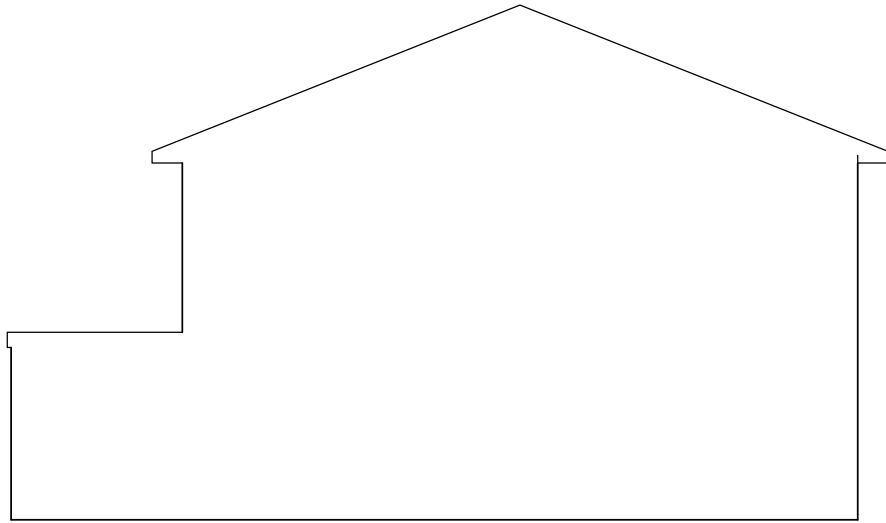


Proposed West Elevation

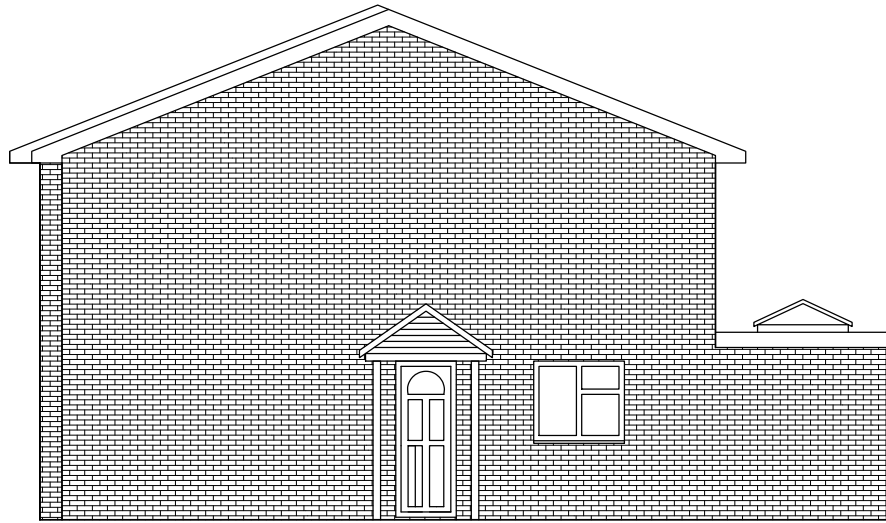


Proposed East Elevation

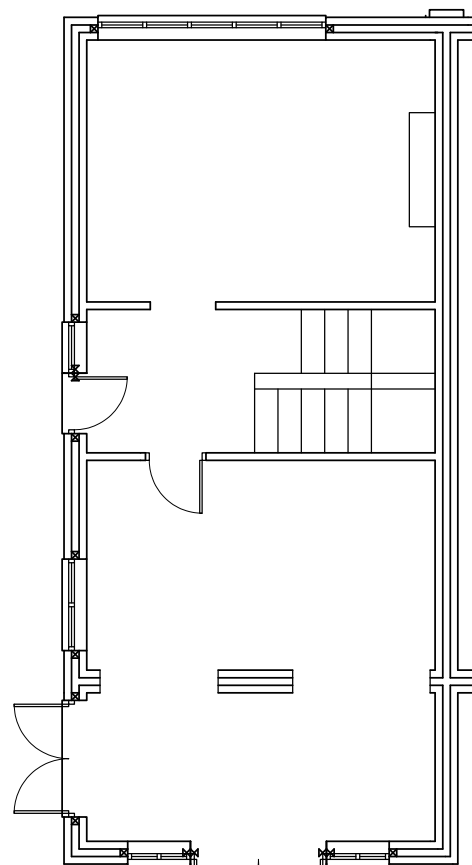


Existing Ground Floor

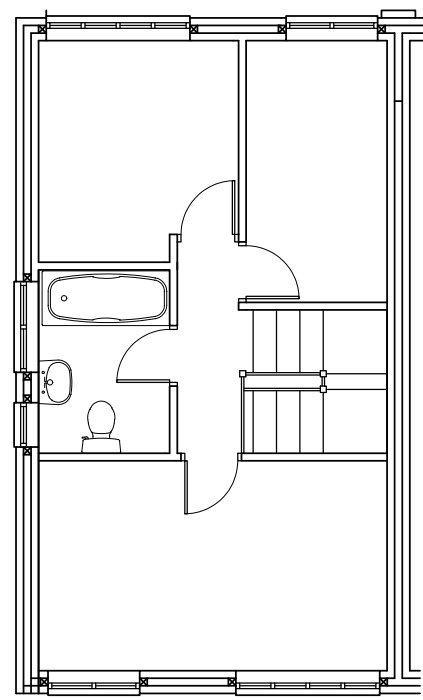

Existing First Floor

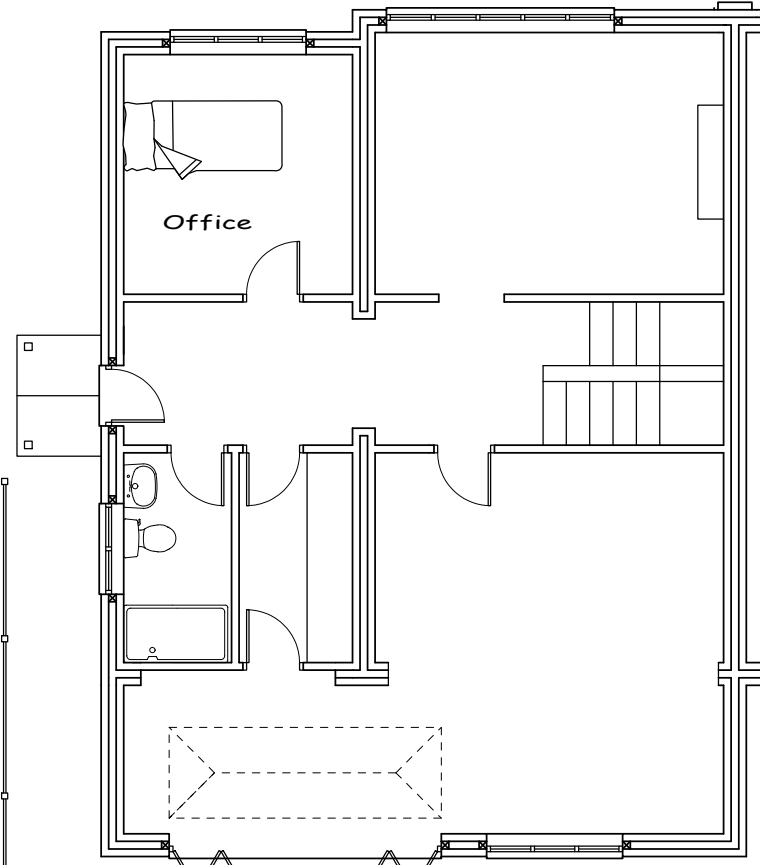

Proposed Ground Floor

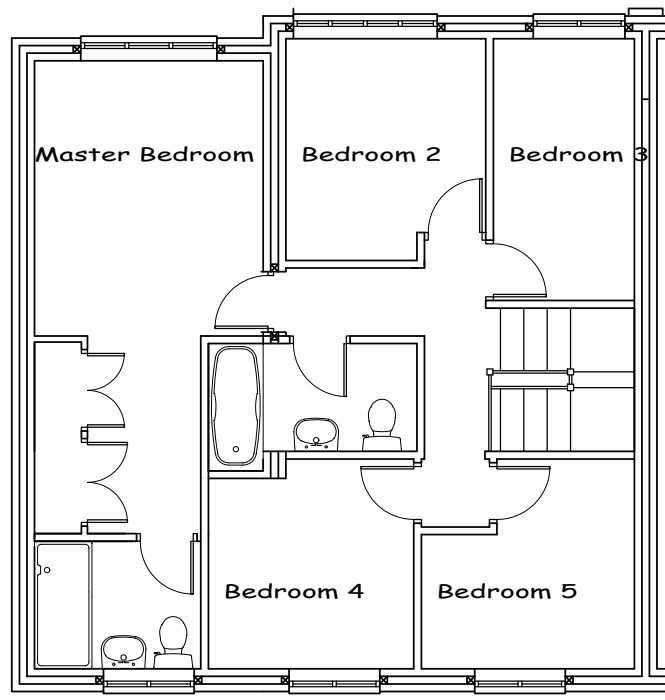

Proposed First Floor

13th December 2022
Drawings produced for:

Home Address: 1 Newbury Close,
Fair Oak,
Eastleigh,
SO50 8ES

Site Address: 1 Newbury Close,
Fair Oak,
Eastleigh,
SO50 8ES

This drawing is the copyright of R & G Design
and may not be copied, altered or reproduced
in anyway without written authorization.
Do not scale from this drawing.
Drawing for planning purposes only all
dimensions to be checked on site prior
to the commencement of any work.

R & G DESIGN

R & G Design
San Remo
Little Bull Lane,
Waltham Chase,
SO32 2LT

randgdesign@hotmail.co.uk
Phone George on 07597116637

A2


Drawing Number

Lucas 365.2

Drawing Scales

Scale 1:100
Scale 1:50
Scale 1:20

1. Metre
1. Metre
1. Metre

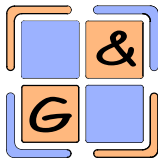

R&G Design
ARCHITECTURAL SERVICES