





NOTE : THIS DRAWING IS NOT A SPECIFICATION OF WORK AND IS ONLY FOR THE PURPOSE OF GAINING TOWN PLANNING AND BUILDING REGULATION APPROVALS. ALL DETAILS/DIMENSIONS MUST BE CHECKED ON SITE BEFORE COMMENCEMENT OF WORK BY CONTRACTOR

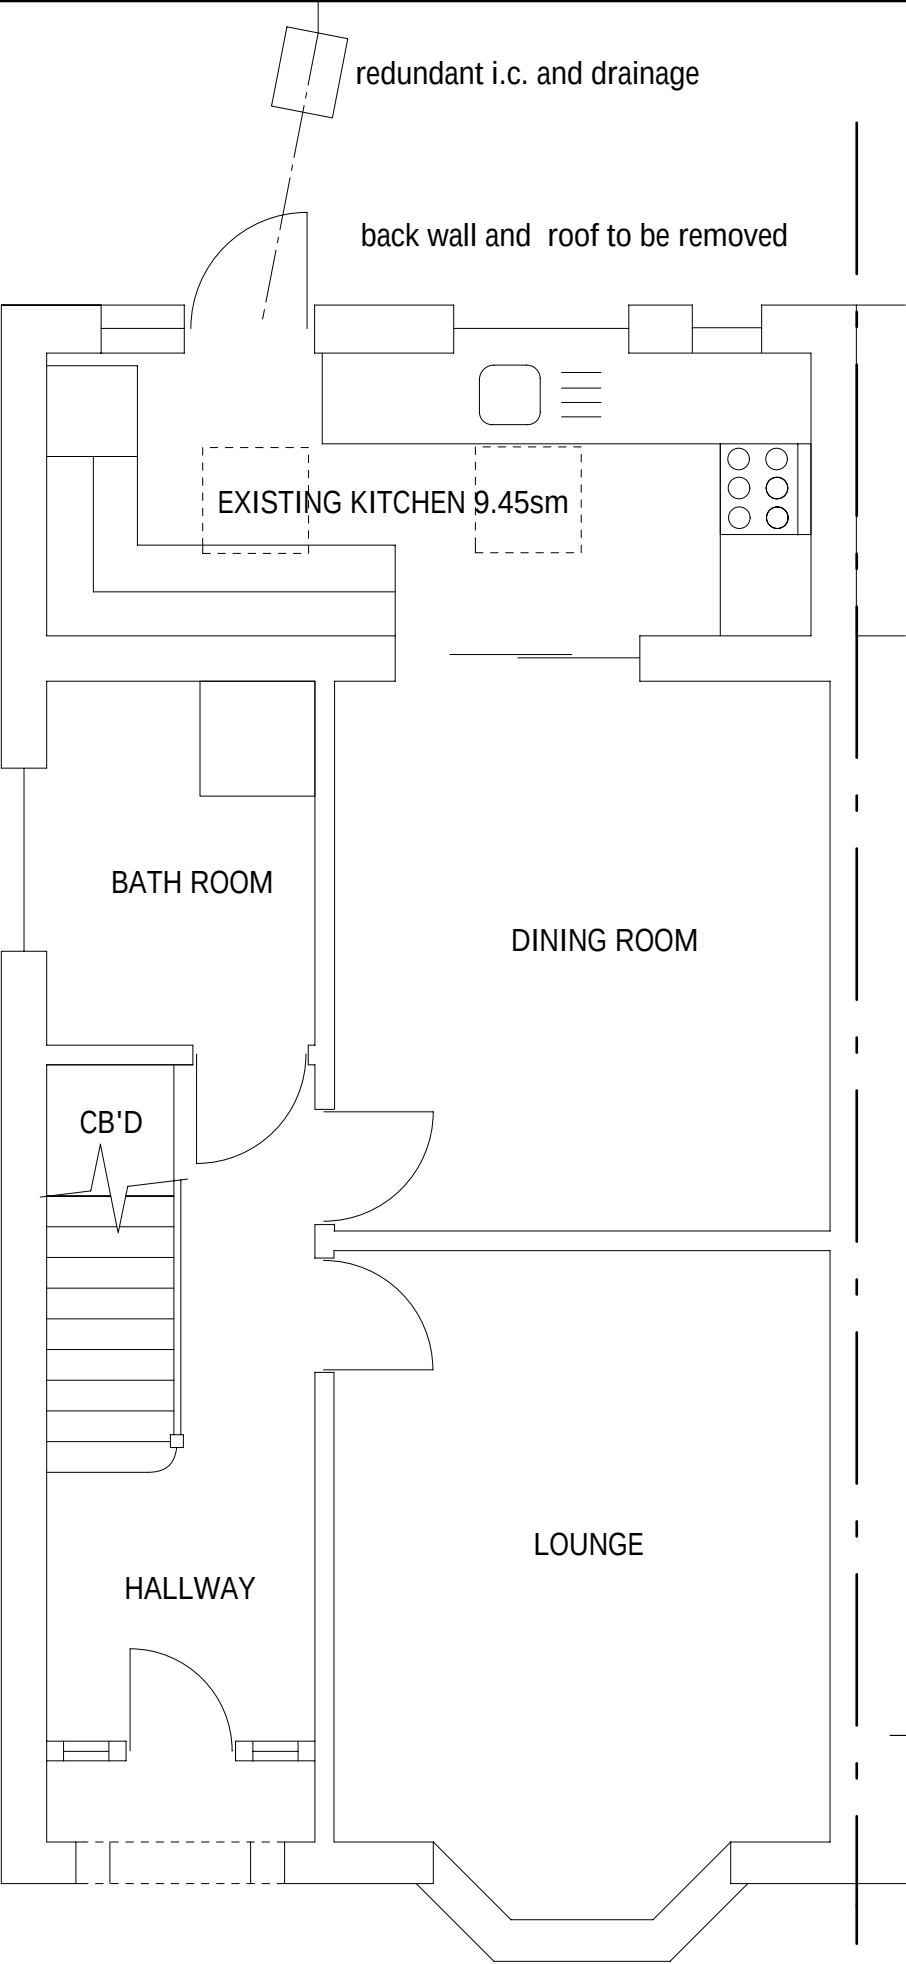


Existing Ground Floor

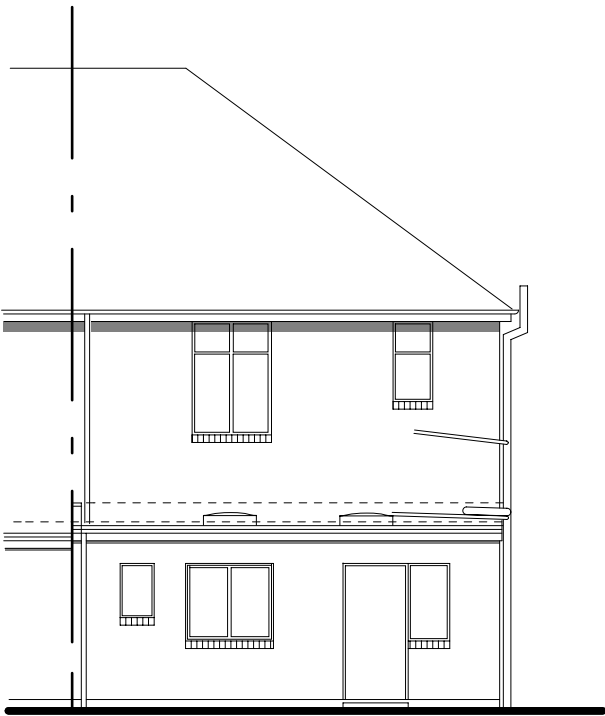

Existing Rear Elevation

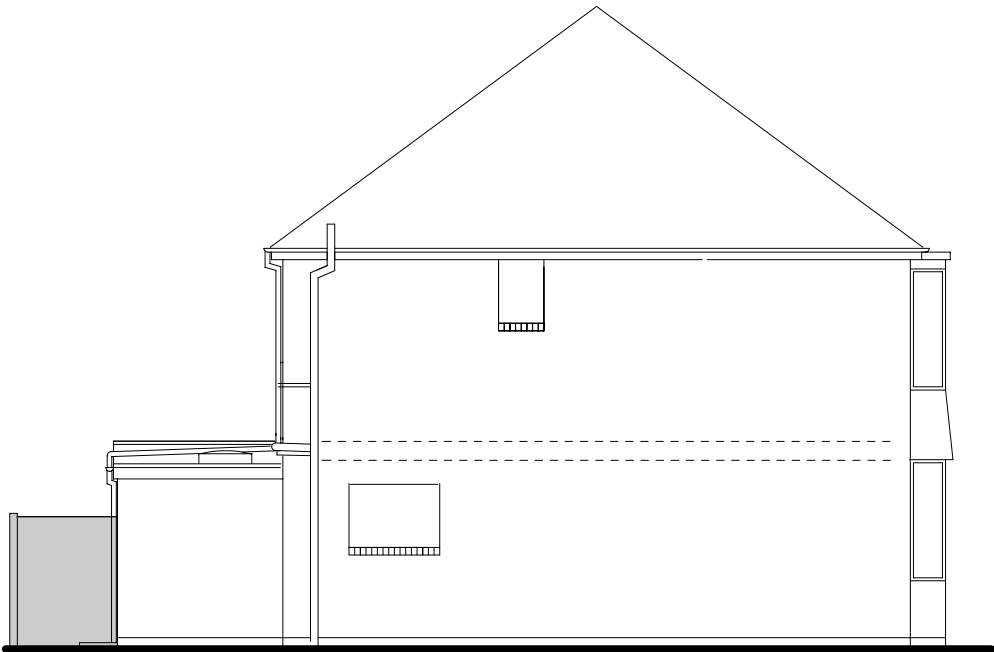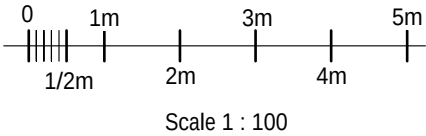

Existing Side Elevation

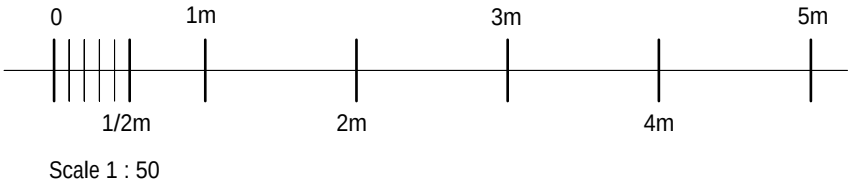

REAR SINGLE STOREY EXTENSION
AND INTERNAL ALTERATIONS
FOR
258 DESBOROUGH ROAD
EASTLEIGH
SO50 5NH

SCALE 1: 50 & 1:100

DRAWING No 121022BR1A