


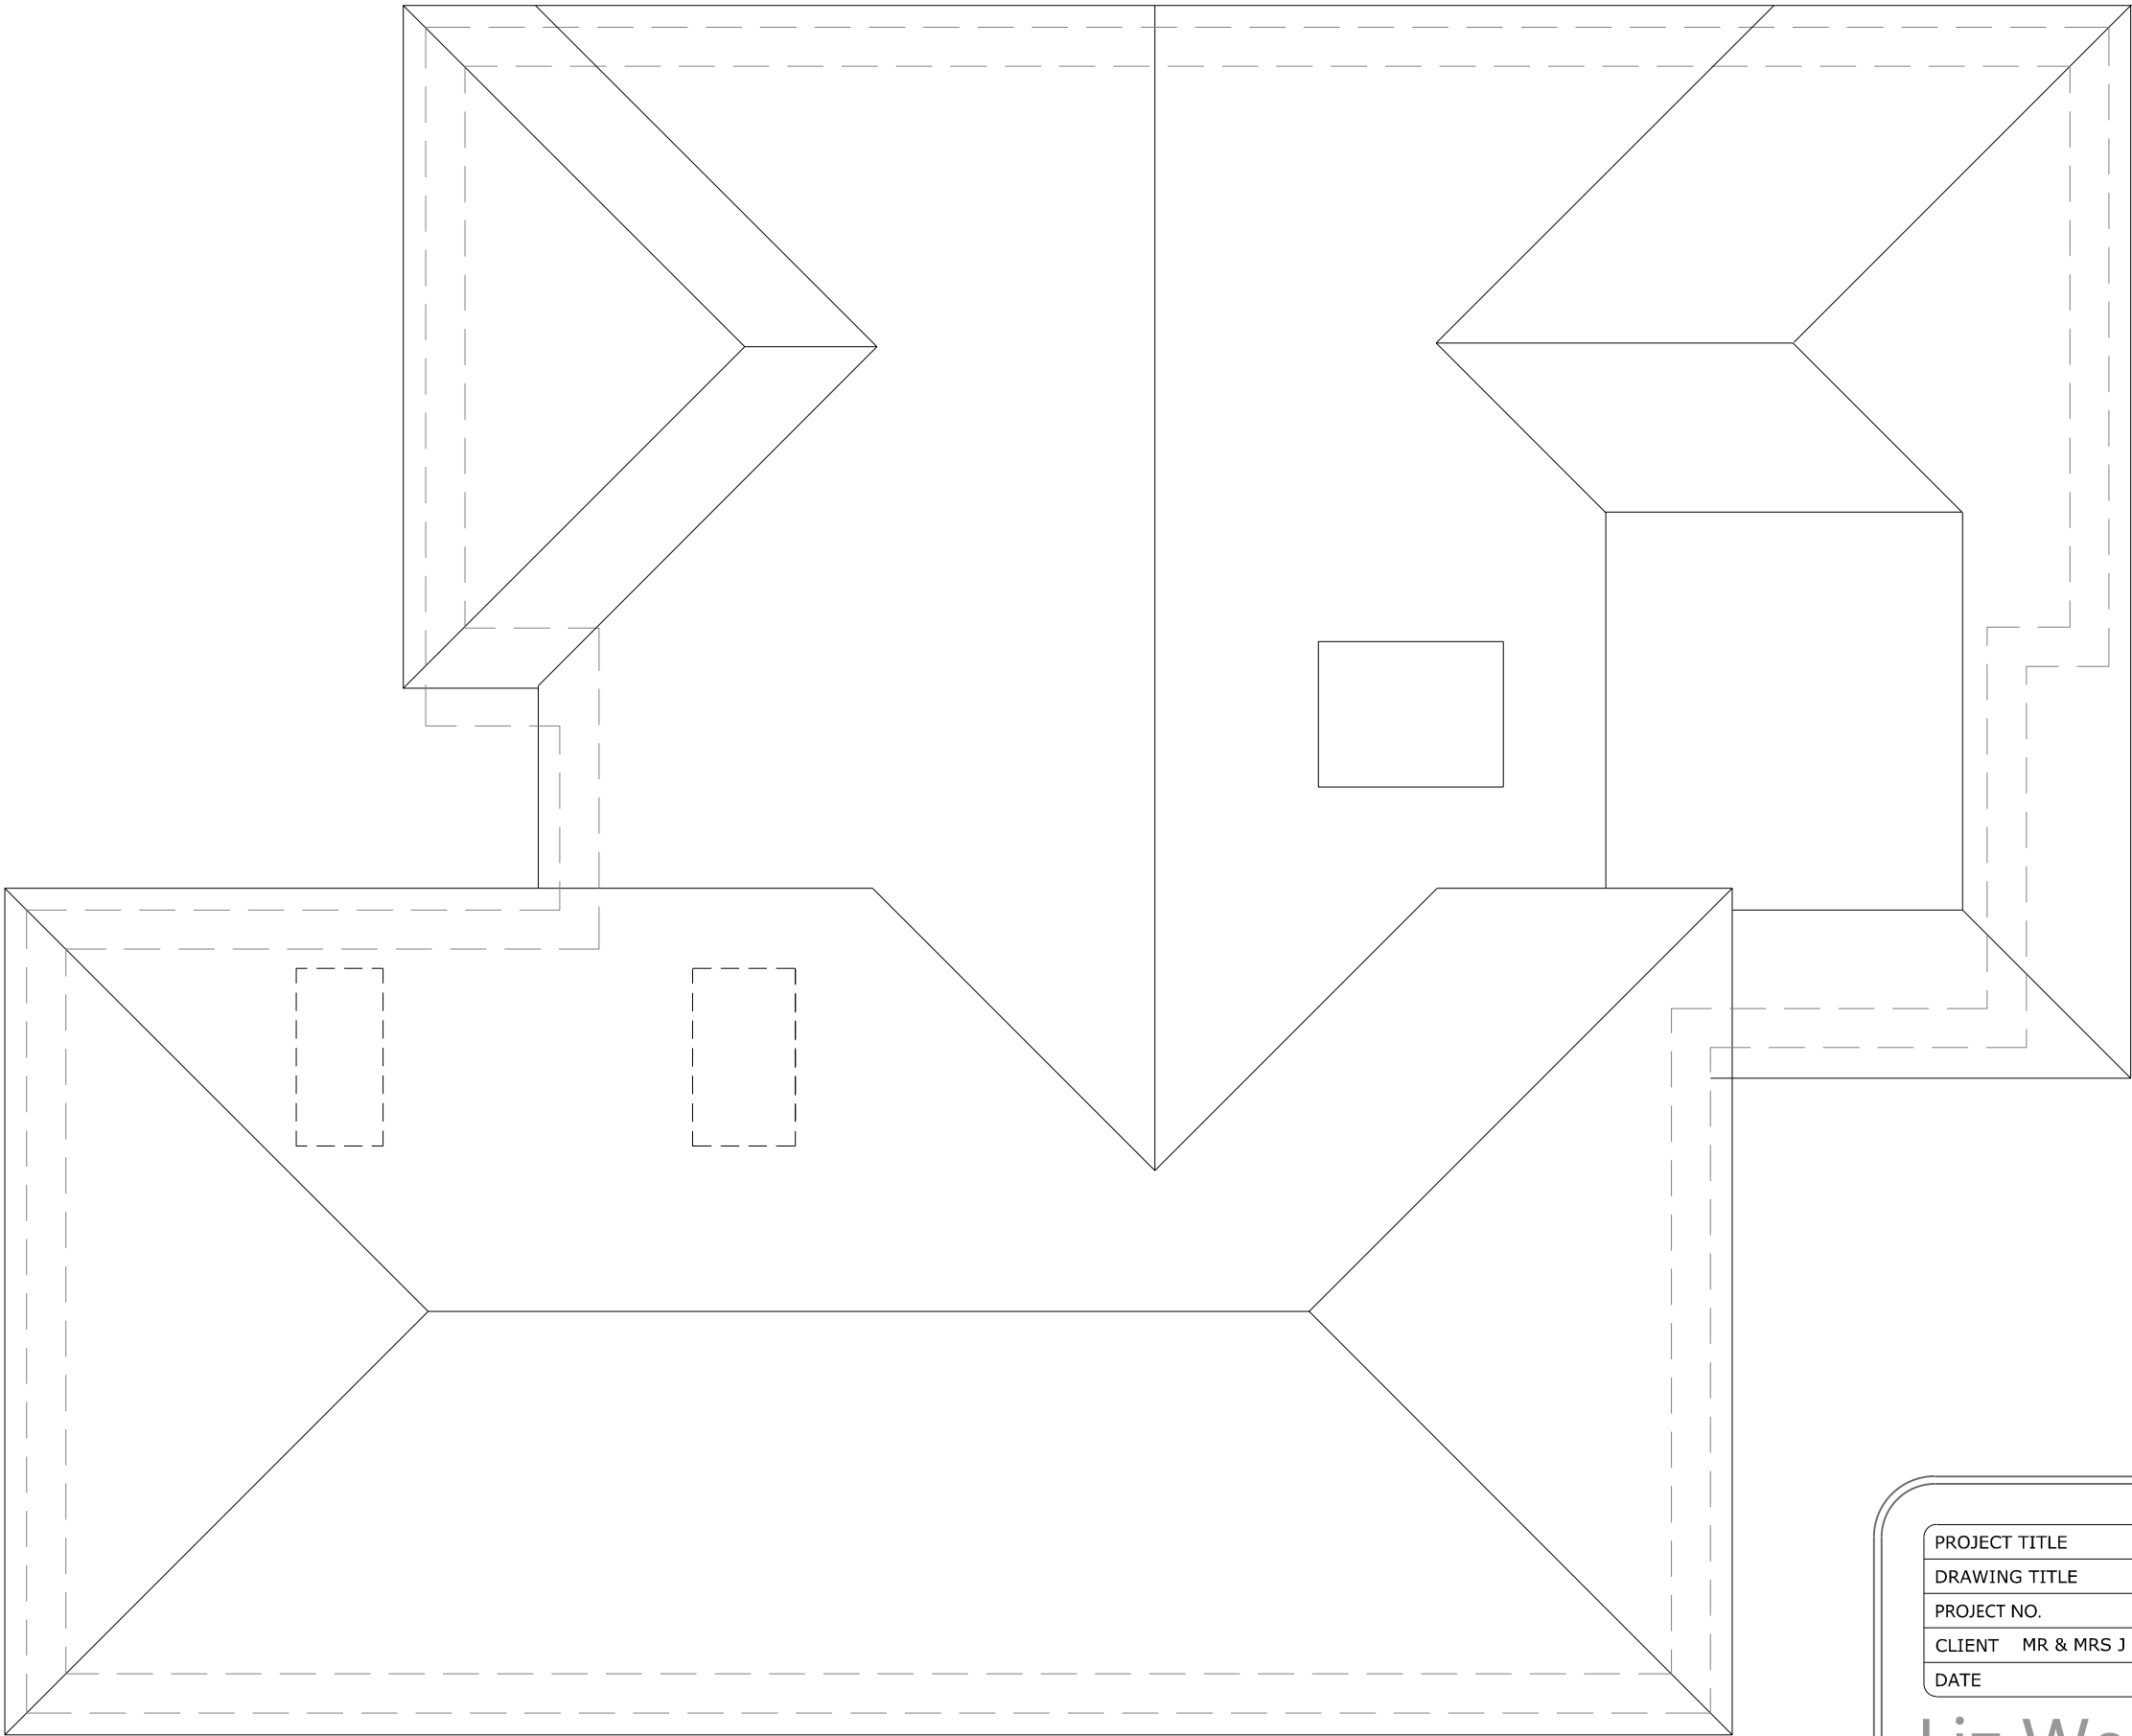

ROOF LAYOUT

PROJECT TITLE		EXTENSION TO 12 FOORD ROAD, HEDGE END		
DRAWING TITLE		PROPOSED ROOF PLAN		
PROJECT NO.		21/175	DRAWING NO.	21/175/007
CLIENT	MR & MRS J DAVIES			ISSUE
DATE	Dec 2022			SCALE
		1/50 @A3		

Liz Webb

07787 938865

NO DIMENSIONS TO BE SCALED FROM DRAWINGS
THE INFORMATION ON THIS DRAWING IS THE PROPERTY OF LIZ WEBB ARCHITECTURAL DESIGN. NO ELEMENT WHATSOEVER MAY BE REPRODUCED, COPIED OR USED IN ANY MANNER WITHOUT PERMISSION