
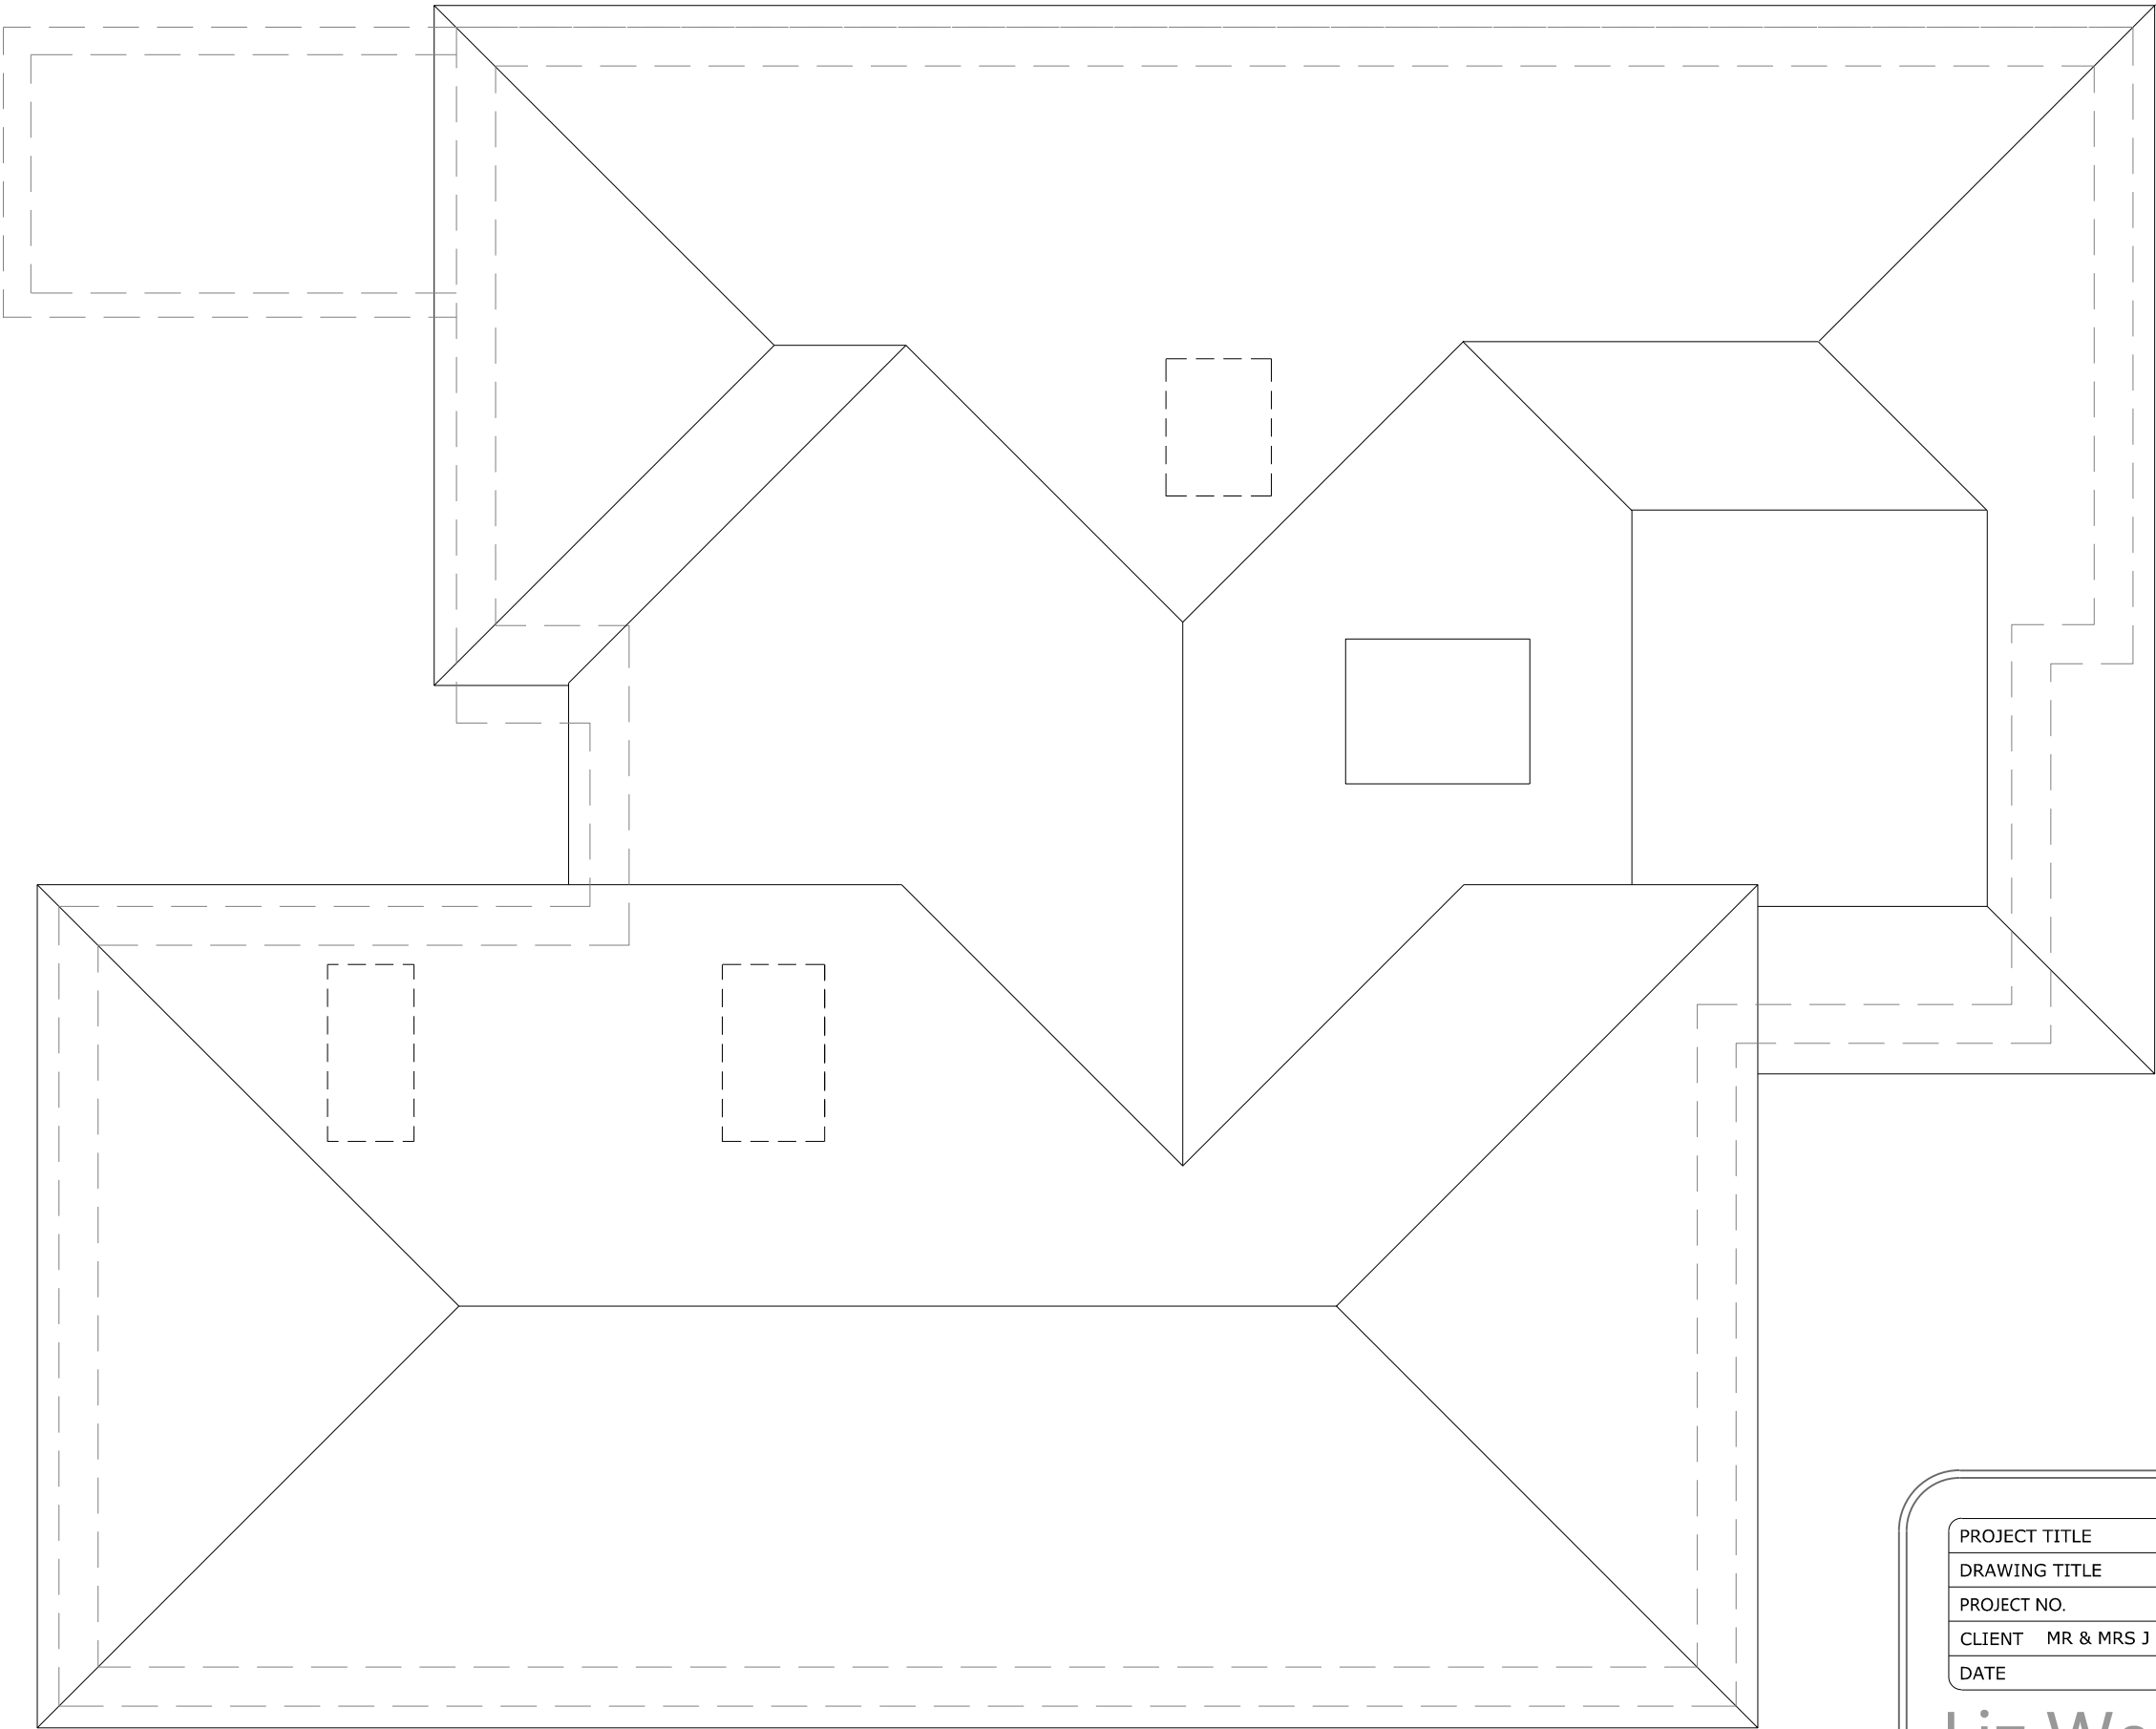


scale 1:50

 

ROOF LAYOUT

PROJECT TITLE		EXTENSION TO 12 FOORD ROAD, HEDGE END		
DRAWING TITLE		EXISTING ROOF PLAN		
PROJECT NO.		21/175	DRAWING NO.	
			21/175/003	
CLIENT	MR & MRS J DAVIES		ISSUE	-
DATE	Dec 2022	SCALE		1/50 @A3

Liz Webb

07787 938865

NO DIMENSIONS TO BE SCALED FROM DRAWINGS
THE INFORMATION ON THIS DRAWING IS THE PROPERTY OF LIZ WEBB ARCHITECTURAL DESIGN. NO ELEMENT WHATSOEVER MAY BE REPRODUCED, COPIED OR USED IN ANY MANNER WITHOUT PERMISSION