


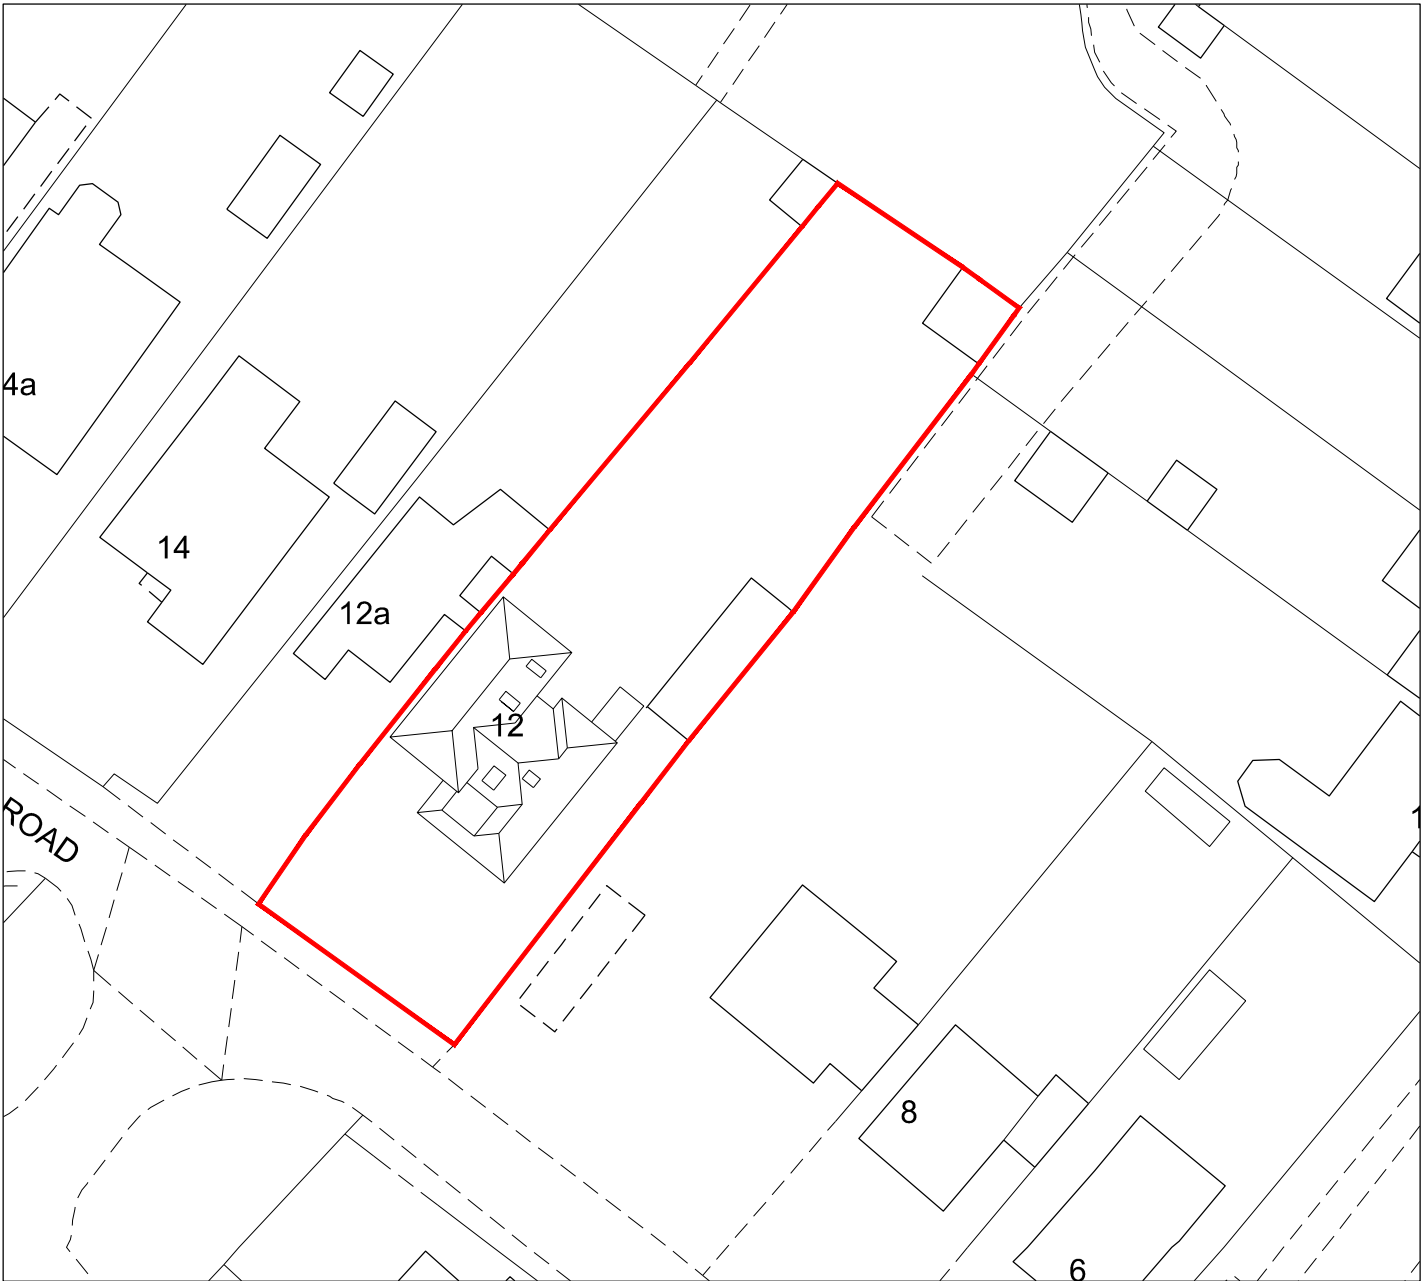
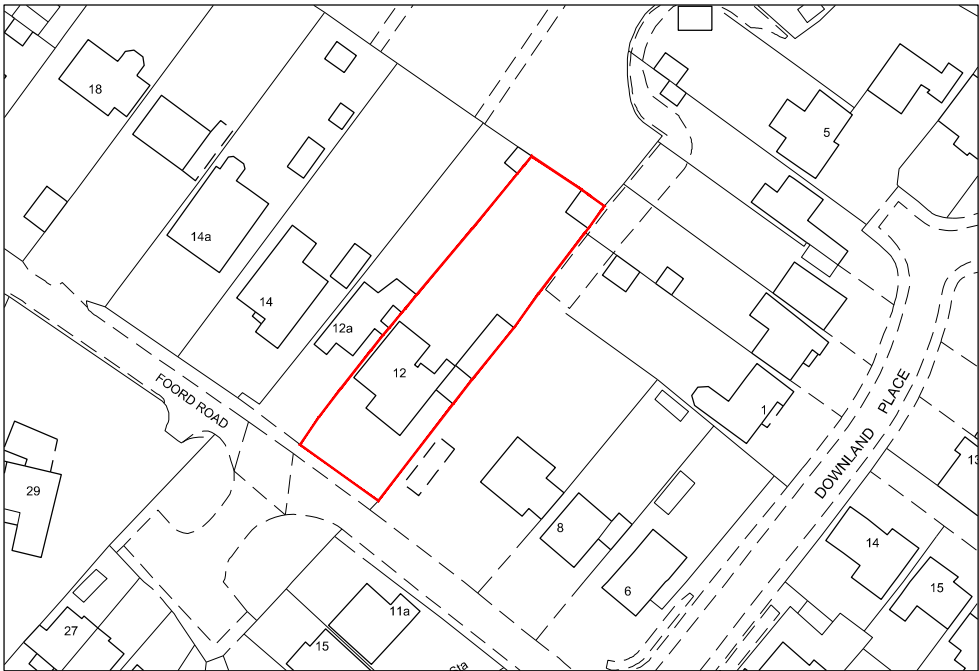


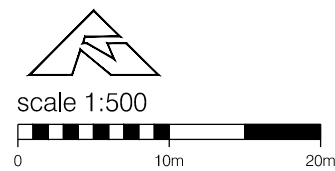

Existing Site Plan (1:500)

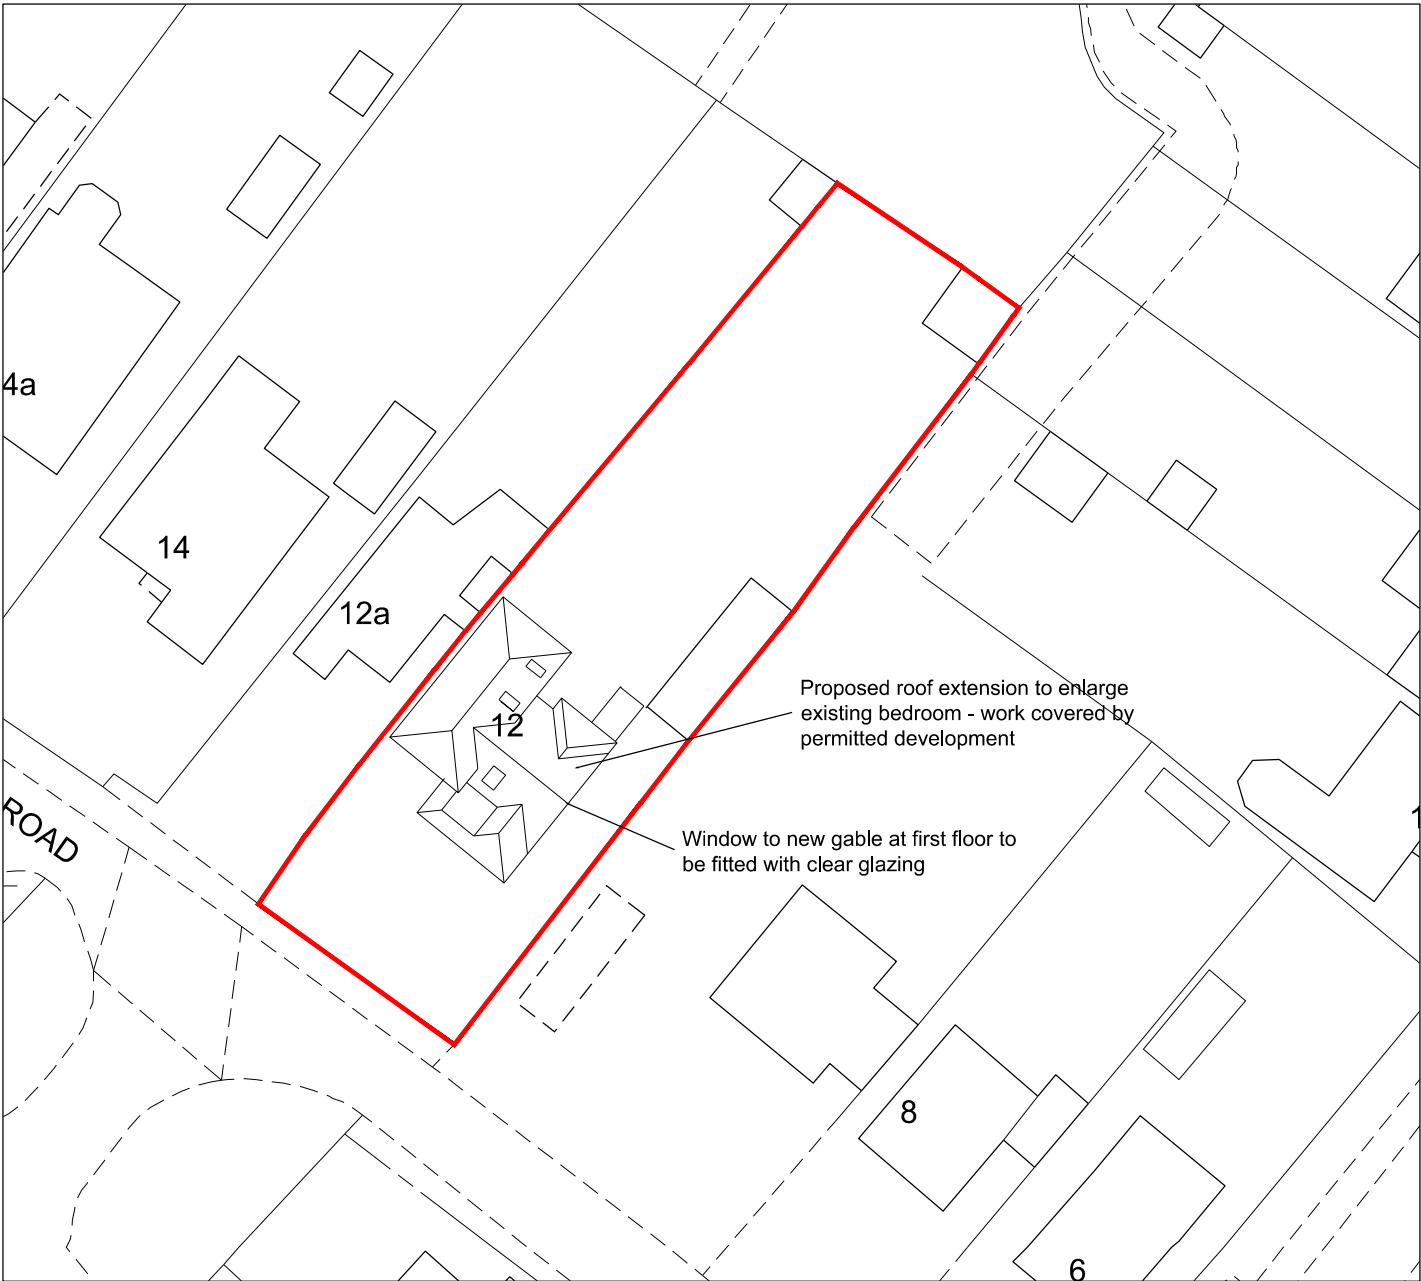

Location Plan (1:1250)

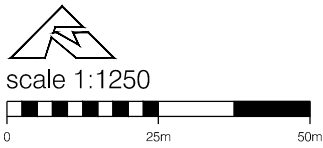

Proposed Site Plan (1:500)

PROJECT TITLE		EXTENSION TO 12 FOORD ROAD HEDGE END	
DRAWING TITLE		SITE & LOCATION PLANS	
PROJECT NO.		21/175	DRAWING NO. 21/175/010
CLIENT	MR & MRS J DAVIES		ISSUE -
DATE	Dec 2022	SCALE	AS SHOWN@A3

Liz Webb

07787 938865

NO DIMENSIONS TO BE SCALED FROM DRAWINGS
THE INFORMATION ON THIS DRAWING IS THE PROPERTY OF LIZ WEBB ARCHITECTURAL DESIGN. NO ELEMENT WHATSOEVER MAY BE REPRODUCED, COPIED OR USED IN ANY MANNER WITHOUT PERMISSION