


FLOOR PLAN OF CARPORT

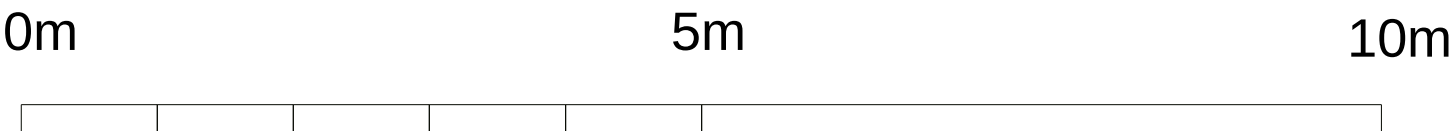

SCALE 1:50

GENERAL NOTES
Use figured dimensions only, do not scale off drawings.
All dimensions in millimetres unless stated otherwise.
All clients and contractors to check all drawings and to verify all dimensions on site prior to works commencing. Any discrepancies in dimensions or boundary locations are to be brought to the attention of Abbey plans immediately, before works take place on site.
It is the sole responsibility of the building owner to comply with the Party Wall Act 1996. Abbey plans can not be held responsible in any way if non-compliance is adopted.
It is the sole responsibility of the building owner to draw up all legal agreements with adjoining property owners to cover the over-hanging of any fascias, guttering, foundations or any part of the building. Abbey plans can not be held responsible in any way whatsoever for any legal costs or other costs incurred through neighbourhood disputes.
This drawing remains the copyright of Abbey plans and may not be altered or reproduced in any form or passed to a third party without first obtaining the written consent

IMPORTANT NOTES
BUILDING REGULATION DRAWING ONLY
Drawing to be read in conjunction with Structural Engineer's details under separate cover. All structural elements indicative in appearance only, please refer to Structural Engineer's Report for detail & design of all structural elements and connections. Contractor to determine installation heights of beams & padstones on site as required.
All setting out dimensions to be checked on site by contractor prior to starting work. Work carried out prior to obtaining Building Regulation (Full Plans) Approval is at client's own risk.
Specifications & layouts subject to change until Building Regulation Approval has been issued.
Client to contact the relevant local water supplier to accurately locate any mains sewer positions, depths and diameters, prior to any works.

REV MARK	REVISION DESCRIPTION		REVISION DATE
72 CHADWICK ROAD			
DRAWING TITLE		GA03-FLOOR PLAN OF CARPORT (A1)	
CONTRACT			
MODELLED BY	MR	ISSUE DATE	
CONTRACT NO	AP-60	SCALE	1:50
DRAWING No	G [4]	REVISION No.	