


Existing

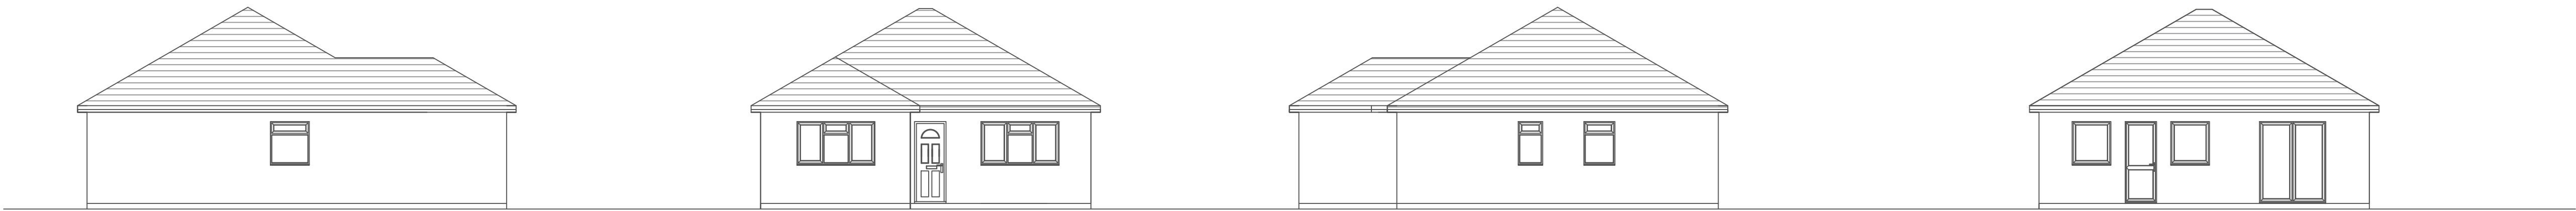



Side Elevation 1:100

Front Elevation 1:100


Side Elevation 1:100

Rear Elevation 1:100


Proposed

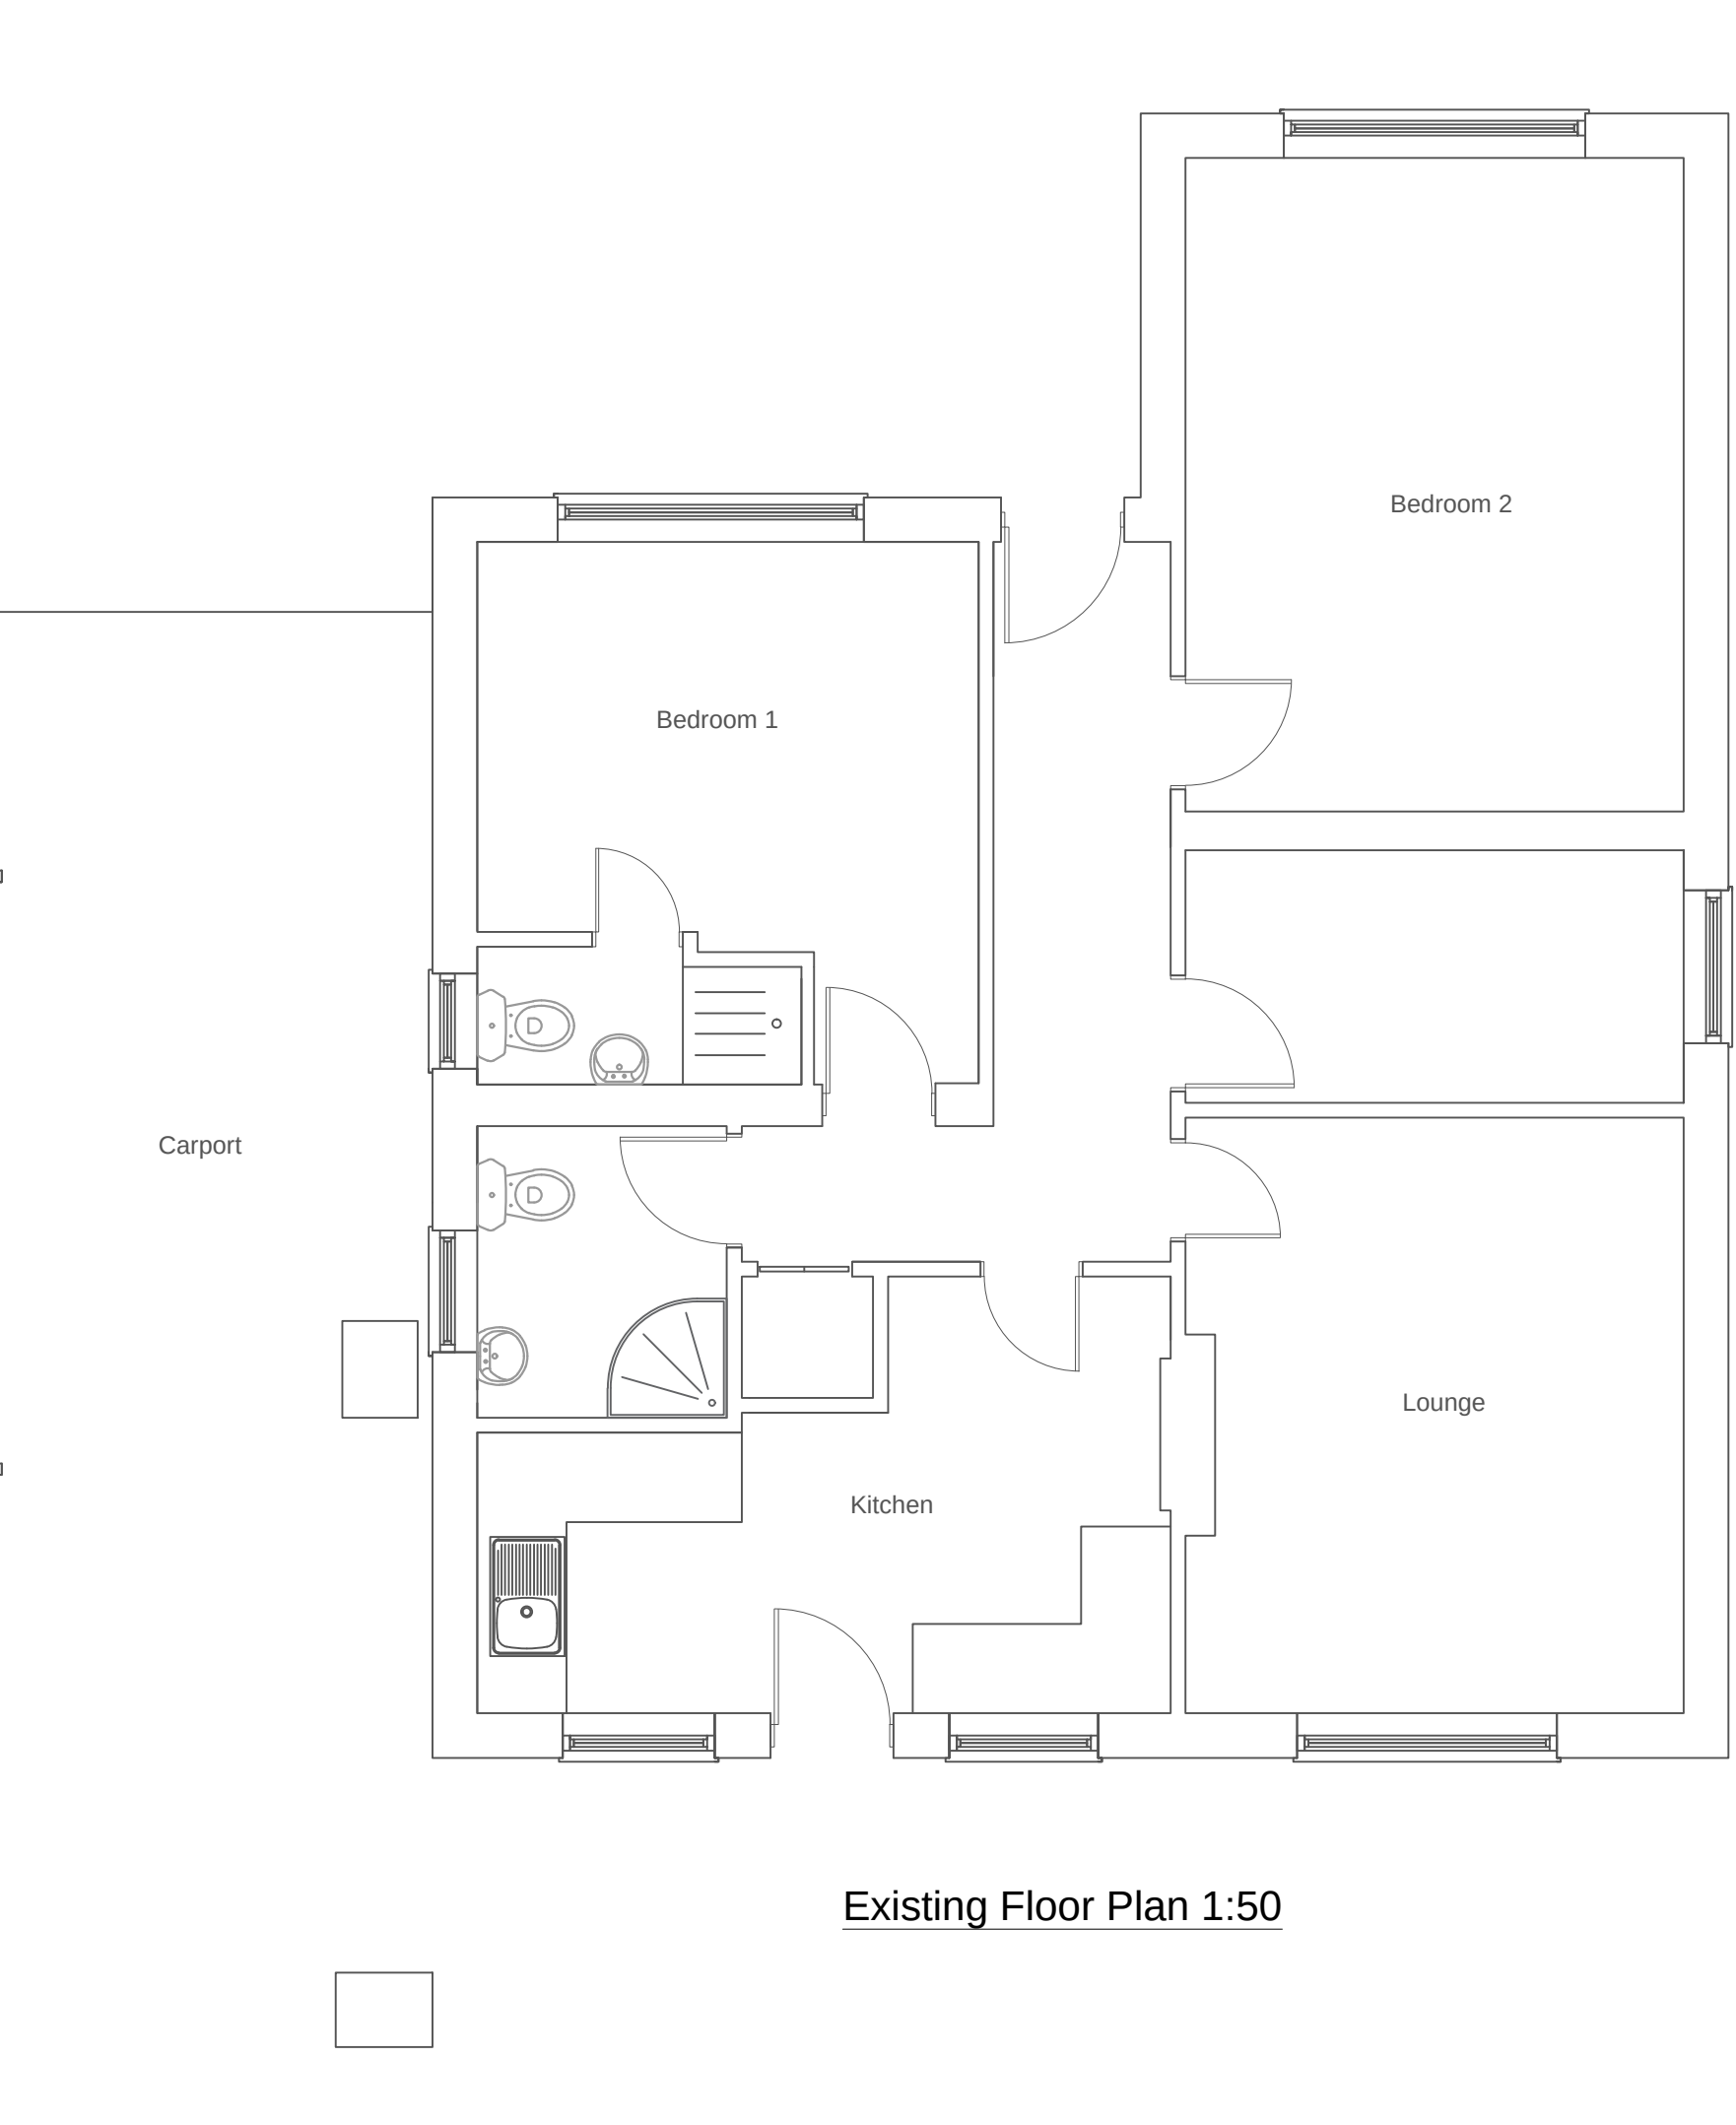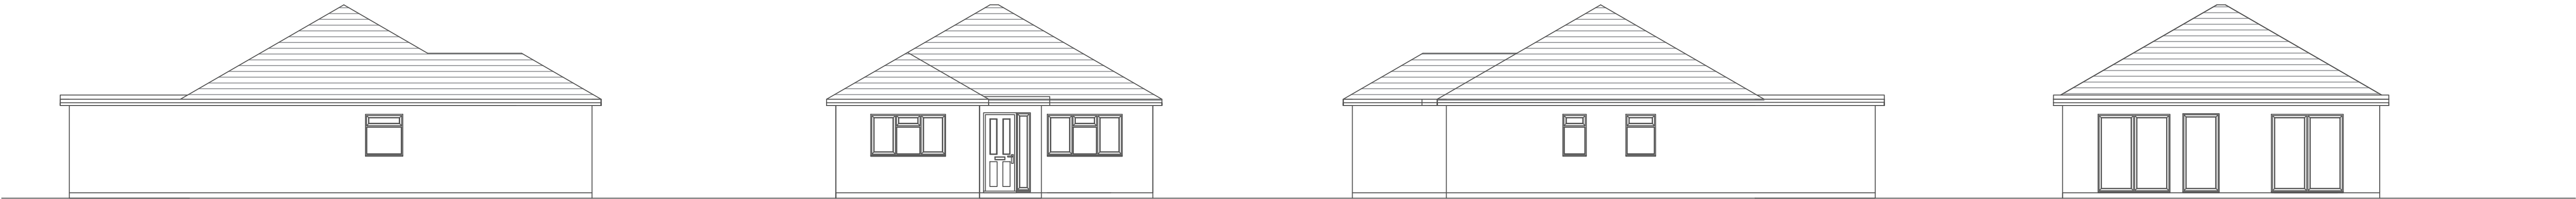

Existing Floor Plan 1:50

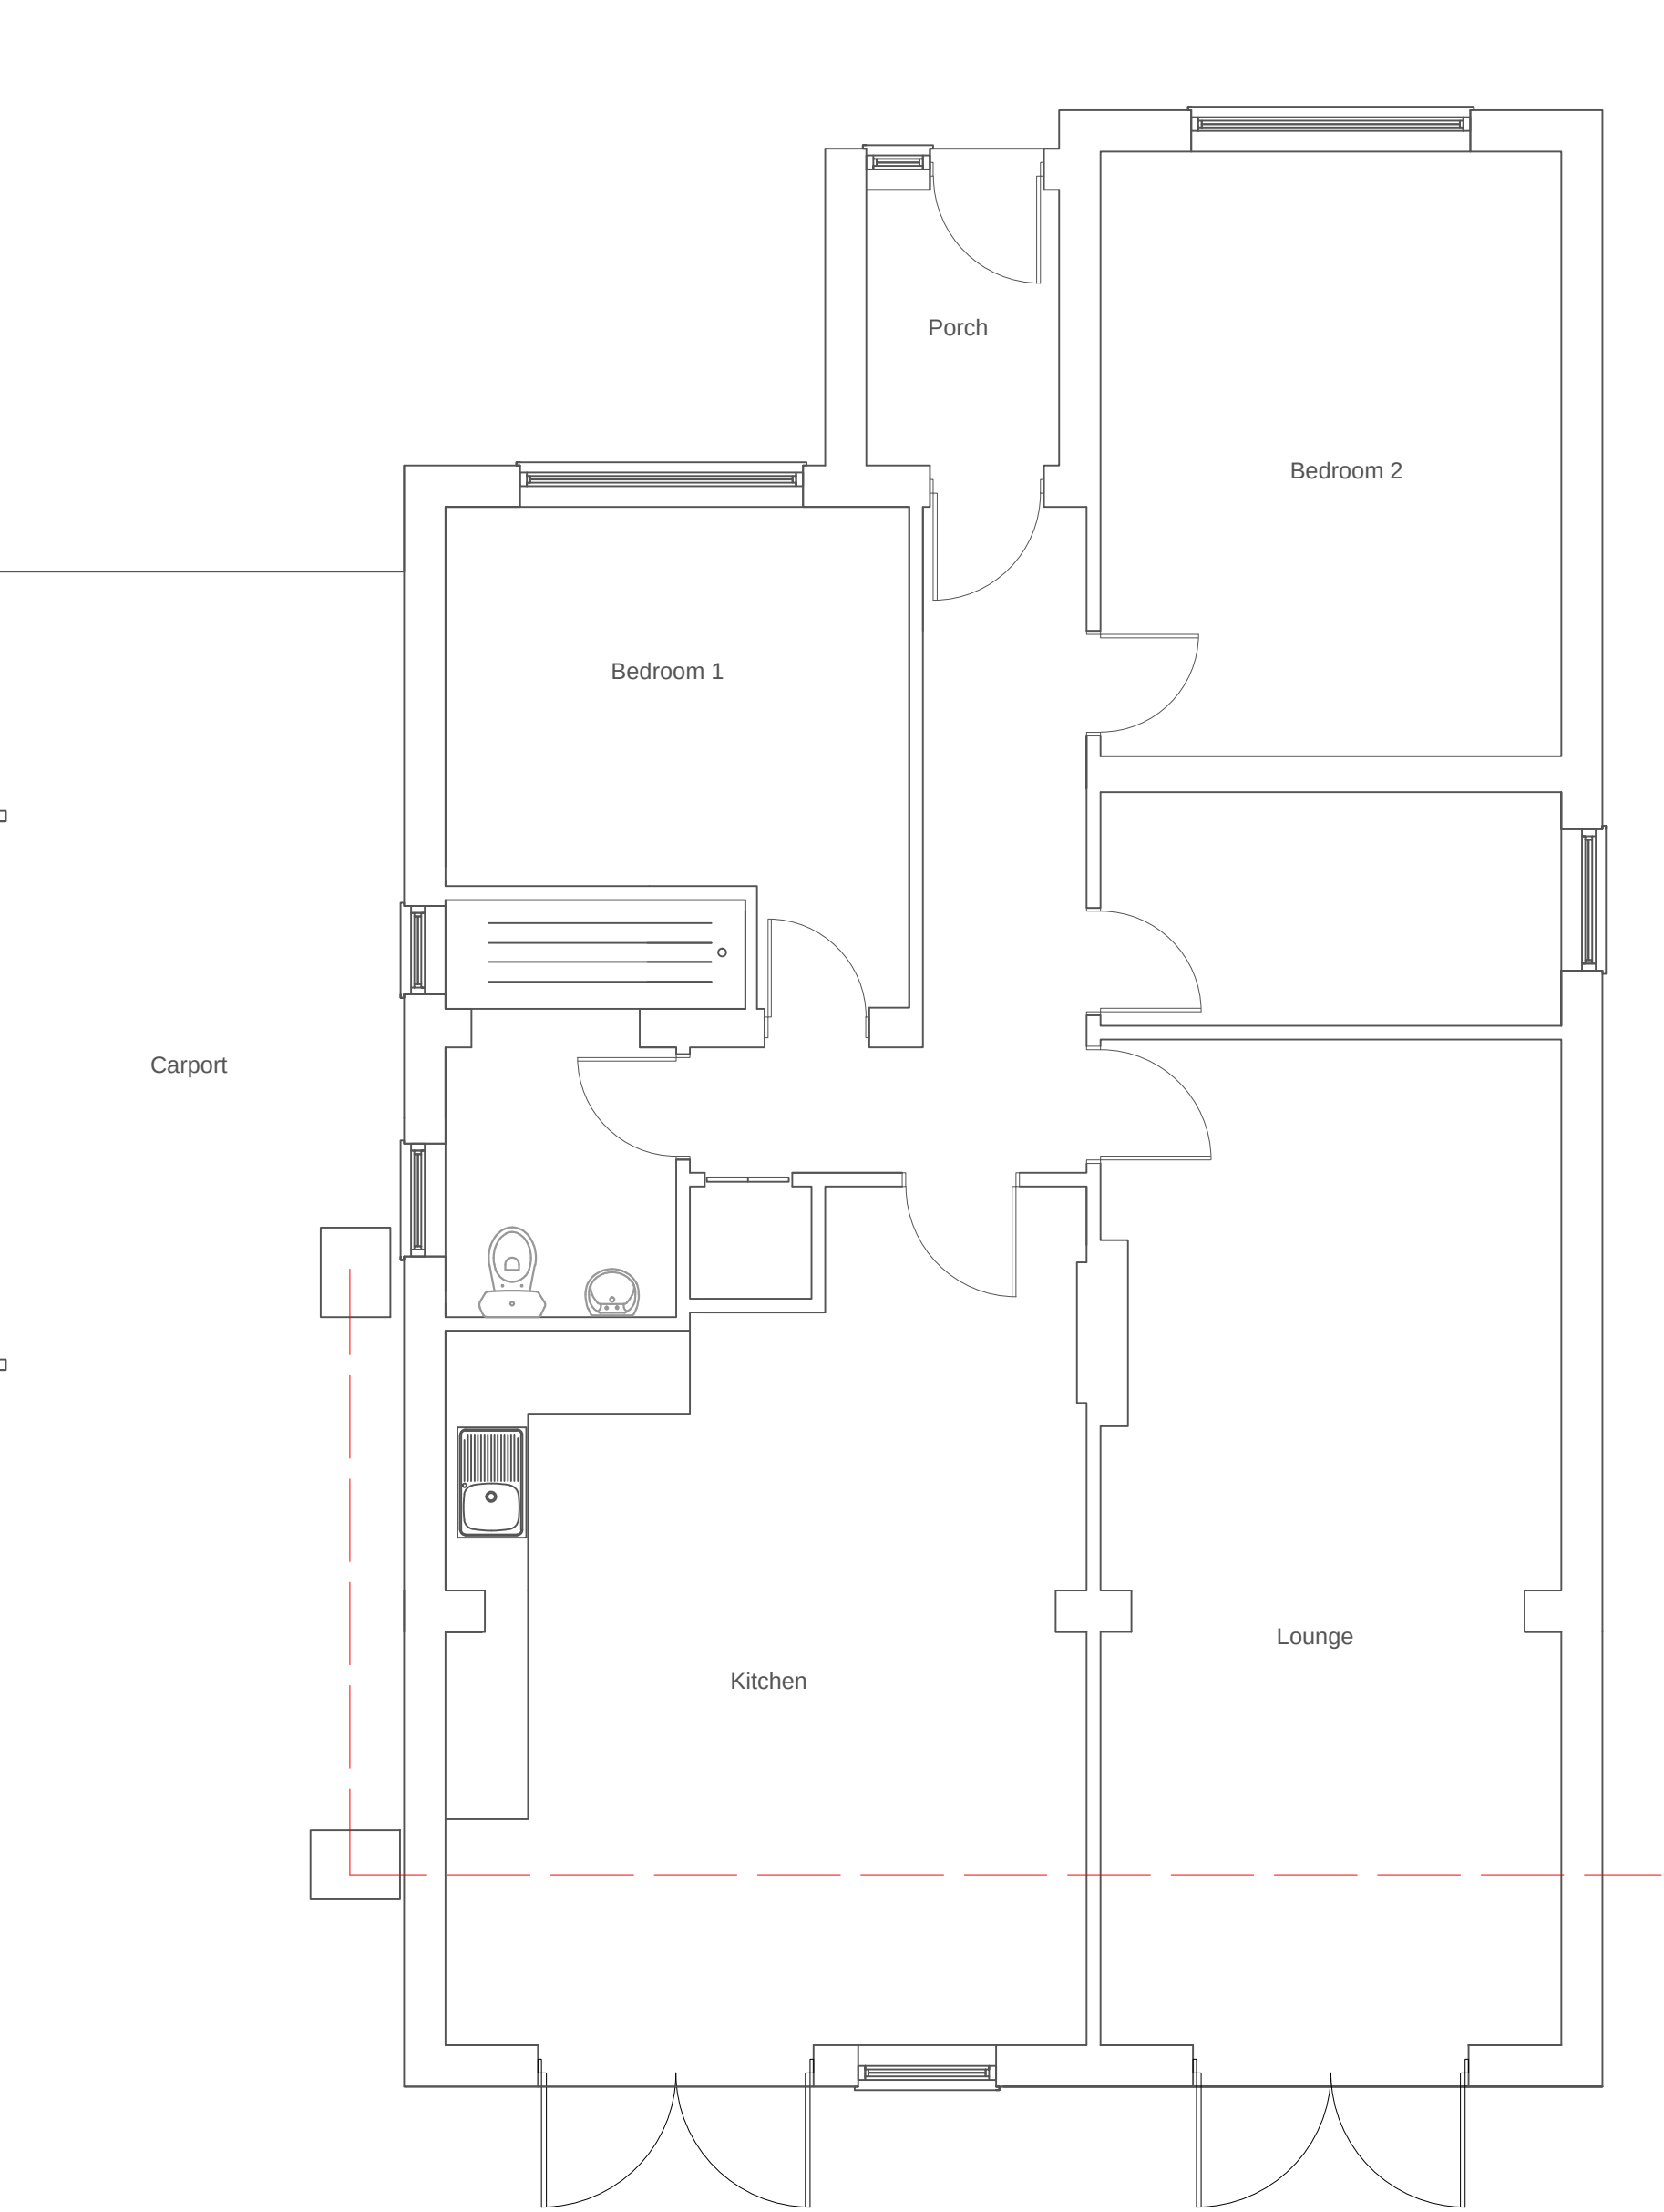

Proposed Floor Plan 1:50

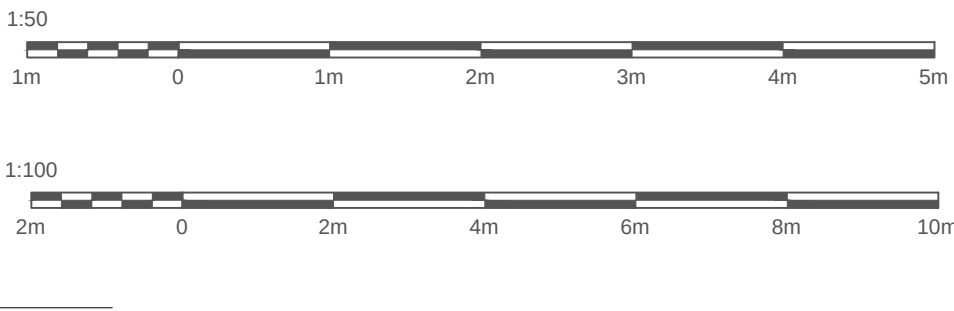

B	Converted extension to Flat Roof	27/11/22

REV:	DESCRIPTION:	DATE:
STATUS:		

Bernard E Cole & Partner
8 Love Lane
Romsey
Hampshire
SO51 8DE
Tel: 01794 512264
Fax:01794 511919




CLIENT:
Mr and Mrs Burrows

SITE:
4-0 Mead Road, Chandlers Ford

Existing and Proposed Plans			
SCALE AT A1: 1:50	DATE: 26/09/22	DRAWN: GJ	CHECKED: QS
PROJECT NO: 9390	DRAWING NO: 1	REVISION: B	