
 



Location Plan

1:1250

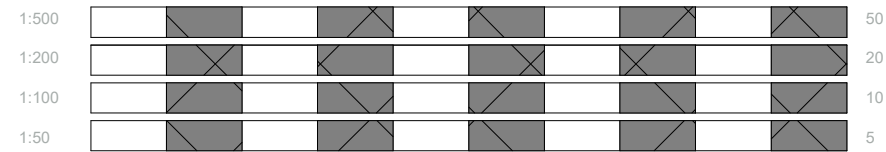

Block Plan

1:500

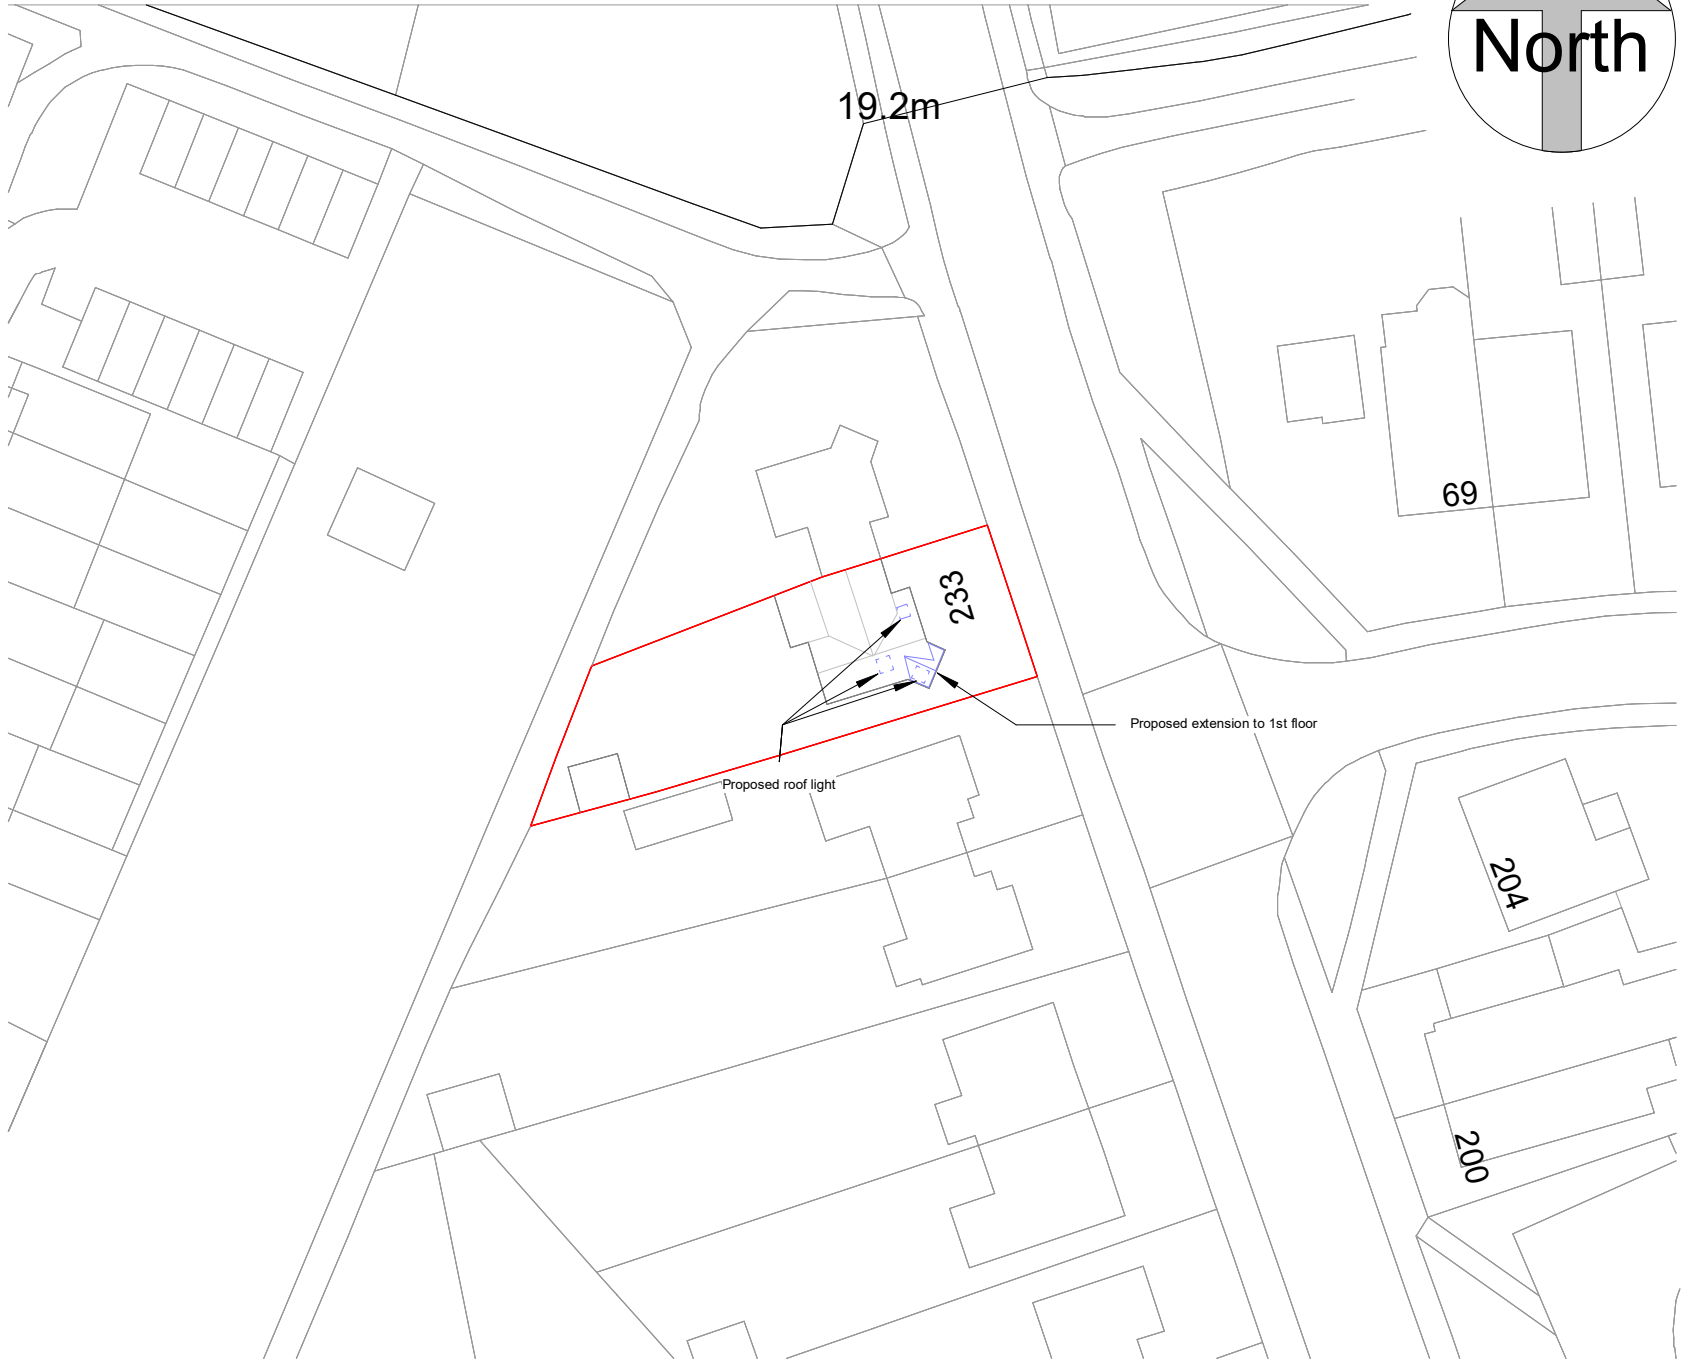

ReQuestAPIan
Map number: TQRQM22280093559147
Title: 233 Twyford Road SO50 4HT
Map Produced for: Parkers Design
© Crown copyright and database rights 2022 OS 100042766



All measurement to be checked on site prior to any commenment
(C) Copyright of Parkers Design (Southern) Limited. Any reproduction of these drawings will require written authority from the copyright owner.

Parkers Design Limited - The Studio @ 90, PO9 2PR

www.pexd.co.uk - info@parkersdesign.com - 07776 008822

PROJECT
233 Twyford Road SO50 4HT

SHEET
Site Plan

CLIENT
Rayne

Date	Issue Date	Scale (@ A3)	As indicated
Drawn by	SW	DRAWING NUMBER	REV
Checked by	SR	P 3 v2	