


NOTES

GENERAL NOTES:
1. THIS DRAWING IS TO BE READ IN CONJUNCTION WITH THE OTHER RELEVANT CONSULTANTS DRAWINGS.
2. ALL FINISHES ARE TO CONFORM TO THE CURRENT BUILDING REGULATIONS.
3. REFER TO A SEPARATE DOCUMENT FOR THE DESIGNERS RISK ASSESSMENT.
4. ALL WORKS OR MATERIALS INDICATED ON THIS DRAWING ARE TO BE TO THE LATEST RELEVANT BRITISH STANDARDS AND CARRIED OUT IN ACCORDANCE WITH THE BRITISH STANDARDS CODES OF PRACTICE OR RECOGNIZED INSTITUTE OR TRADE ASSOCIATION RECOMMENDATIONS AND PUBLICATIONS.

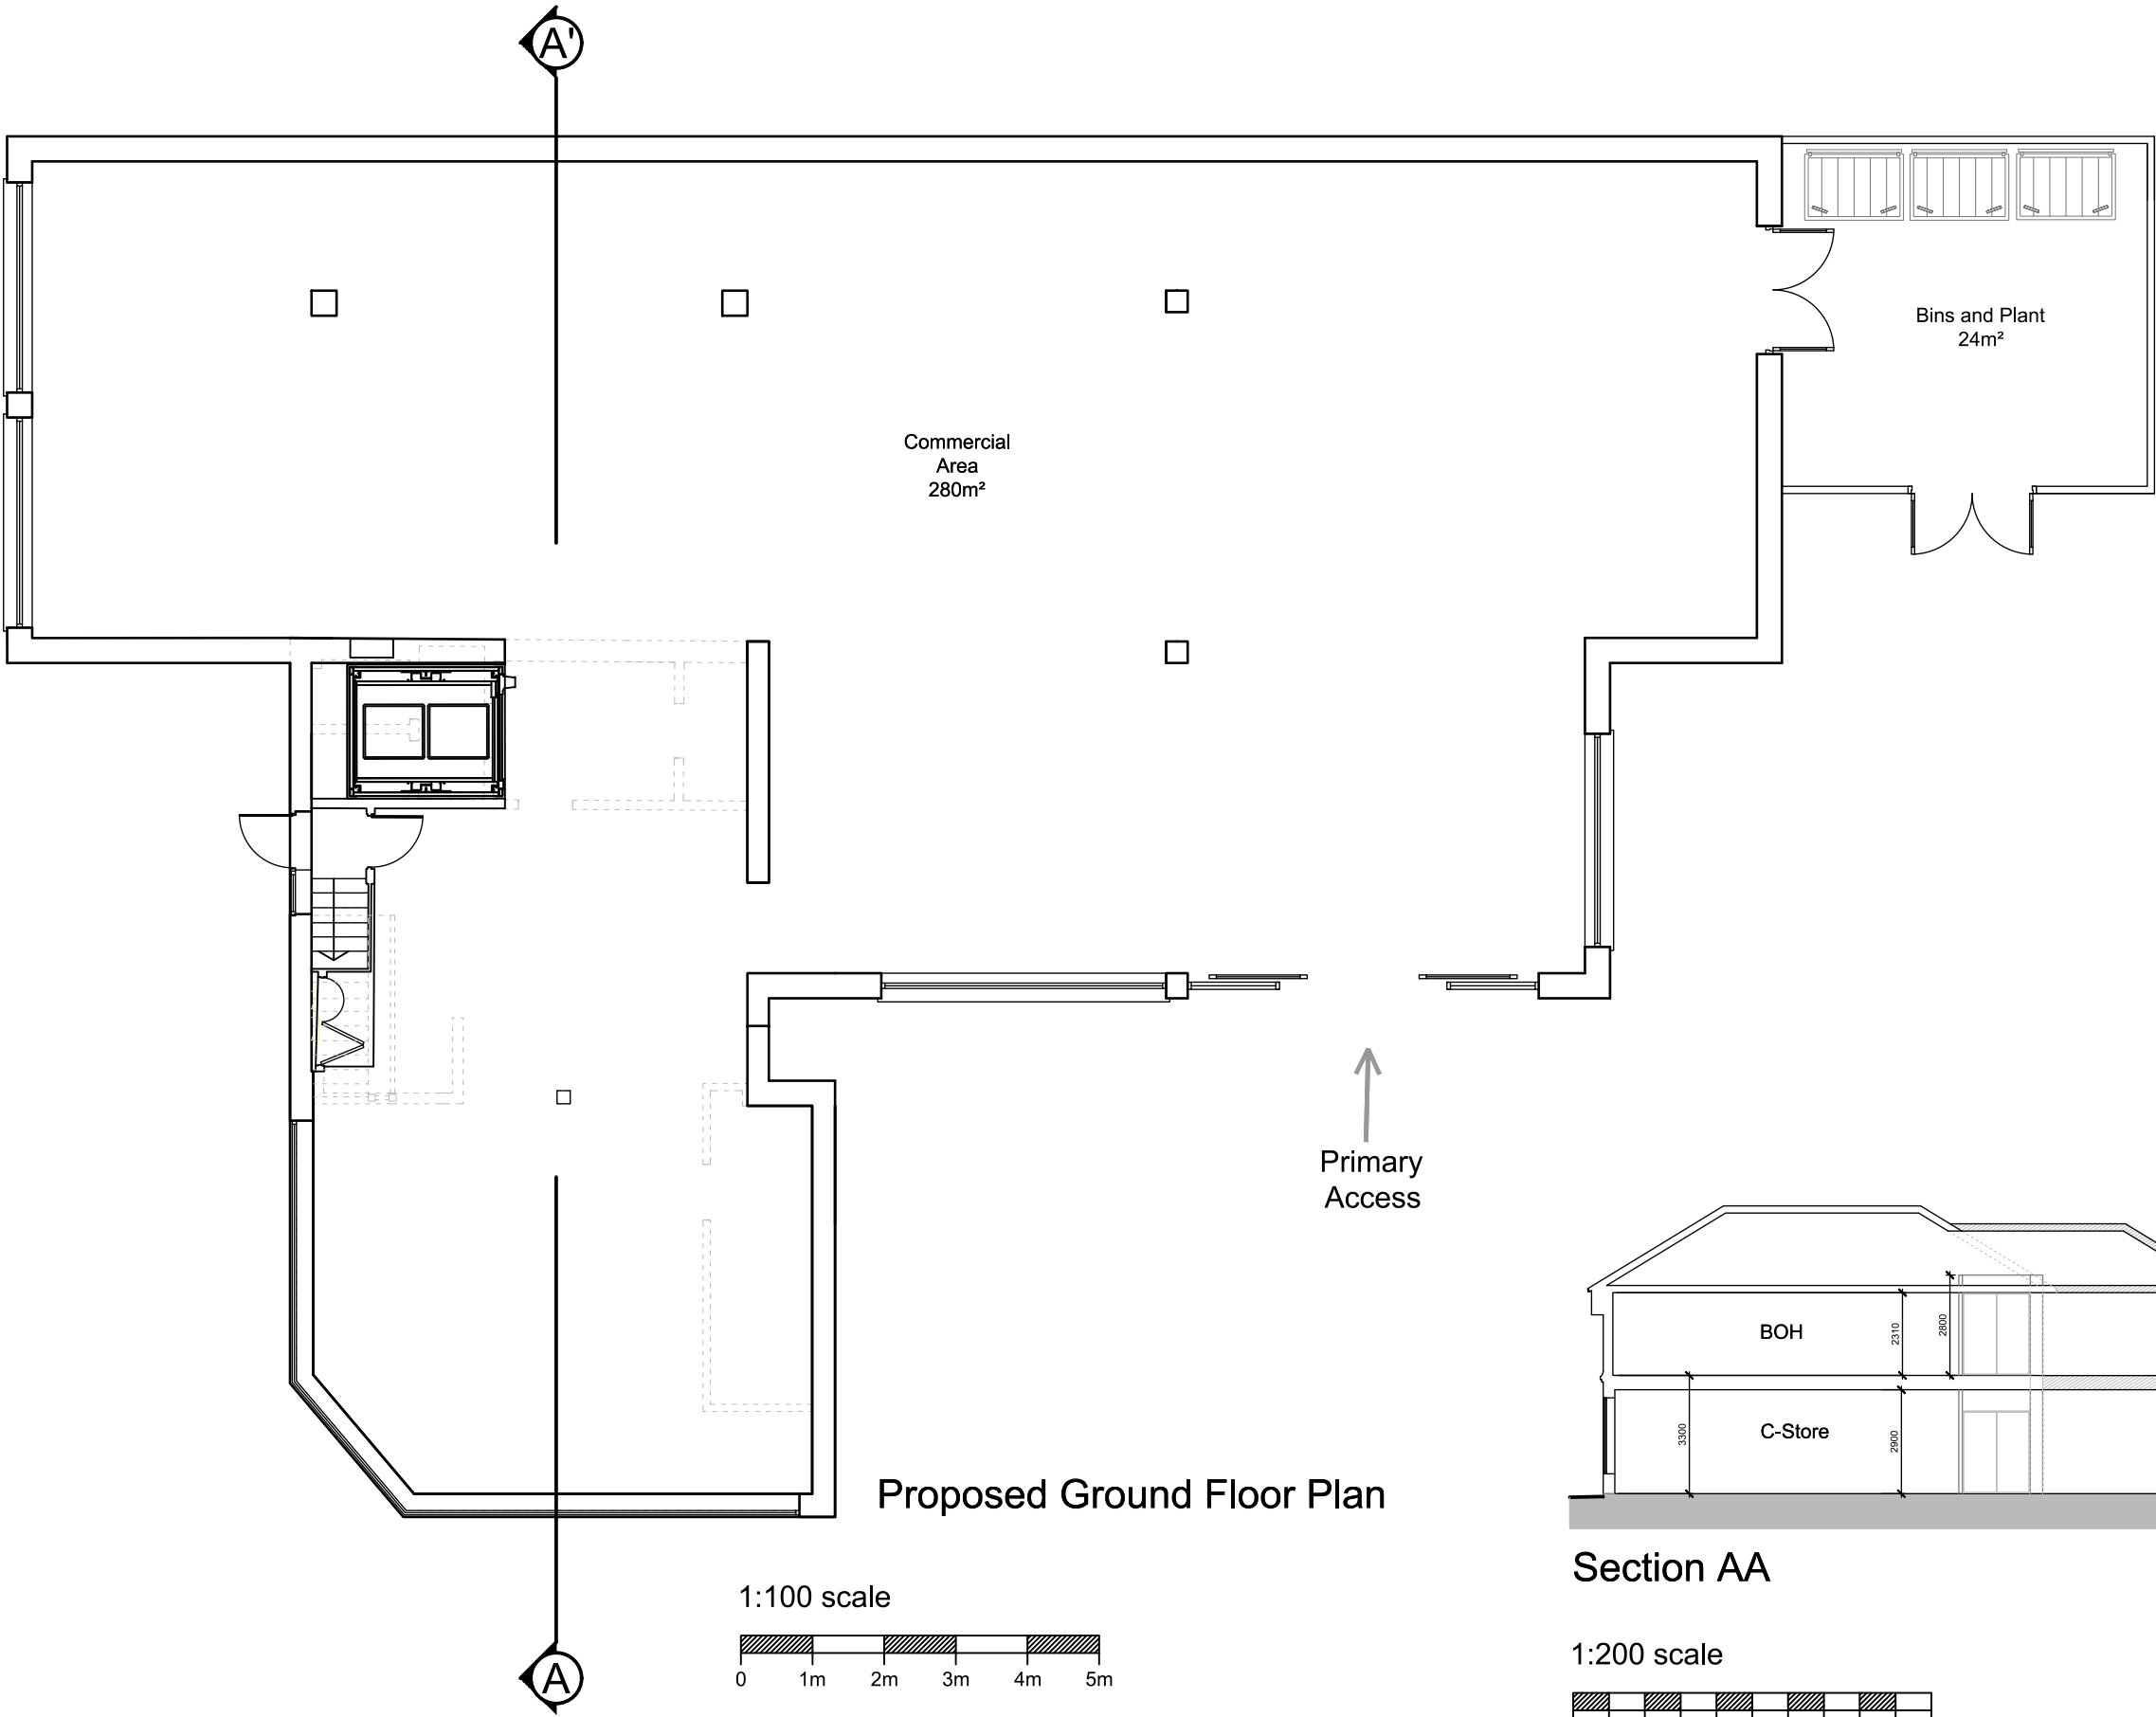


ACCOMMODATION SCHEDULE

	NIA (m²)
GROUND FLOOR (COMMERCIAL SPACE)	280
FIRST FLOOR (BACK OF HOUSE)	92
TOTAL COMMERCIAL	372
BINS AND PLANT	24

Key

- Existing Walls.
- Proposed Walls.

 

P5	Dec 2022	Minor amendments	HM	
P4	Nov 2022	Minor amendments	LW	
P3	Oct 2022	Planning	ST	
Revision	Date	Description	Dwn	Chkd

PLC
ARCHITECTS

Lansdowne House
25-26 Hampshire Terrace
Portsmouth PO1 2QF
Hampshire England

Tel: (023) 92 755 333
E-Mail: admin@plcarchitects.com
Web: www.plcarchitects.com

Client :

Project :
103 Bournemouth Road
Southampton
SO53 3AJ

Drawing Title :
Proposed Ground Floor Plan and Section

Drawn By	Date	Checked By	Date	Approved By	Date
ST	Oct 22				
Drawing No.	Revision	Scale			
22.3377.101	P5	As Shown@A3			

PLC ARCHITECTS © COPYRIGHT RESERVED 2022
NOT TO BE SCALED. DIMENSIONS TO BE CHECKED ON SITE
SCALING ONLY FOR LOCAL AUTHORITY PURPOSES