


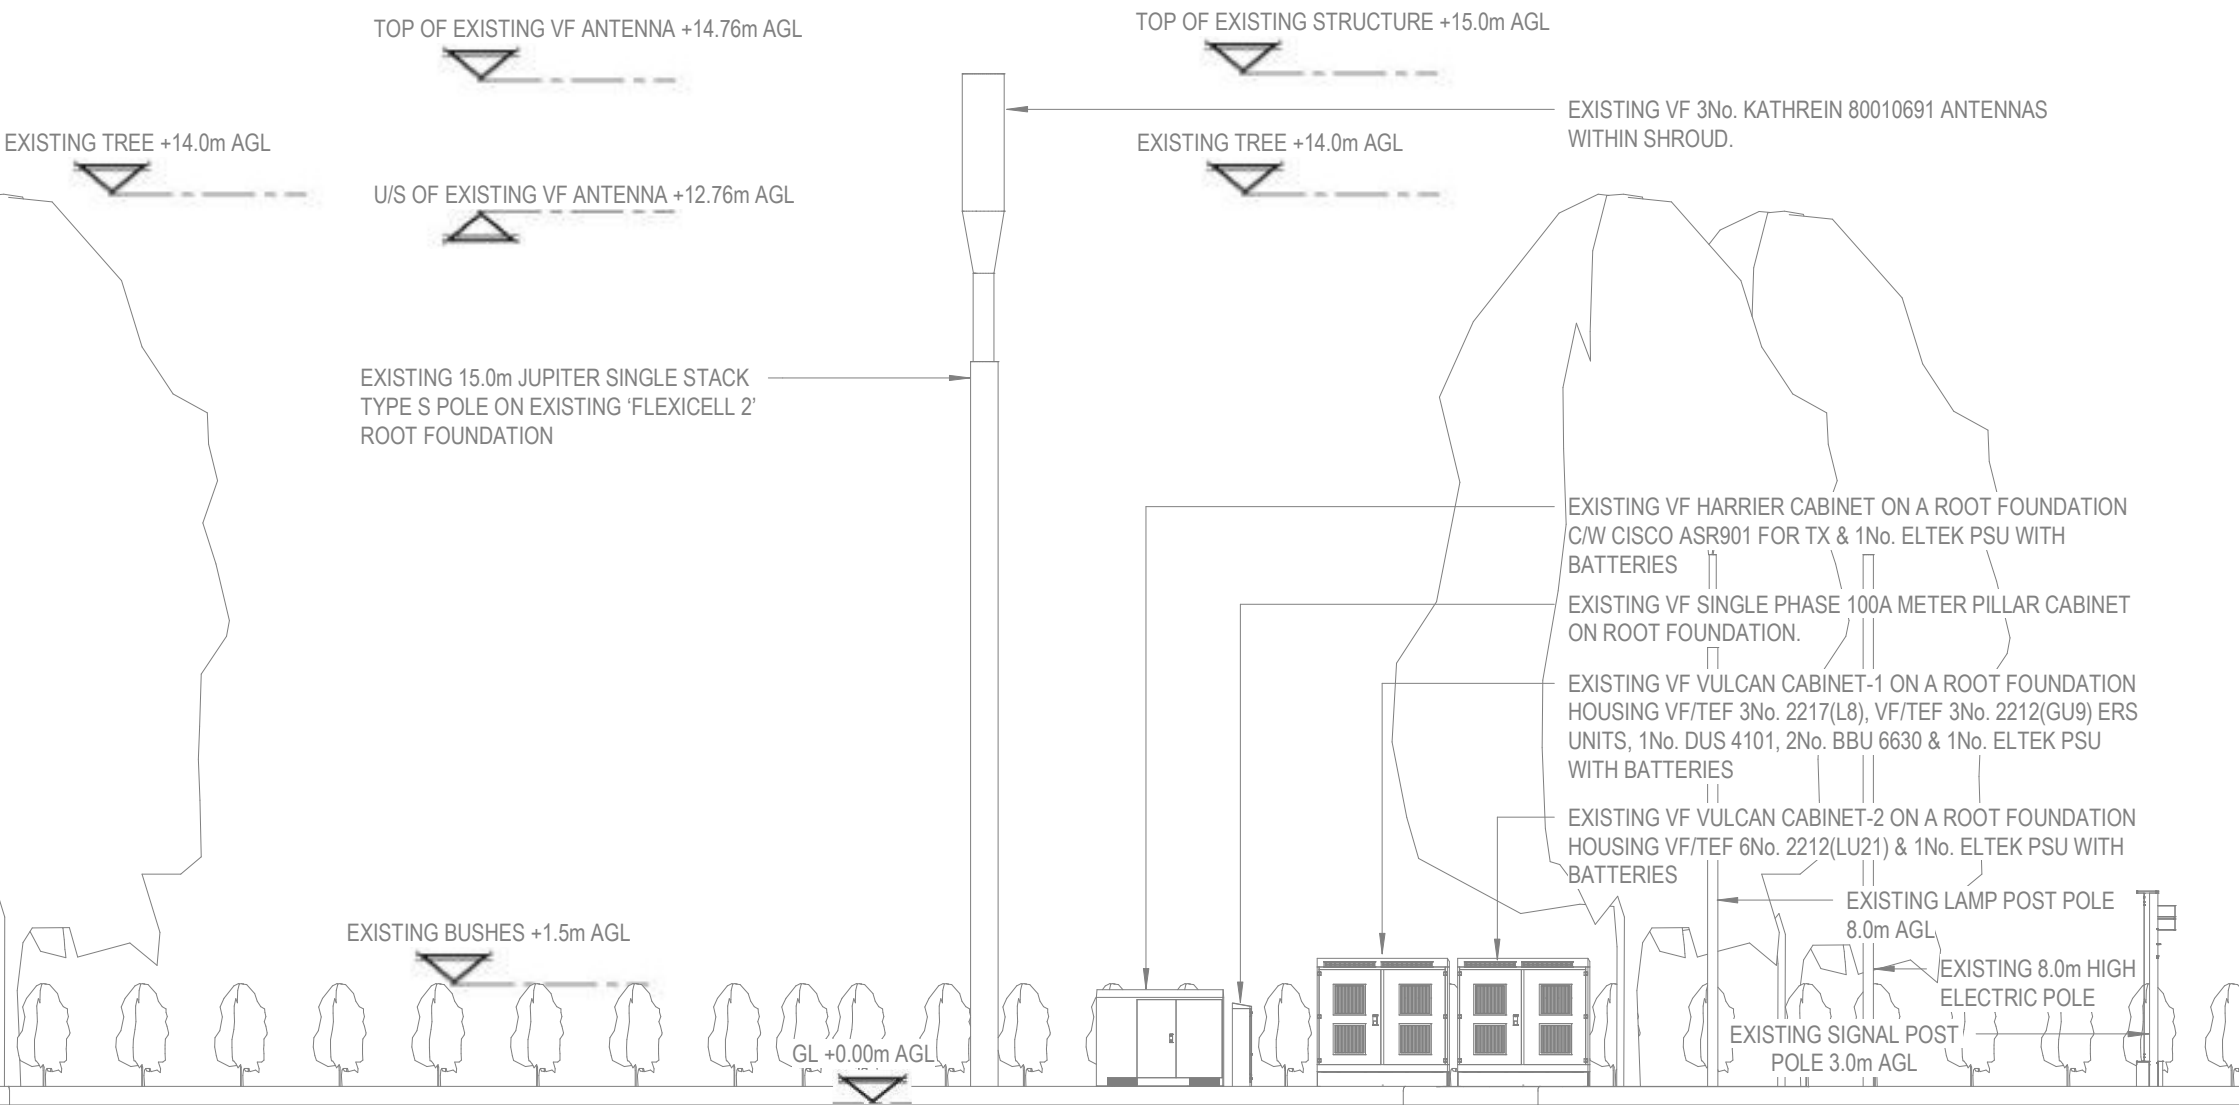

EXISTING NORTH EAST ELEVATION

1 : 100



1. ALL DIMENSIONS ARE IN mm UNLESS NOTED OTHERWISE
2. DRAWING TO SCALE WHEN PRINTED AT A3

N.G.R.

E: 442927 N: 121589

NOTES:-

A	Issued for Approval	SS	SDUI	10.10.22
Rev.	MODIFICATION	BY	CH	DATE



ERICSSON

SDU IND TEAM



vodafone

SEAL_5G(DSS)

Cell Name			Opt.
LEIGH			A
Cell ID No			
CTIL	VF	TEF	
E302945			
13305723	80509_11	18376	

Site Address / Contact Details

HURSLEY ROAD SF,
OFF HURSLEY ROAD,
CHANDLERS FORD, EASTLEIGH,
HAMPSHIRE,
SO53 1JN

Drawing Title:
EXISTING NORTH EAST ELEVATION

Purpose of issue:		Dwg
PLANNING		Rev:
Drawing Number:		A
300		
Surveyed By:	Original Sheet Size:	Pack
SF	A3	Issue:
Drawn:	Date:	Checked:
SS	10.10.22	SDUI
		Date:
		10.10.22
		B

27-10-2022 14:55:58