

1. ALL DIMENSIONS ARE IN mm UNLESS NOTED OTHERWISE
2. DRAWING TO SCALE WHEN PRINTED AT A3

N.G.R.

E: 442927 N: 121589

NOTES:-

VOD:

H14+MJ24+H11

ANTENNA 1 :

KATHREIN 800372991

AZIMUTHS:

120°/240°/0°

TOP/CL/US :

17.28m/16.29m/15.30m

1• STAT SEARCH REQUIRED

2• DTC REQUIRED

3• ELECTRICAL DESIGN CALCS REQUIRED

4• ACTIVE CONCESSION REQUIRED TO REUSE FLEXICELL 2 ROOT FOUNDATION

B	Relocation Of ERS's	SS	SDUI	26.10.22
A	Issued for Approval	SS	SDUI	10.10.22
Rev.	MODIFICATION	BY	CH	DATE



ERICSSON

SDU IND TEAM



vodafone

SEAL_5G(DSS)

Cell Name			Opt.
LEIGH			A
Cell ID No			
CTIL	VF	TEF	
E302945			
13305723	80509_11	18376	


Site Address / Contact Details

HURSLEY ROAD SF,
OFF HURSLEY ROAD,
CHANDLERS FORD, EASTLEIGH,
HAMPSHIRE,
SO53 1JN

Drawing Title:
PROPOSED NORTH EAST ELEVATION

Purpose of issue:		Dwg Rev:	
PLANNING			
Drawing Number:		B	
301			
Surveyed By:	Original Sheet Size:	Pack Issue:	
SF	A3		
Drawn:	Date:	Checked:	Date:
SS	10.10.22	SDUI	10.10.22
			B

27-10-2022 14:57:00

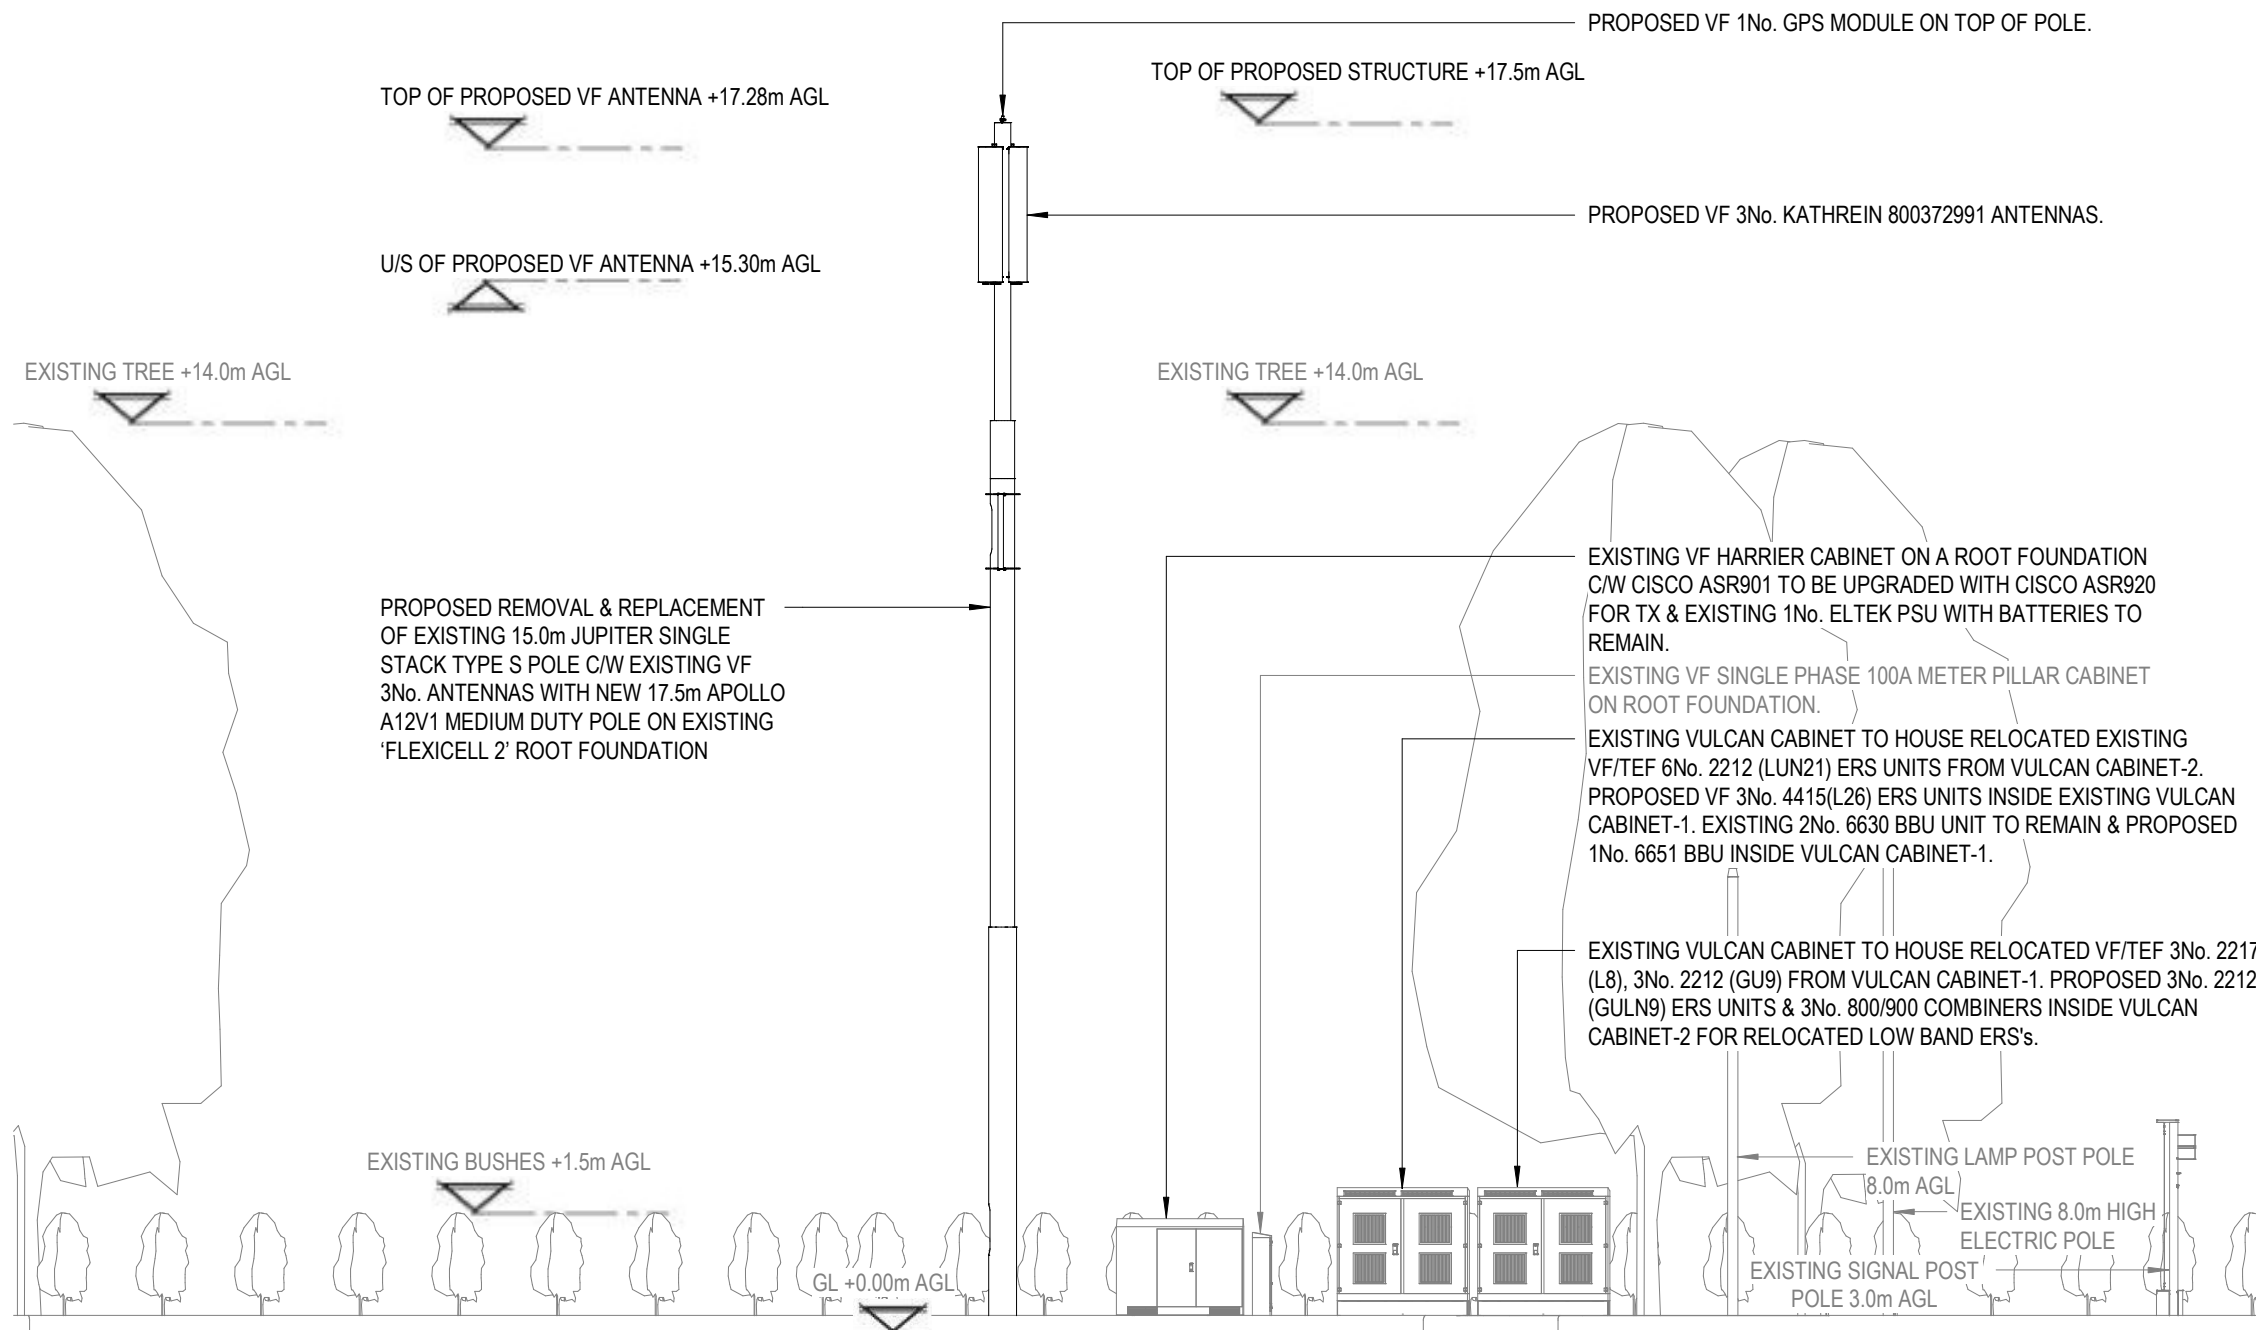

PROPOSED NORTH EAST ELEVATION

1 : 100



These drawings comply with TEF and VF Non-Standard ICNIRP guidelines under Configuration VM4. Designed in accordance with Cornerstone document: SDN0009 "ICNIRP Compliance Summary (v5)"