




existing

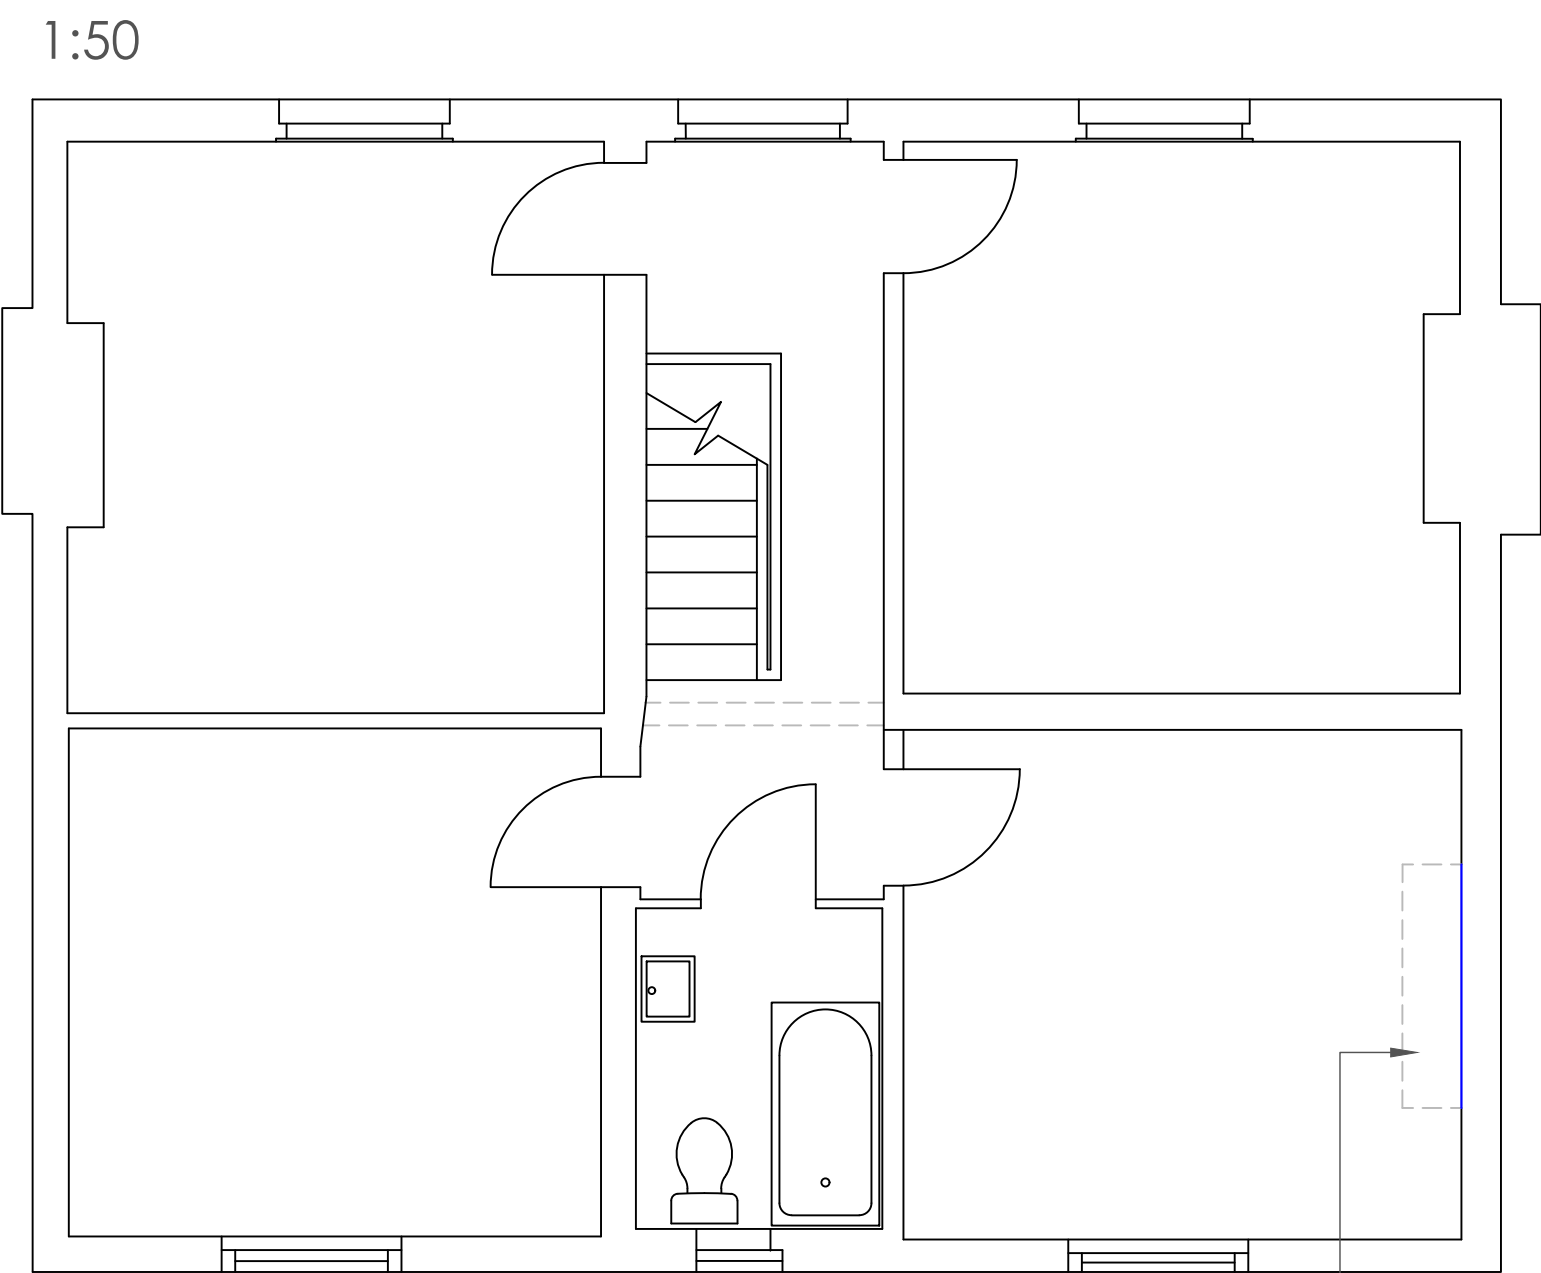

first

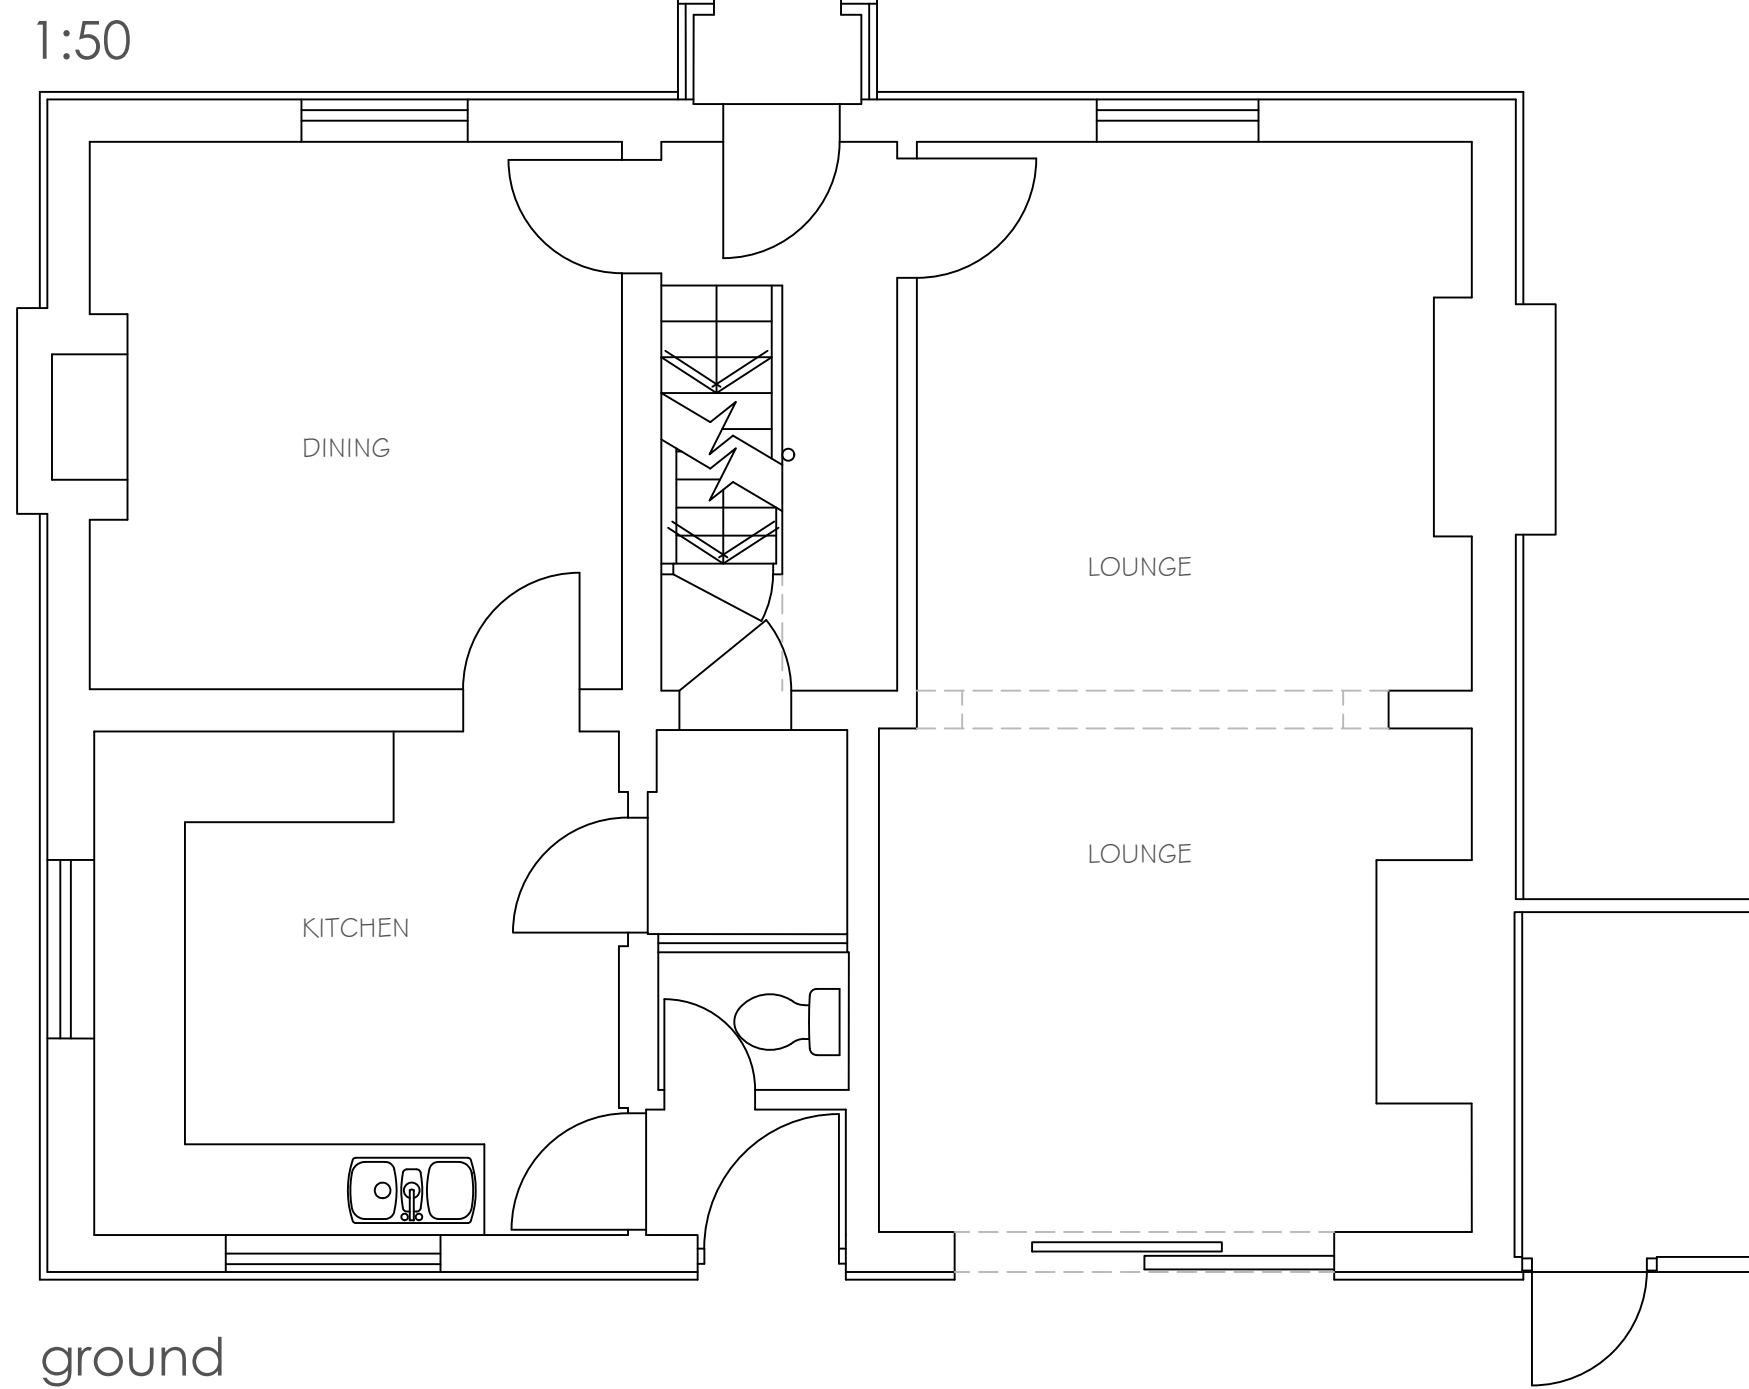


ground

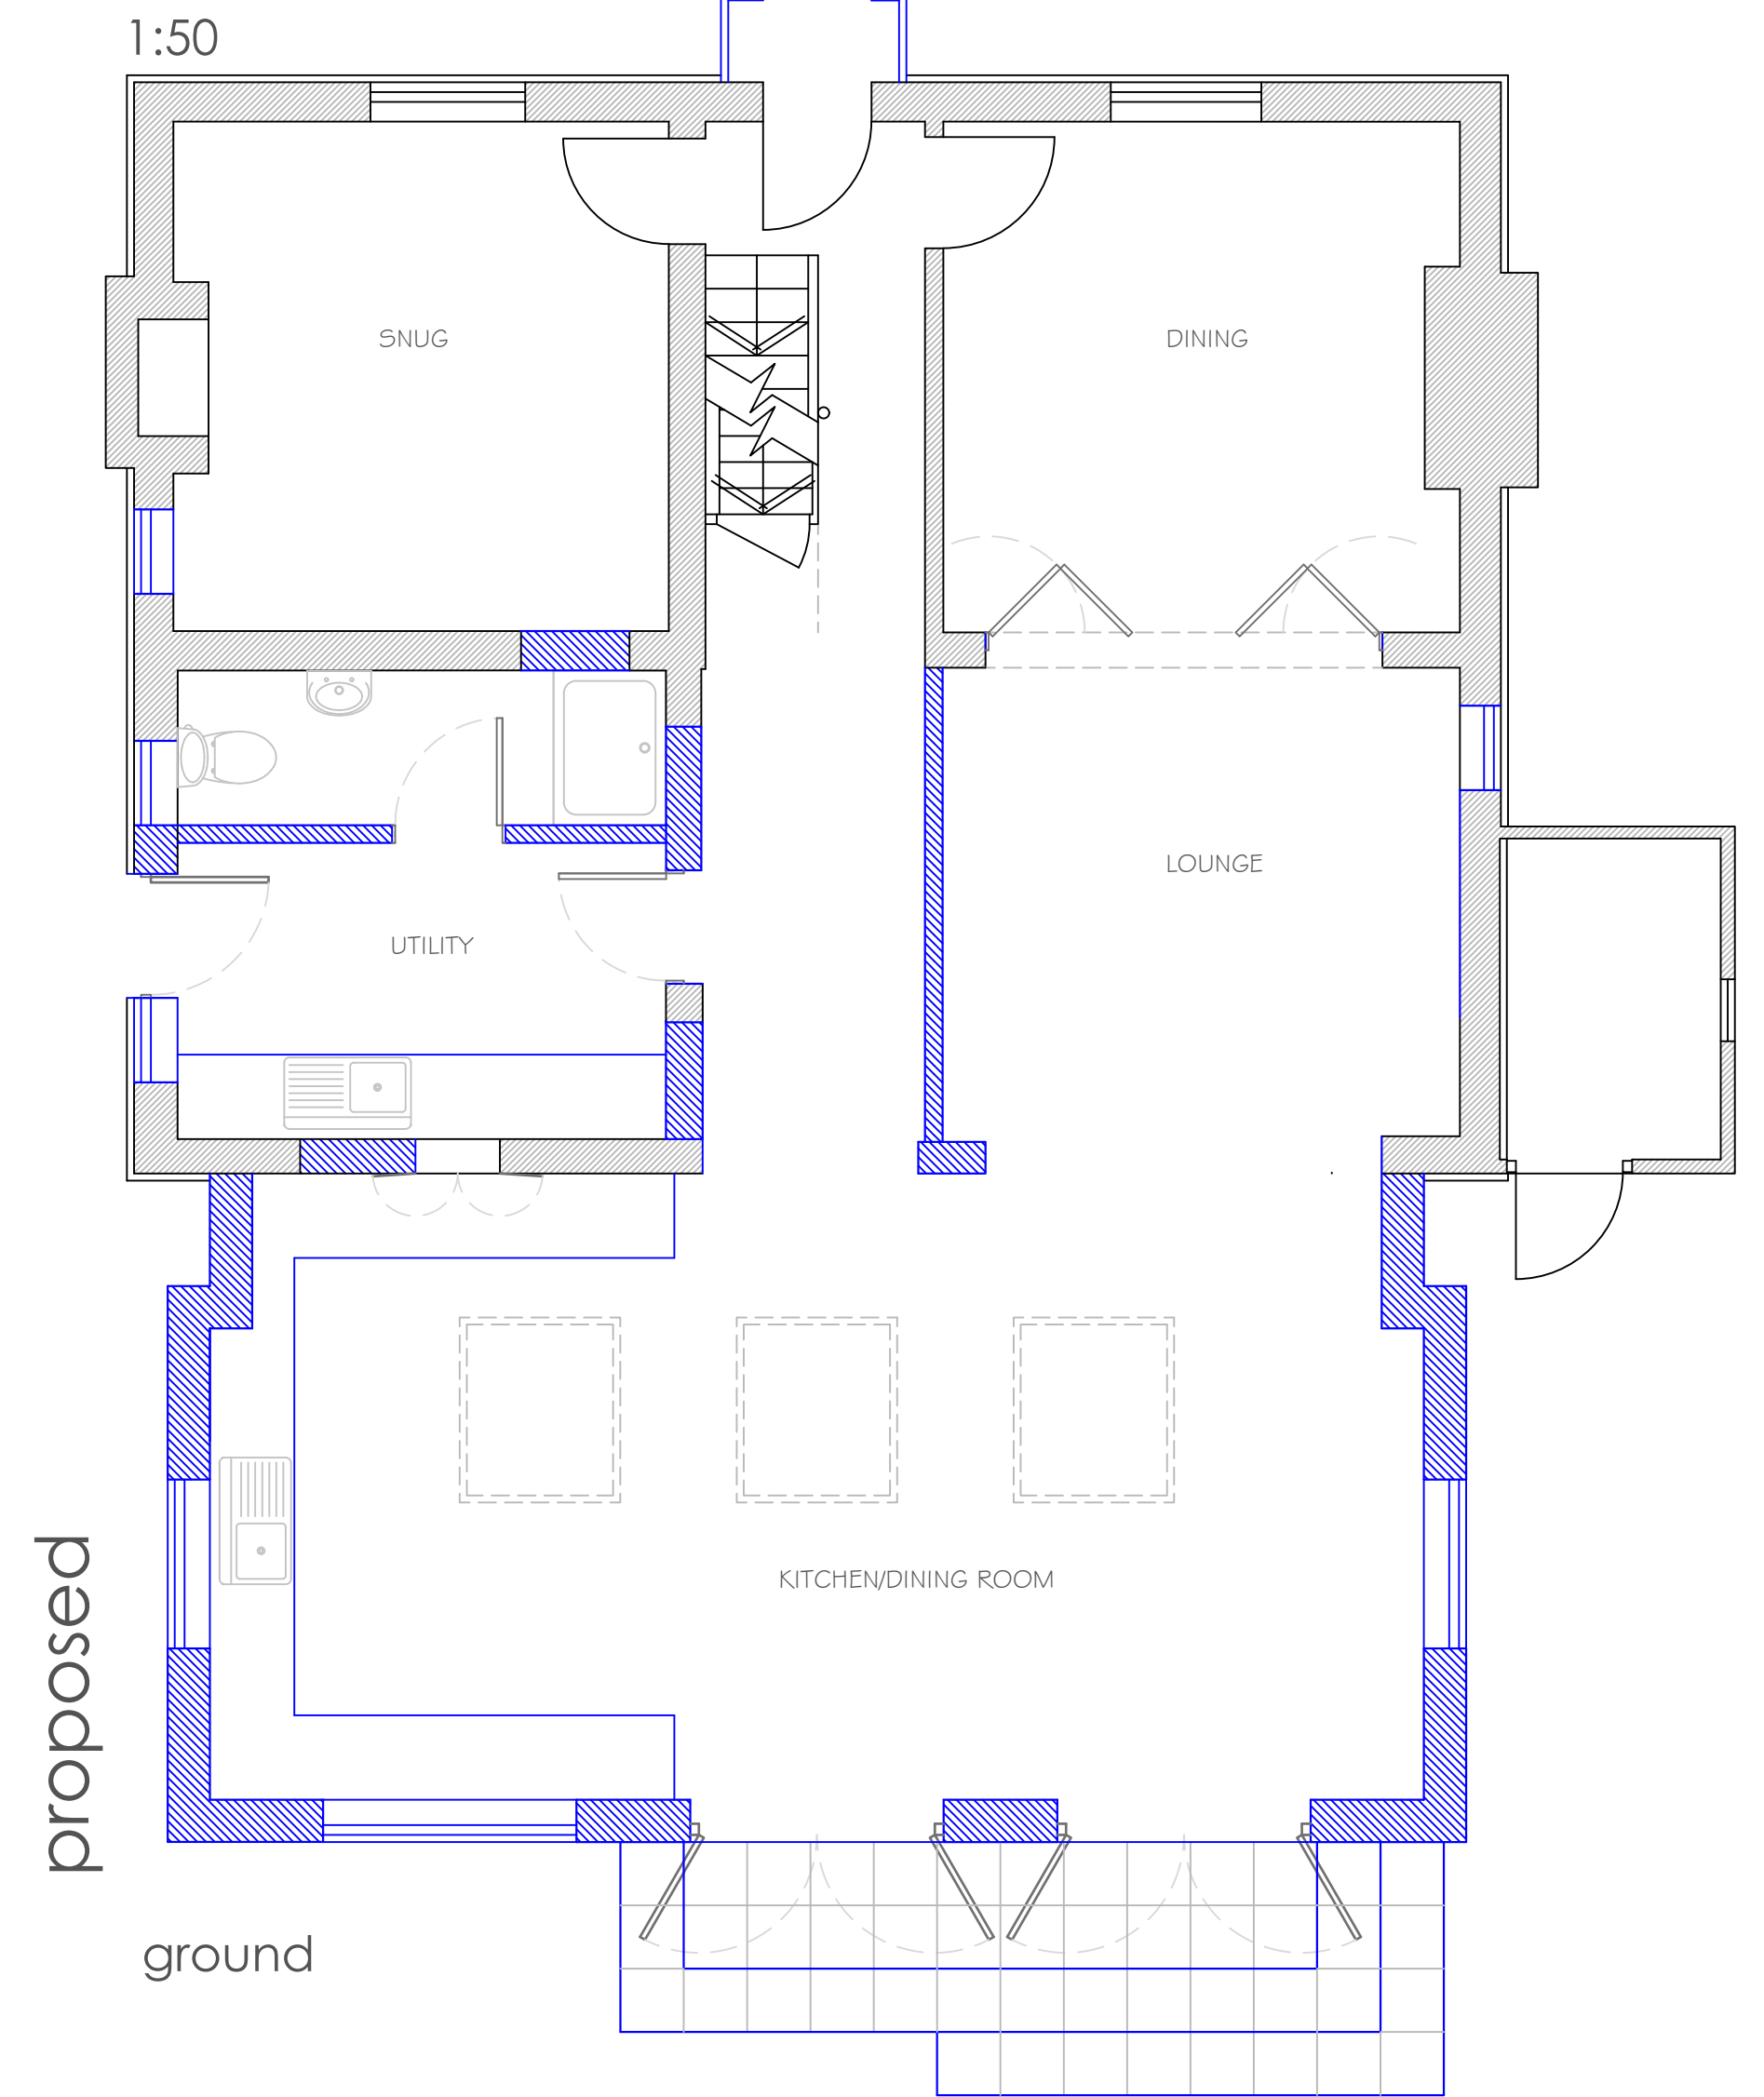


proposed

ground


studio/store
existing
proposed

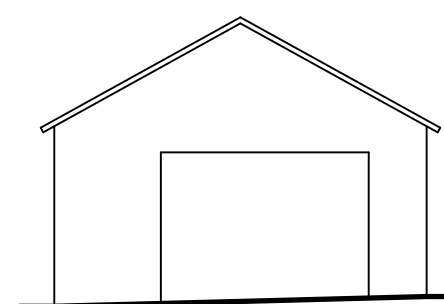


north

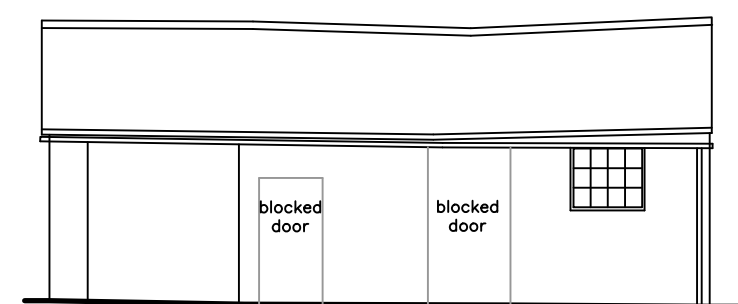


east

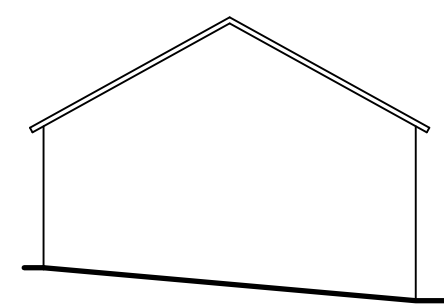

south

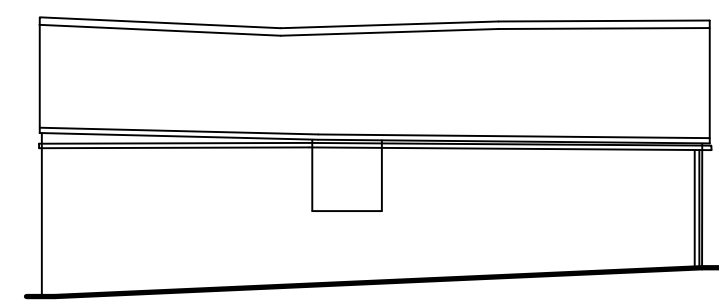

west

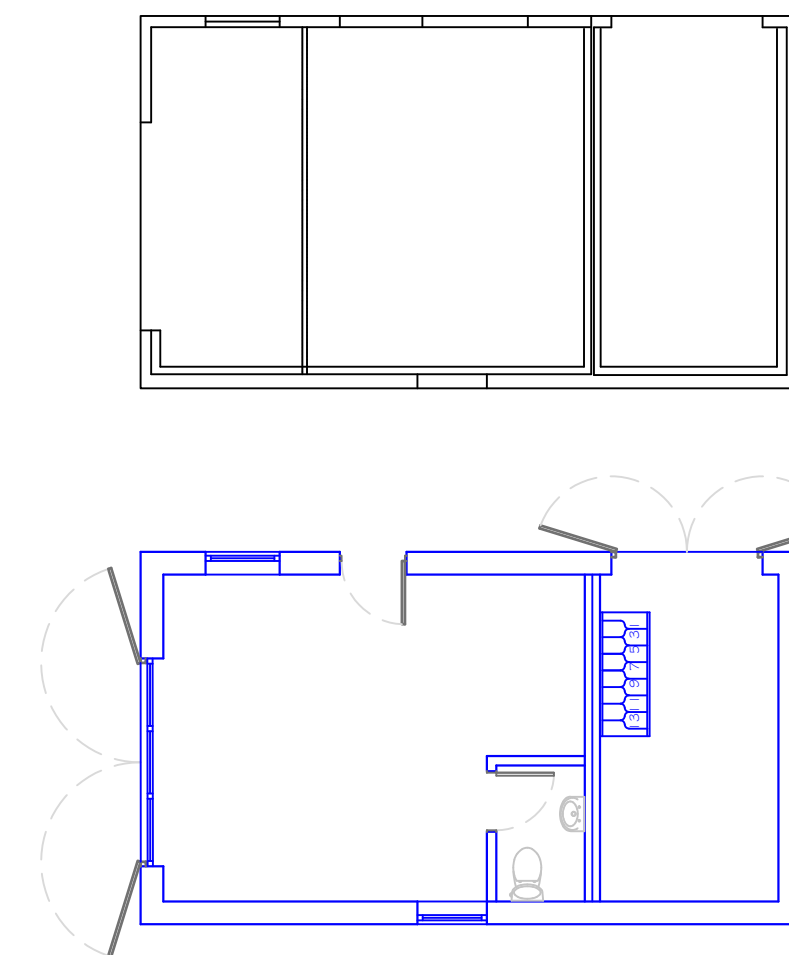


STUDIO/STORE MATERIALS: natural slate roof coverings; vertical sawn timber cladding; brick plinth; painted timber windows and doors

existing




north

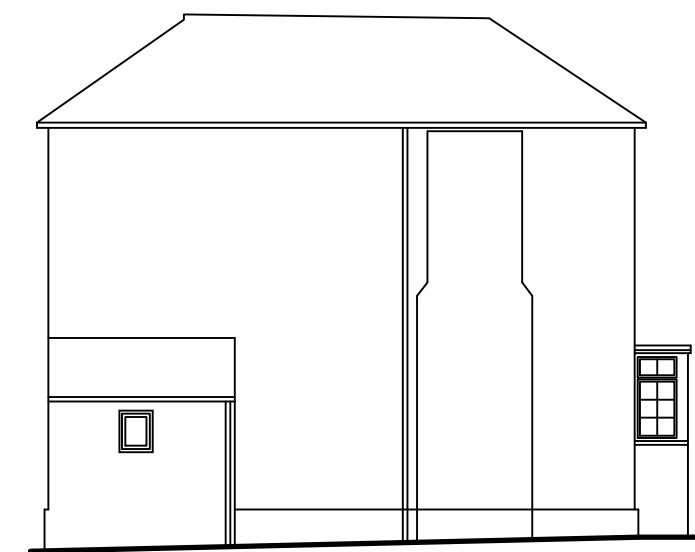

east




south




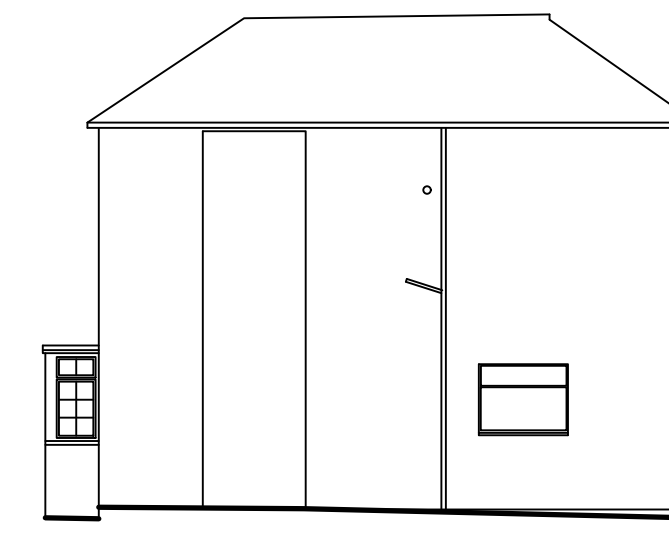


west

proposed

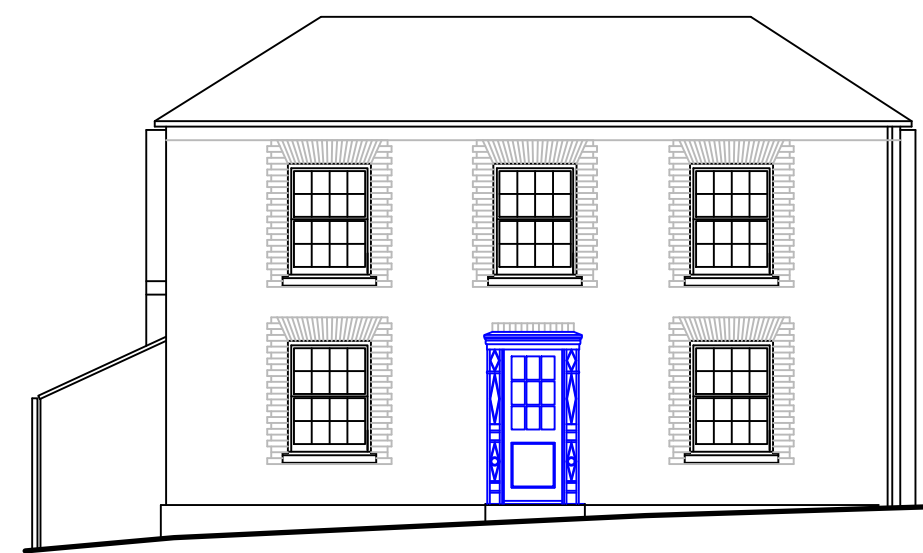

HOUSE EXTENSION MATERIALS: natural slate roof coverings; facing brick walls; painted timber windows and doors

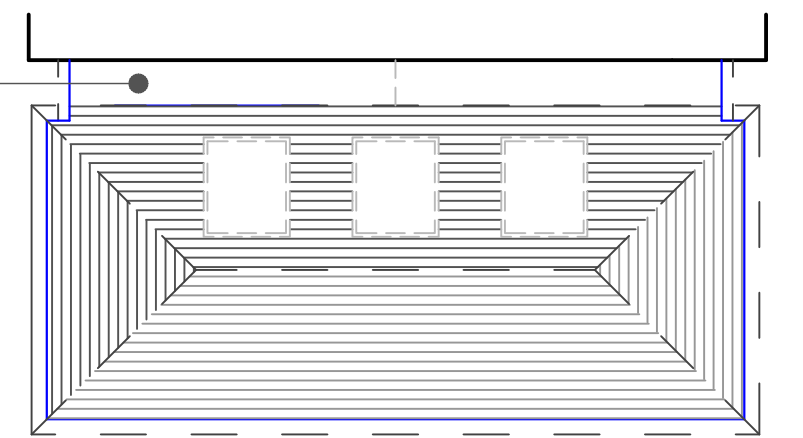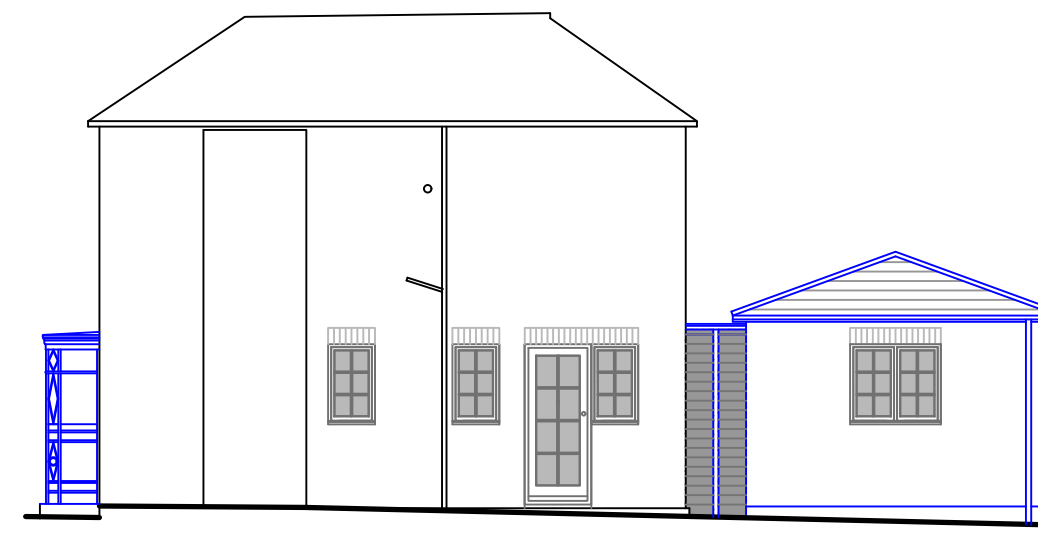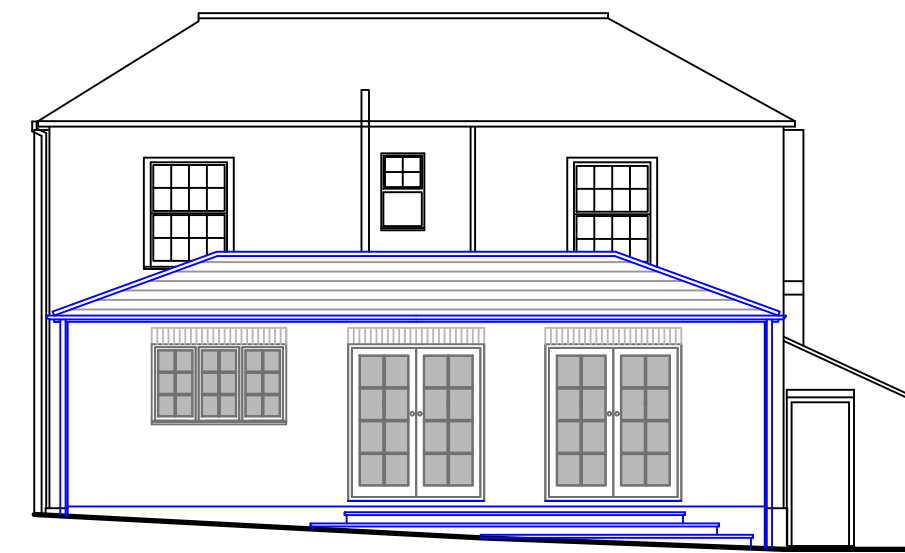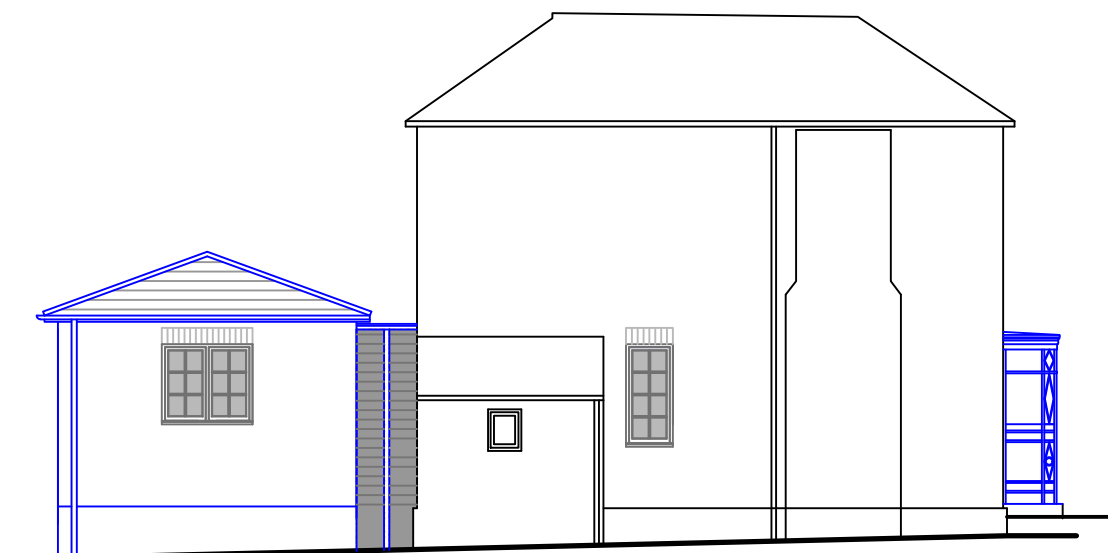

extension roof plan

The new porch will be of wrought steel or iron construction by a specialist, and will have a white painted finish; the canopy roof will be covered with zinc and a lead flashing will be fitted at the brickwork junction



reinstated porch 1:50
based on photograph in Heritage Statement



COPYRIGHT AND INTELLECTUAL PROPERTY © All documents remain the property of Hall & Ensom in perpetuity. The contents of all documents produced whether drawn, written, described orally or in pictures (still or moving presentation) or produced by computer as program or file, are our intellectual property and shall only be used in connection with this project.

Rev
Project
Weymouth House, 148 Church Rd.
Bishopstoke, Eastleigh SO50 6DS
Drawing
Existing & proposed plans and
elevations — house & studio/store
Dwg No. 22.27.01 Scale @ A1 Date
Issued for: 1:100 & 1:50 11/22
planning/LBC