

PROPOSED MATERIALS -


 **walls** - brick
to match existing

 **walls** - render
chalk white

 **roof** - tiled
to match existing


 **windows/doors** - grey

 **walls** - larch or cedar
timber cladding

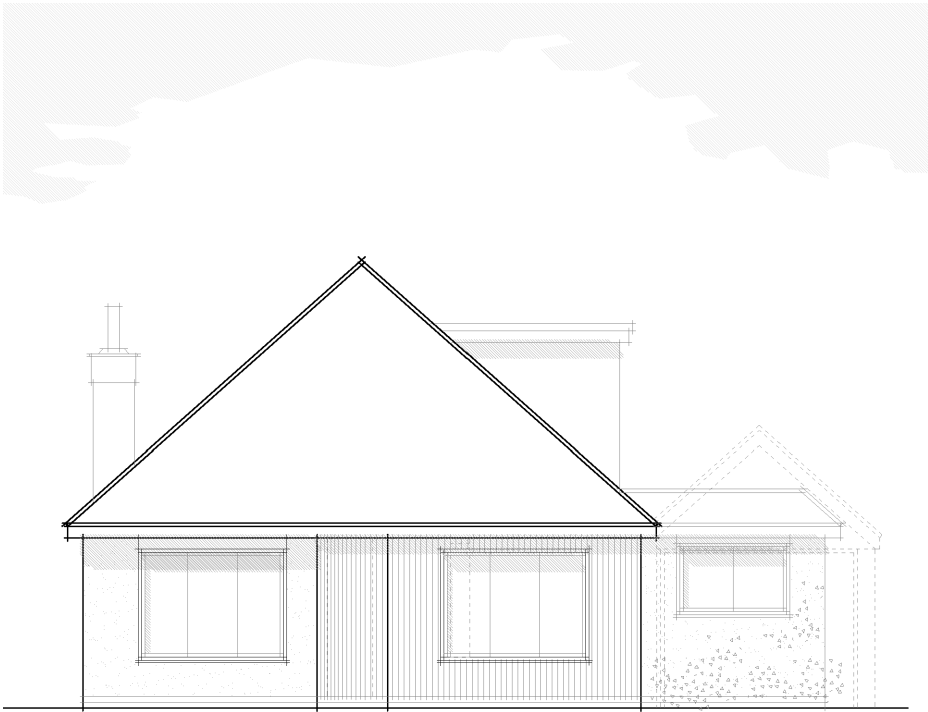


PROPOSED FRONT ELEVATION (facing due west)
SCALE 1:100


0 1 2 3 4 5m

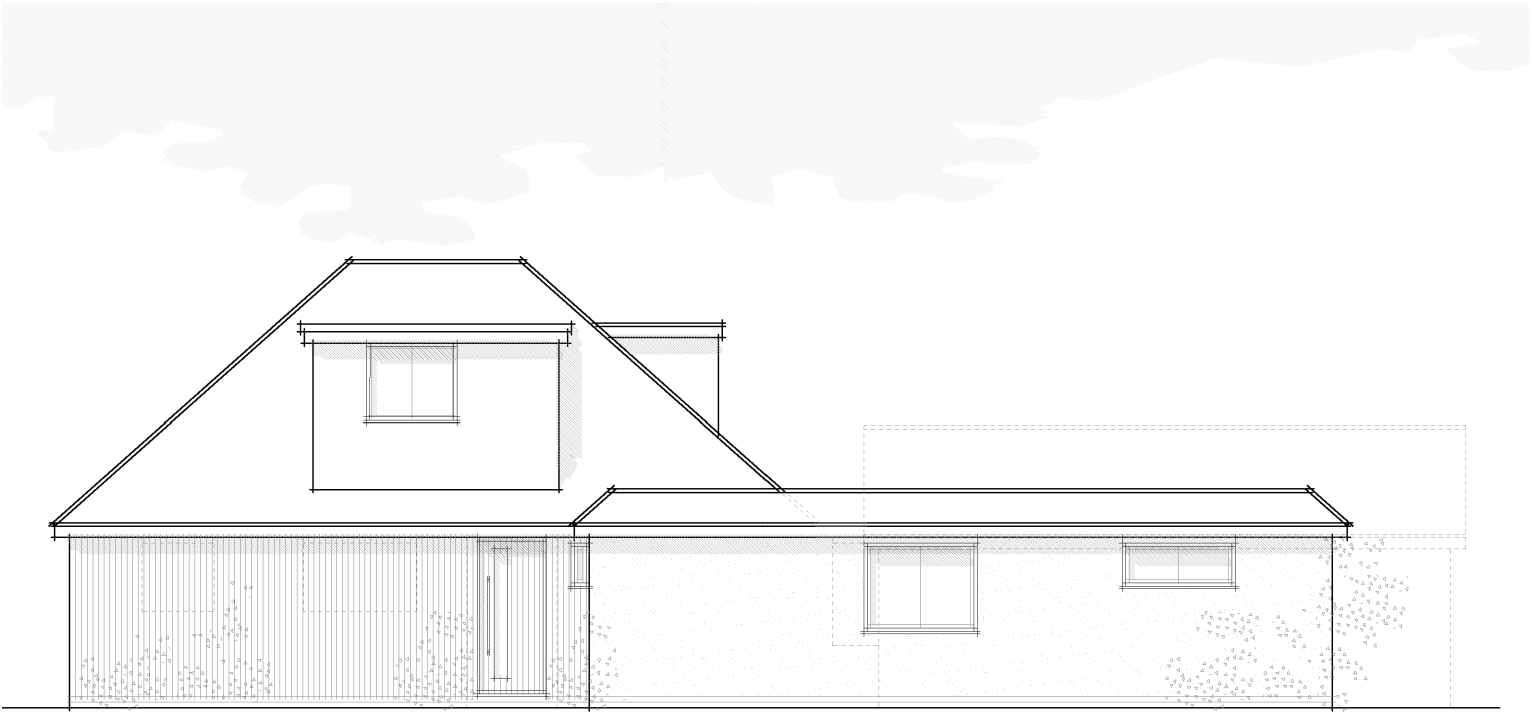

PROPOSED SIDE ELEVATION (facing due south)
SCALE 1:100

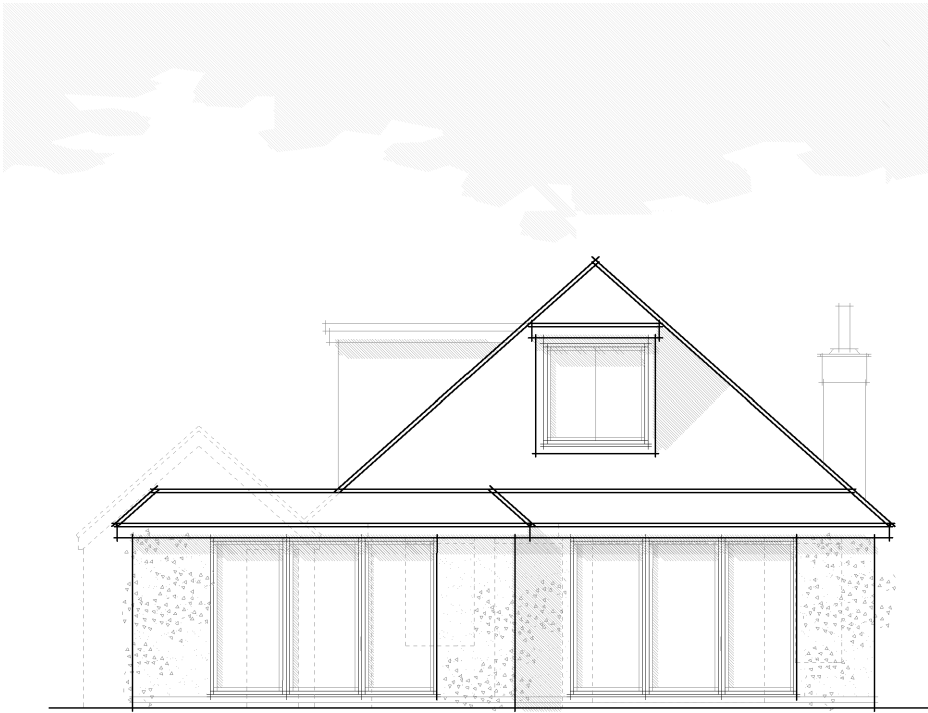

PROPOSED REAR ELEVATION (facing due east)
SCALE 1:100

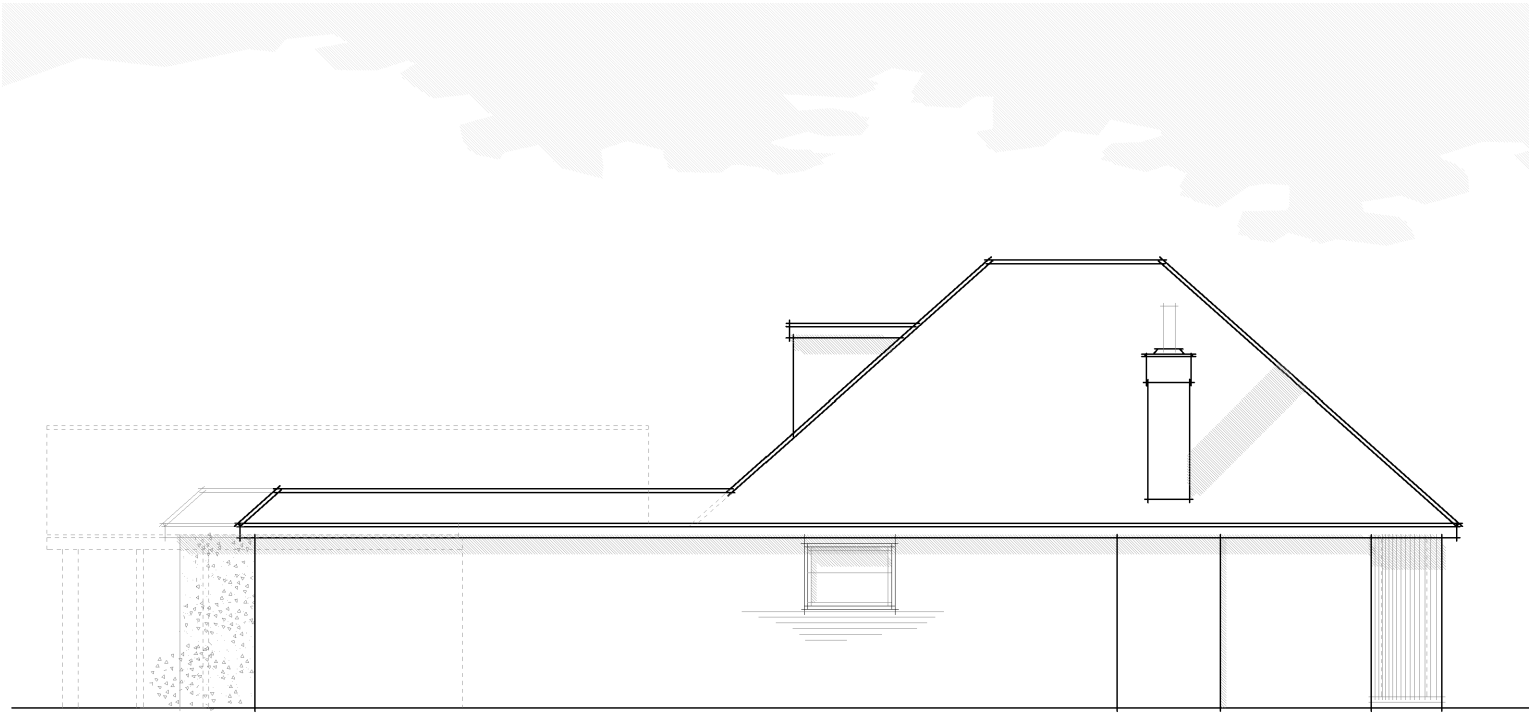

PROPOSED SIDE ELEVATION (facing due north)
SCALE 1:100

This drawing is the copyright of CMCdesign and may not be copied, altered or reproduced in any form without the written consent of CMCdesign.

It is the sole responsibility of the building owner to draw up all legal agreements with adjoining property owners to cover the over hanging of any fascias, guttering, foundations or any part of the building. CMCdesign can not be held responsible in any way whatsoever for any legal costs or other costs incurred through any neighborhood disputes.

It is the sole responsibility of the building owner to comply with the party wall act 1996 CMCdesign can not be held responsible in any way if non compliance is adopted.

Use figured dimensions only in millimetres only unless stated otherwise.

all clients and contractors to check all drawings and to verify all dimensions on site prior to works commencing, any discrepancies in dimensions or boundary locations are to be brought to the attention of CMCdesign immediately before any further works take place on site

revision
a - 22.07.22 - introduction of timber cladding.

client
colliste

stage
planning

date
april 2021

scale
1:100 @ A3

address
2 common close
chandlers ford
eastleigh
so53 1hf

drawing no.
669/04/104

drawing
proposed
elevations

CMCdesign architectural services



the studio, 23 maltravers road,
chandlers ford, hampshire so53 5ds

t 07968 987654
e studio@cmc-design.co.uk
w www.cmc-design.co.uk