


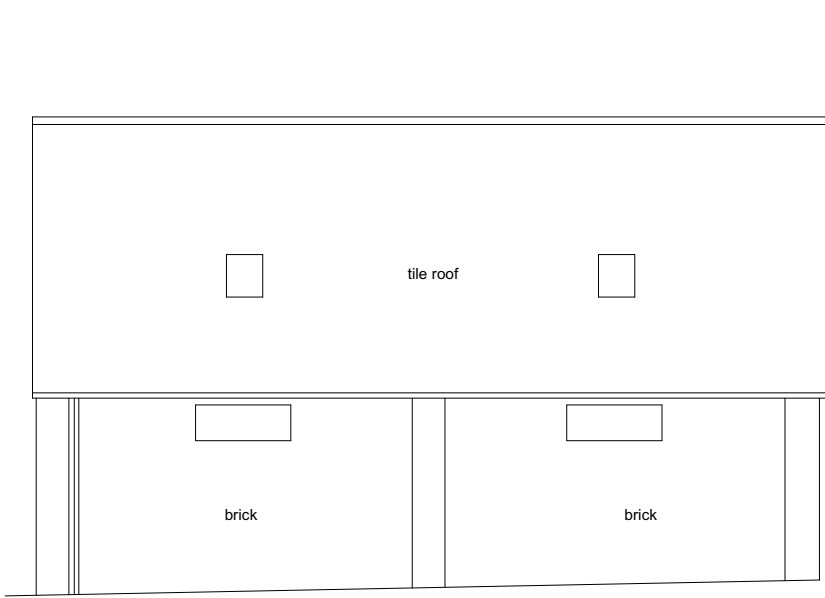


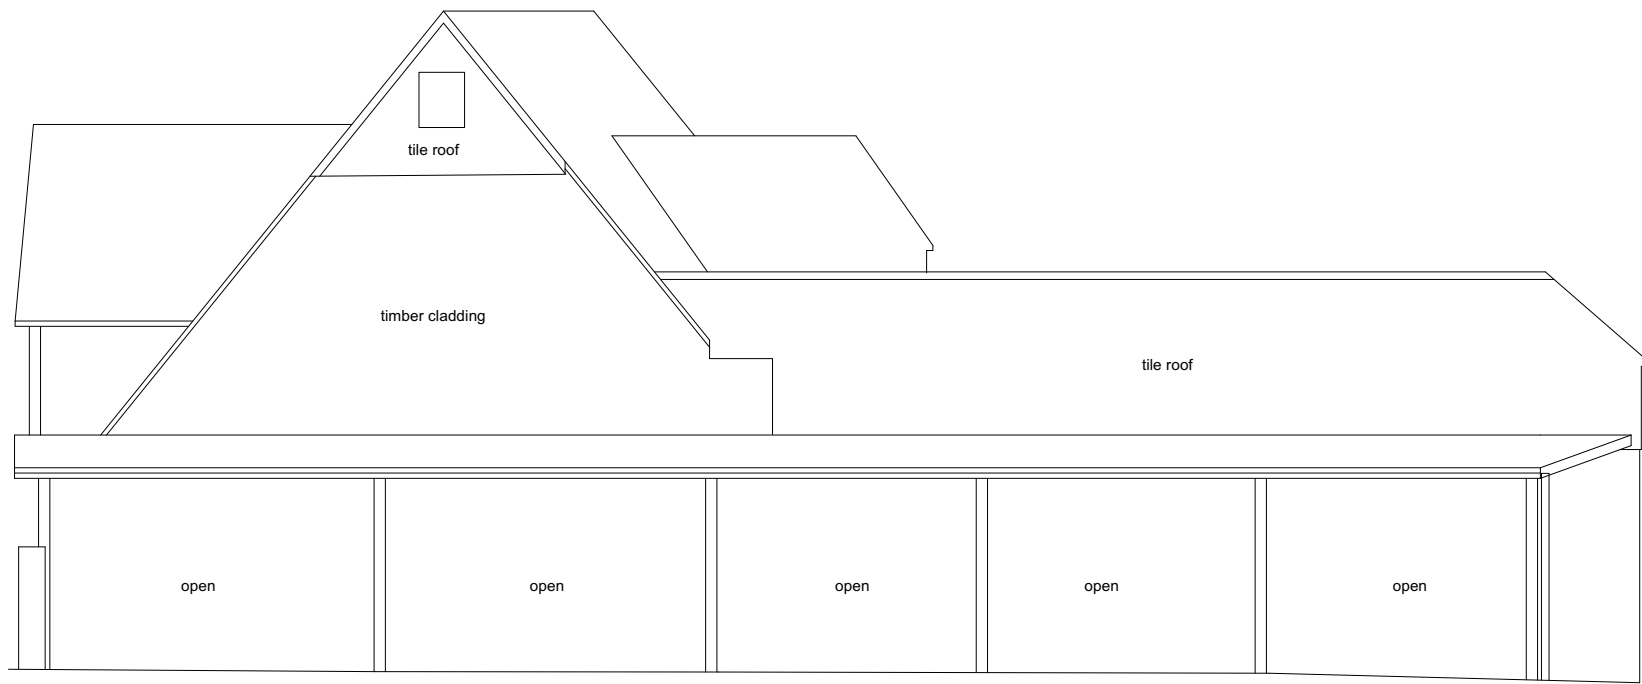



52.0m DATUM
BARN A
NORTH ELEVATION

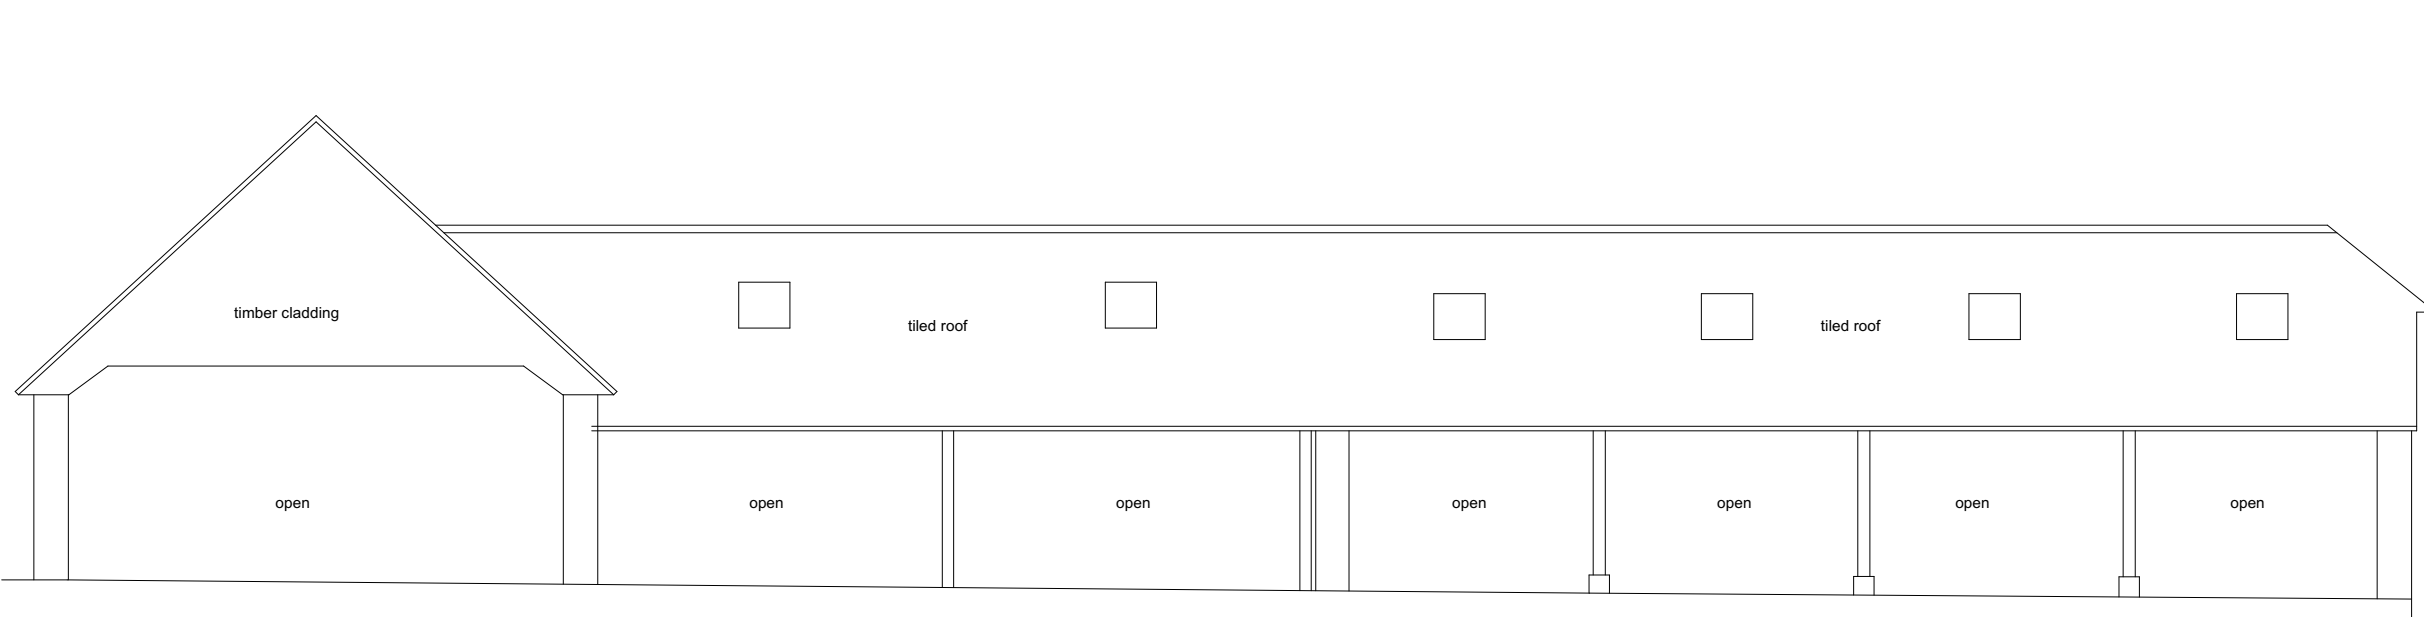


52.0m DATUM
BARN A-B
EAST ELEVATION

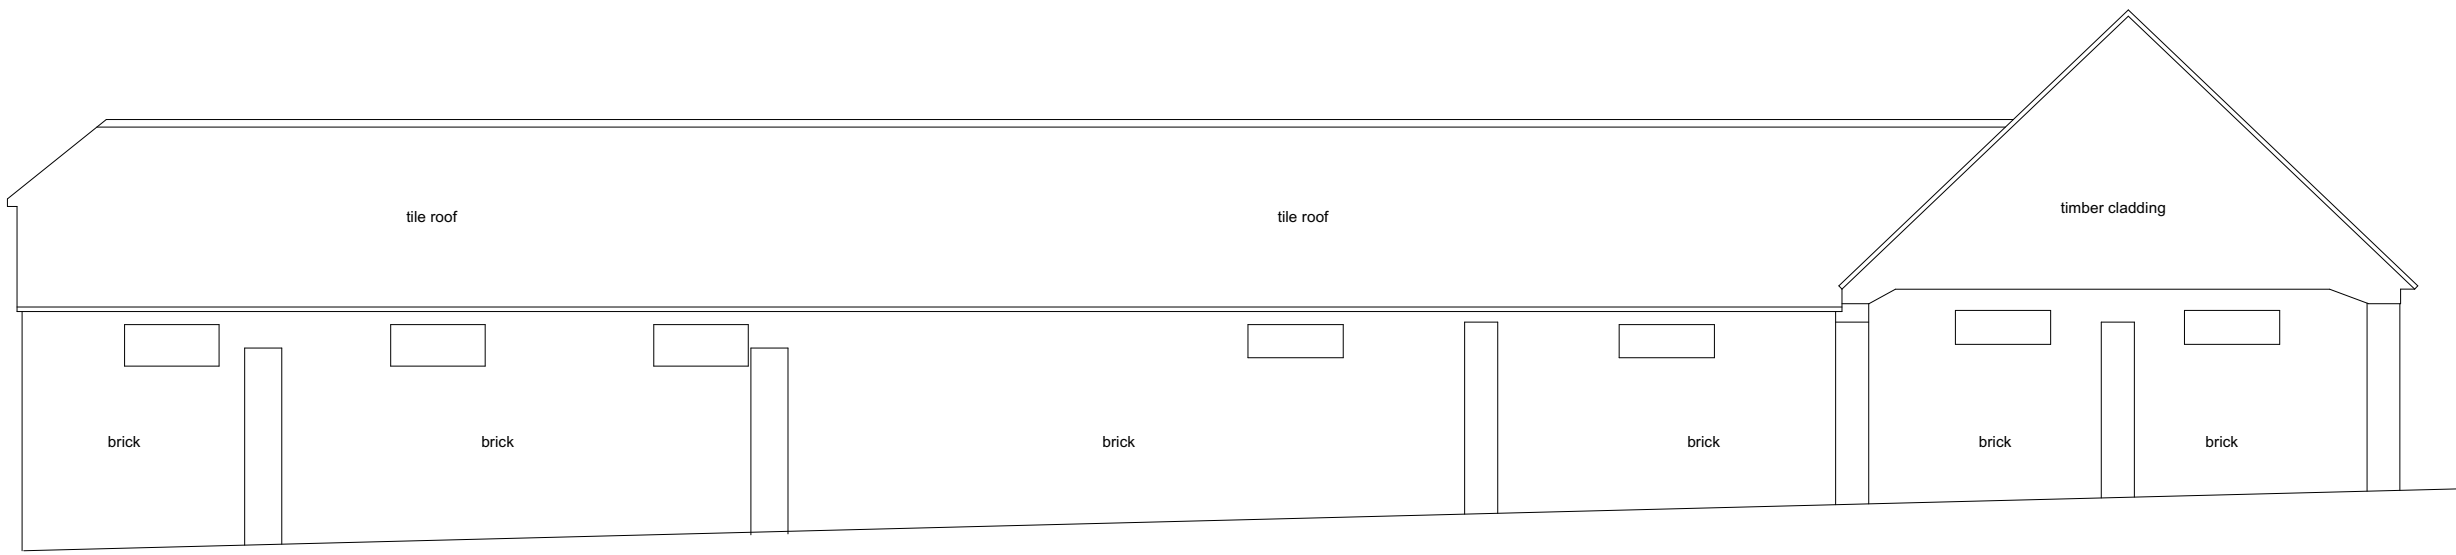


52.0m DATUM
BARN A-B
WEST ELEVATION

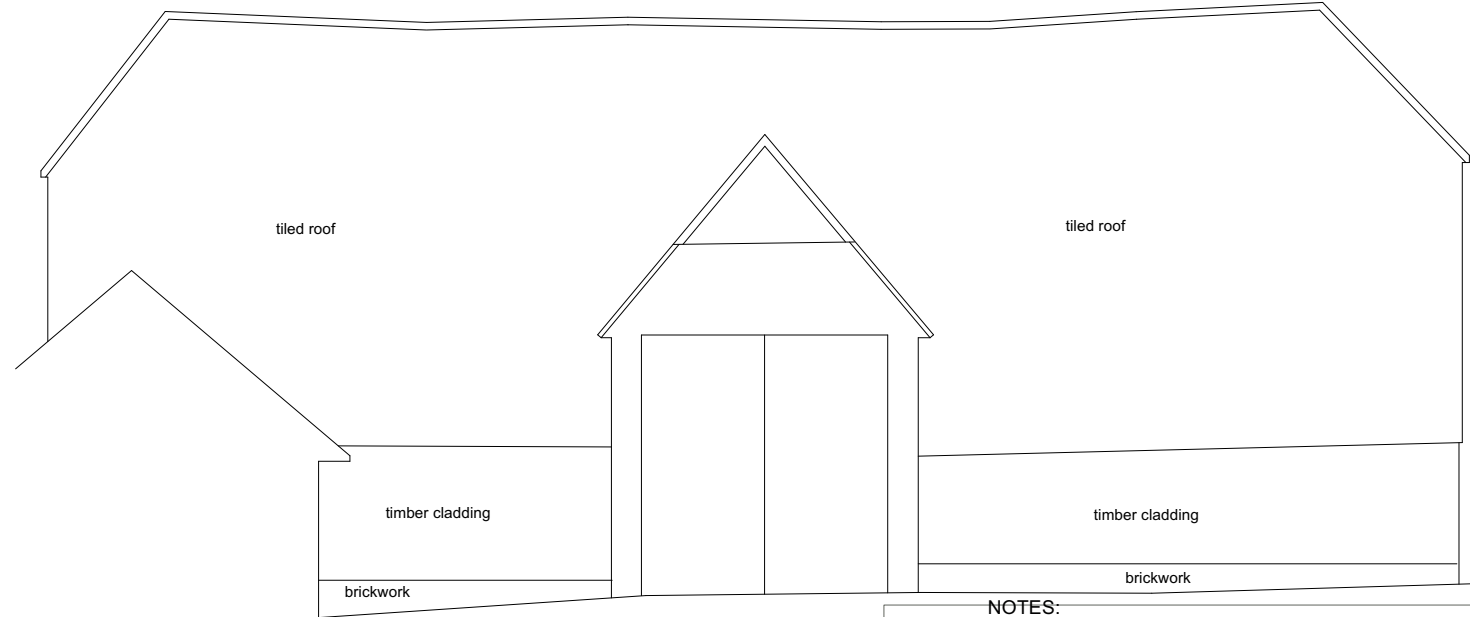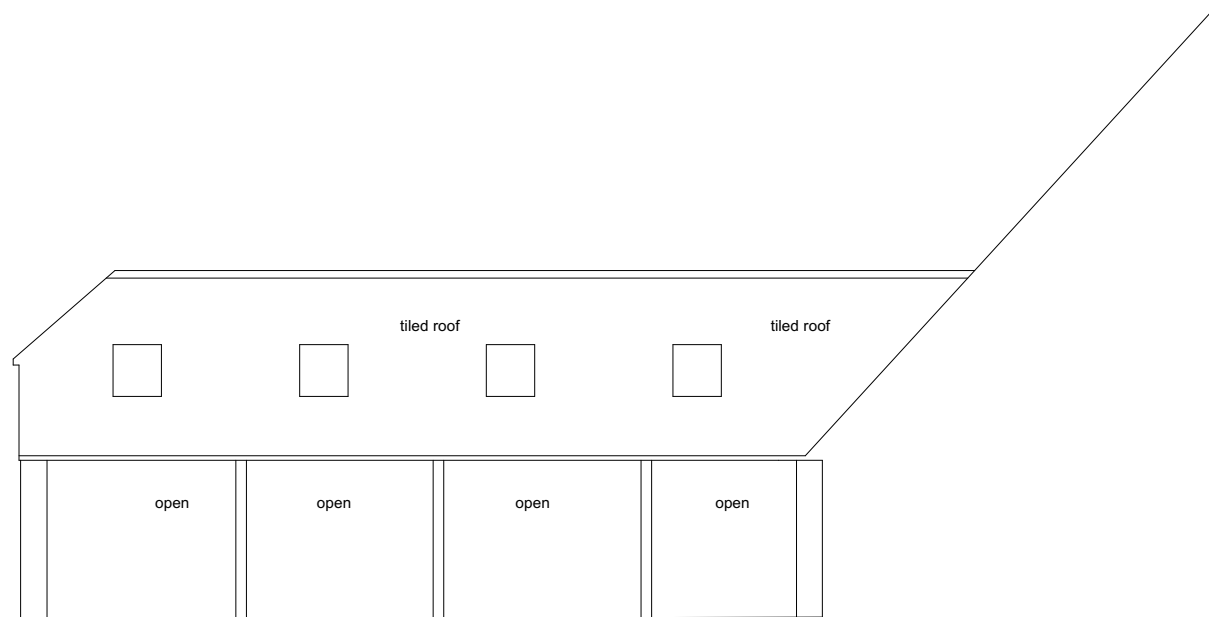



52.0m DATUM
BARN B
NORTH ELEVATION

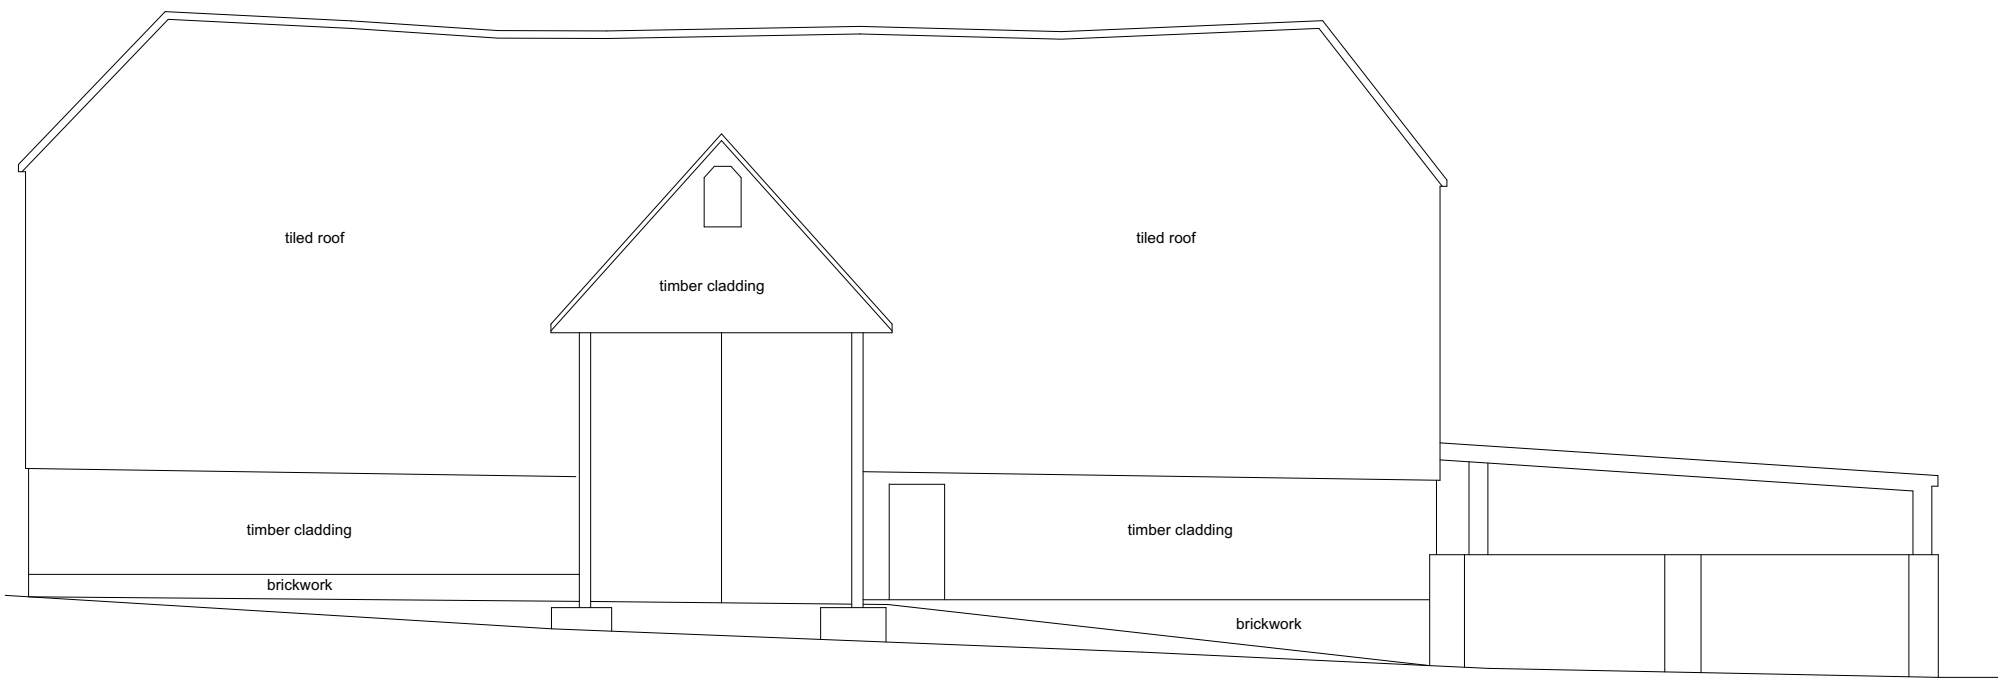


52.0m DATUM
BARN B
SOUTH ELEVATION

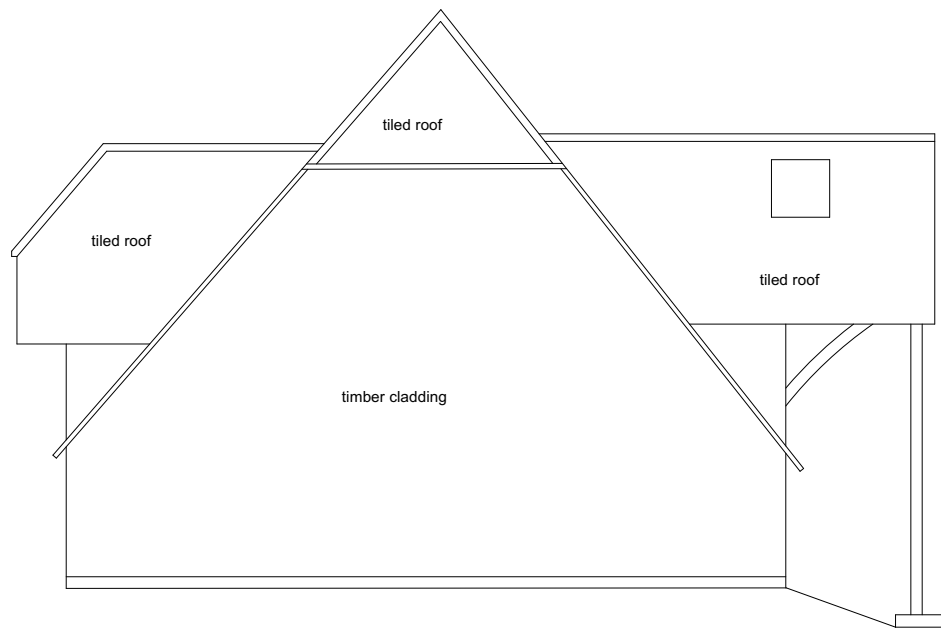


52.0m DATUM
BARN B
WEST ELEVATION

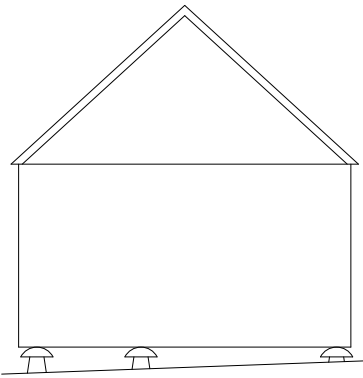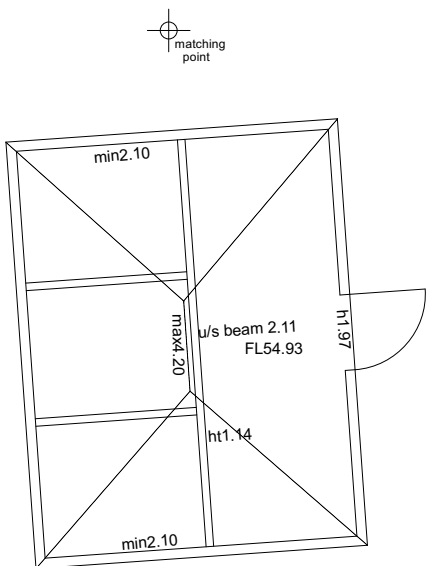


52.0m DATUM
BARN E
NORTH ELEVATION

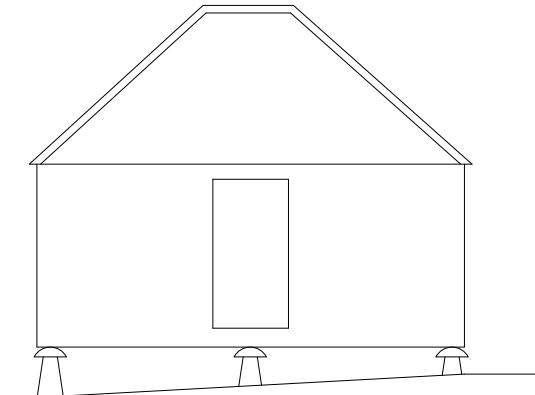

52.0m DATUM
BARN E
EAST ELEVATION

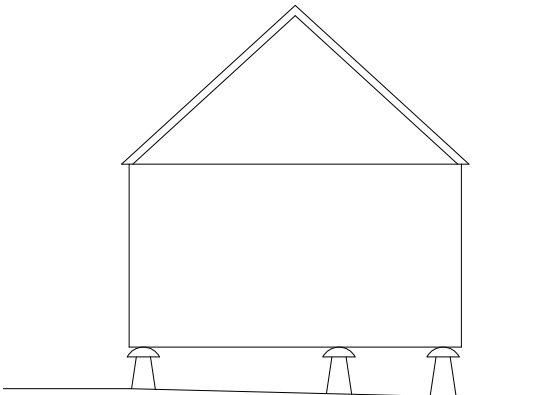

52.0m DATUM
BARN E
SOUTH ELEVATION

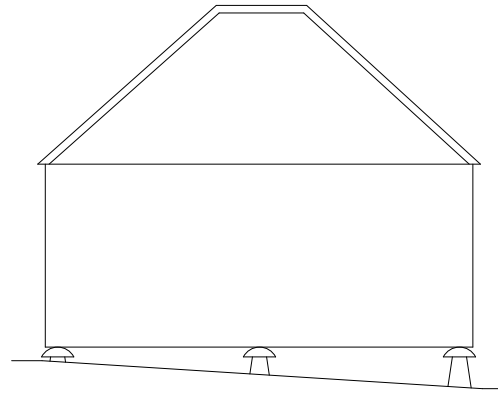

52.0m DATUM
BARN E
WEST ELEVATION

NOTES:
LEVELS RELATE TO D.S. DATUM
ON SITE DIMENSION ACCURACY IS TAKEN RELATIVE TO THE PRINTED SCALE AND SHOULD BE CHECKED ON SITE WHERE OF CRITICAL IMPORTANCE

REVISION
DATE
DESCRIPTION
P.M.

**P STUBBINGTON
LAND SURVEYS LTD**

THE MEAD
DURLEY BROOK ROAD
DURLEY
SOUTHAMPTON
HAMPSHIRE
SO32 2AR

TEL: 023 8060 1876

MOBILE:-
07973 346165

EMAIL:-
PAUL@PSSLANDSURVEYS.COM

HURRELL ARCHITECTURE

Hurrell Architecture Limited
Alresford

t 01962 736 761
e mail@hurrellarchitecture.co.uk

CLIENT

PROJECT
**Mortimers Farm
Mortimers Lane**

DRAWING
Existing Survey 04

DRAWING NO. 991-D-005

REVISION


WORKSTAGE Planning STATUS

SCALE @A1 1:100 SCALE @A3 1:200

DATE October 2022 DRAWN BY

Dimensions to be checked on site.
All in millimetres unless stated
For construction purposes do not scale
This drawing cannot be copied without the
written permission of
HURRELL ARCHITECTURE LIMITED

RIBA
Chartered Practice

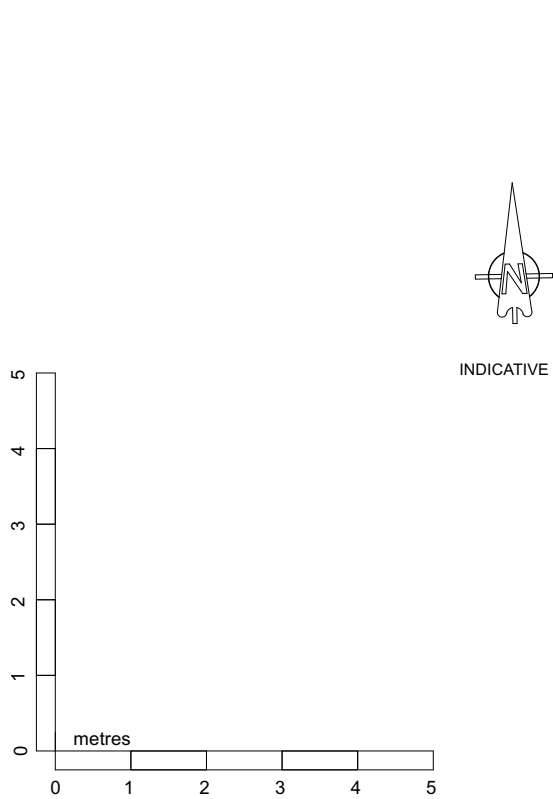

52.0m DATUM
BARN E
NORTH ELEVATION