




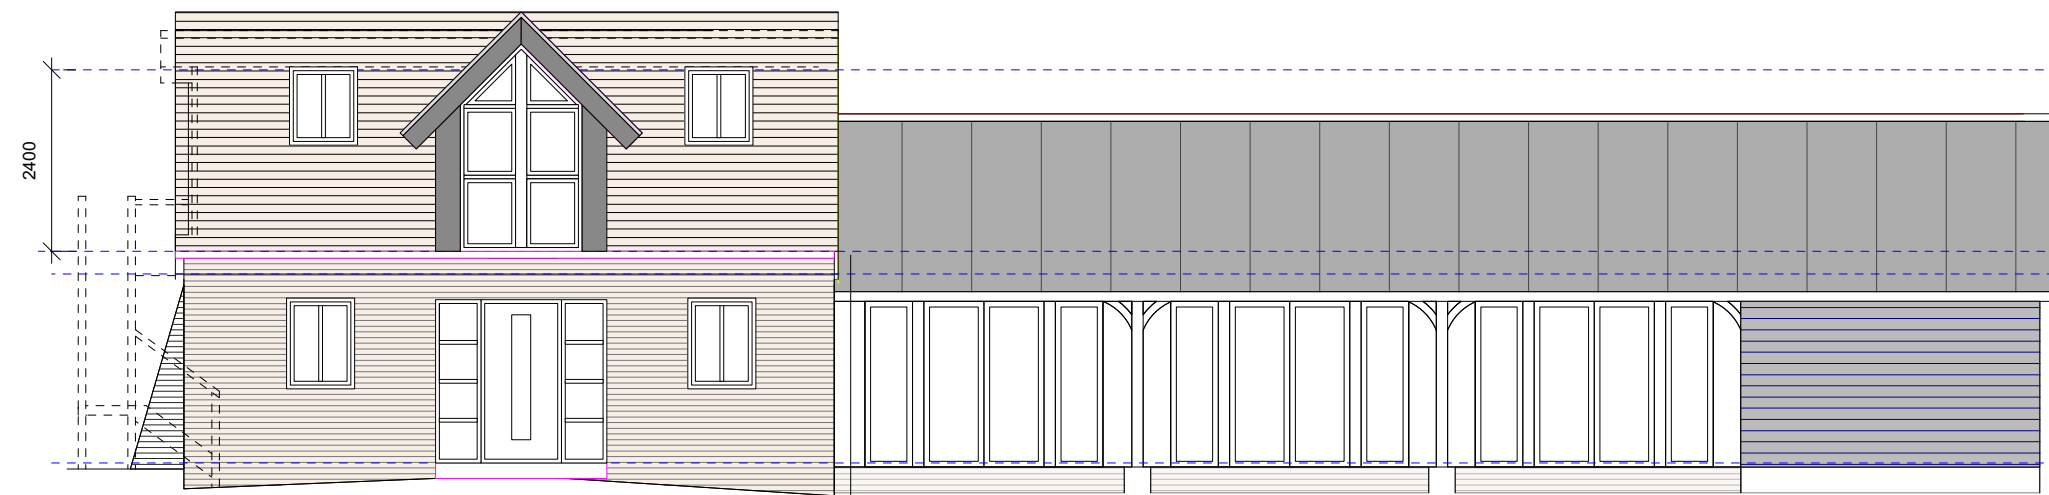


52.0m DATUM
BARN D
EAST ELEVATION

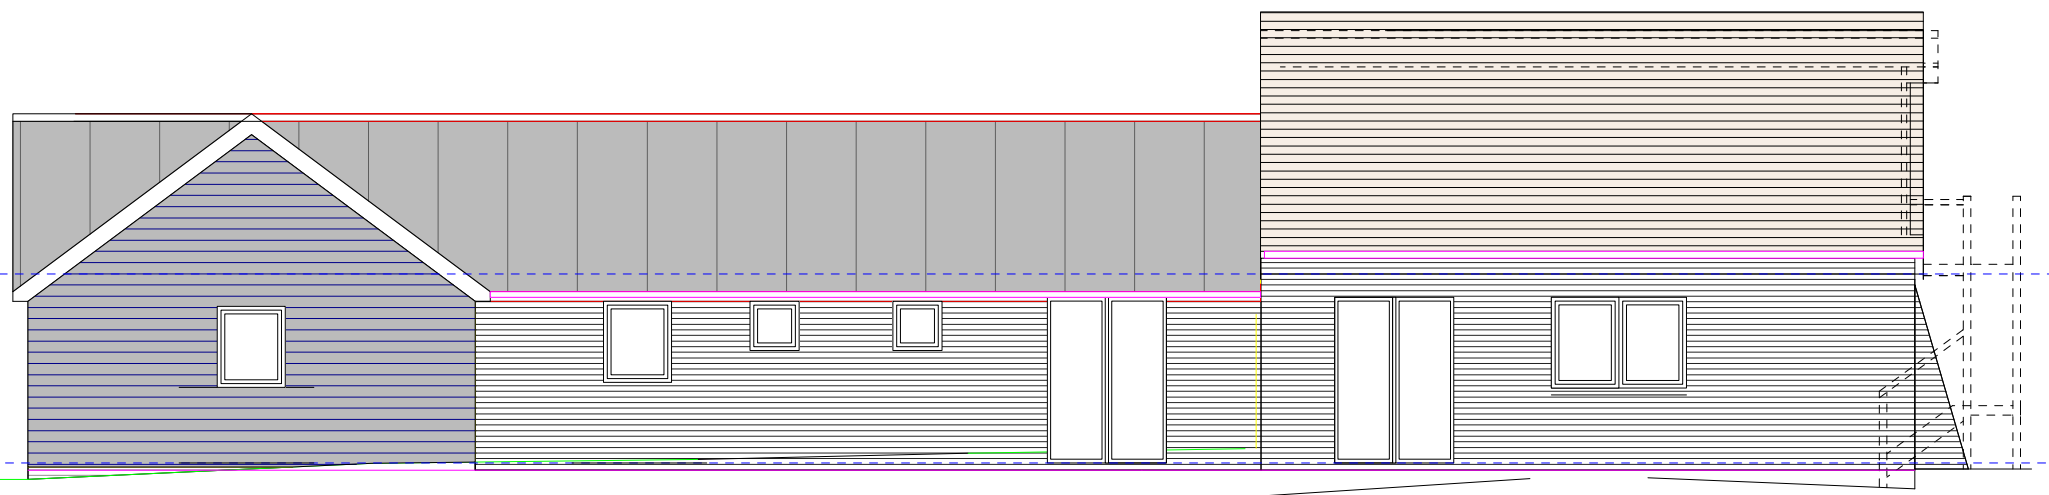


52.0m DATUM
BARN D
EAST ELEVATION

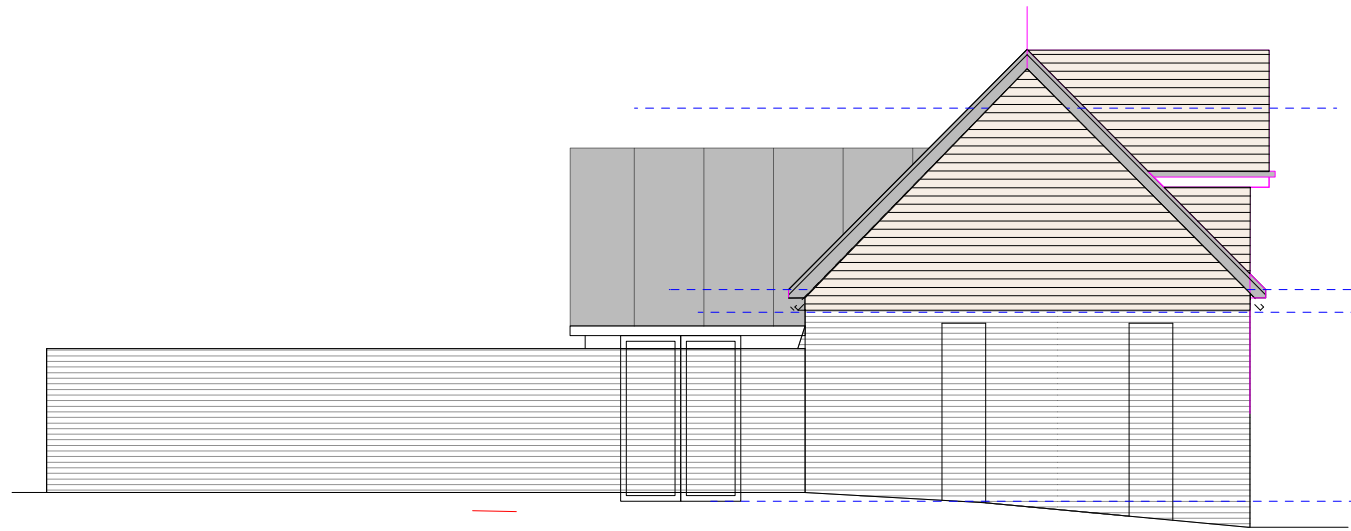


52.0m DATUM
BARN D
SOUTH ELEVATION

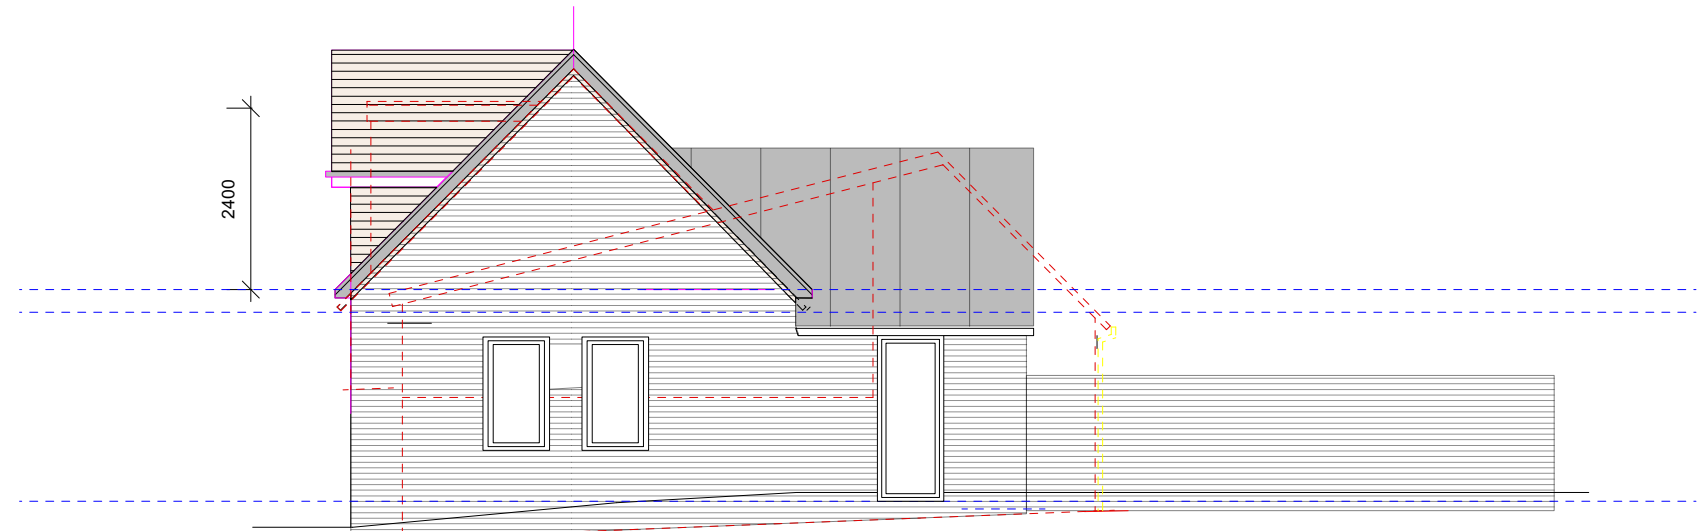

52.0m DATUM
BARN D
NORTH ELEVATION

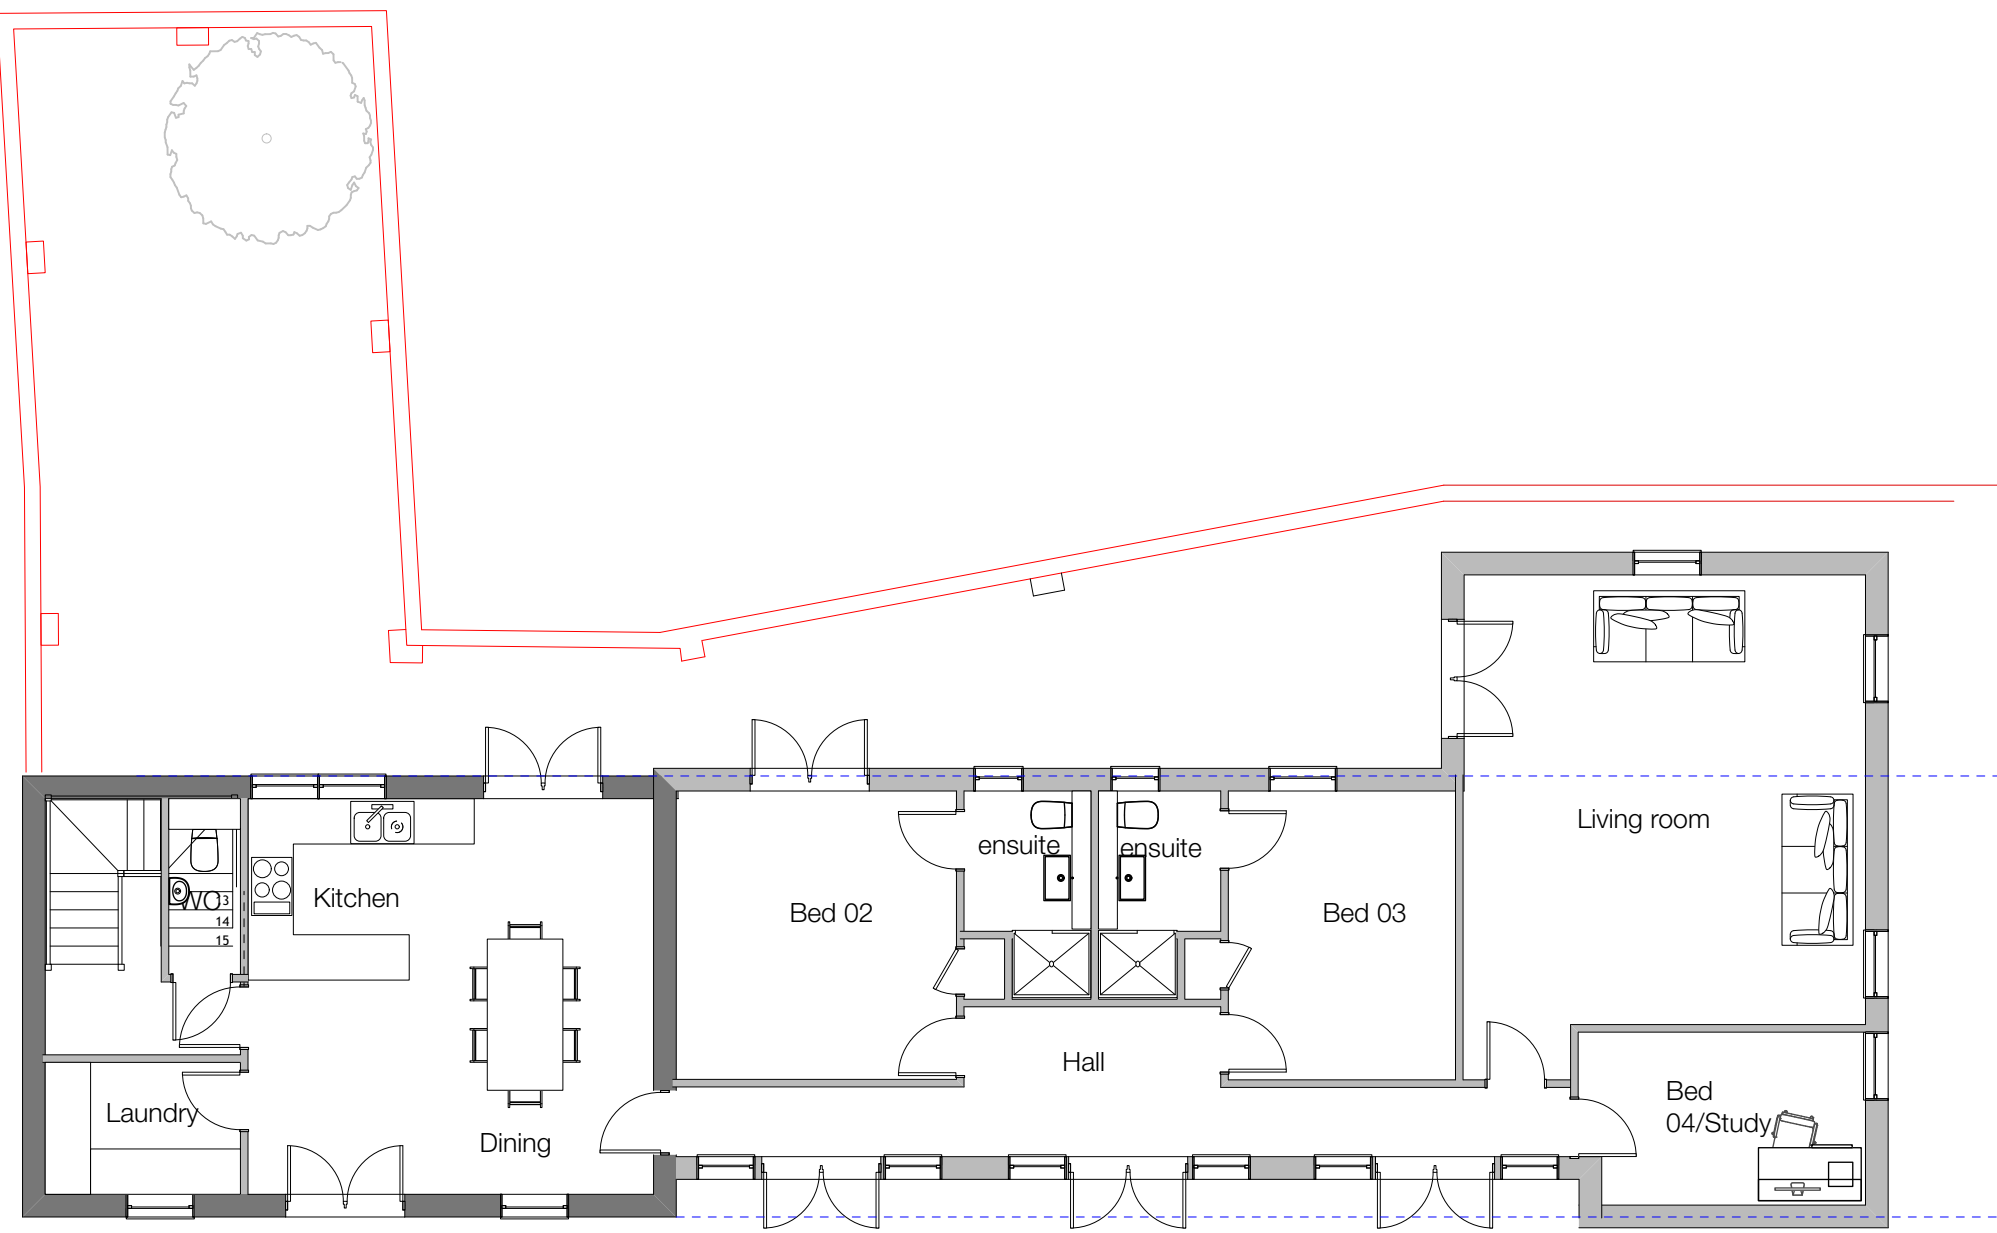



BARN D PROPOSED GROUND FLOOR

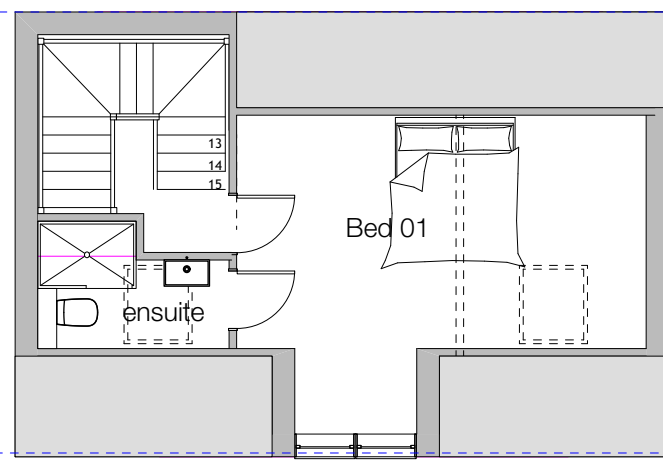

BARN D PROPOSED UPPER FLOOR

MATERIALS

- Red/Multi Plinth brick
- Clay roof tiles
- Timber cladding
- Anthracite Green Coat PLX Metal Cladding
- Windows, Anthracite aluminium

 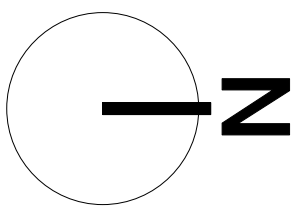

REVISION	DATE	DESCRIPTION	P.M.

HURRELL ARCHITECTURE
Hurrell Architecture Limited
Alresford
t 01962 736 761
e mail@hurrellarchitecture.co.uk

CLIENT
Mortimers Farm
Mortimers Lane

PROJECT
Barn D
Proposed Plans Elevations

DRAWING NO.
991-D-014

REVISION

WORKSTAGE	Planning	STATUS
SCALE @ A1	1:100	SCALE @ A3 1:200
DATE	December 2022	DRAWN BY

Dimensions to be checked on site.
All in millimetres unless stated.
For construction purposes do not scale.
This drawing cannot be copied without the written permission of HURRELL ARCHITECTURE LIMITED

RIBA
Chartered Practice