
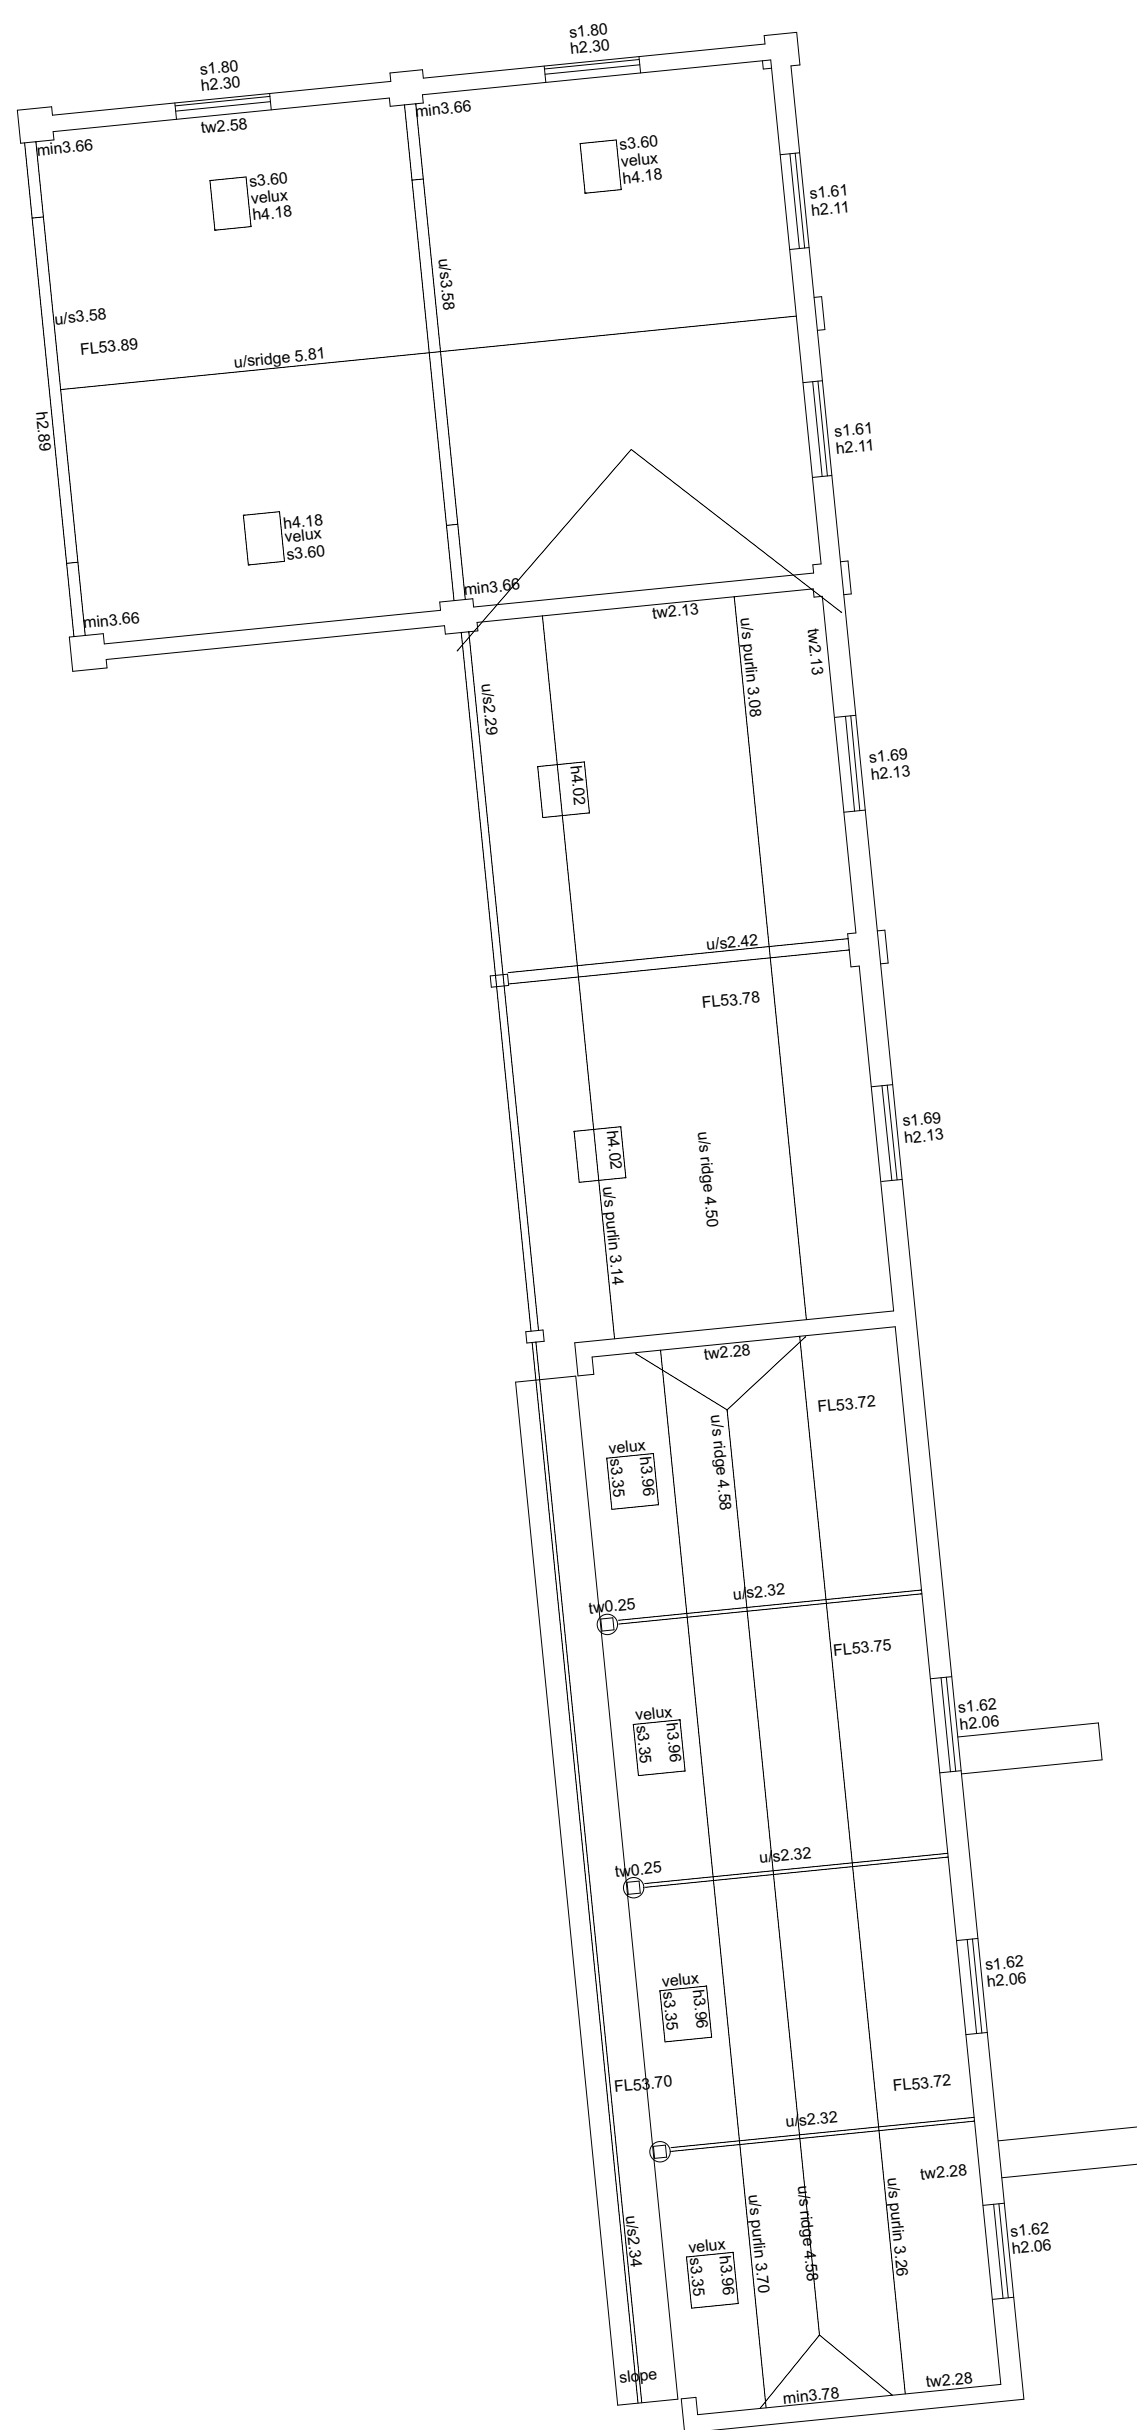


key:-	
ch	ceiling height
fl	floor level relative to external survey
h	head height from floor
im	immersion heater
min	minimum height from floor
max	maximum height from floor
s	sill height from floor
u/s	height to underside

 

NOTES:
LEVELS RELATE TO O.S. DATUM

ON SITE DIMENSION ACCURACY IS TAKEN RELATIVE TO
THE PRINTED SCALE AND SHOULD BE CHECKED ON SITE
WHERE OF CRITICAL IMPORTANCE


P STUBBINGTON
LAND SURVEYS LTD

THE MEAD
DURLEY BROOK ROAD
DURLEY
SOUTHAMPTON
HAMPSHIRE
SO32 2AR


TEL : 023 8060 1876

MOBILE:-
07973 348165

EMAIL:-
PAUL@PSLANDSURVEYS.COM

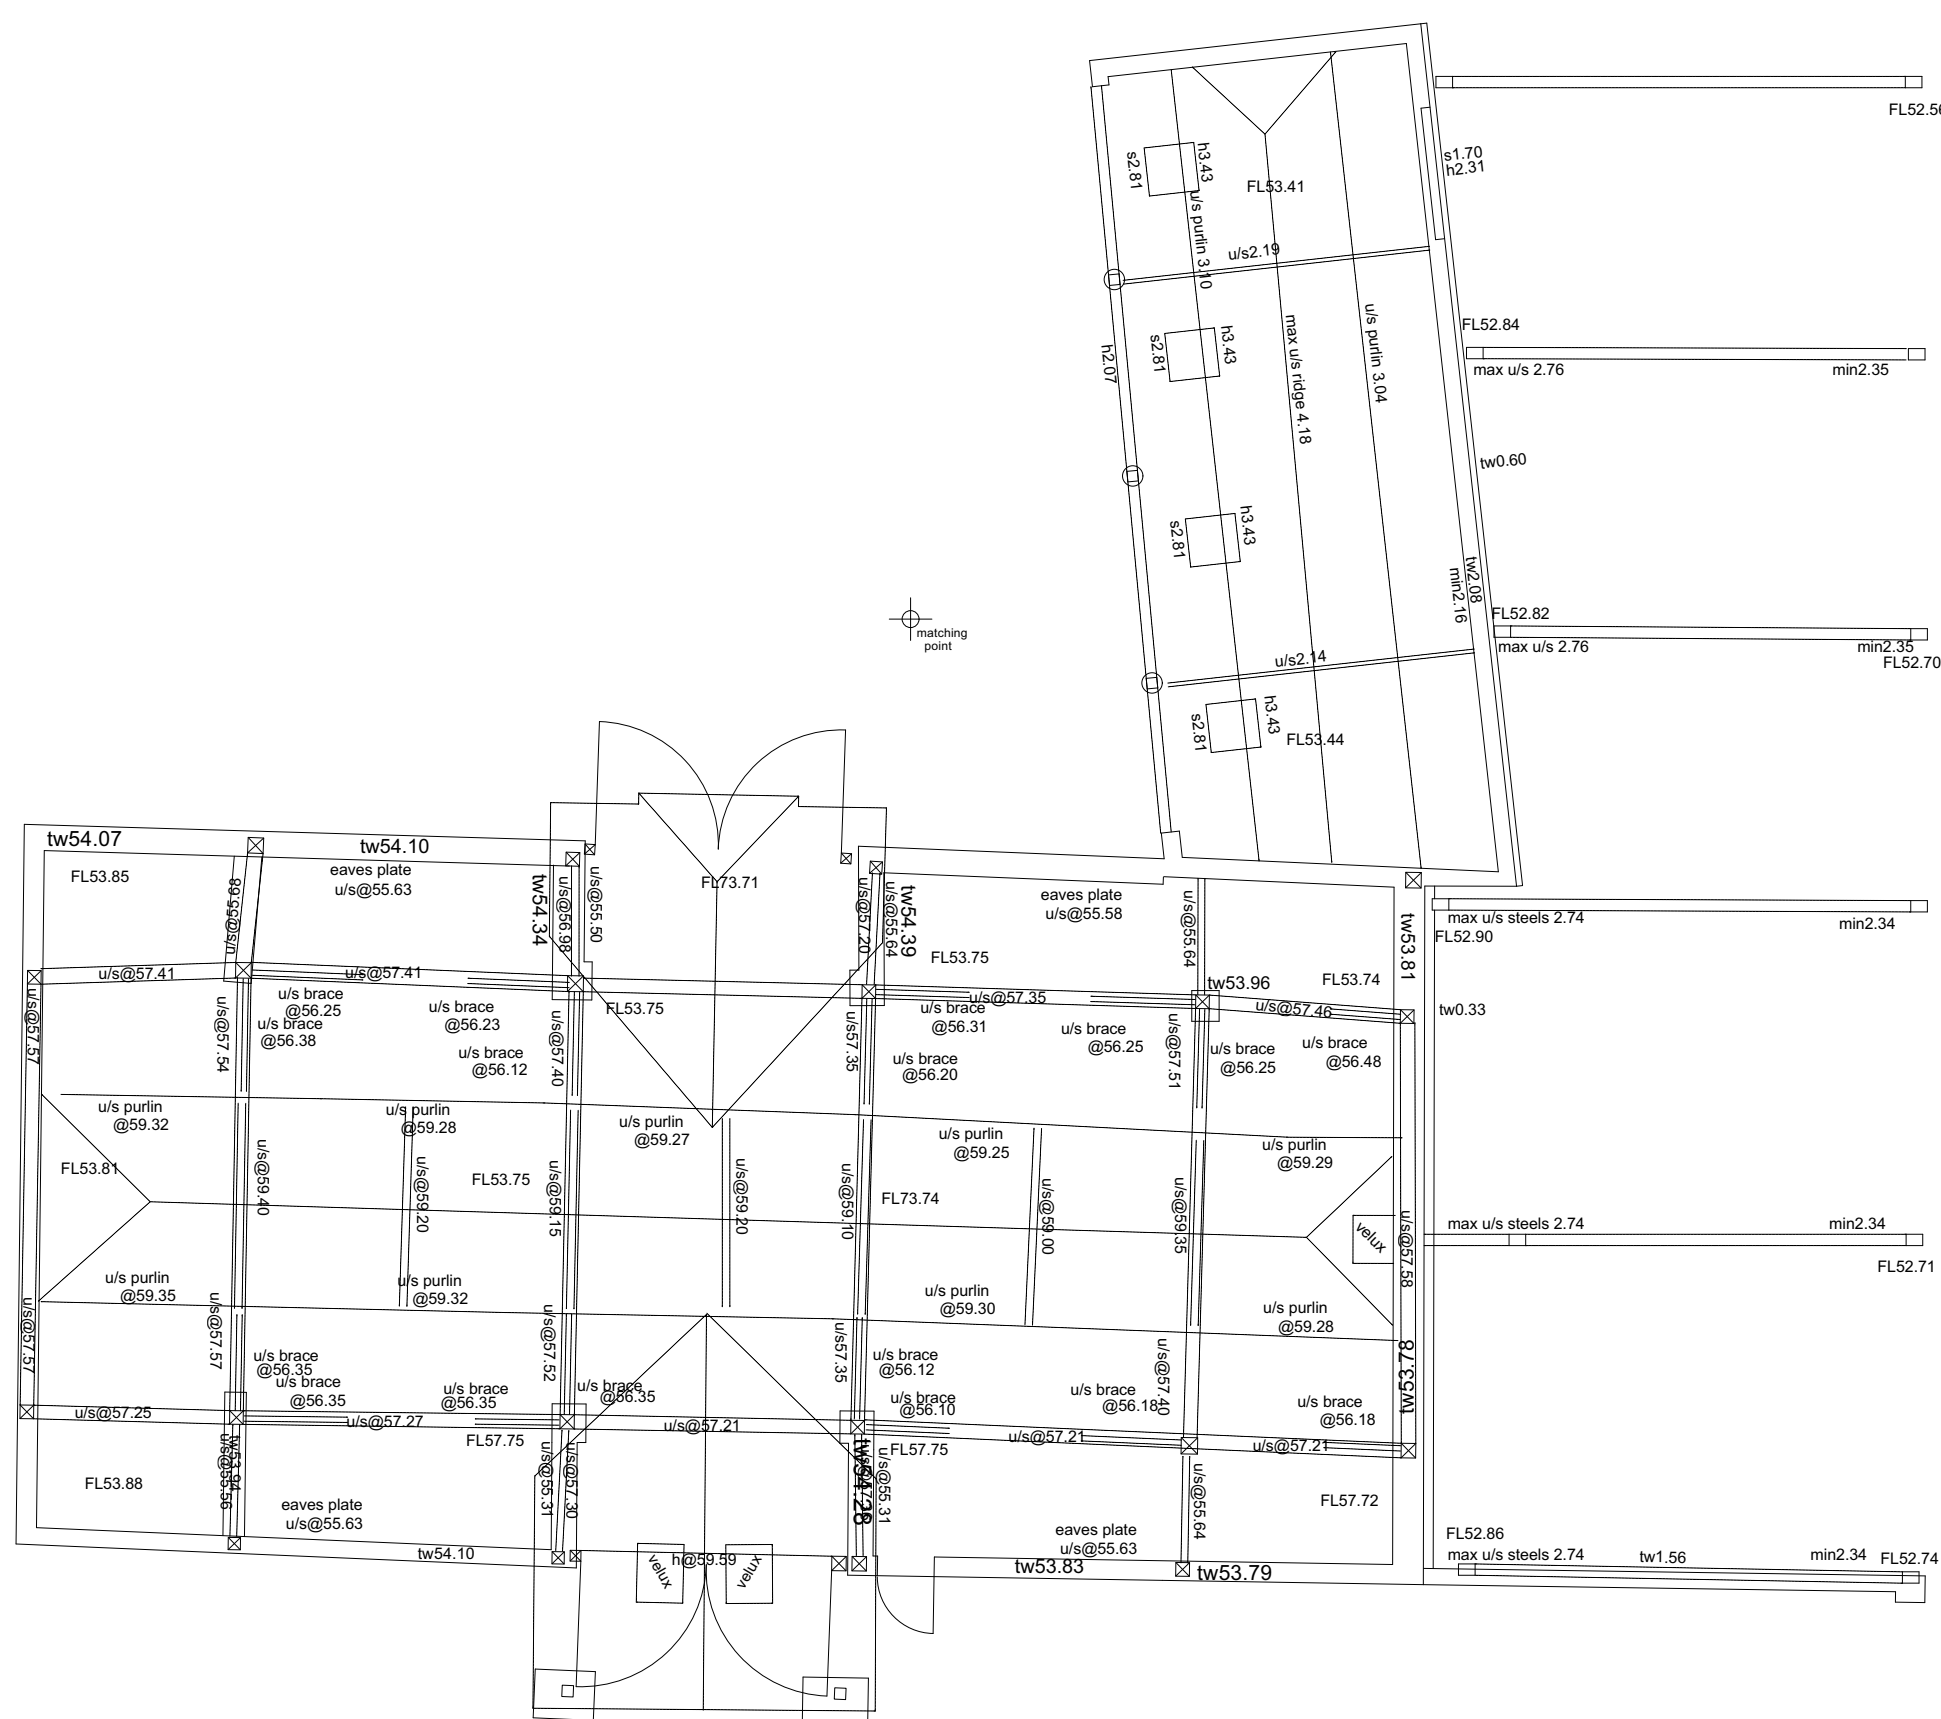

BARN A & B - FLOOR PLAN

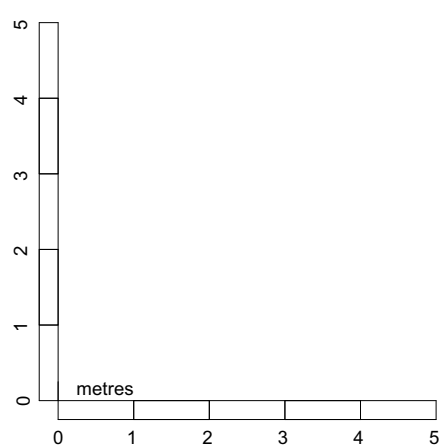

HURRELL | ARCHITECTURE ■ ■ ■

Hurrell Architecture Limited
Alresford

t 01962 736 761
e mail@hurrellarchitecture.co.uk

CLIENT

PROJECT
Mortimers Farm
Mortimers Lane

DRAWING

Existing Survey 02

DRAWING NO.	REVISION
991-D-003	

WORKSTAGE	Planning	STATUS	
SCALE @ A1	1:100	SCALE @ A3	1:200
DATE	October 2022	DRAWN BY	

Dimensions to be checked on site.
All in millimetres unless stated
For construction purposes do not scale
This drawing cannot be copied without the
written permission of
HURRELL ARCHITECTURE LIMITED

RIBA 
Chartered Practices