



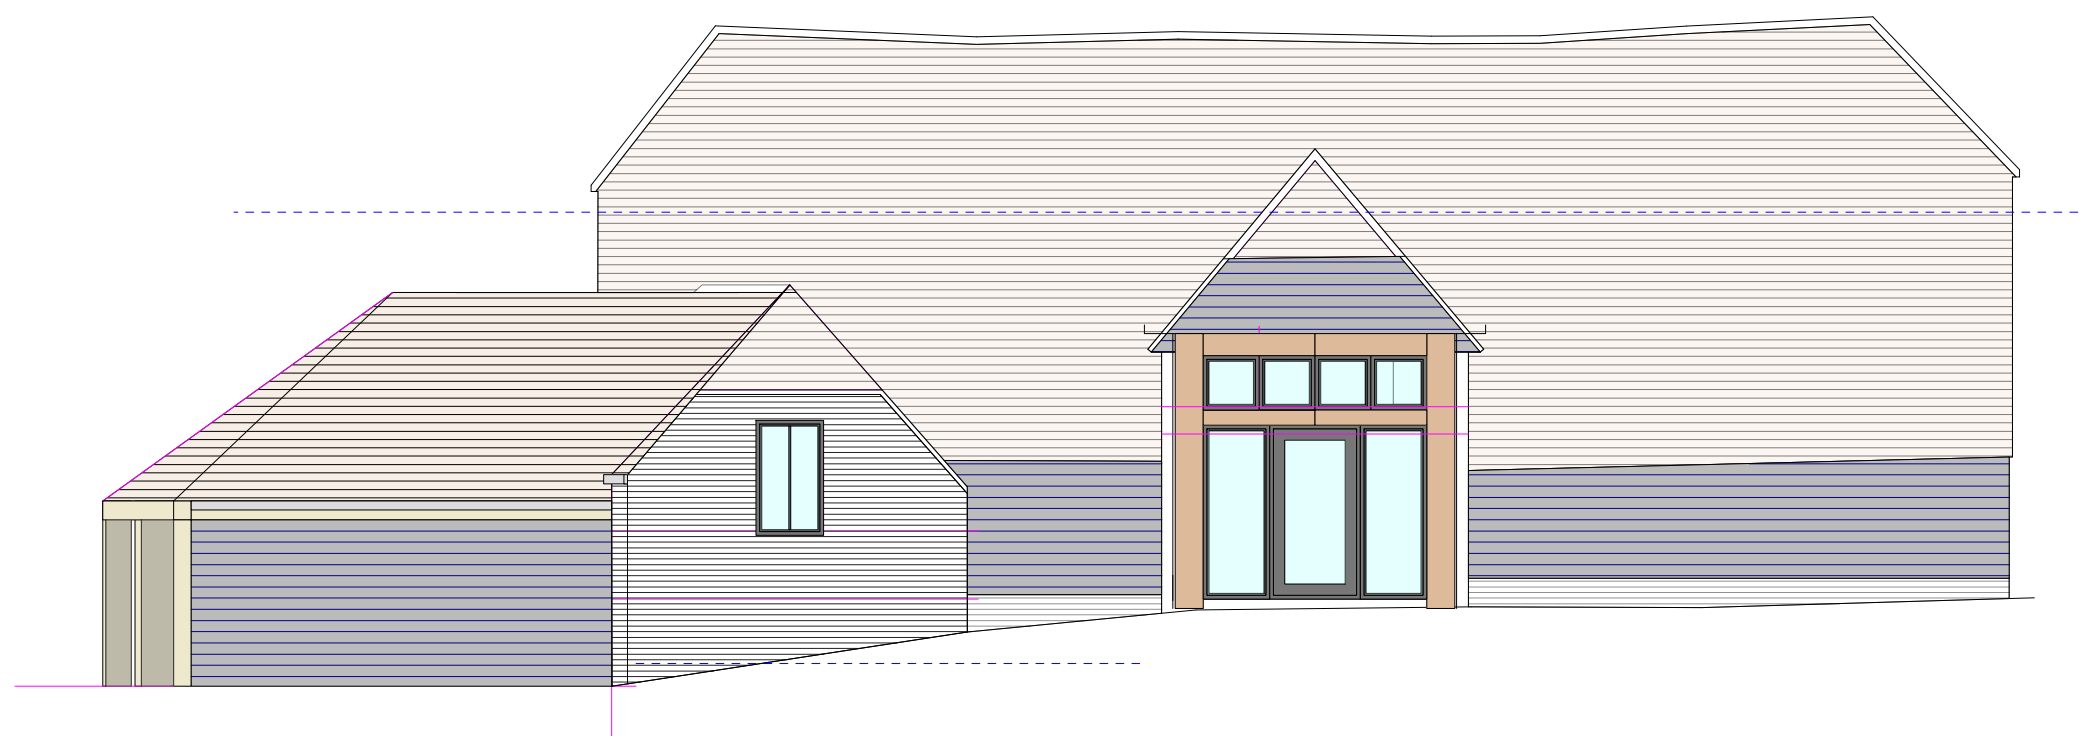


BARN B
NORTH ELEVATION

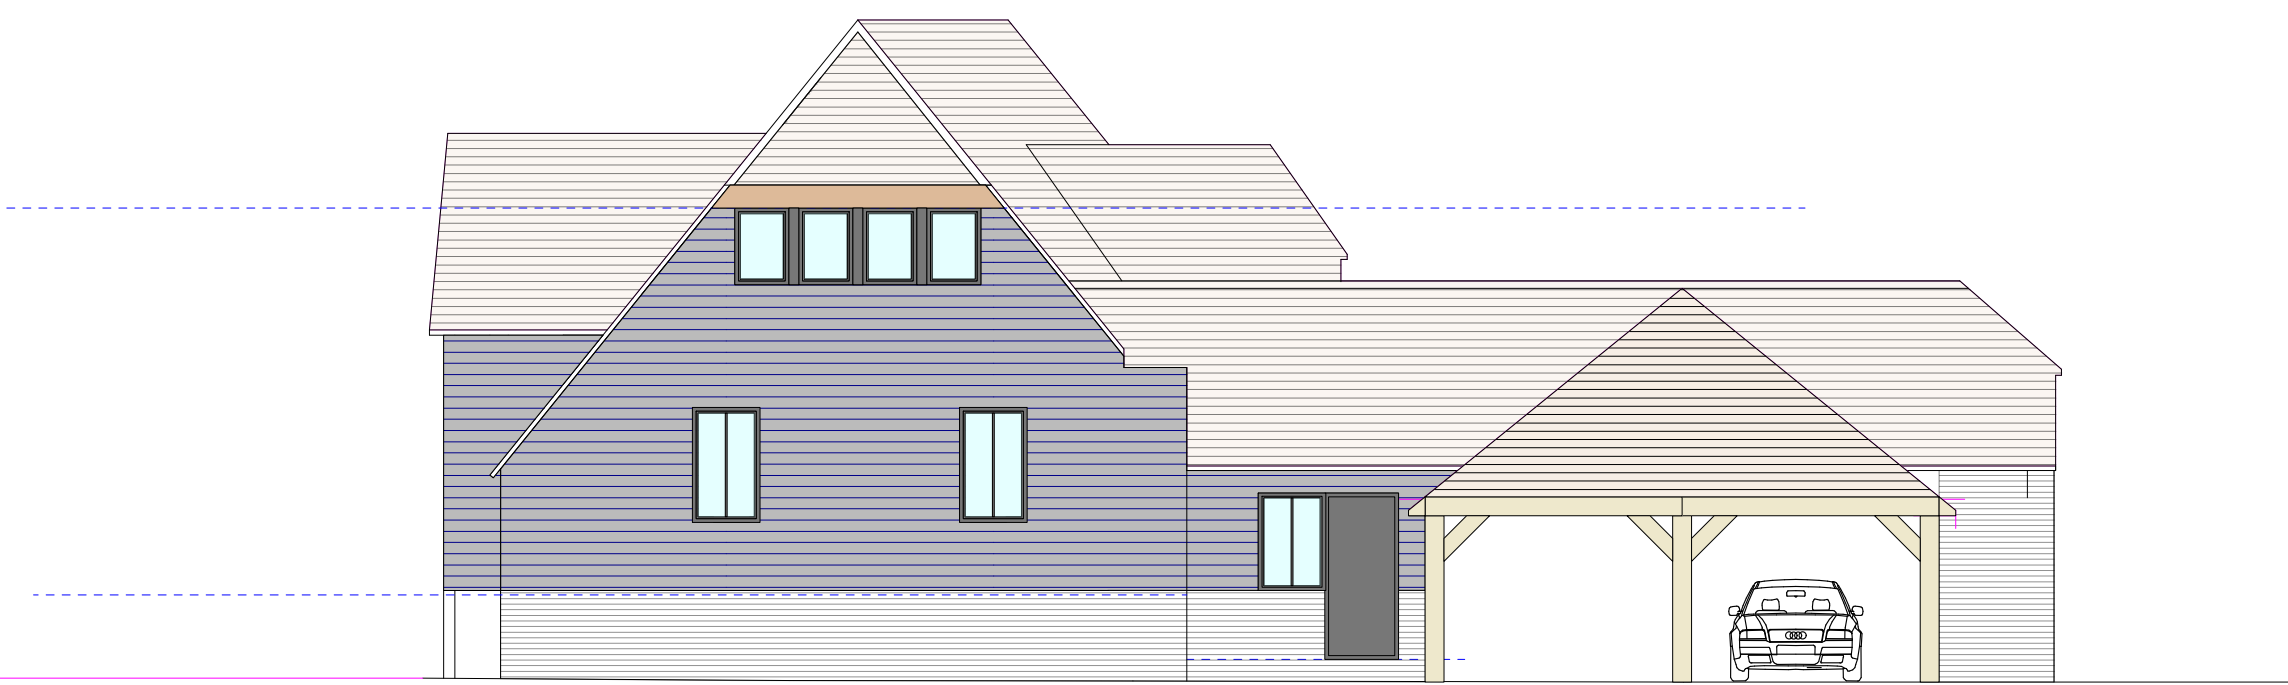


datum 52.00
BARN B
SOUTH ELEVATION



BARN B
EAST ELEVATION




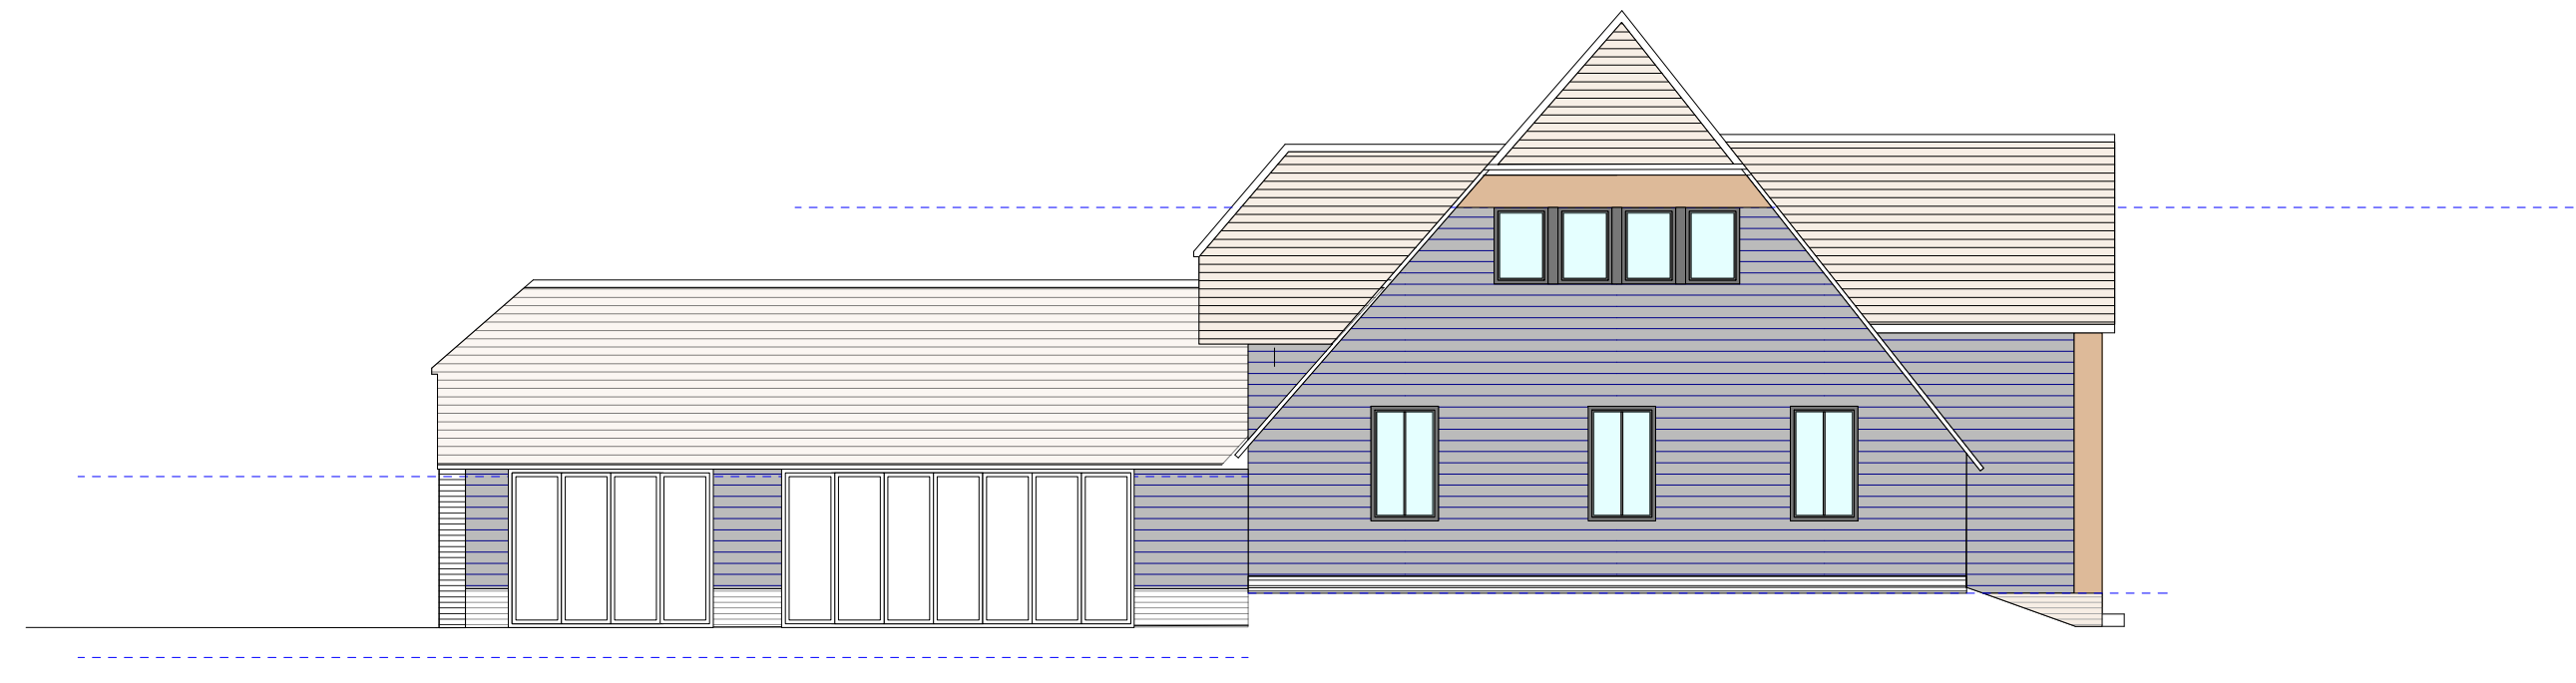


BARN B
WEST ELEVATION

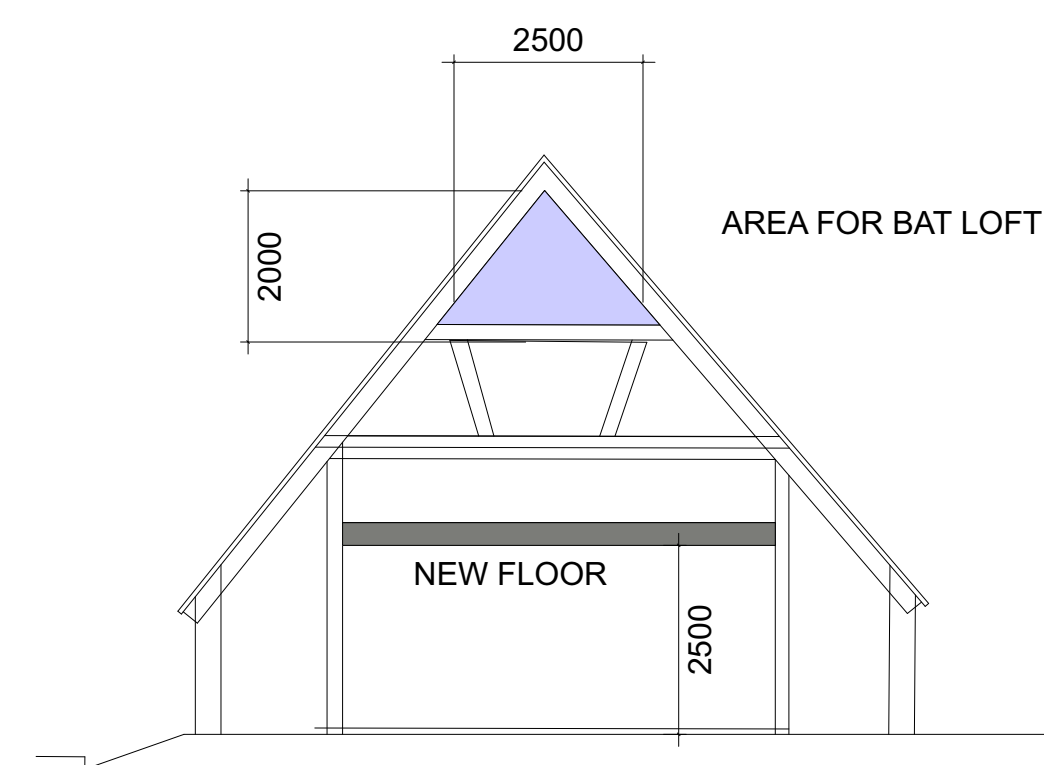

BARN B PROPOSED SECTION

MATERIALS

    -  Red/Multi Plinth brick
-  Clay roof tiles
-  Timber cladding
-  Anthracite Green Coat PLX Metal Cladding
-  Windows, Anthracite aluminium

REVISION	DATE	DESCRIPTION	P.M.

HURRELL		ARCHITECTURE		
		Hurrell Architecture Limited Alesford		
		t 01962 736 761 e mail@hurrellarchitecture.co.uk		
CLIENT				
PROJECT				
Mortimers Farm Mortimers Lane				
DRAWING				
Barn B Proposed Elevations				
DRAWING NO.		REVISION		
991-D-012				
WORKSTAGE	Planning	STATUS		
SCALE @ A1	1:100	SCALE @ A3	1:200	
DATE	December 2022	DRAWN BY		

0 2 4 6 8 10 M