

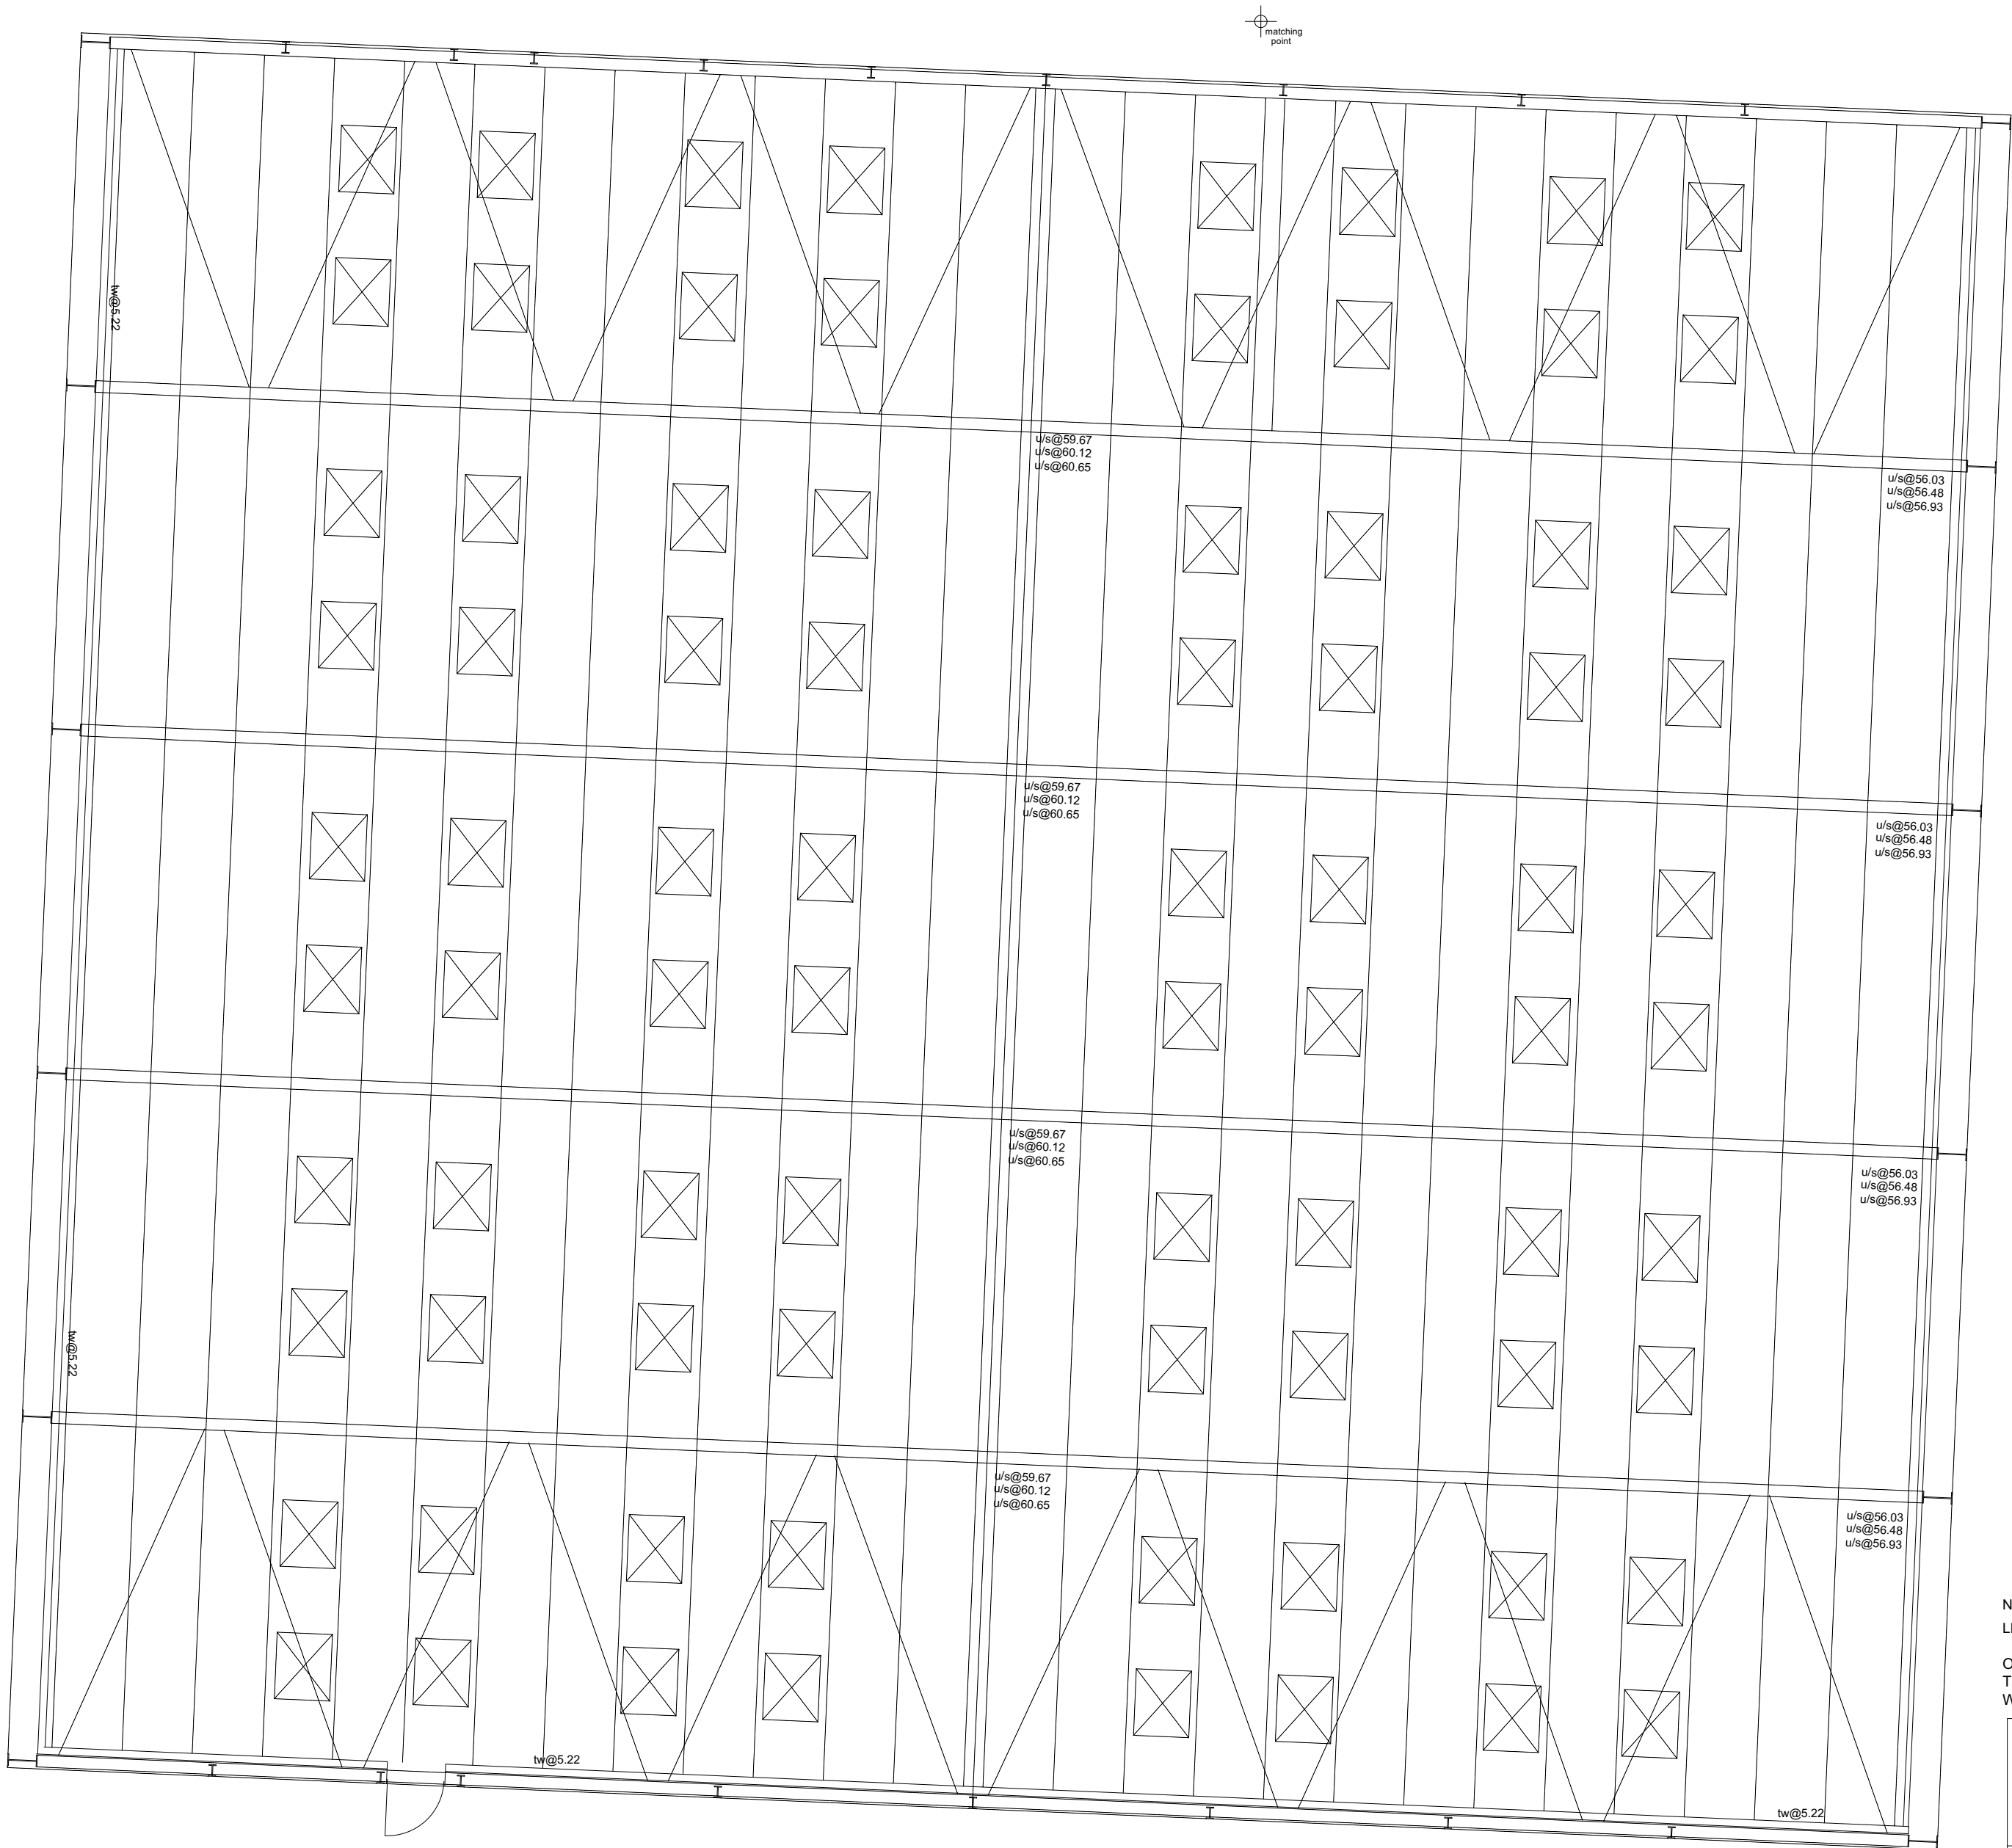


key:-
ch ceiling height
fl floor level relative to external survey
h head height from floor
im immersion heater
min minimum height from floor
max maximum height from floor
s sill height from floor
u/s height to underside

 


BARN F FLOOR PLAN

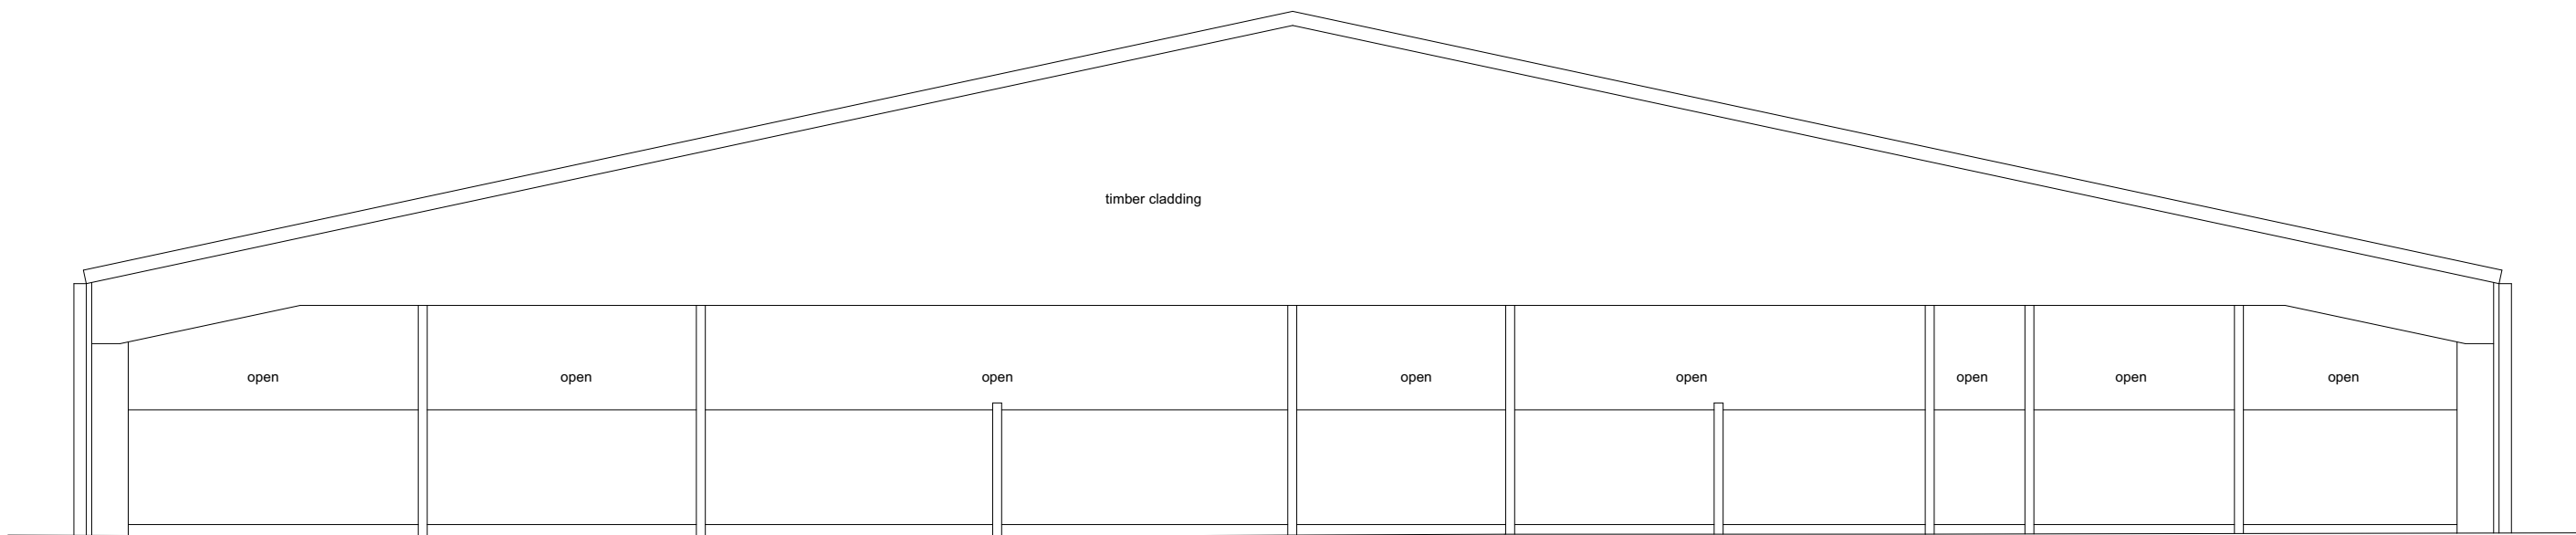


52.0m DATUM
BARN F
NORTH ELEVATION



52.0m DATUM
BARN F
EAST ELEVATION

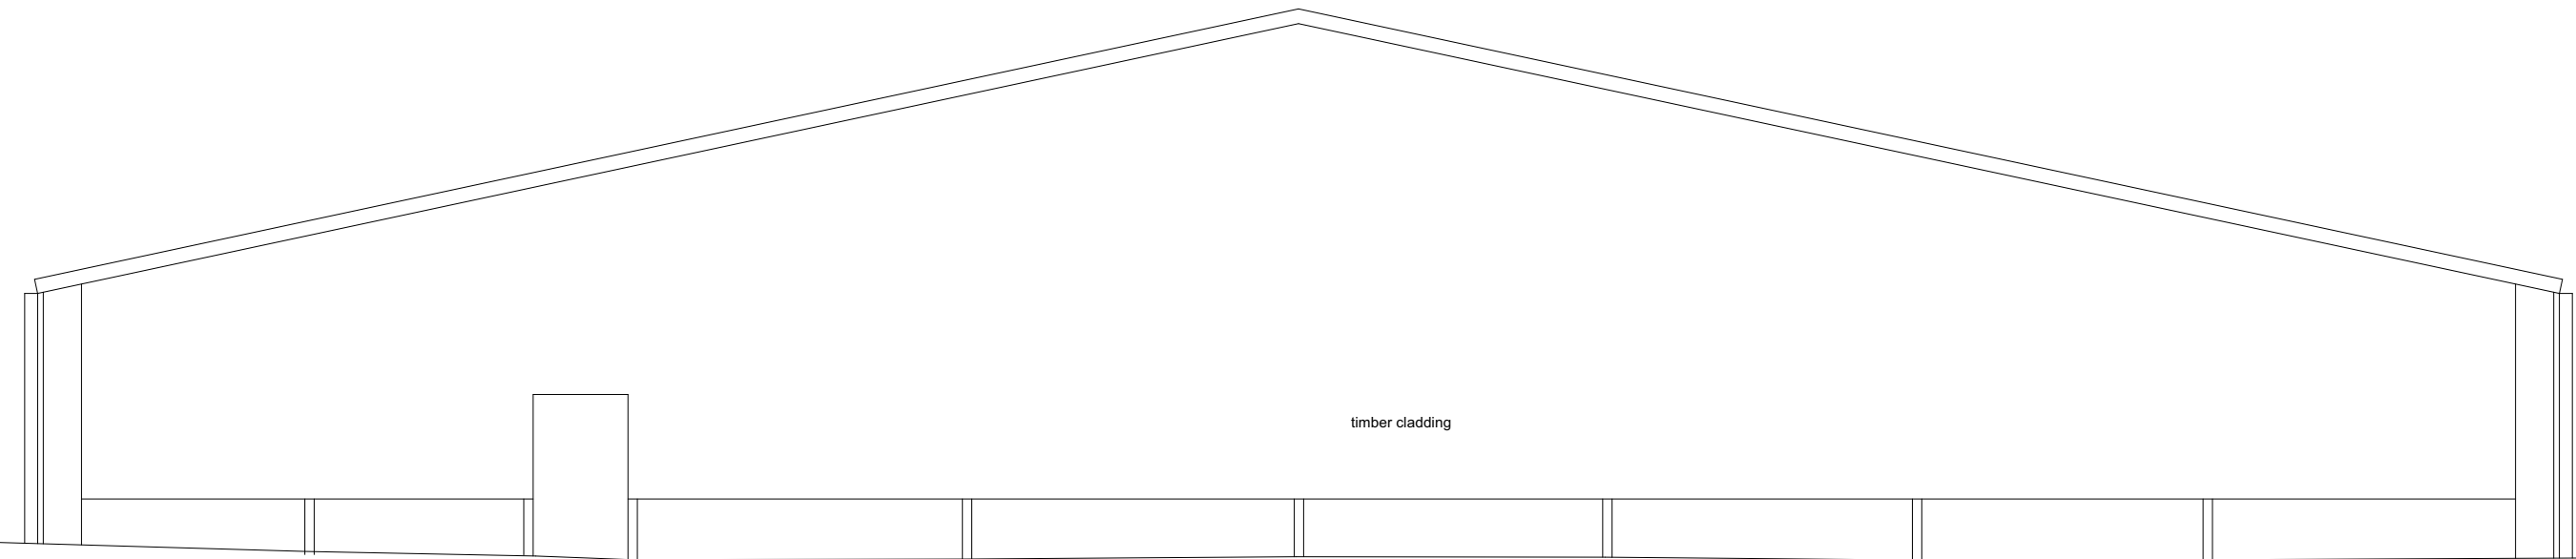

52.0m DATUM
BARN F
SOUTH ELEVATION

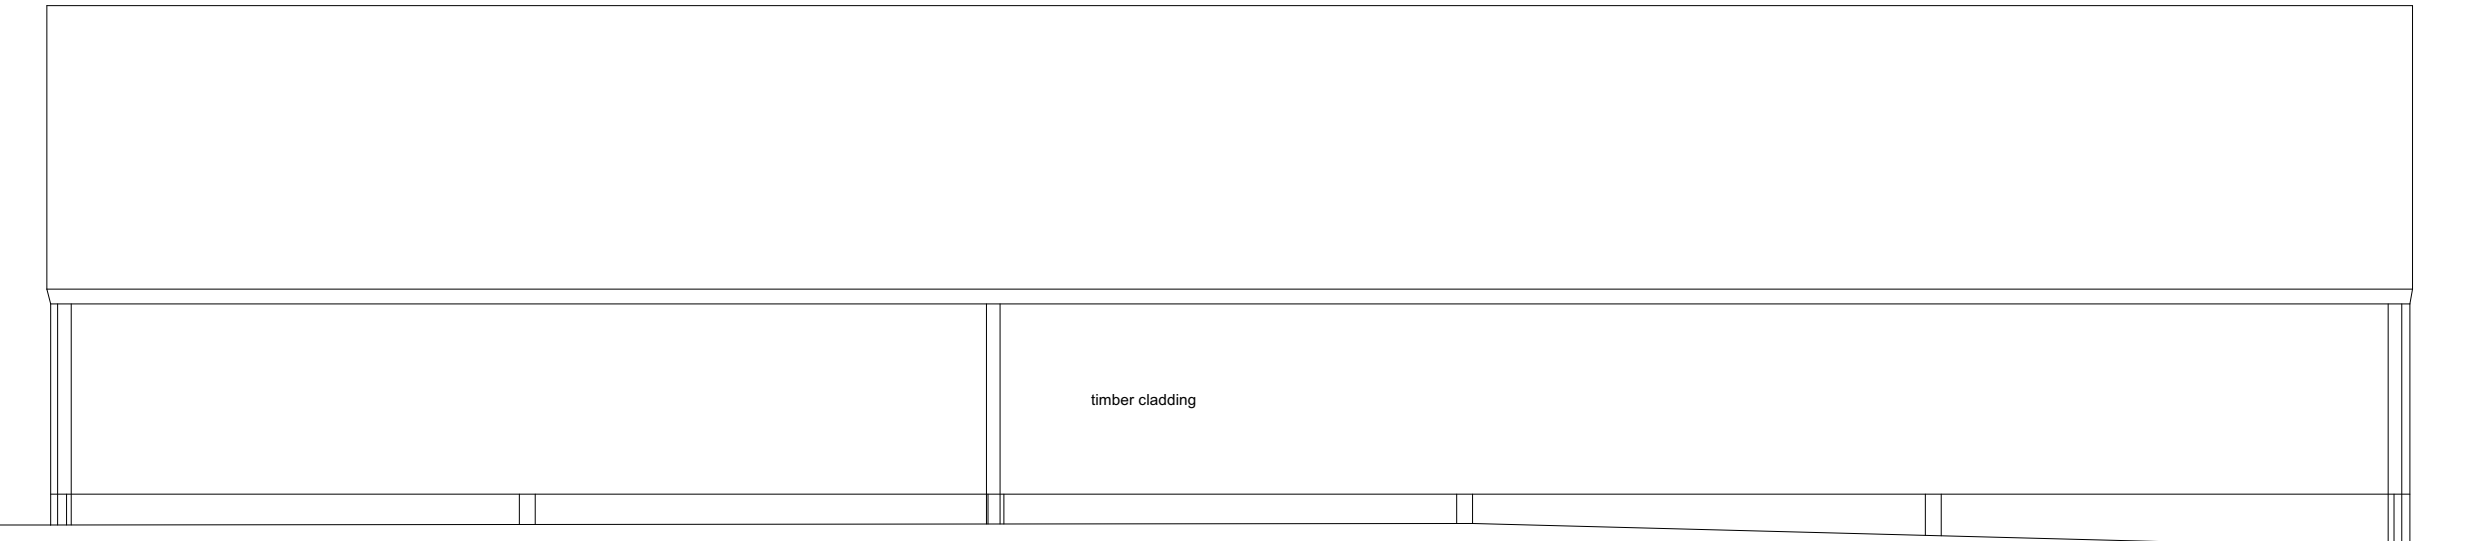

52.0m DATUM
BARN F
WEST ELEVATION

NOTES:
LEVELS RELATE TO O.S. DATUM
ON SITE DIMENSION ACCURACY IS TAKEN RELATIVE TO
THE PRINTED SCALE AND SHOULD BE CHECKED ON SITE
WHERE OF CRITICAL IMPORTANCE

P STUBBINGTON
LAND SURVEYS LTD

THE MEAD
DURLEY BROOK ROAD
DURLEY
SOUTHAMPTON
HAMPSHIRE
SO32 2AR

TEL : 023 8060 1876

MOBILE:-
07973 348165

EMAIL:-
PAUL@PSLANDSURVEYS.COM

REVISION	DATE	DESCRIPTION	P.M.
----------	------	-------------	------

HURRELL ARCHITECTURE
Hurrell Architecture Limited
Alresford

t 01962 736 761
e mail@hurrellarchitecture.co.uk

CLIENT

PROJECT
Mortimers Farm
Mortimers Lane

DRAWING
Existing Survey 05

DRAWING NO.	REVISION
-------------	----------

991-D-006

WORKSTAGE	Planning	STATUS
-----------	----------	--------

SCALE @ A1	1:100	SCALE @ A3	1:200
------------	-------	------------	-------

DATE	October 2022	DRAWN BY
------	--------------	----------

Dimensions to be checked on site.
All in millimetres unless stated
For construction purposes do not scale
This drawing cannot be copied without the
written permission of
HURRELL ARCHITECTURE LIMITED

RIBA
Chartered Practice