



52.0m DATUM
BARN C
NORTH ELEVATION

52.0m DATUM
BARN C
EAST ELEVATION

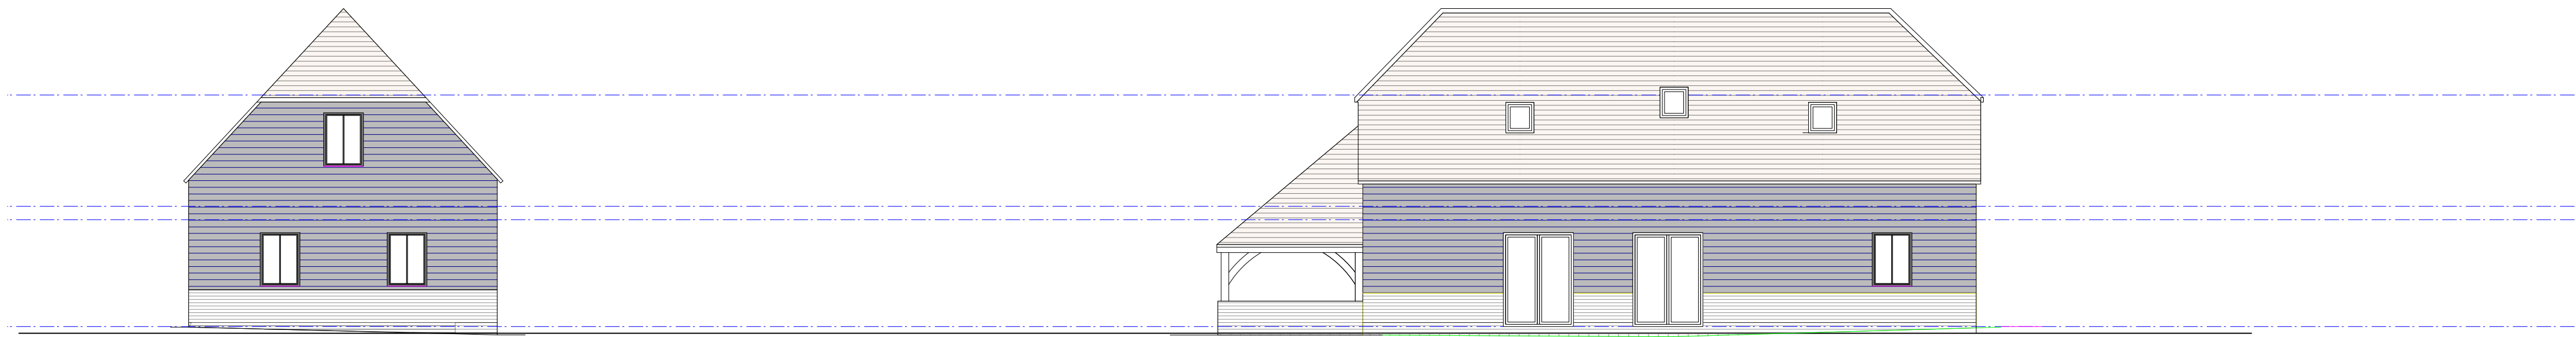


52.0m DATUM
BARN C
SOUTH ELEVATION

52.0m DATUM
BARN C
WEST ELEVATION

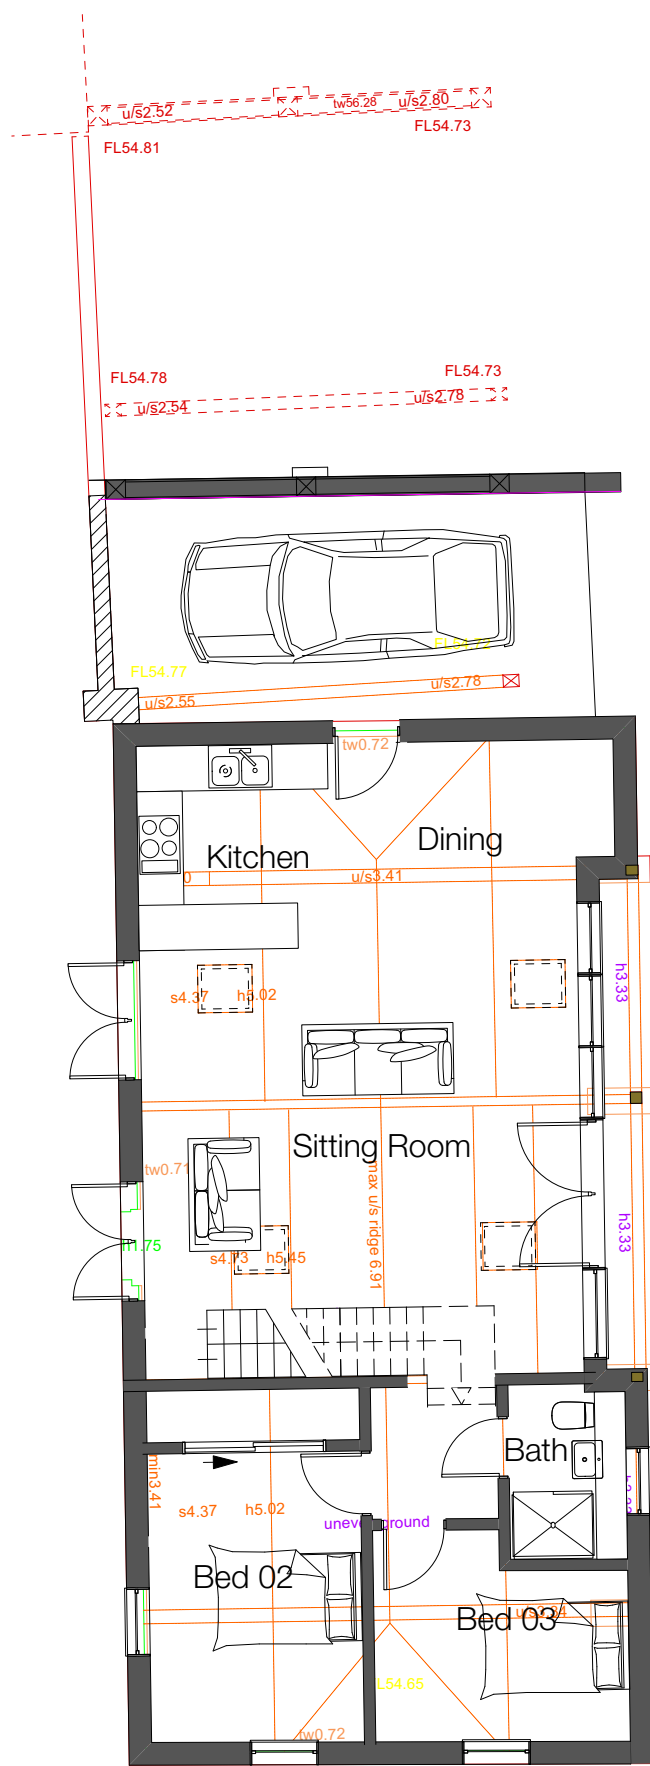


BARN C PROPOSED GROUND FLOOR

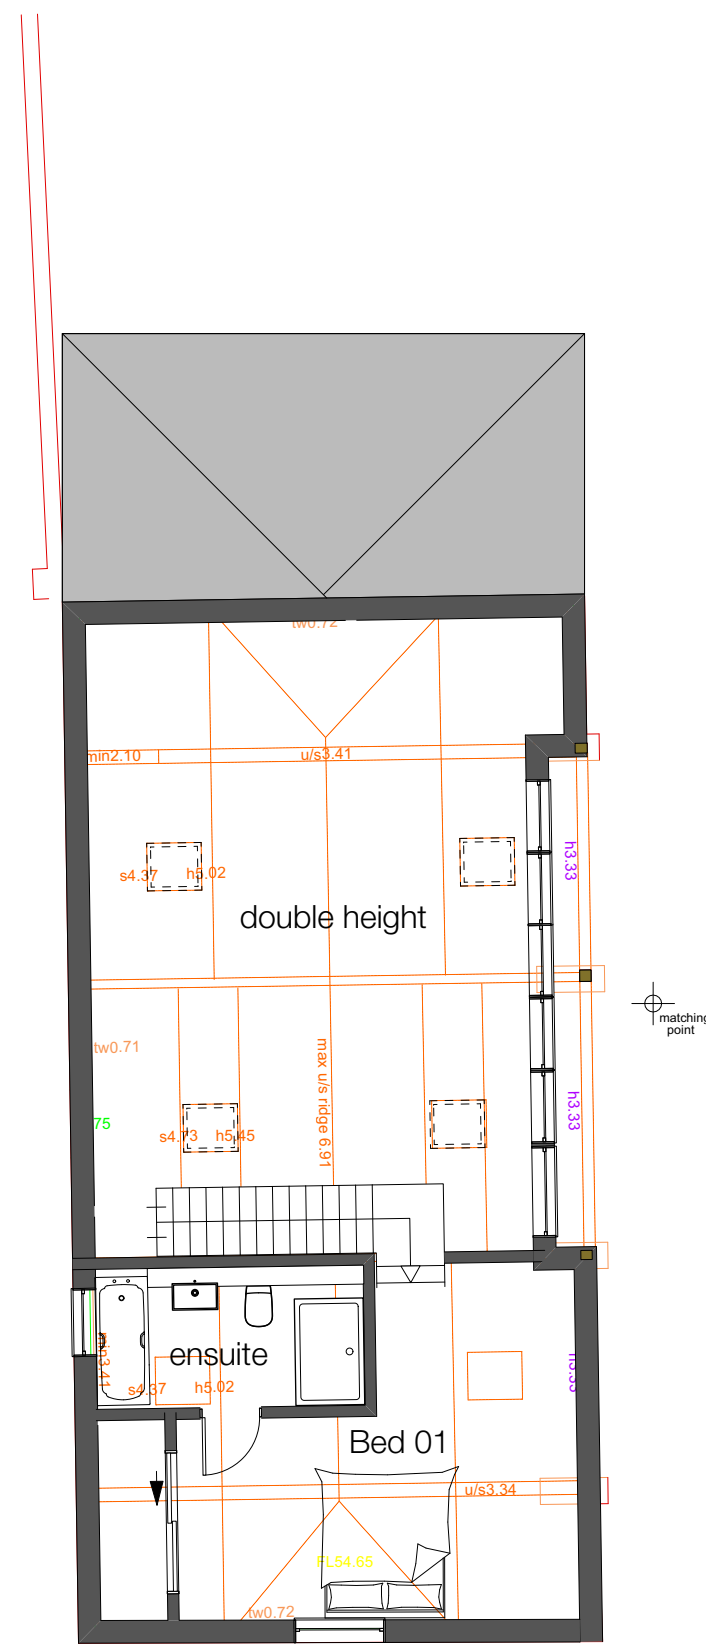

BARN C PROPOSED UPPER FLOOR

MATERIALS

- Red/Multi Plinth brick
- Clay roof tiles
- Timber cladding
- Anthracite Green Coat PLX Metal Cladding
- Windows, Anthracite aluminium

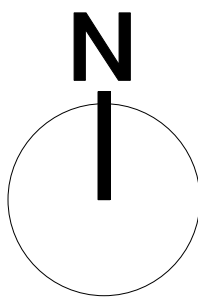

REVISION	DATE	DESCRIPTION	P.M.

HURRELL	ARCHITECTURE			
Hurrell Architecture Limited Alresford				
t 01962 736 761 e mail@hurrellarchitecture.co.uk				
CLIENT				
PROJECT				
Mortimers Farm Mortimers Lane				
DRAWING				
Barn C Proposed Plans Elevations				
DRAWING NO.		REVISION		
991-D-013				
WORKSTAGE	Planning	STATUS		
SCALE @A1	1:100	SCALE @ A3	1:200	
DATE	December 2022	DRAWN BY		