


Plot 5

EAST ELEVATION

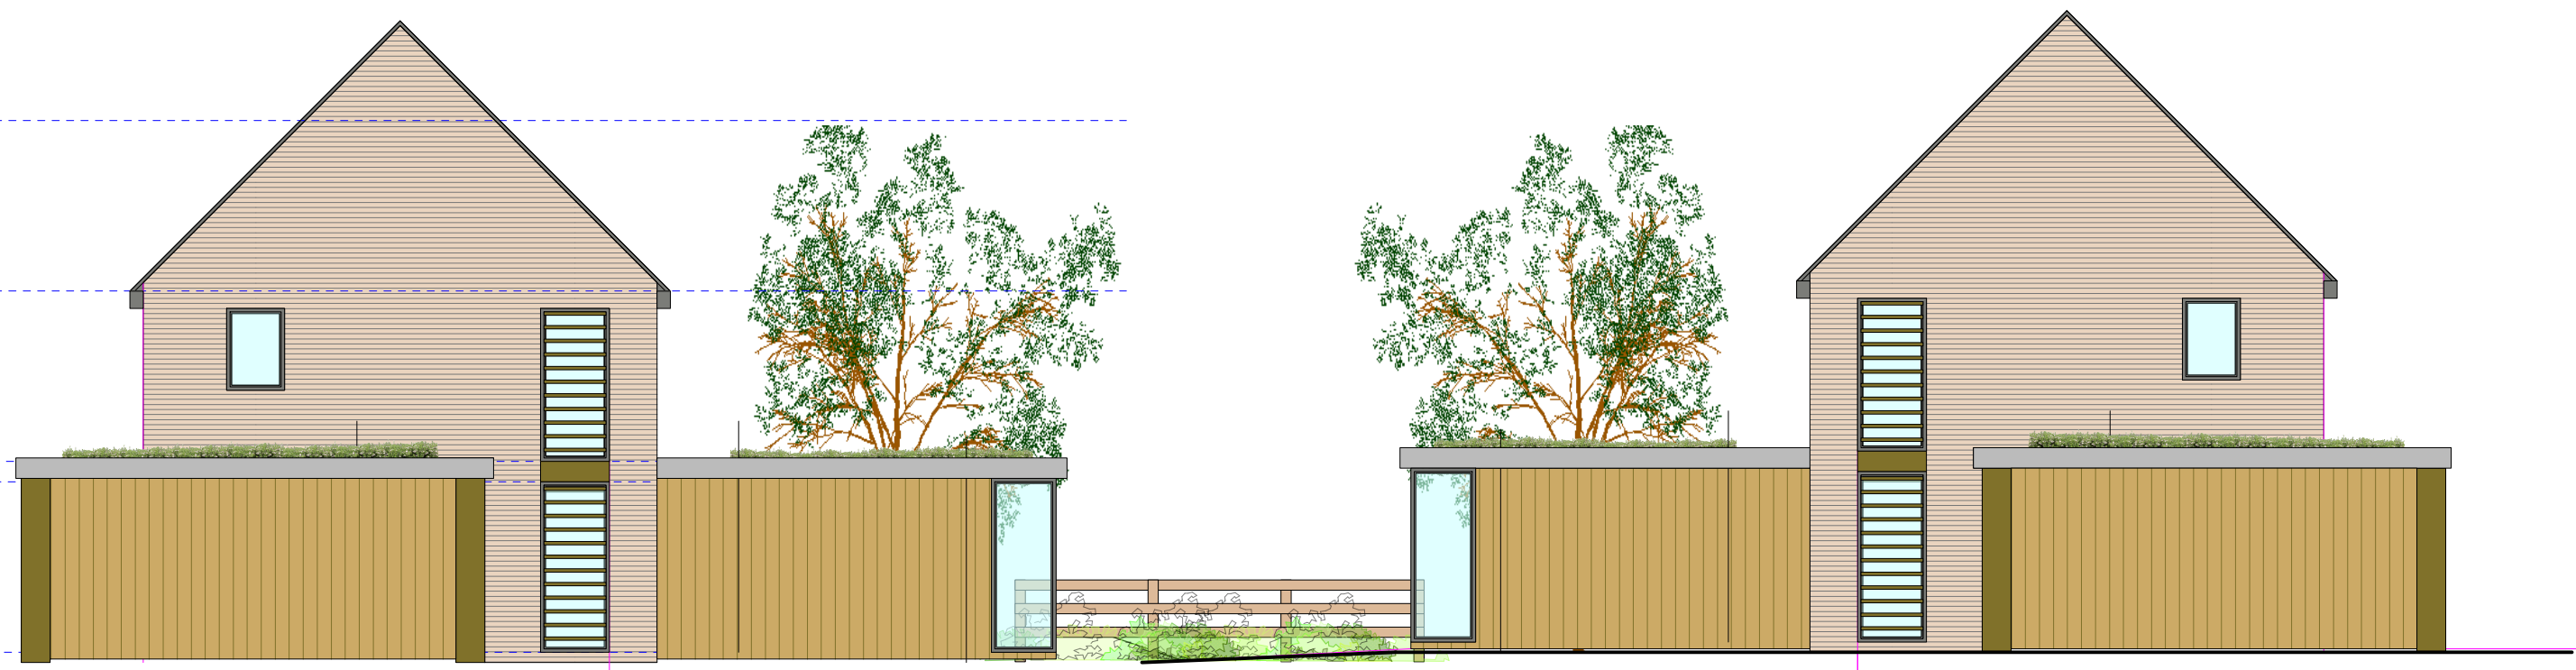

Plot 4

Plot 5

NORTH ELEVATION

MATERIALS



Weinerberger buff/grey brick



Roof Slates



Timber cladding



Anthracite Green Coat PLX Metal Cladding



Timber framing



Timber louvres



Windows, Anthracite aluminium

REVISION	DATE	DESCRIPTION	P.M.

HURRELL ARCHITECTURE

Hurrell Architecture Limited
Alresford

t 01962 736 761
e mail@hurrellarchitecture.co.uk

CLIENT

PROJECT

Mortimers Farm
Mortimers Lane

DRAWING

Site of Barn F
Elevations Sheet 02

DRAWING NO.

991-D-019

REVISION

WORKSTAGE

Planning

STATUS

SCALE @ A1

1:100


SCALE @ A3

1:200

DATE

December 2022

DRAWN BY

 

Dimensions to be checked on site.
All in millimetres unless stated
For construction purposes do not scale
This drawing cannot be copied without the
written permission of
HURRELL ARCHITECTURE LIMITED

RIBA
Chartered Practice