


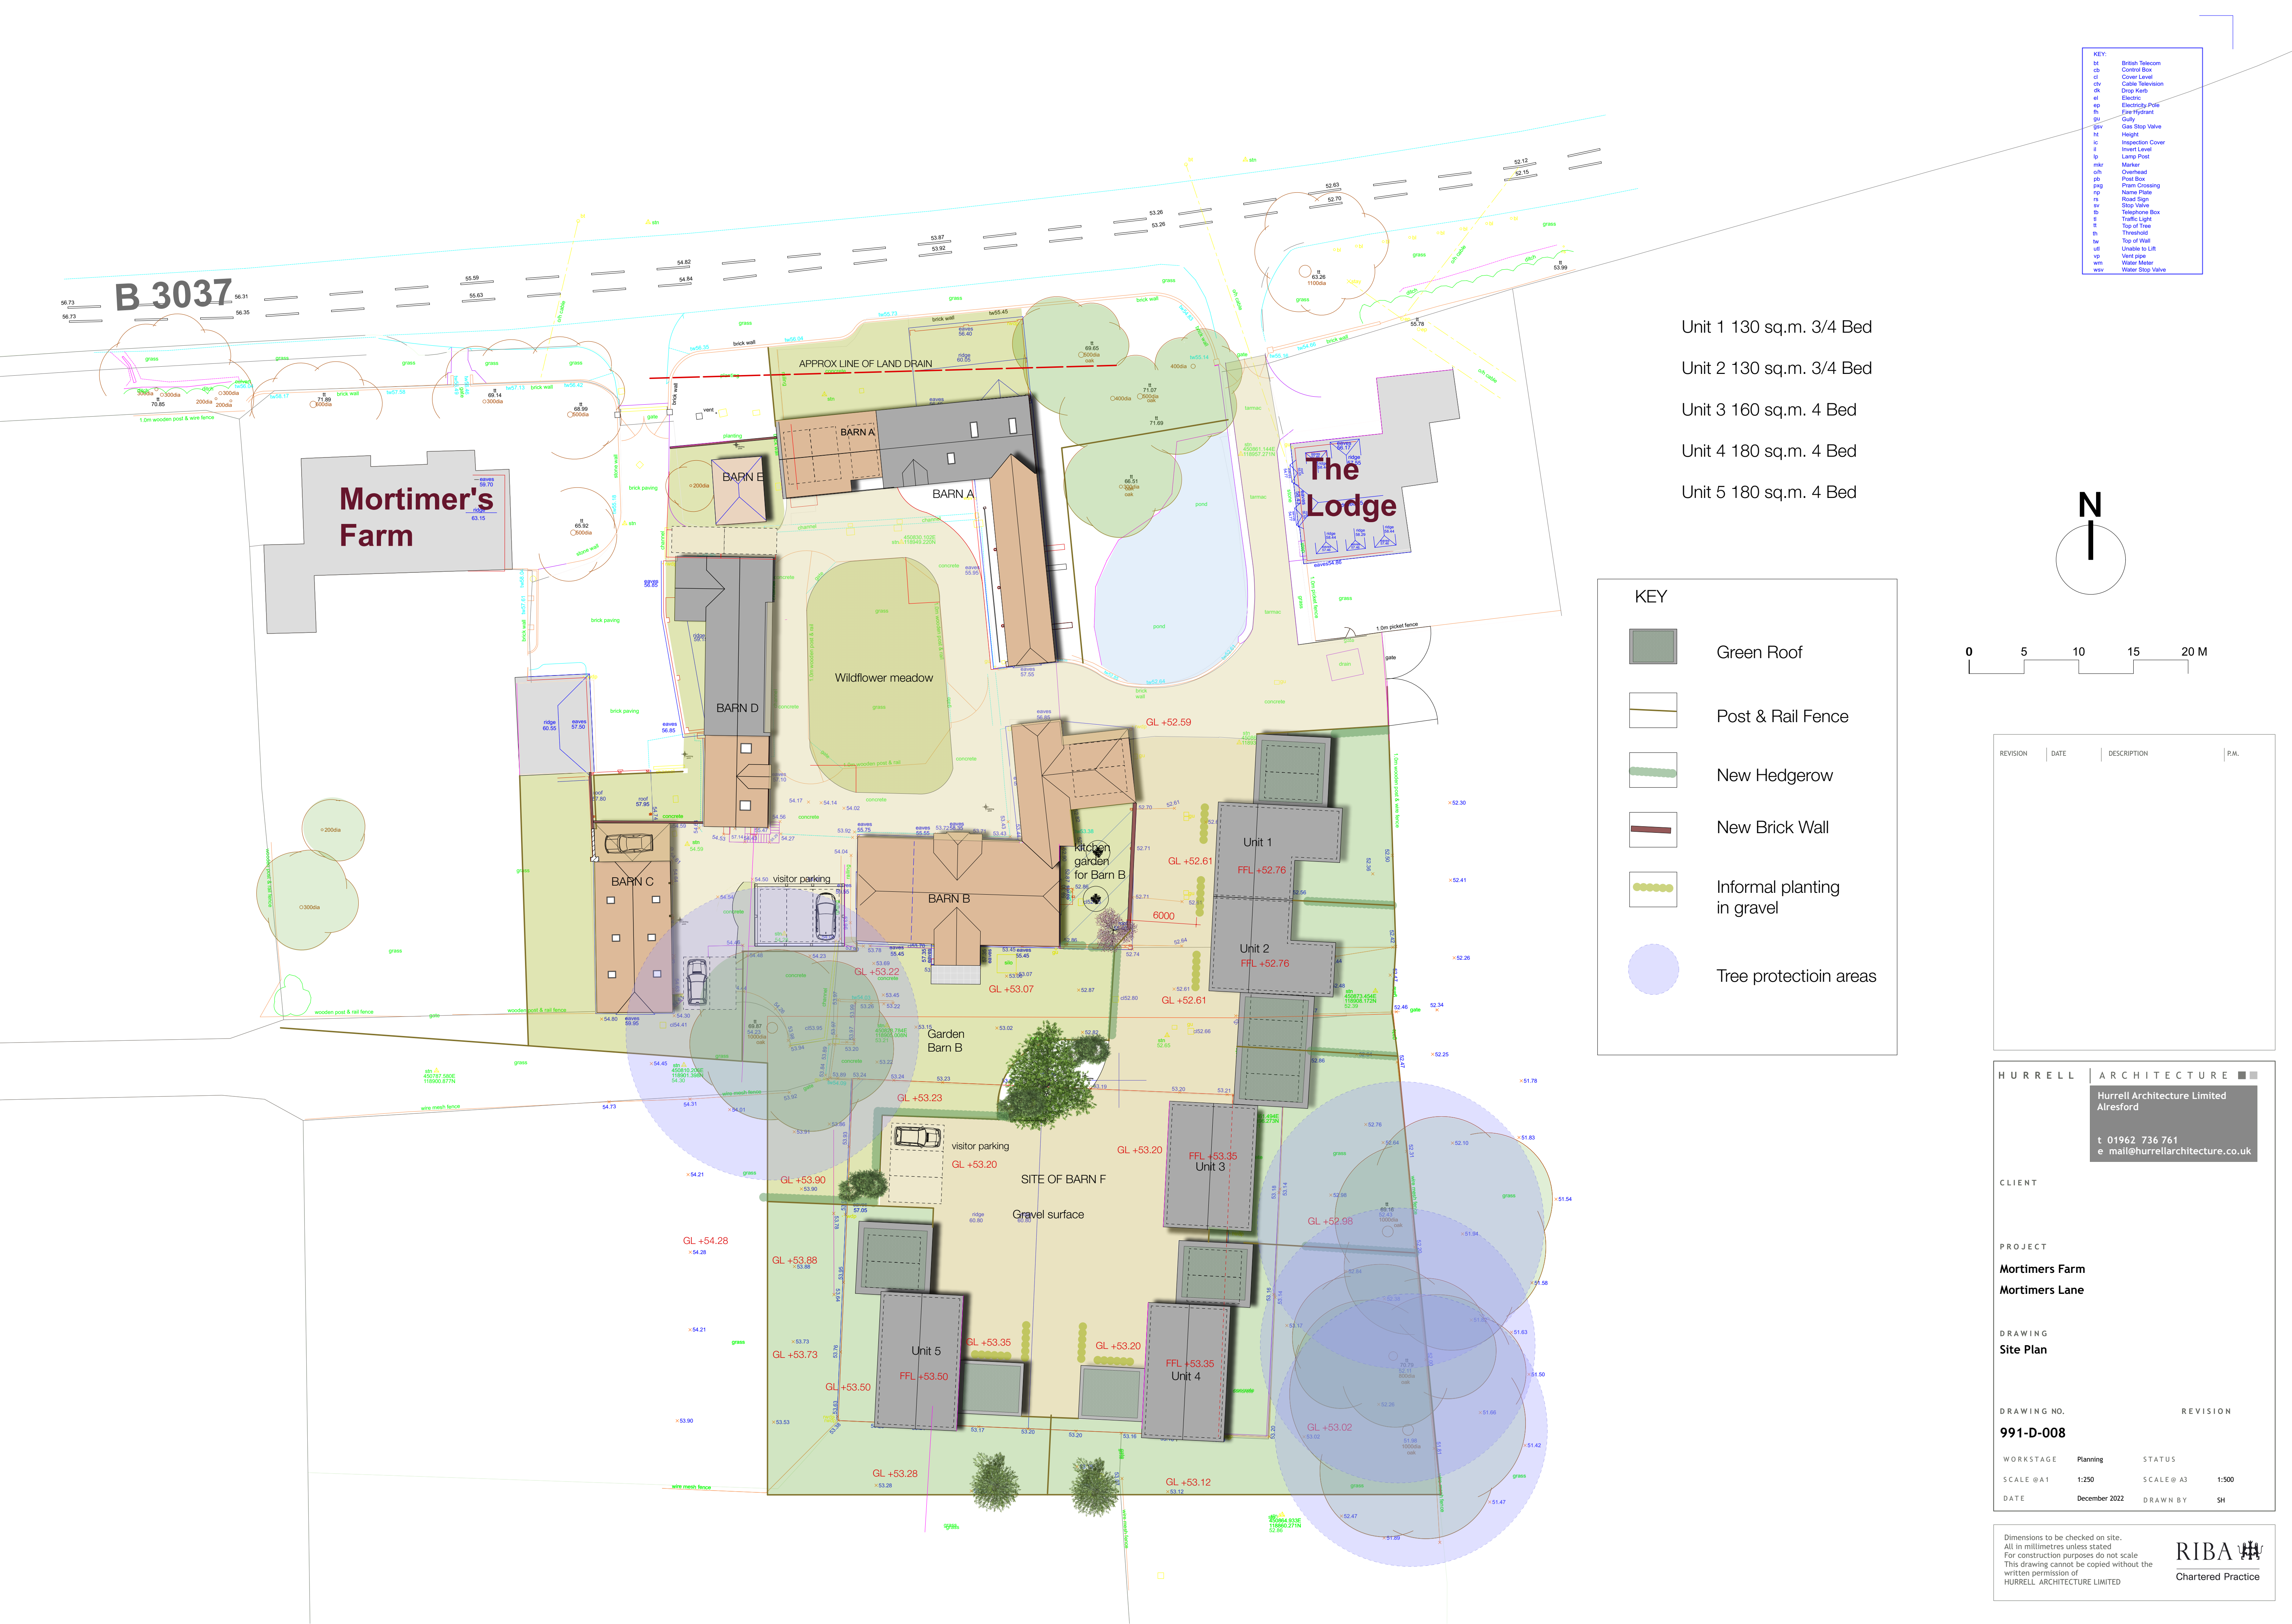

HURRELL | ARCHITECTURE ■ ■

Hurrell Architecture Limited  
Alresford

t 01962 736 761  
e mail@hurrellarchitecture.co.uk

CLIENT

PROJECT

**Mortimers Farm**  
**Mortimers Lane**

## DRAWING

### Site Plan

DRAWING NO. 991-D-008

|            |               |            |       |
|------------|---------------|------------|-------|
| WORKSTAGE  | Planning      | STATUS     |       |
| SCALE @ A1 | 1:250         | SCALE @ A3 | 1:500 |
| DATE       | December 2022 | DRAWN BY   | SH    |

Dimensions to be checked on site.  
All in millimetres unless stated  
For construction purposes do not scale  
This drawing cannot be copied without the  
written permission of  
**HURRELL ARCHITECTURE LIMITED**

RIBA   
Chartered Practice