



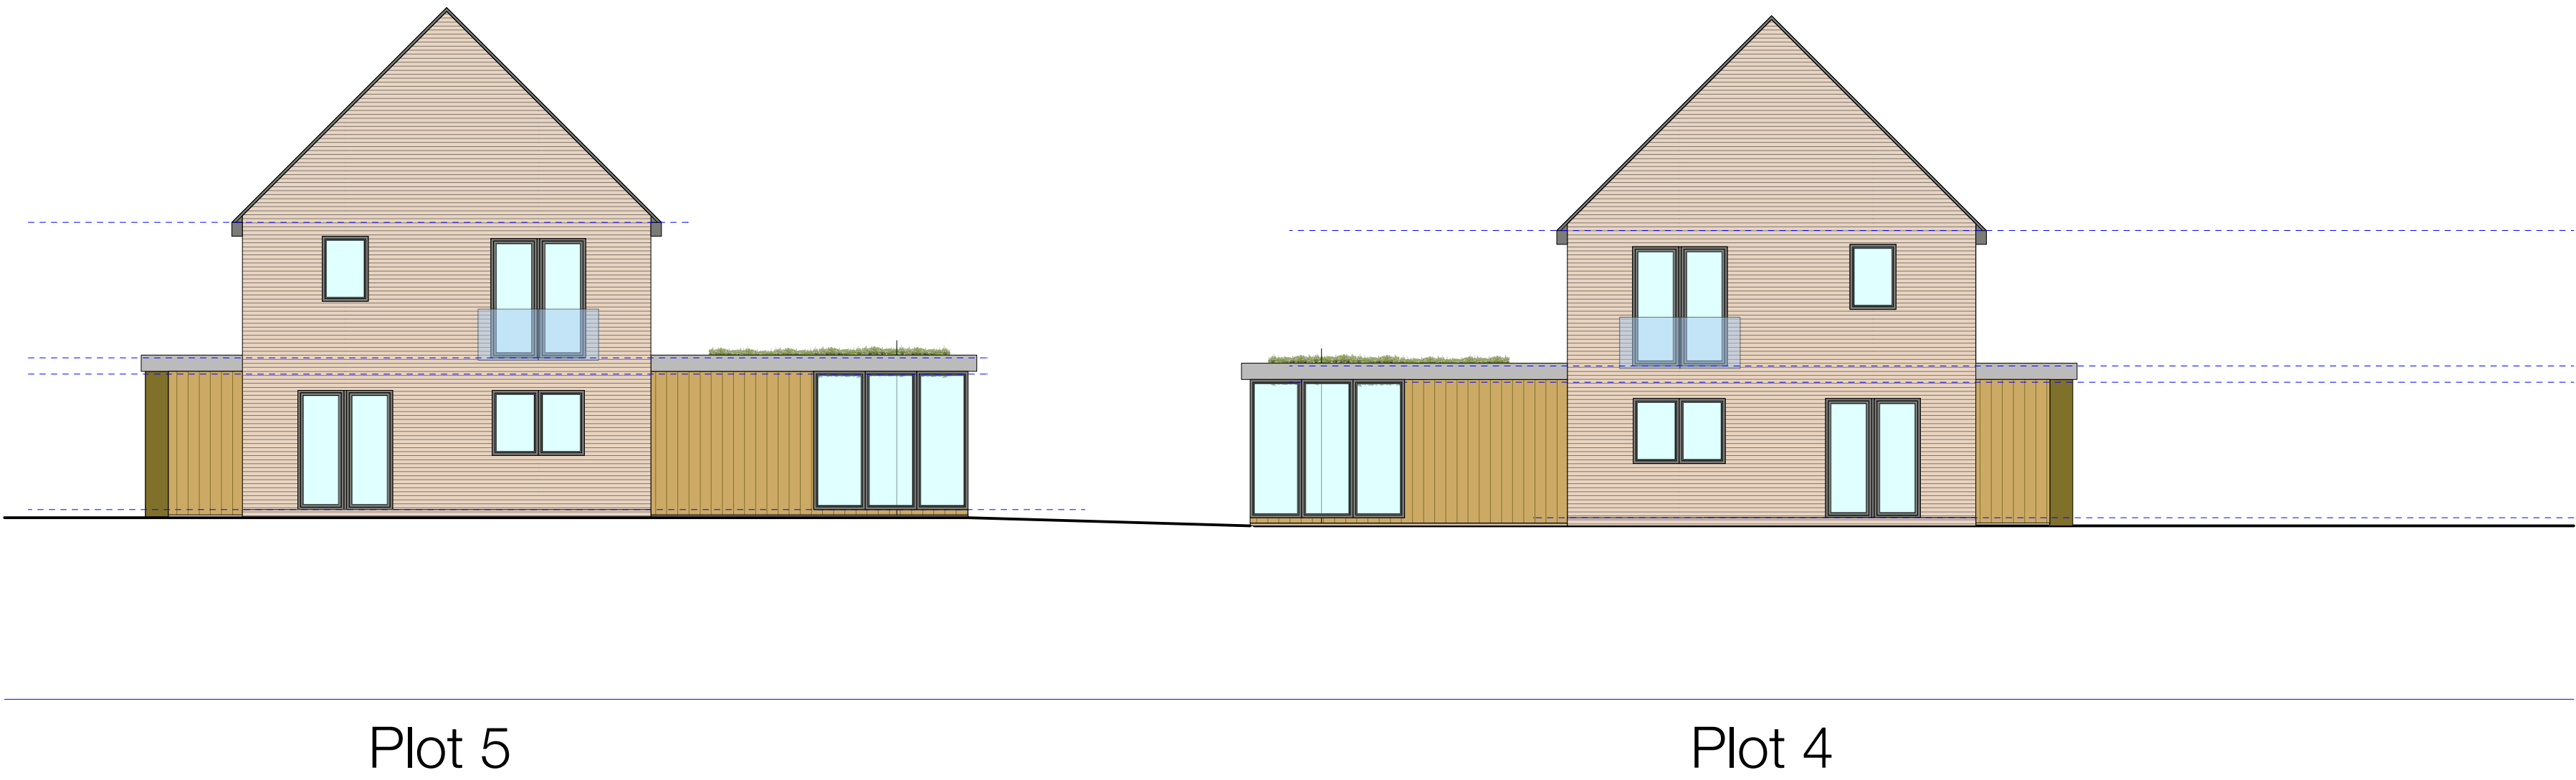

SOUTH ELEVATION

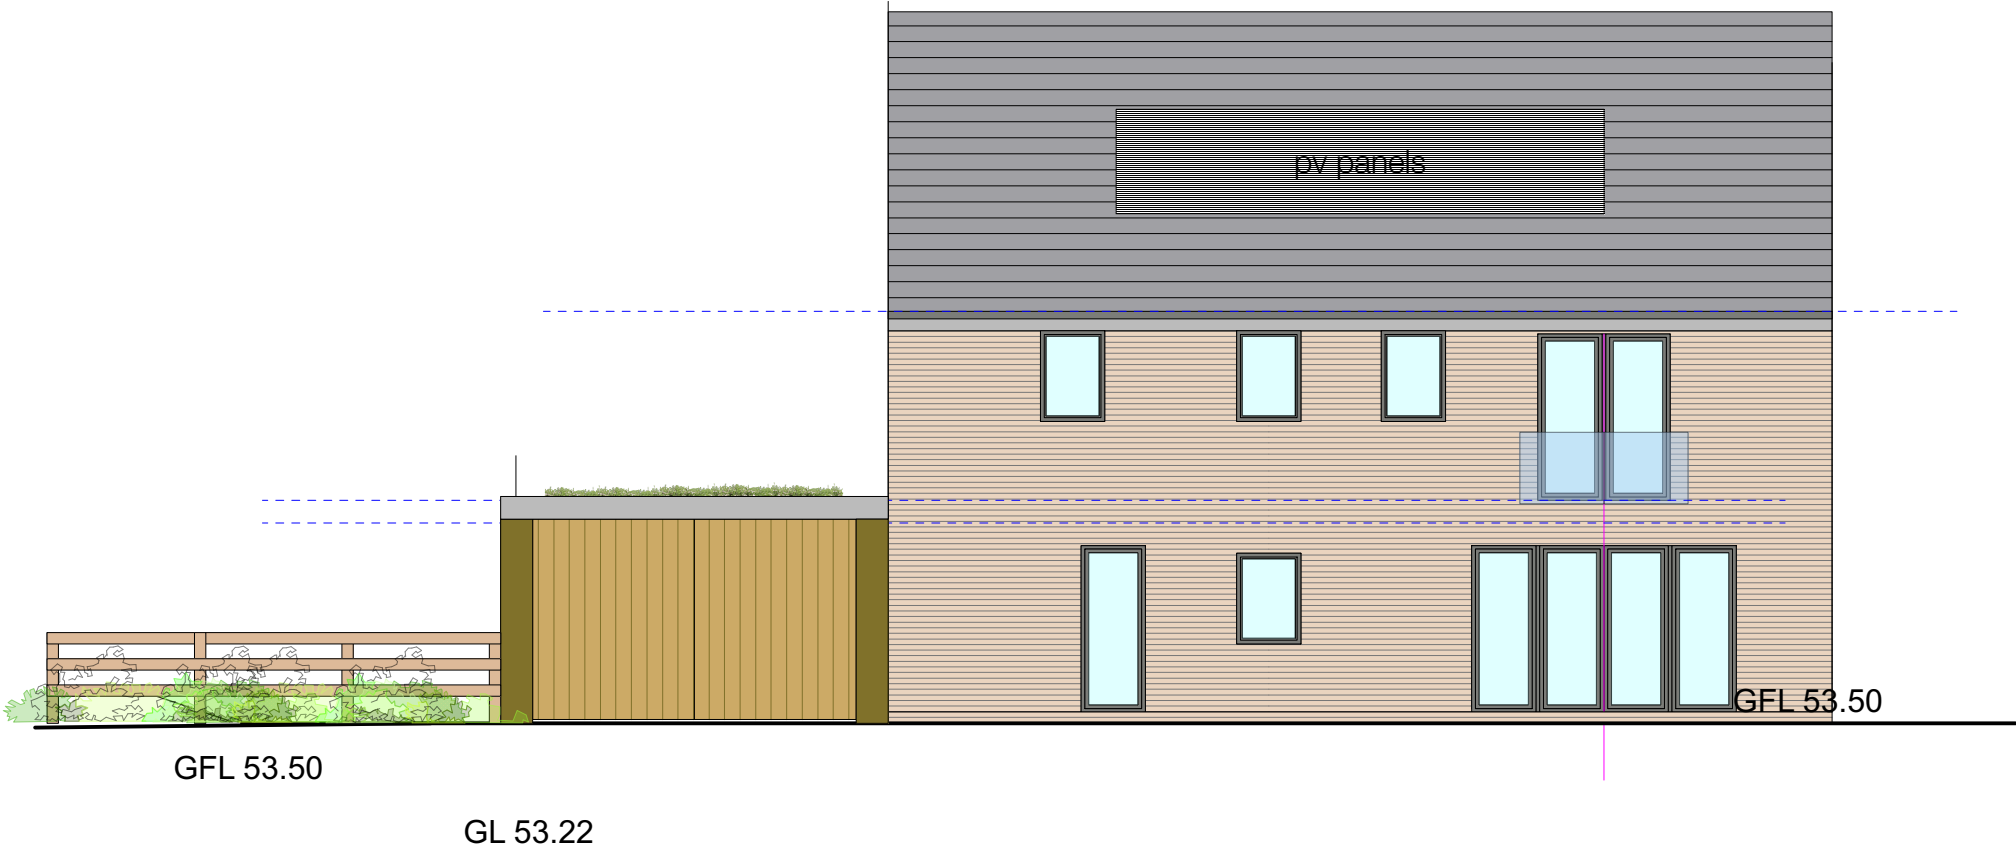

MATERIALS

- Weinerberger buff/grey brick
- Roof Slates
- Timber cladding
- Anthracite Green Coat PLX Metal Cladding
- Timber framing
- Timber louvres
- Windows, Anthracite aluminium

REVISION	DATE	DESCRIPTION	P.M.

HURRELL

ARCHITECTURE

Hurrell Architecture Limited

Alresford

t 01962 736 761

e mail@hurrellarchitecture.co.uk

CLIENT			
PROJECT			
Mortimers Farm			
Mortimers Lane			
DRAWING			
Site of Barn F			
Elevations Sheet 01			
DRAWING NO.		REVISION	
991-D-018			
WORKSTAGE	Planning	STATUS	
SCALE @A1	1:100	SCALE @ A3	1:200
DATE	December 2022	DRAWN BY	

WEST ELEVATION

