


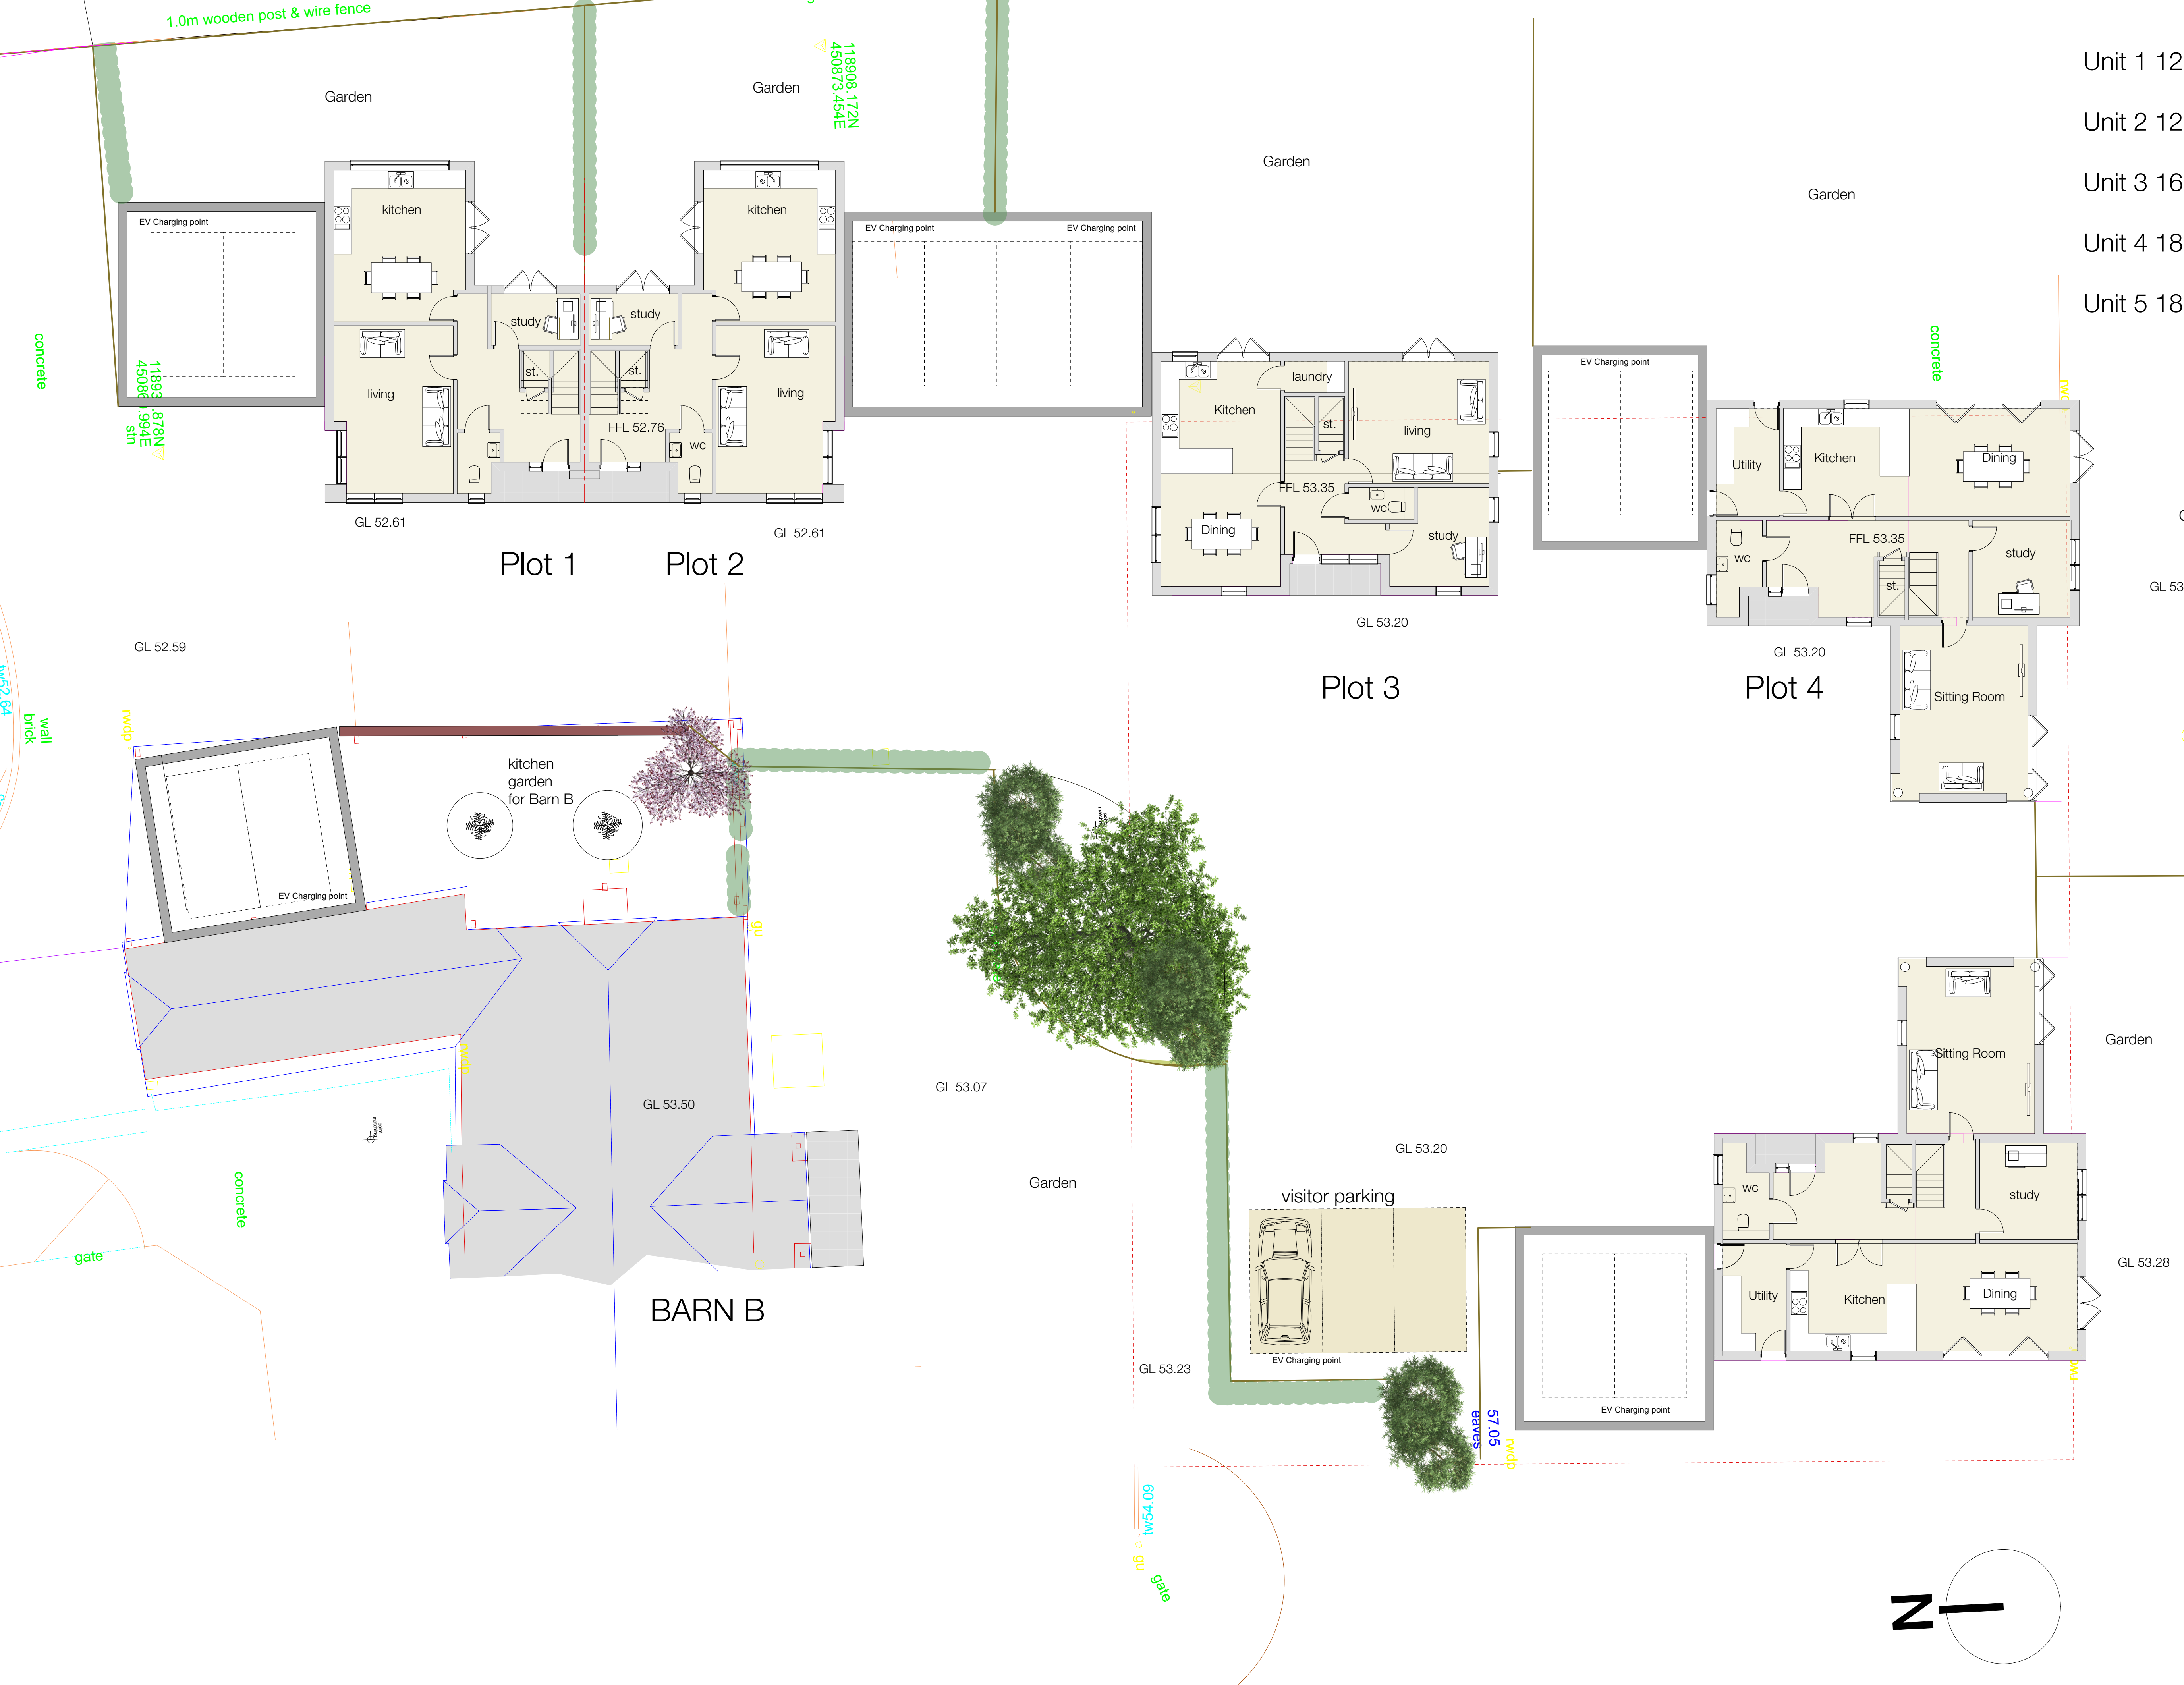

- Unit 1 125 sq.m. 3 Bed
- Unit 2 125sq.m. 3 Bed
- Unit 3 160 sq.m. 4 Bed
- Unit 4 185sq.m. 4 Bed
- Unit 5 185 sq.m. 4 Bed

REVISION	DATE	DESCRIPTION	P.M.

HURRELL | ARCHITECTURE

Hurrell Architecture Limited

Alesford

t 01962 736 761

e mail@hurrellarchitecture.co.uk

CLIENT

PROJECT

Mortimers Farm

Mortimers Lane

DRAWING

Site of Barn F

Proposed Ground Floor Plans

DRAWING NO.

991-D-016

REVISION

WORKSTAGE

Planning

STATUS

SCALE @ A1

1:100

SCALE @ A3

1:200

DATE

December 2022

DRAWN BY