


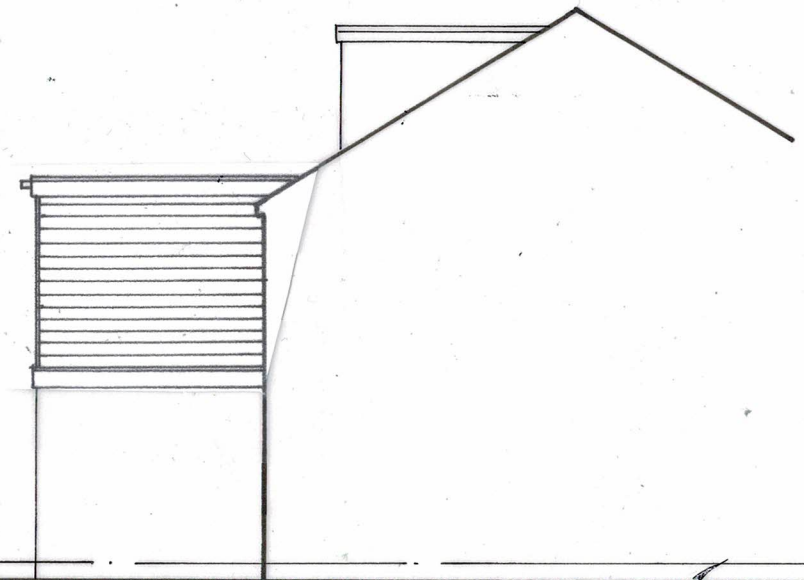



SIDE



REAR



SIDE

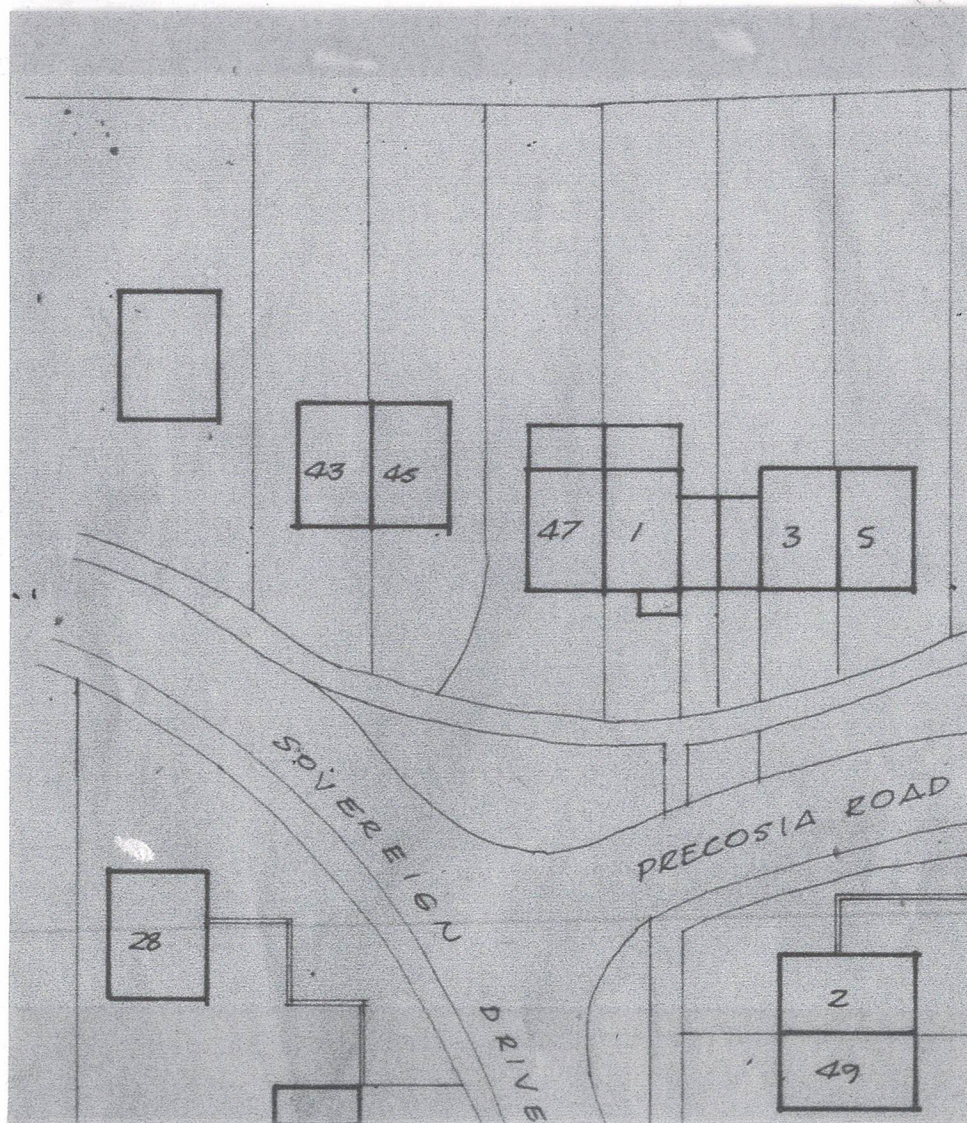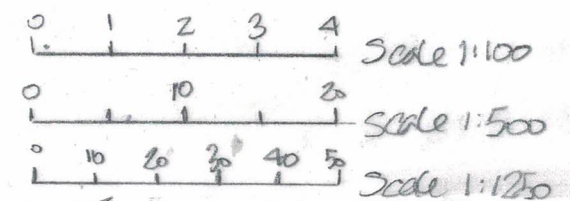

SITE PLAN
Scale 1:500



LOCATION PLAN
Scale 1:1250
OS UC 1000463216



DEREK TREAGUS ASSOCIATES ARCHITECTURAL SERVICES Tel: 07956 624094 Email: derek.treagus@gmail.com			
Project	REAR FF EXTENSION AT 1PRECOSA ROAD, BOTLEY, HAMPSHIRE.		
Client	Mr J George		
Subject	Planning Drawing Proposed Elevations		
Date:	May 2021	Scale:	1: 100 @ A3
Rev:		Drg. No.	21/149/05
• Copyright reserved. • All dimensions are to be site confirmed and should not be scaled unless for Planning purposes. • Verify all queries with the office.			